
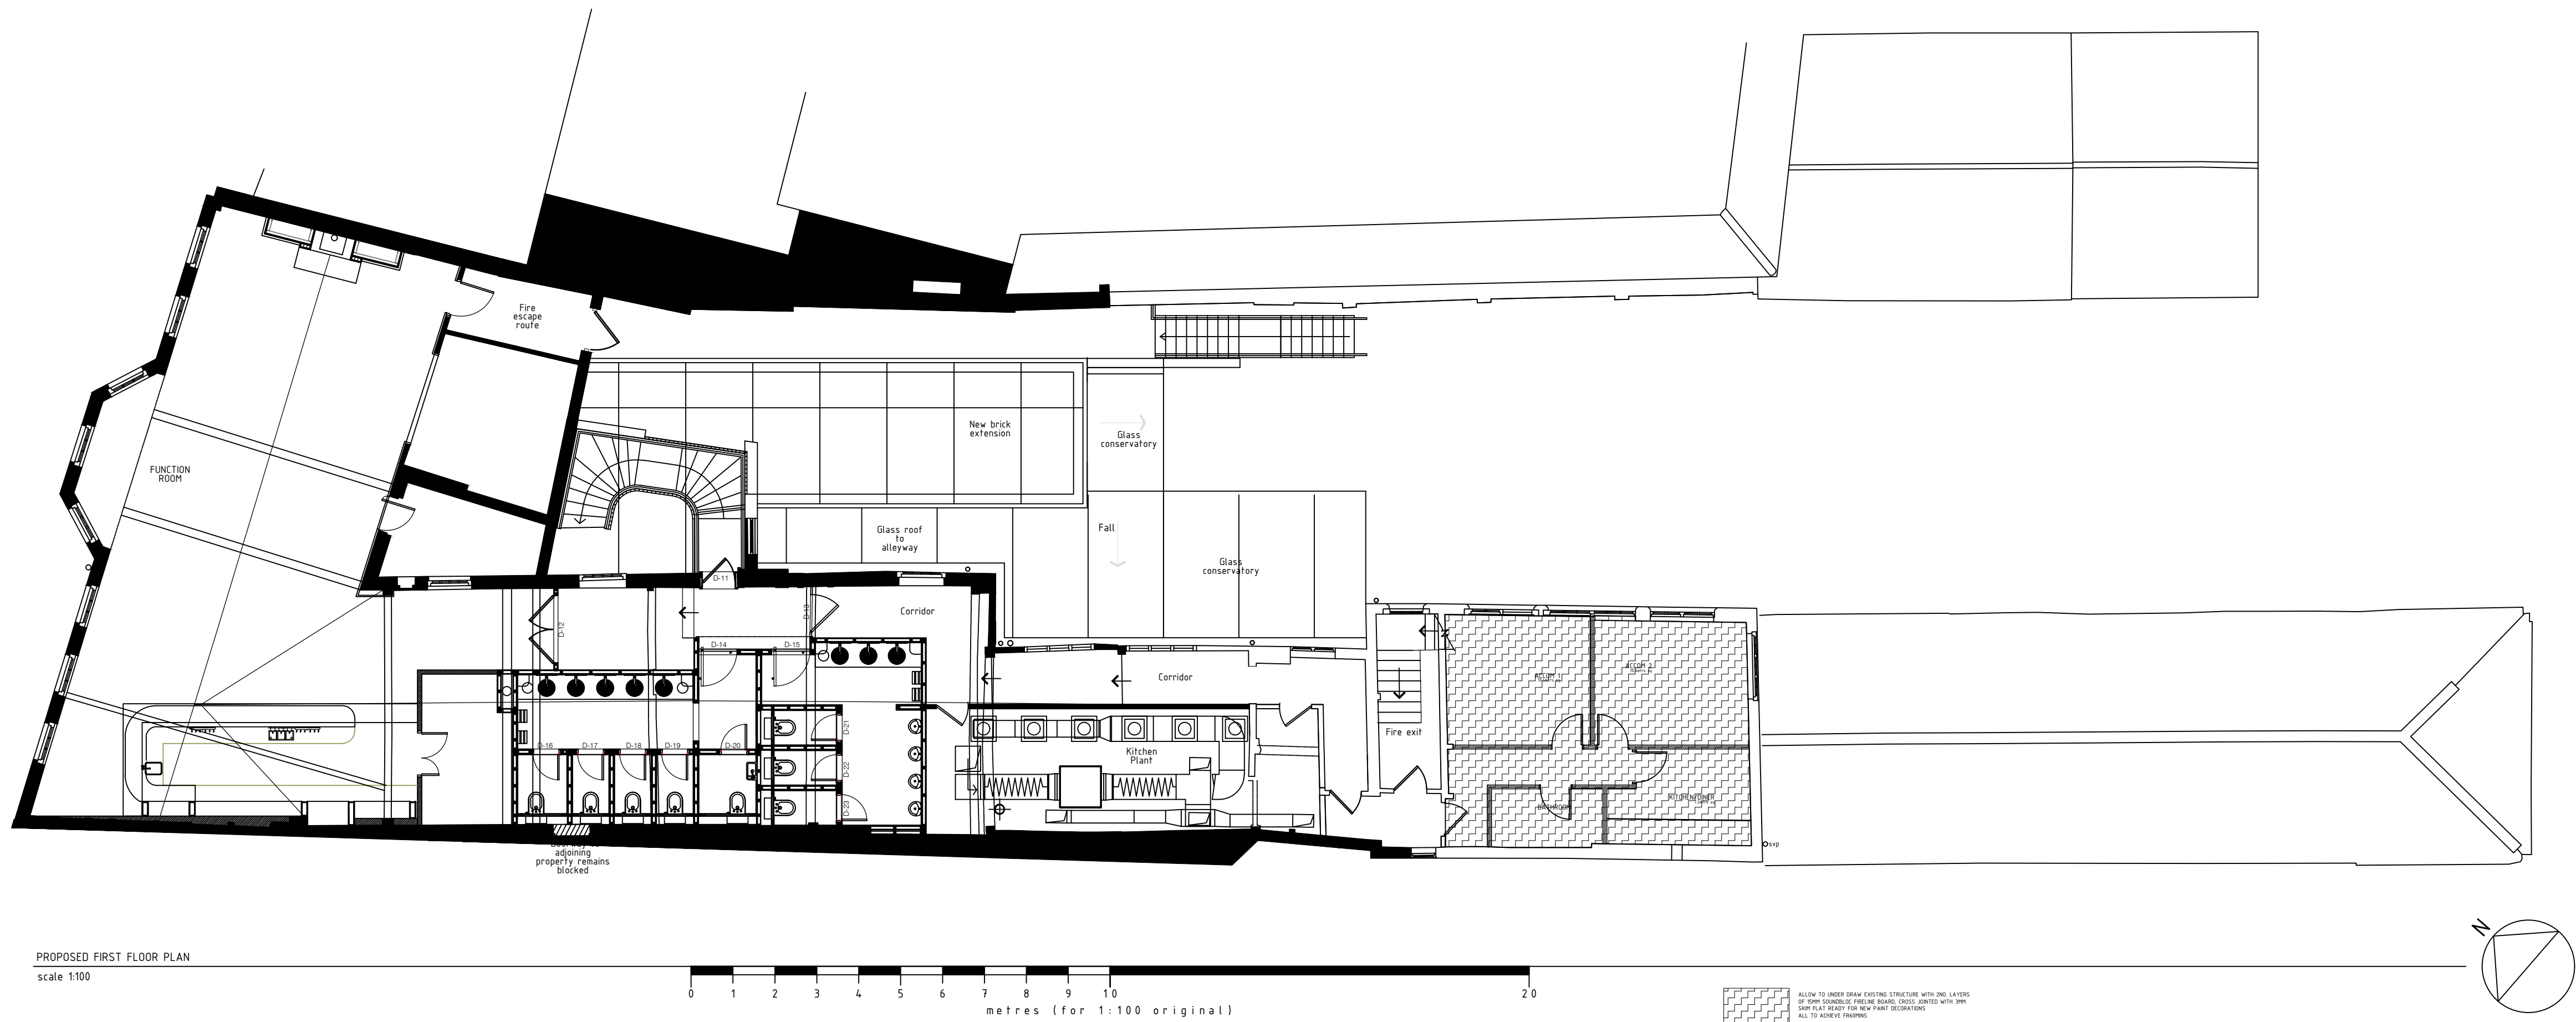


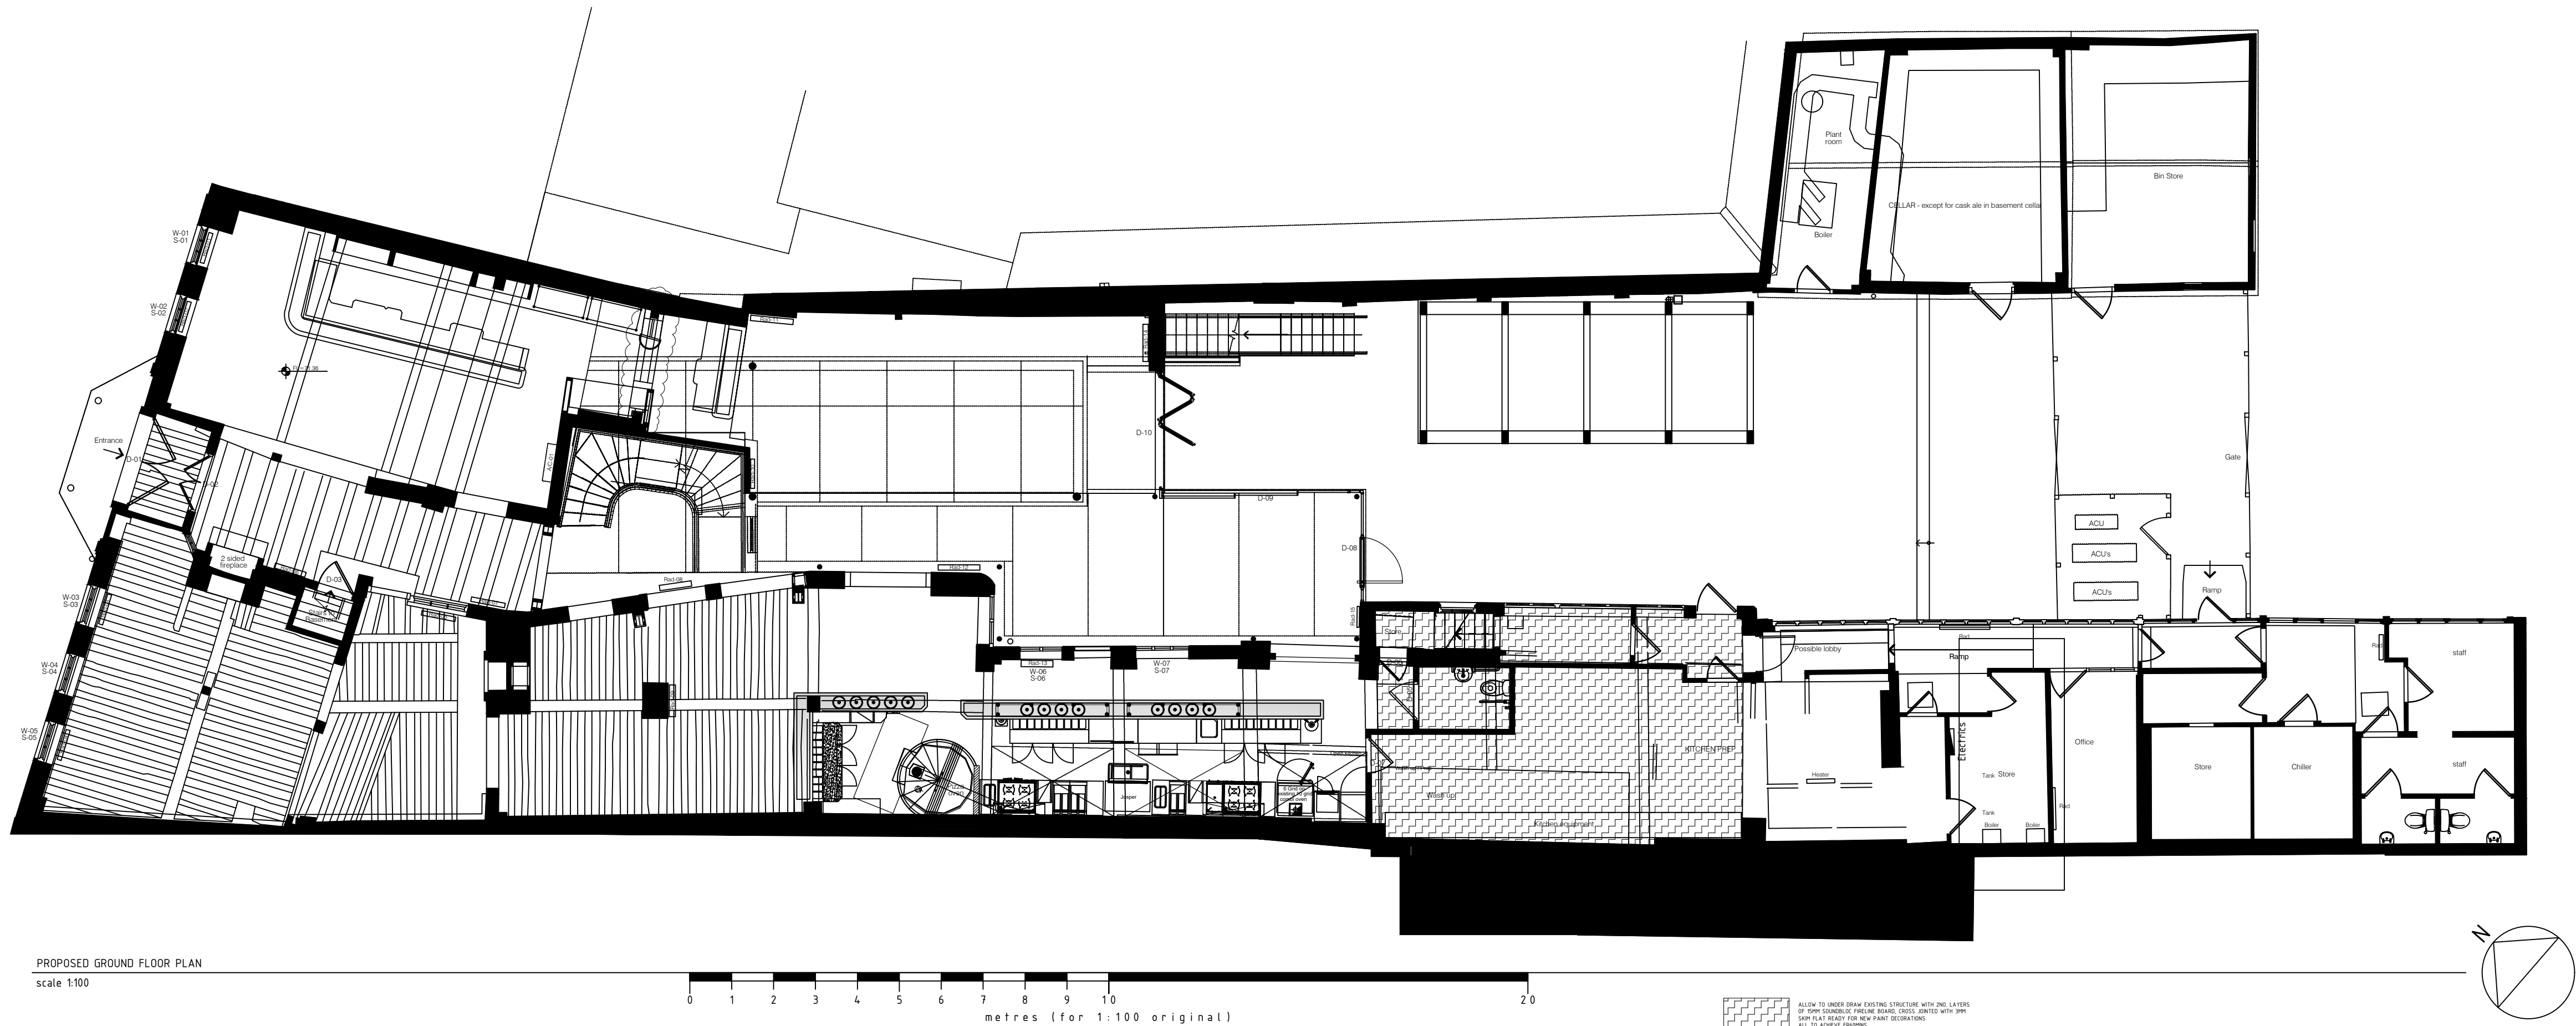

- PLANNING ☒
- PRELIMINARY ☐
- TENDER ☐
- CONSTRUCTION ☐
- AS BUILT ☐

KEEN
AS
mustard
design studio

The Studio, 22 Darley Park Road, Darley Abbey, Derby, DE22 1DB
T 07496 34 00 50 email: studio@keenasmustarddesign.com

Client
MCMULLENS

Project
THE ROSE INN
30 MARKET PLACE
WOKINGHAM, RG40 1AP

Drawing
PROPOSED CEILING PLANS

Drawing No.	Rev
633-06	A

Scale	Size	Drawn	Date
1:100	A1	DK	12.01.25

ALL DIMENSIONS, SETTING OUT AND LEVELS MUST BE CHECKED ON SITE AND NOT
SCALED OFF THIS DRAWING BEFORE ORDERING AND STARTING WORK ON SITE
© KEEN AS MUSTARD DESIGN STUDIO