


wall detail A

GypWall CLASSIC

- 1 layer Gyproc plasterboard fixed with British Gypsum Drywall Screws at 300mm centres (200mm centres at external angles)
- Gyframe 70 S 50 'C' studs at 600mm centres
- Isover insulation where required
- Gyframe 72 FEC 50 Channel suitably fixed to floor/soffit at 600mm centres
- Gyproc Sealant for optimum sound insulation
- Gyproc jointing material bulk fill where gap exceeds 5mm
- Indicative skirting
- Gyframe GFT1 Fixing T progressively inserted between board edge & studs to support horizontal board joints. Alternatively Gyframe GFS1 Fixing Strap fixed to studs with 2 no. British Gypsum Wafer Head Drywall Screws
- Gyframe Steel Angle or timber batten suitably fixed to soffit
- Gyframe 70 S 50 'C' stud suitably fixed to wall at 600mm centres

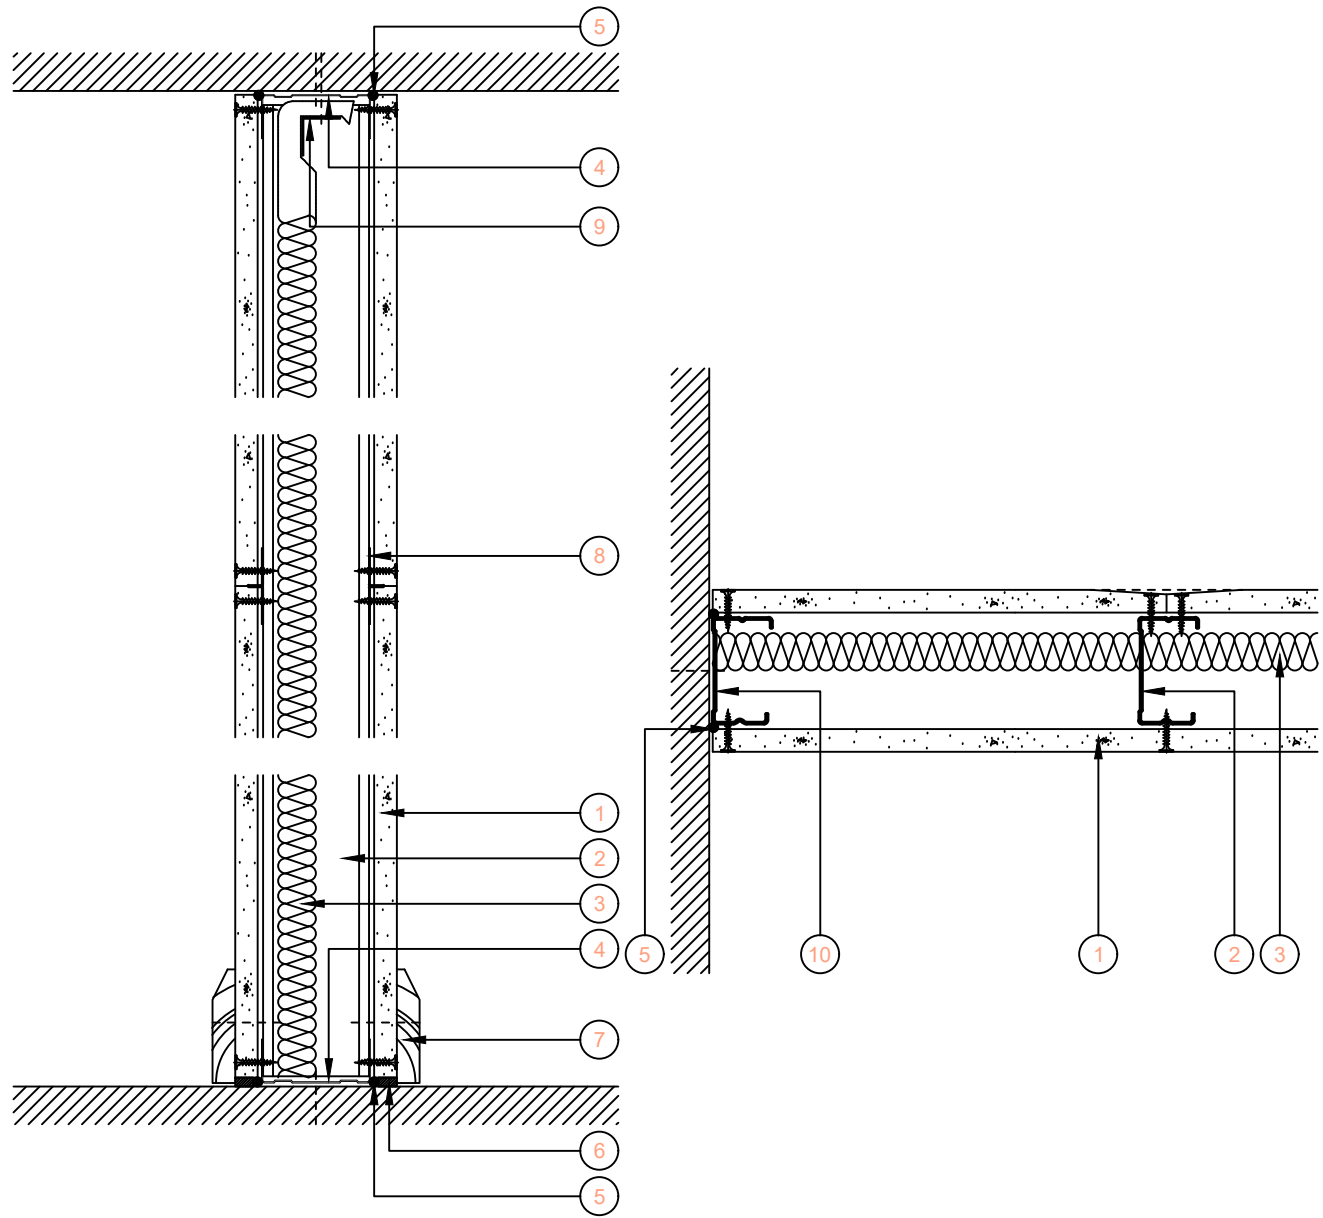


Base, Head & Horizontal Board Joint

Wall Abutment

GypWall CLASSIC

Advice should be sought from the door manufacturer or installer prior to construction of this detail

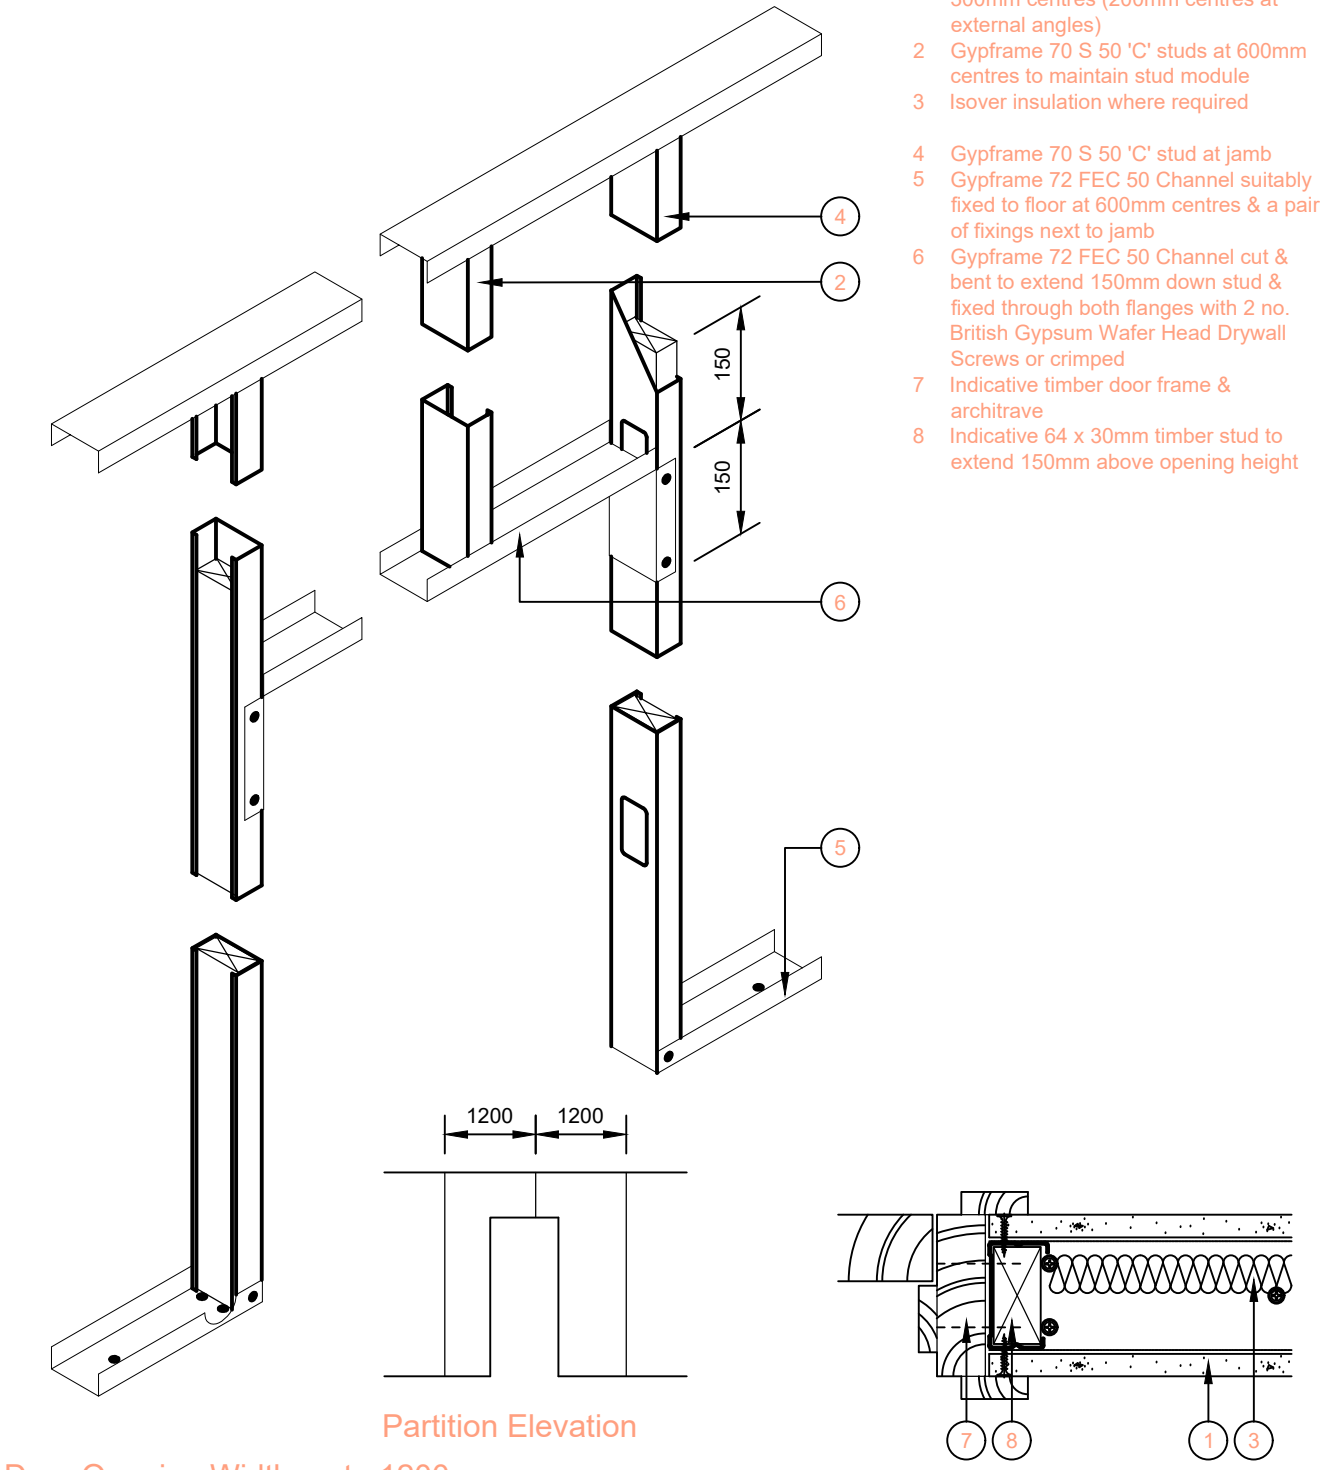


Door Opening Width up to 1200mm

Maximum Door Weight 35kg to BS 5234: Parts 1 & 2: 1992 - Medium Duty

GypWall CLASSIC

- 1 layer Gyproc plasterboard fixed with British Gypsum Drywall Screws at 300mm centres (200mm centres at external angles)
- Gyframe 70 S 50 'C' studs at 600mm centres
- Isover insulation where required
- Gyframe 72 DC 60 Deep Channel suitably fixed through fire stop to soffit at 600mm centres
- Gyproc Sealant for optimum sound insulation
- Gyproc FireStrip
- Gyframe GFS1 Fixing Strap fixed to each stud with 2 no. British Gypsum Wafer Head Drywall Screws to receive uppermost board fixings (no fixings into head channel)
- 72mm wide strip of 15mm Gyproc CoreBoard
- 2 no. 72mm wide strips of 15mm Glasroc F FIRECASE pre-fixed to channel with British Gypsum Drywall Screws (joints staggered by 300mm)
- Gyframe Steel Angle or timber batten suitably fixed to channel
- Gyframe GA4 Steel Angle bedded on continuous bead of Gyproc Sealant & suitably fixed to soffit at 600mm centres (for optimum sound insulation if required by specifier or acoustic consultant)

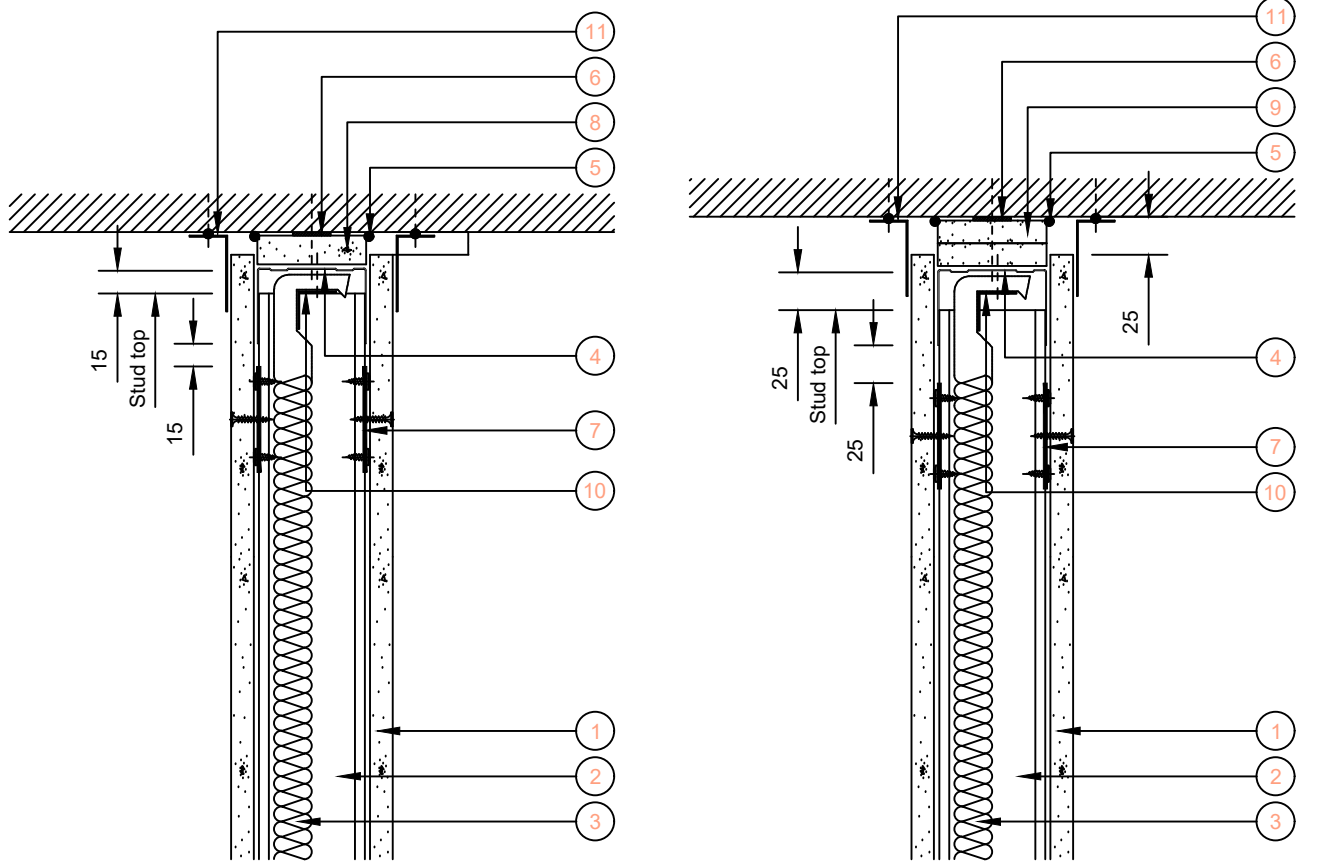

Deflection Head

15mm Downward Movement
30 or 60 Minutes Fire Resistance Depending on Specification
BS 476: Part 22: 1987 and BS EN 1364-1: 1999

Deflection Head

25mm Downward Movement
30 or 60 Minutes Fire Resistance Depending on Specification
BS 476: Part 22: 1987 and BS EN 1364-1: 1999

- PLANNING ☒
- PRELIMINARY ☐
- TENDER ☐
- CONSTRUCTION ☐
- AS BUILT ☐

KEEN
AS
mustard
design studio

The Studio, 22 Darley Park Road, Darley Abbey, Derby, DE22 1DB
T 07496 34 00 50 email:studio@keenasmustarddesign.com

Client
MCMULLENS

Project
THE ROSE INN
30 MARKET PLACE
WOKINGHAM, RG40 1AP

Drawing
PROPOSED WALL TYPE A DETAILS

Drawing No.
633-07

Rev
A

Scale	Size	Drawn	Date
1:100	A1	DK	12.01.25

ALL DIMENSIONS, SETTING OUT AND LEVELS MUST BE CHECKED ON SITE AND NOT
SCALED OFF THIS DRAWING BEFORE ORDERING AND STARTING WORK ON SITE
© KEEN AS MUSTARD DESIGN STUDIO©