


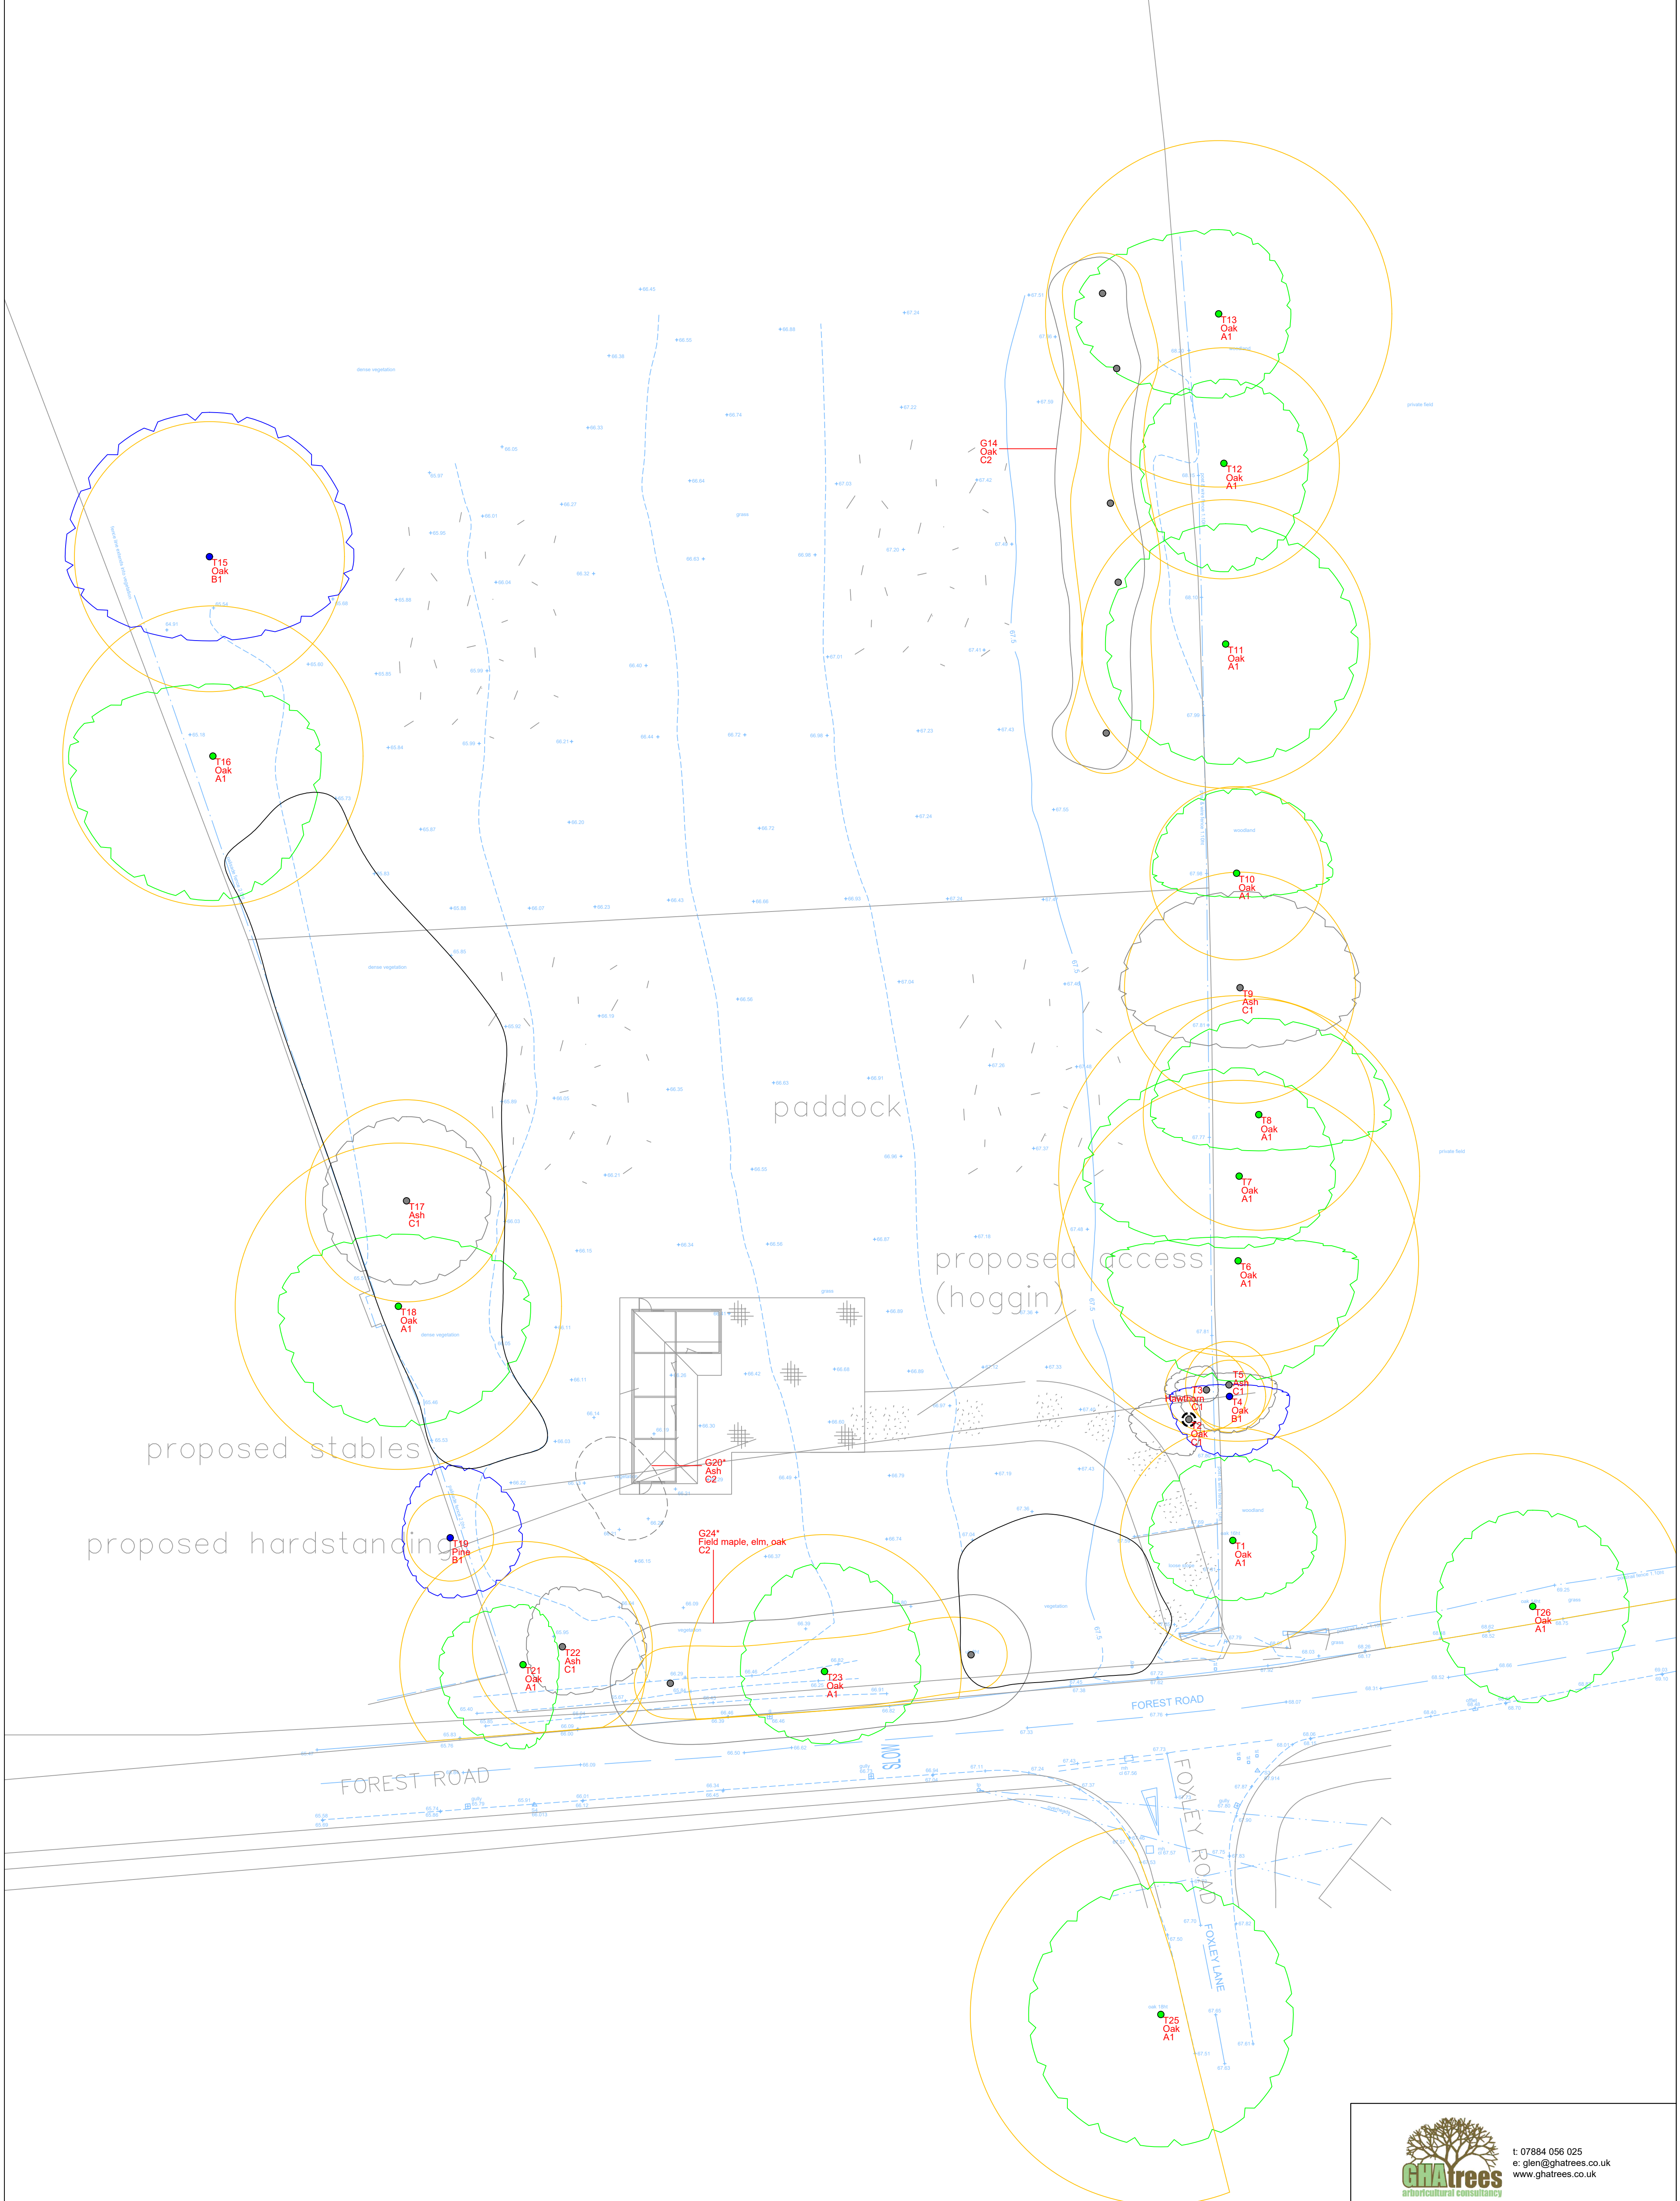



t: 07884 056 025
e: glen@ghatrees.co.uk
www.ghatrees.co.uk

Site: Land at Foxley Lane, Binfield	1:250 @ A1
Drawing Title: Arboricultural Impact Assessment	Rev B, Feb 2026

Key:

Category A

Category B

Category C

Category U

Shrubs

Tree Proposed for Removal

Category

Root Protection Area

Groups Proposed for Removal (colour matches category)

Crown Spread

Tree Number

Species

Category

NOTE: Tree/group numbers marked with an * have approximate locations.