
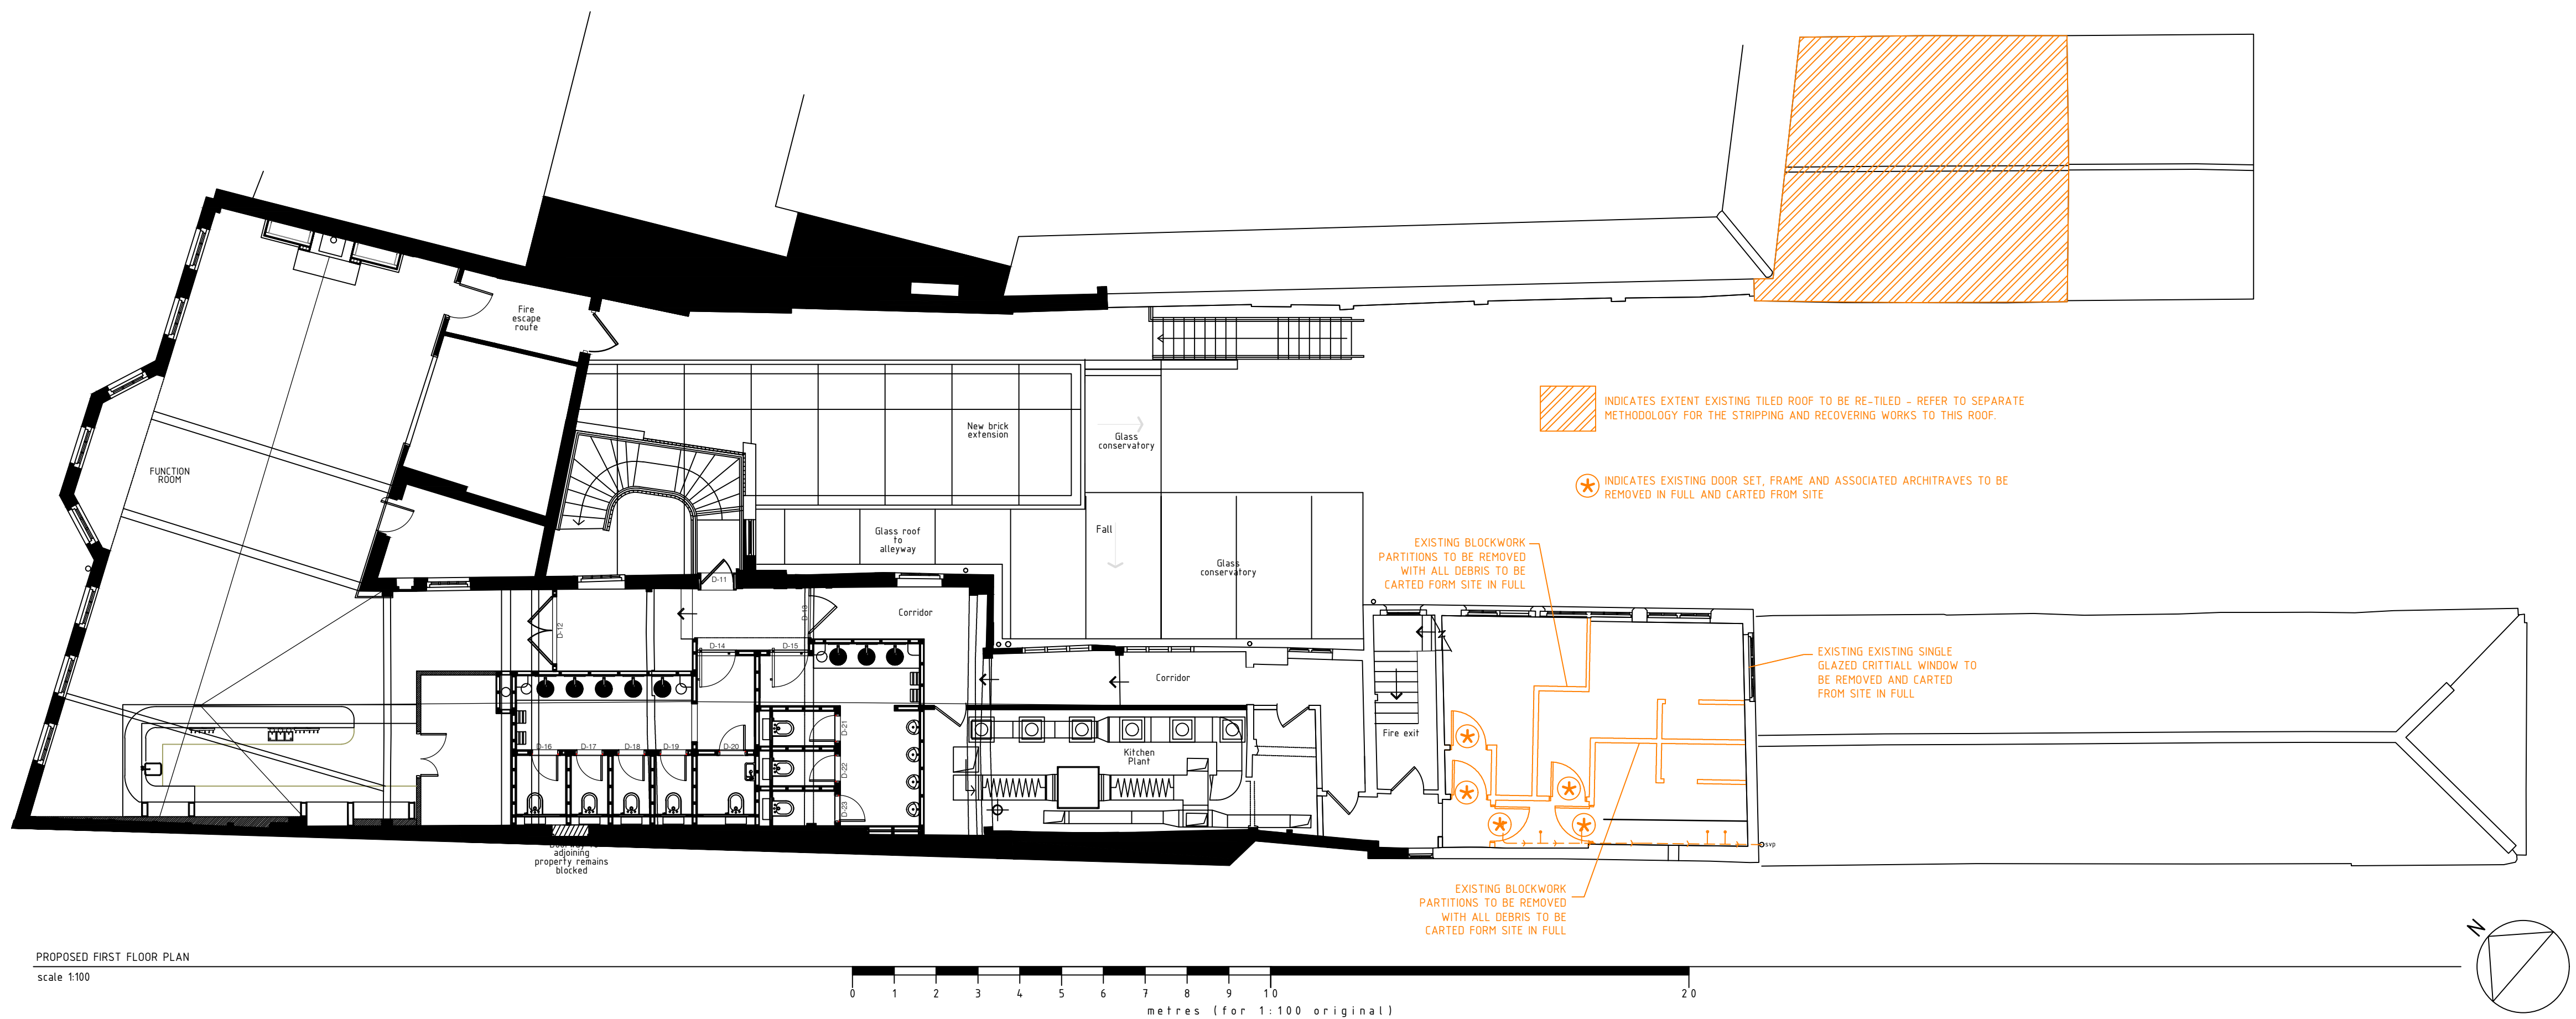


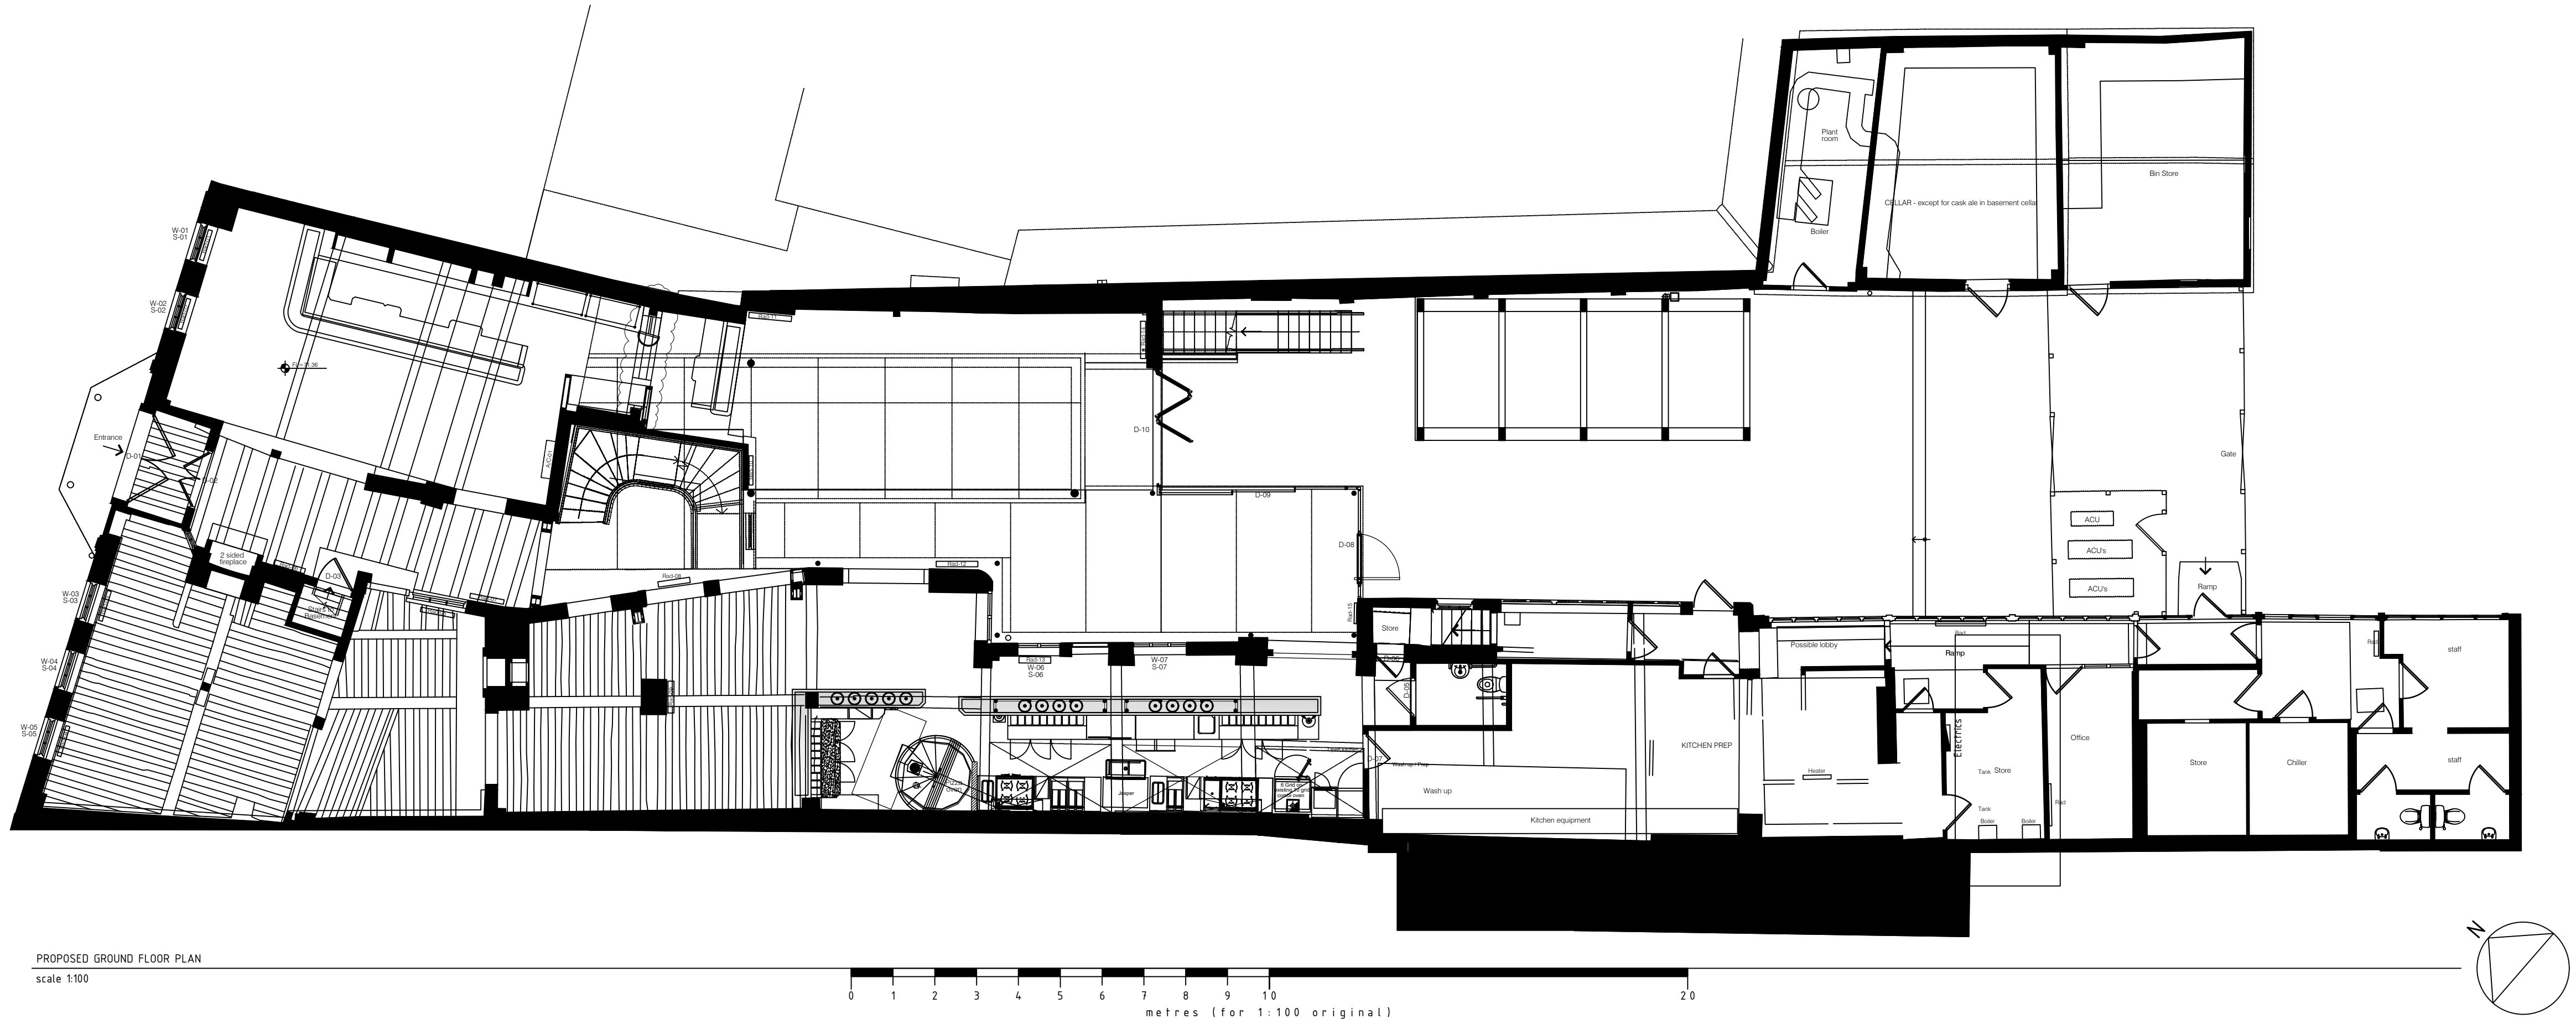

- PLANNING ☒
- PRELIMINARY ☐
- TENDER ☐
- CONSTRUCTION ☐
- AS BUILT ☐

**KEEN**  
AS  
mustard  
design studio

The Studio, 22 Darley Park Road, Darley Abbey, Derby, DE22 1DB  
T 07496 34 00 50 email: studio@keenasmustarddesign.com

Client  
MCMULLENS

Project  
THE ROSE INN  
30 MARKET PLACE  
WOKINGHAM, RG40 1AP

Drawing  
PROPOSED STRIP OUT & DEMOS PLAN

| Drawing No. |      | Rev   |          |
|-------------|------|-------|----------|
| 633-03      |      | A     |          |
| Scale       | Size | Drawn | Date     |
| 1:100       | A1   | DK    | 12.01.25 |

ALL DIMENSIONS, SETTING OUT AND LEVELS MUST BE CHECKED ON SITE AND NOT SCALED OFF THIS DRAWING BEFORE ORDERING AND STARTING WORK ON SITE

© KEEN AS MUSTARD DESIGN STUDIO