

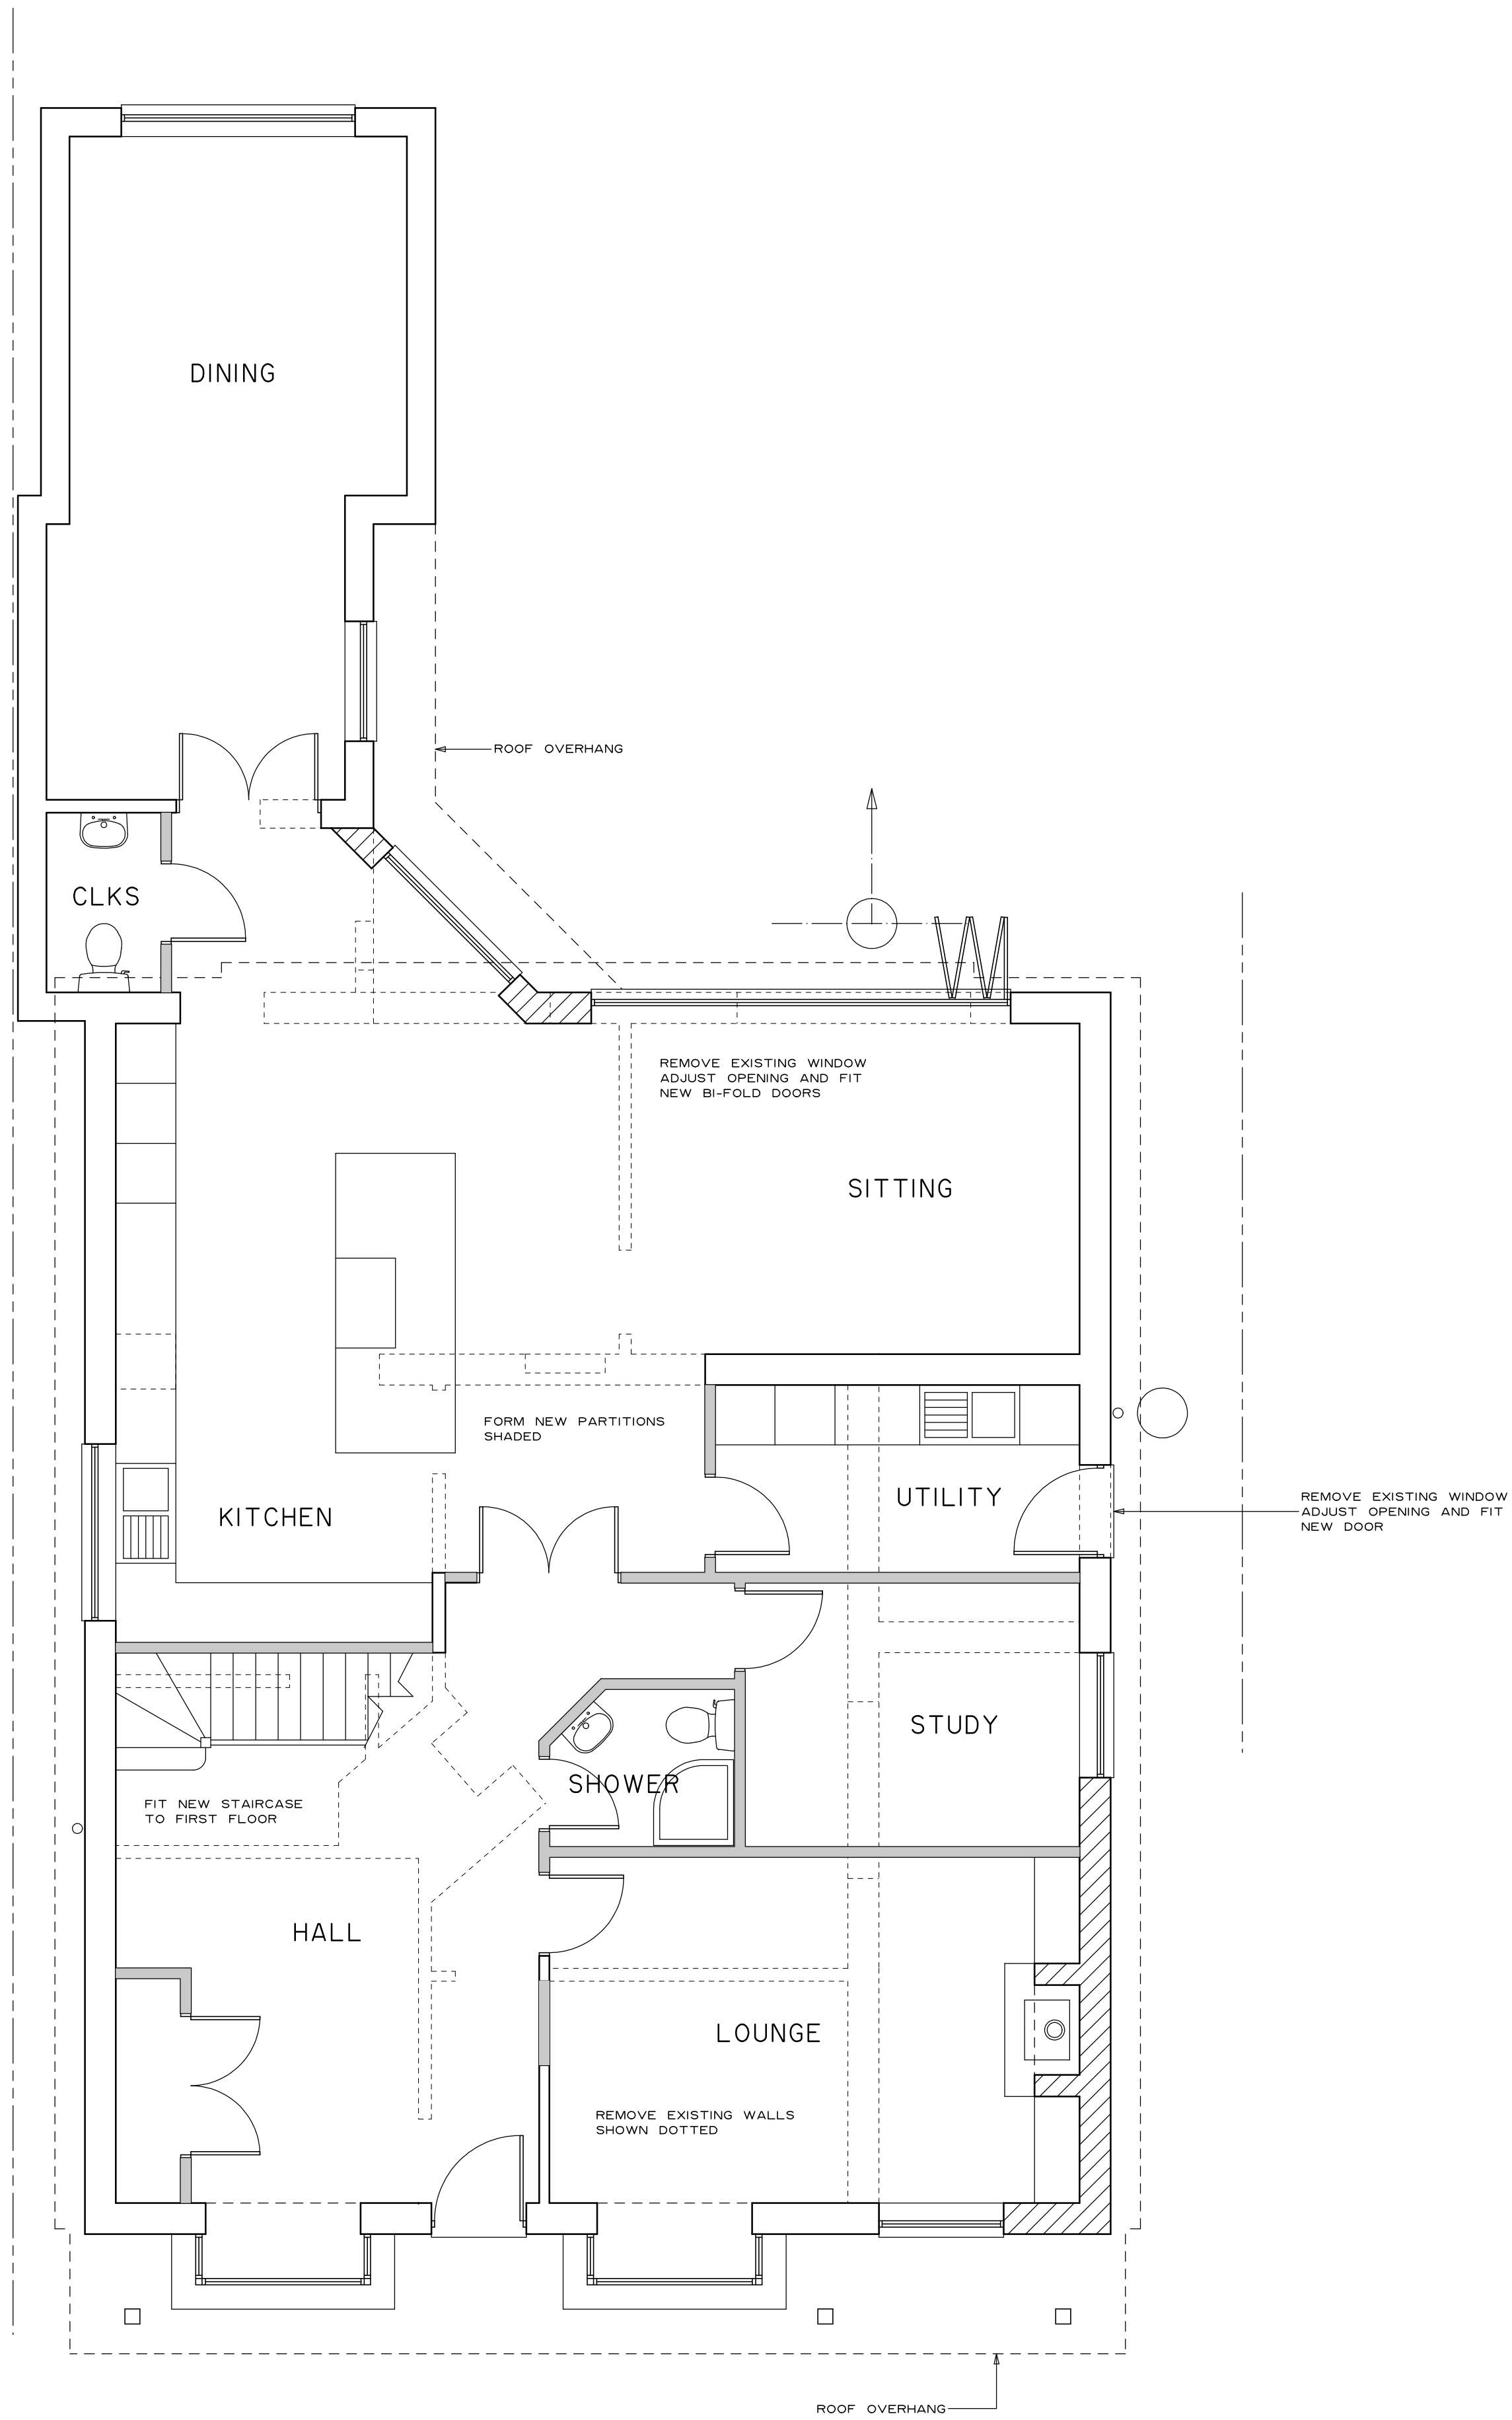


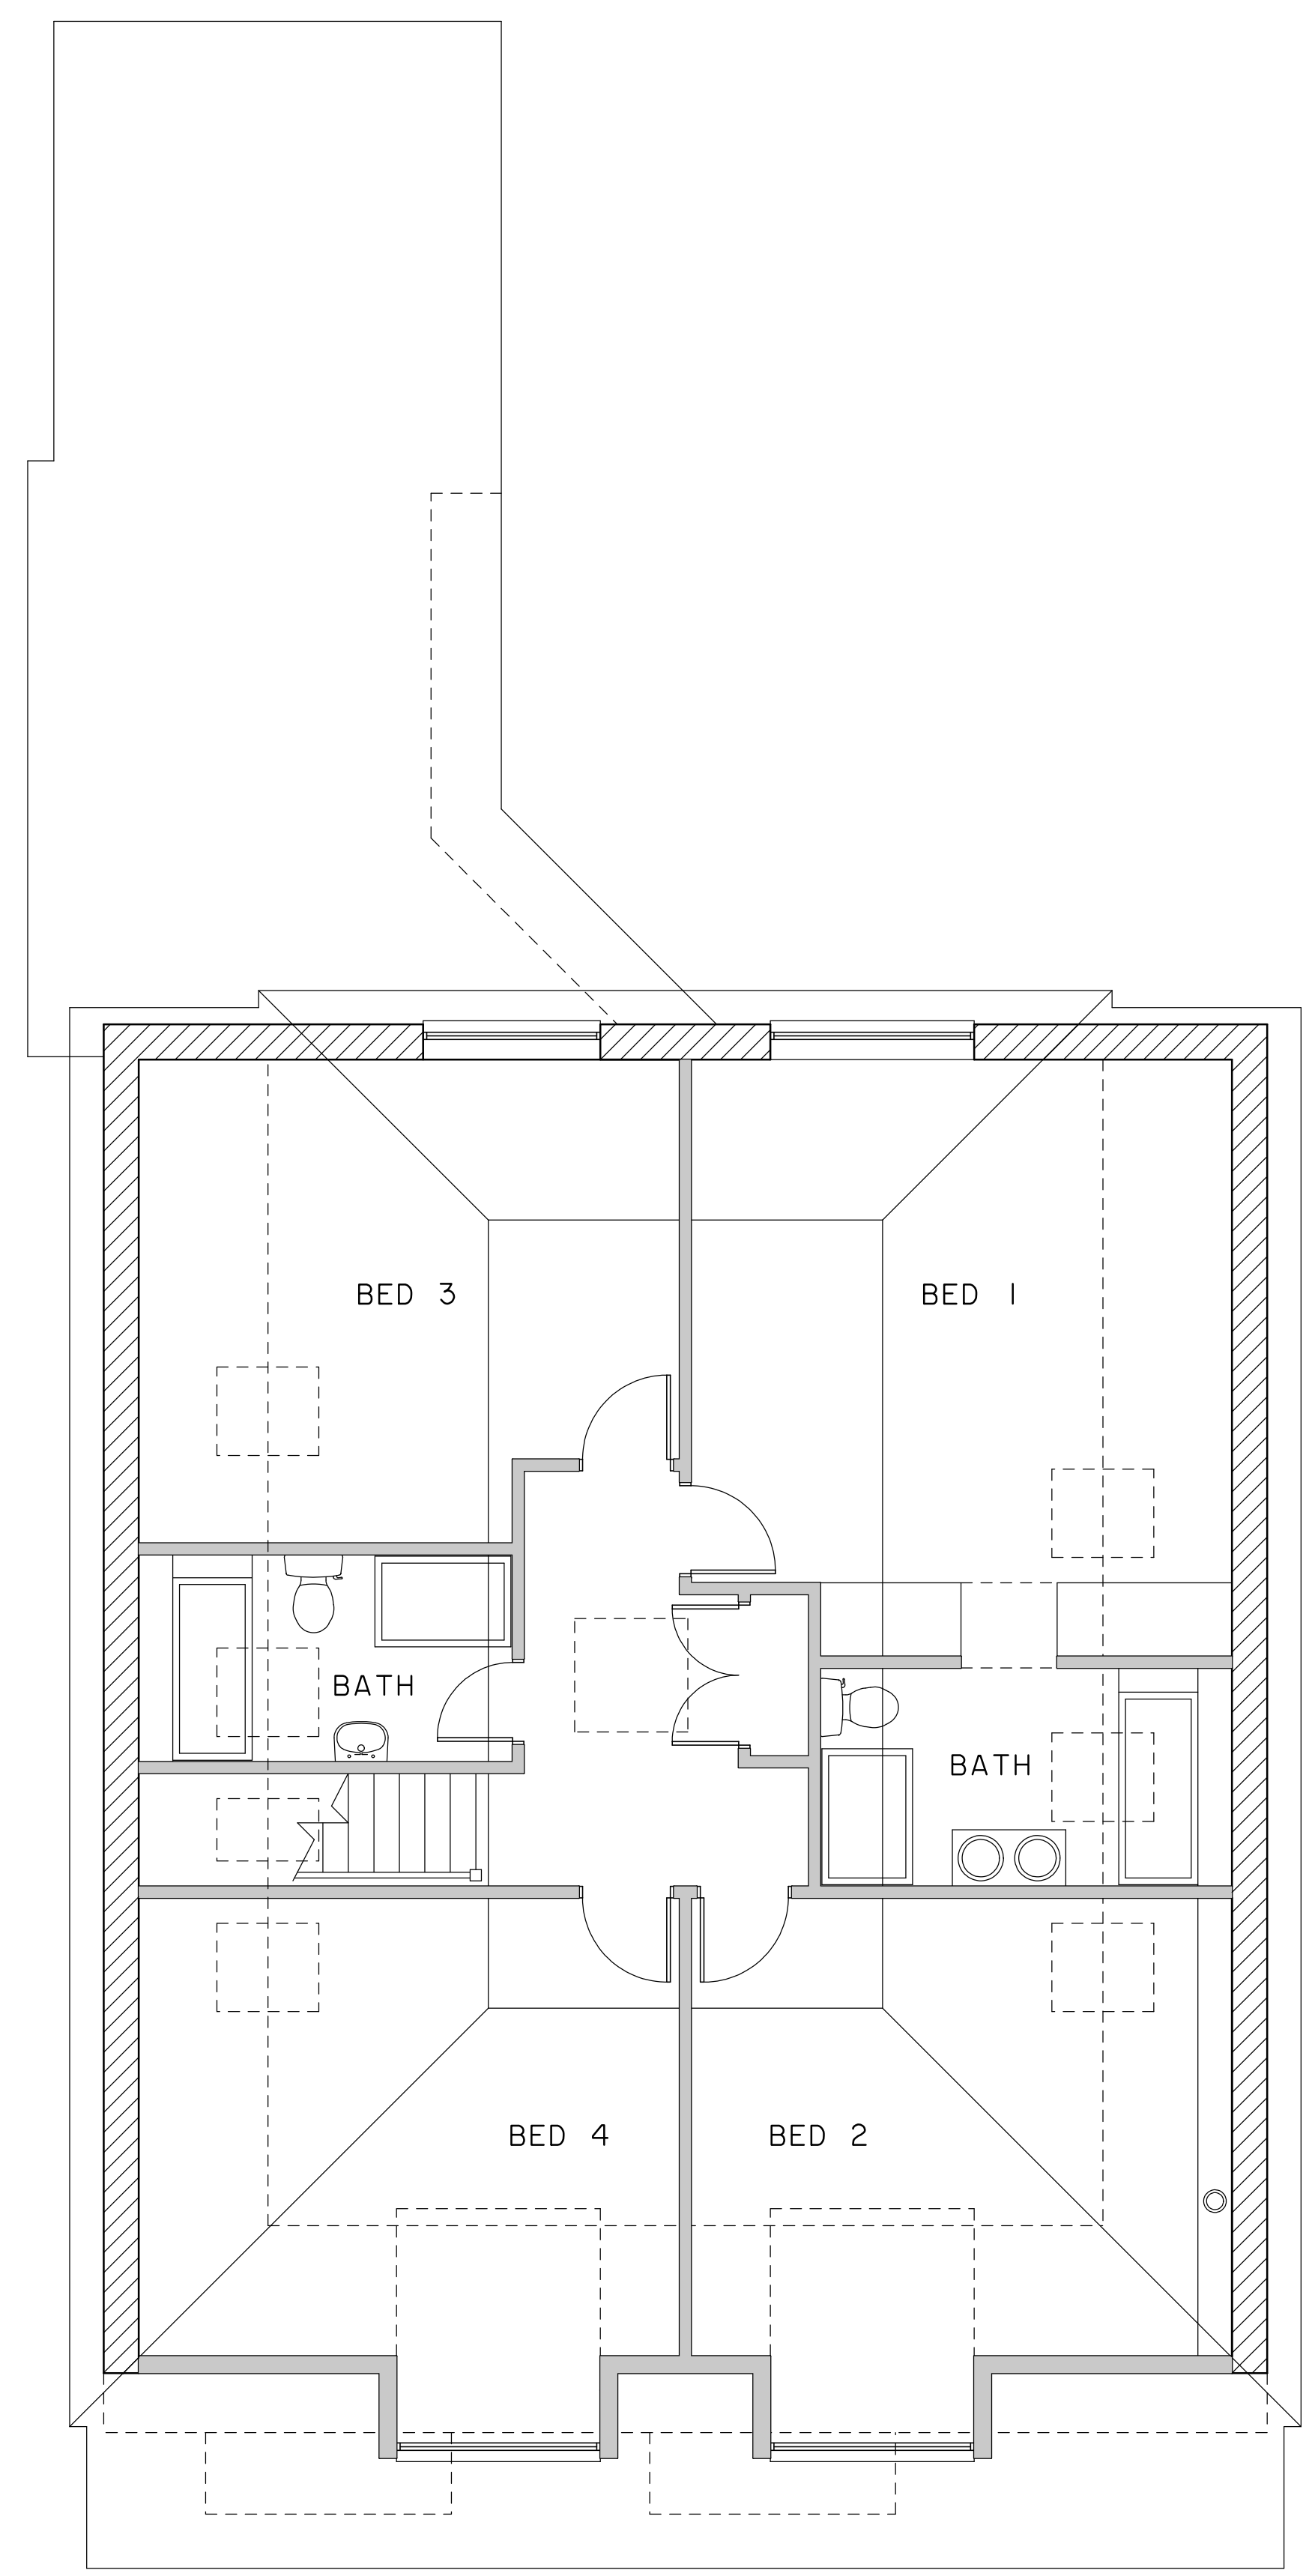

GROUND FLOOR

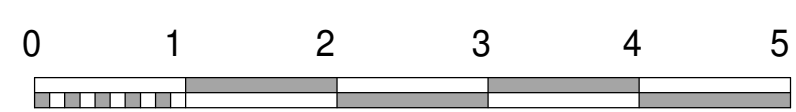

FIRST FLOOR

Revisions

A. Rooflights set out to give a cill height of 1700mm from floor level 5/6/26

CLIVE BALDWIN *Building Design*

Glancadwn, Llangeitho, Tregaron. SY25 6QH.
Telephone: 07768 585621

**263 NINE MILE RIDE
FINCHAMPSTEAD**

Proposed plans

Scale: 1:50 @ A1

Date: NOVEMBER 2025

2535/02A

Scale this drawing for Planning purposes only.
All dimensions are to be checked on site and any discrepancies reported.