


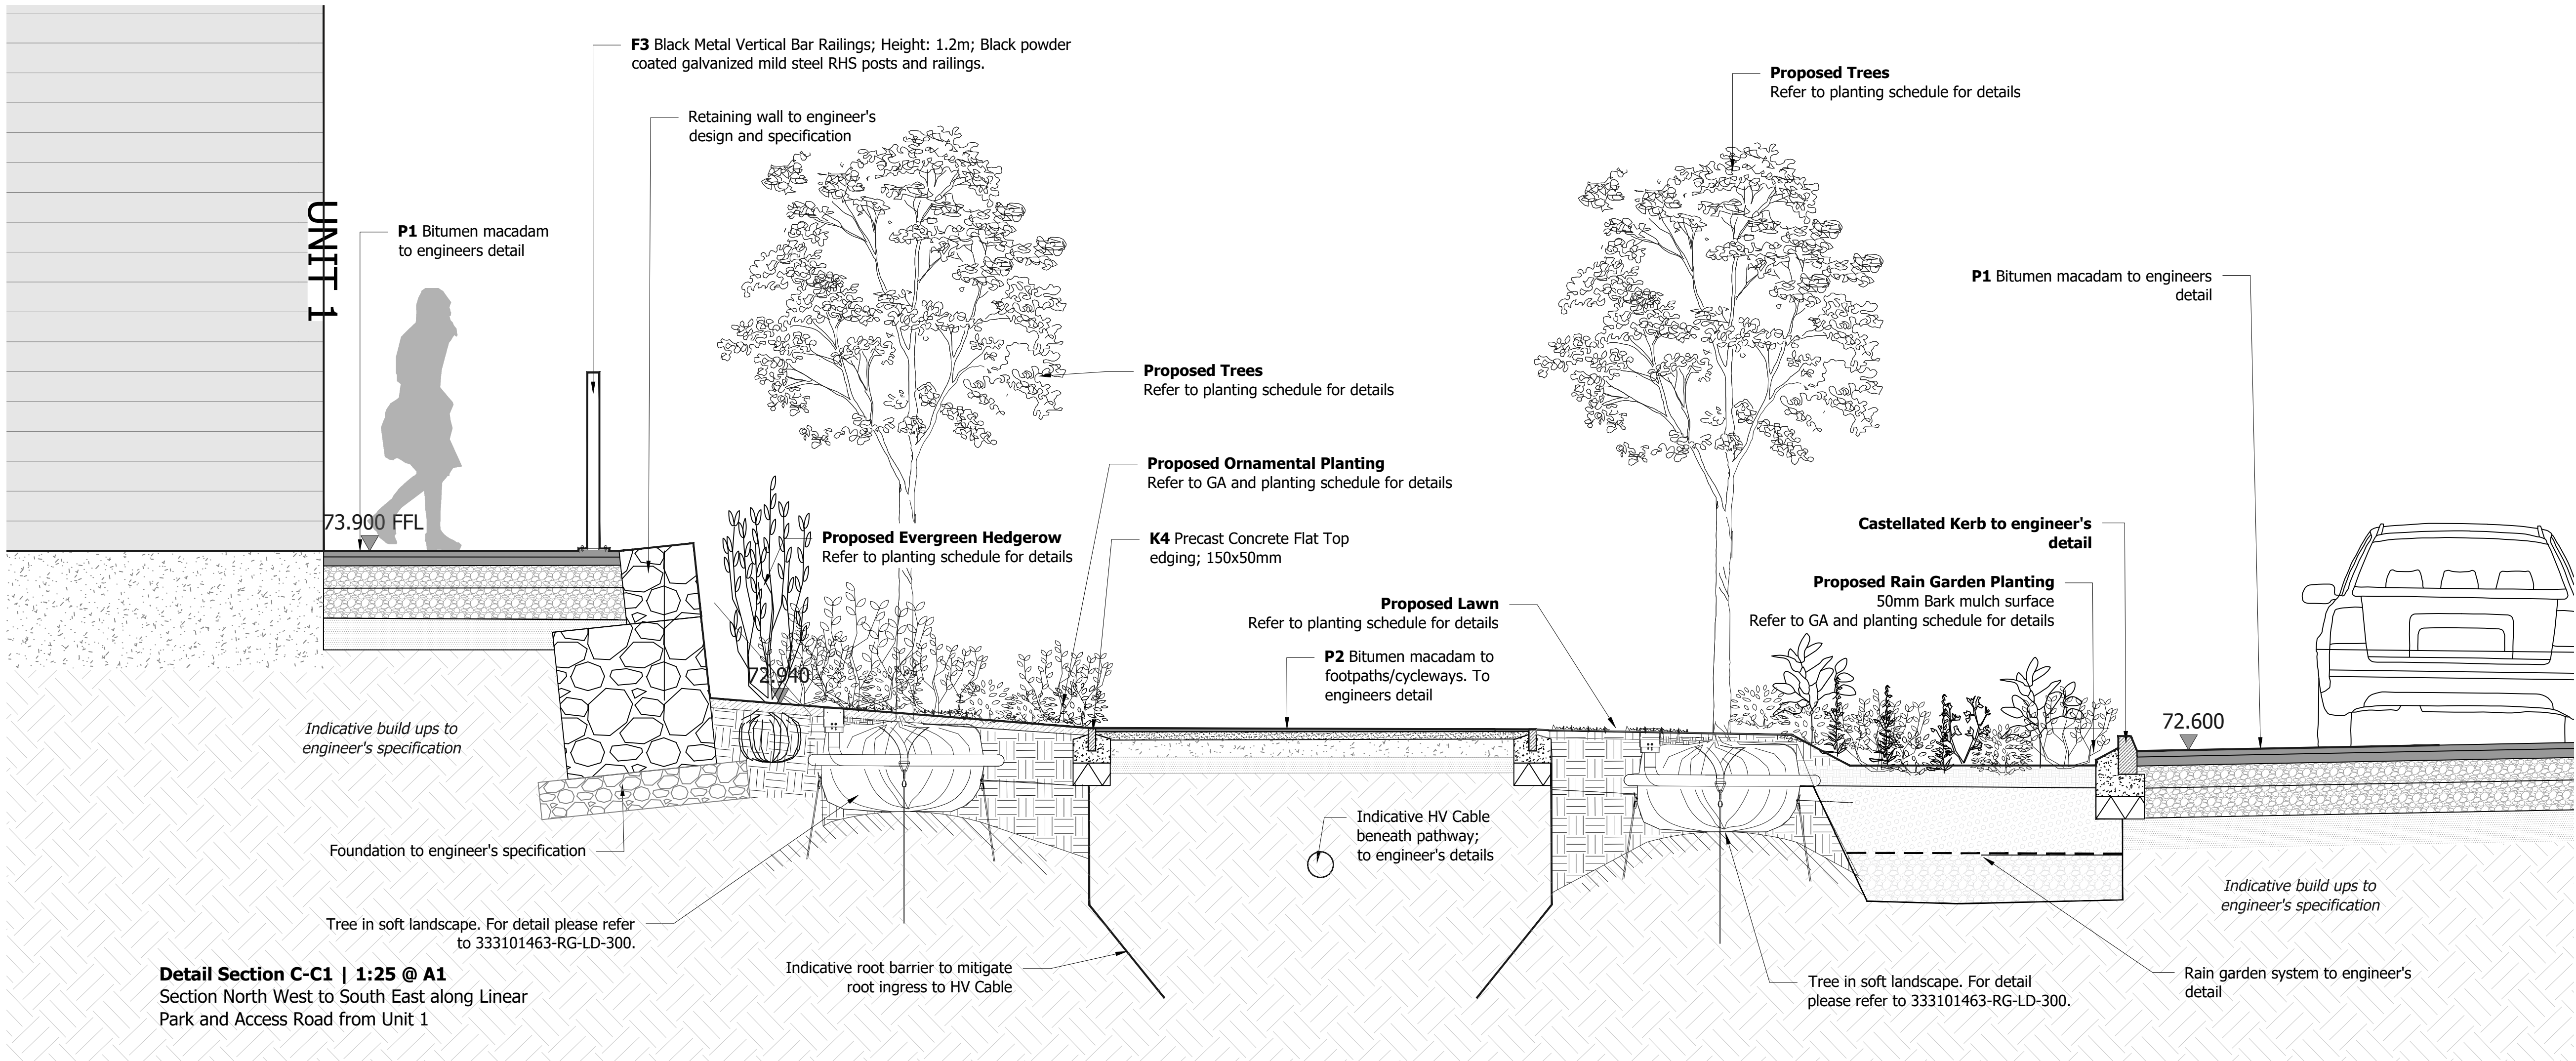


| The scaling of this drawing cannot be assured |                                   |          |     |     |
|-----------------------------------------------|-----------------------------------|----------|-----|-----|
| Revision                                      |                                   | Date     | Drm | Ckd |
| T2                                            | Update for final issue for Tender | 01.05.25 | CY  | DS  |
| T3                                            | Update for VE Issue               | 24.07.25 | CY  | DS  |
| T4                                            | Spec change                       | 03.12.25 | CY  | DS  |
| T5                                            | Spec change to P2                 | 10.12.25 | CY  | DS  |
| T6                                            | Change to Site Entrance           | 27.03.26 | CY  | DS  |

- NOTES:**
- Drawings are issued for Tender and not for Construction.
  - Drawings should be read in conjunction with other consultants information and cross referenced.
  - Full fabrication drawings are required for submittal. Written approval must be received from the Contract Administrator prior to commencement.
  - Drawings to be read in conjunction and cross referenced with Stantec NBS Specification.
  - For full details on planting information and planting schedules, refer to 333101463-RG-LD-400 Detailed Planting Plans and Schedule drawing series.
  - For full details on hard materials please refer to 333101463-RG-LD-200 drawing series.
  - Refer to 333101463-RG-LD-200 for material key.
  - All retaining walls to engineer's details and are indicatively shown.



**Section Location Plan**  
C & D

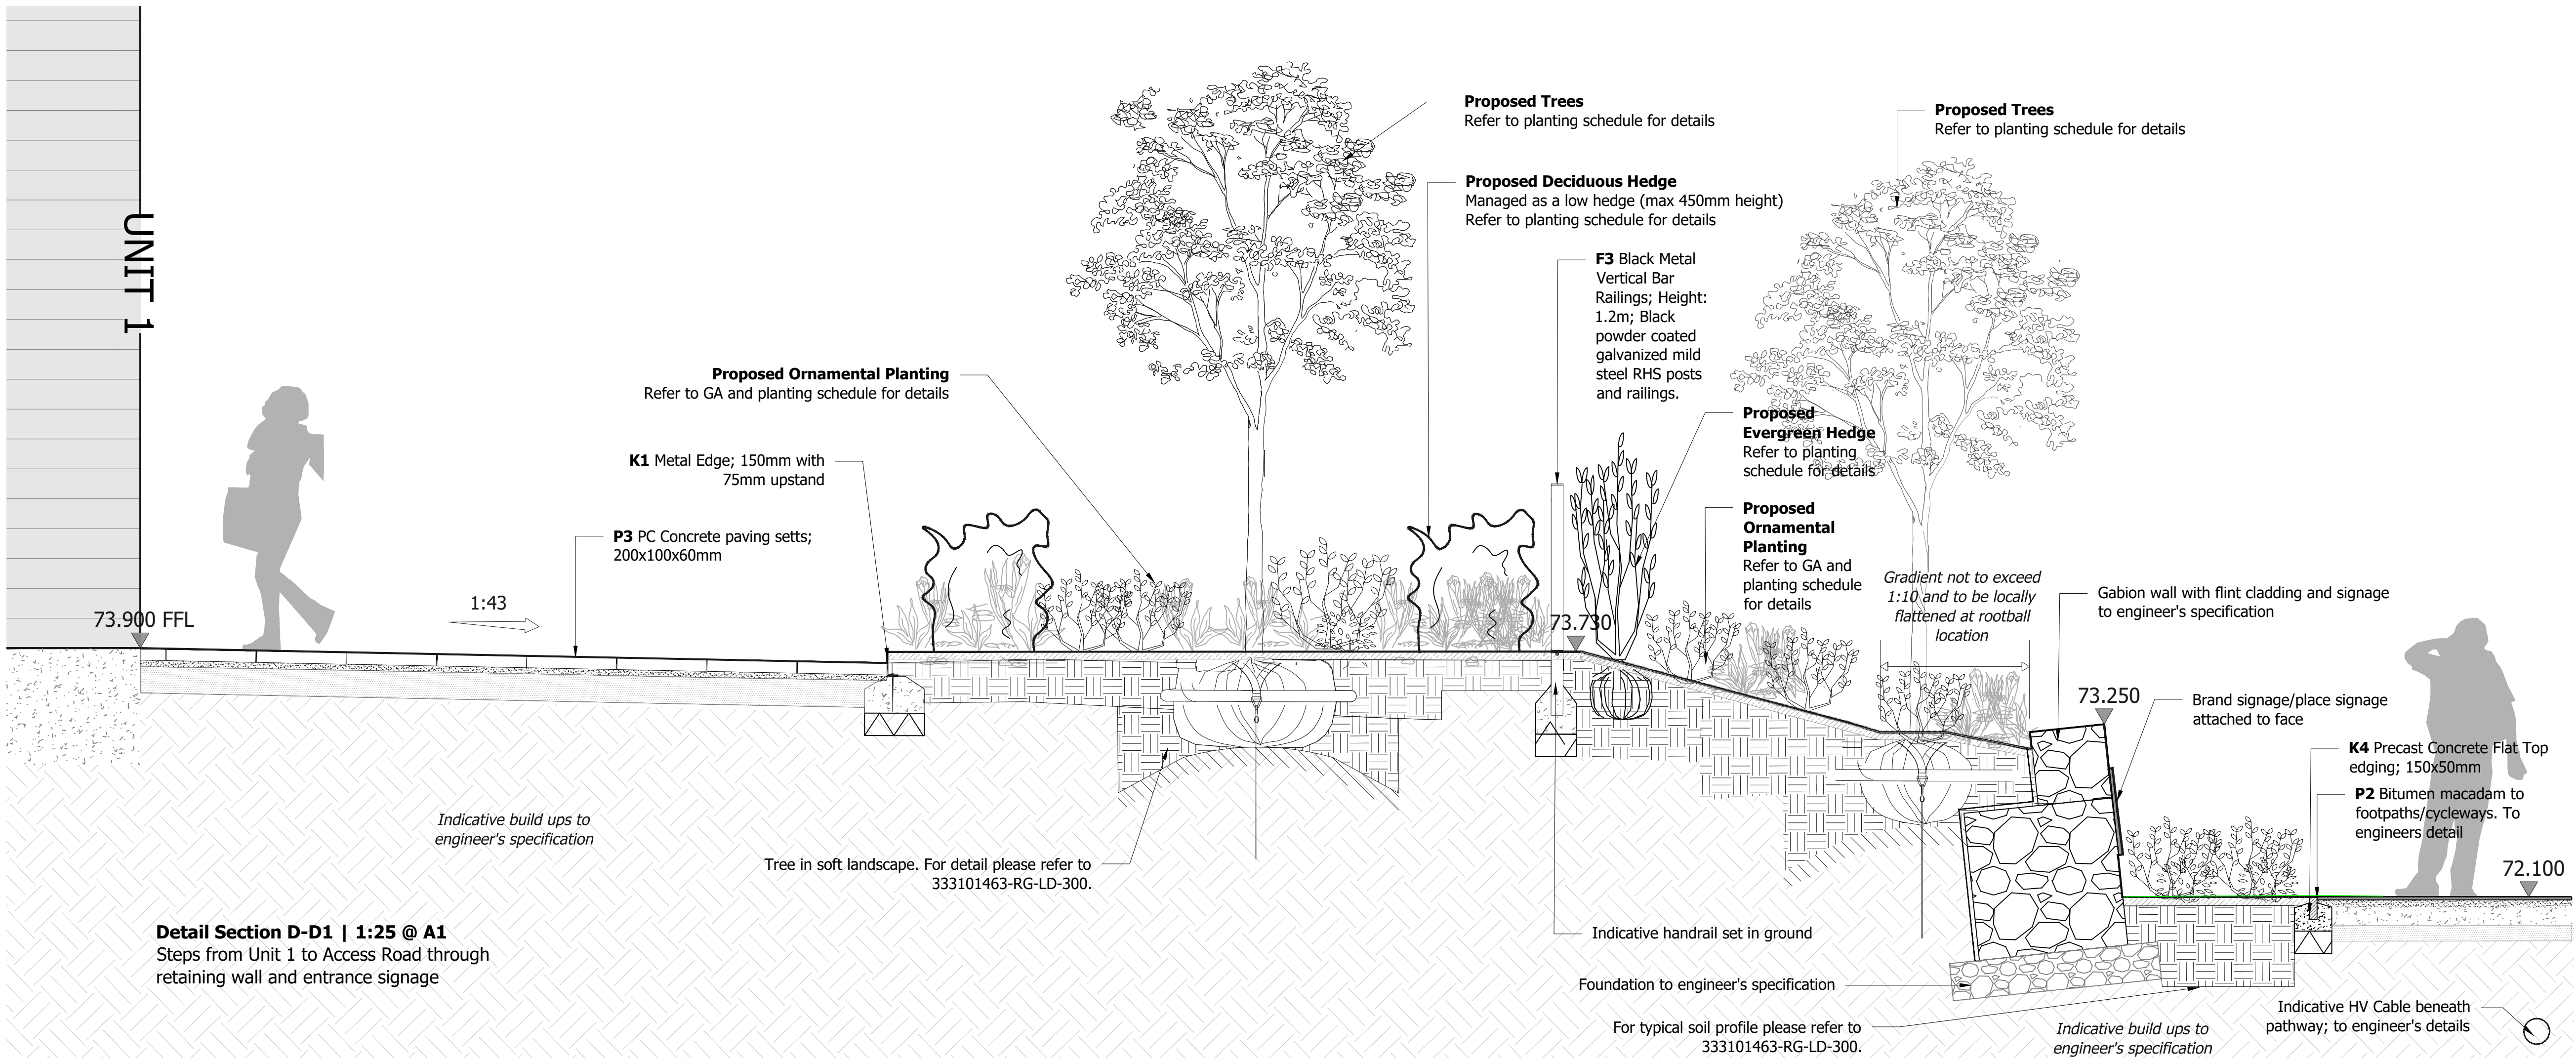

## TENDER

Project  
Shinfield Park  
Reading

Drawing Title  
Detailed Landscape Sections  
Linear Park Sheet 2 of 2

|                         |                         |                |                |
|-------------------------|-------------------------|----------------|----------------|
| Date<br>14.04.2025      | Scale<br>Varies @A1     | Drawn by<br>CY | Check by<br>DS |
| Project No<br>333101463 | Drawing No<br>RG-LD-304 | Revision<br>T6 |                |



Stantec UK Limited  
The Blade  
Abbey Square  
Reading  
RG1 3BE  
T: 0118 9430 000



stantec.com/uk