

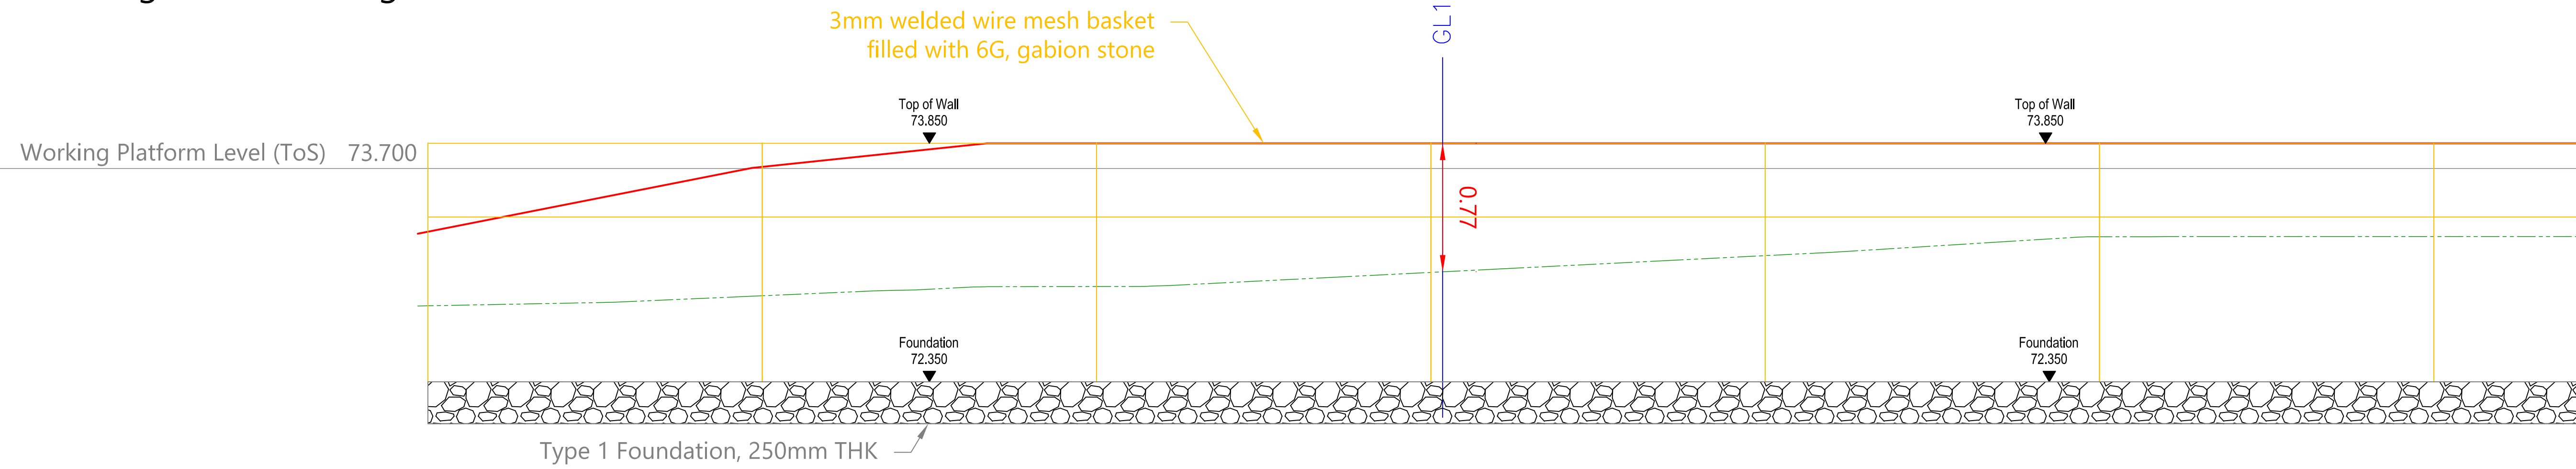


Retaining Wall 10 - Long Section 22m

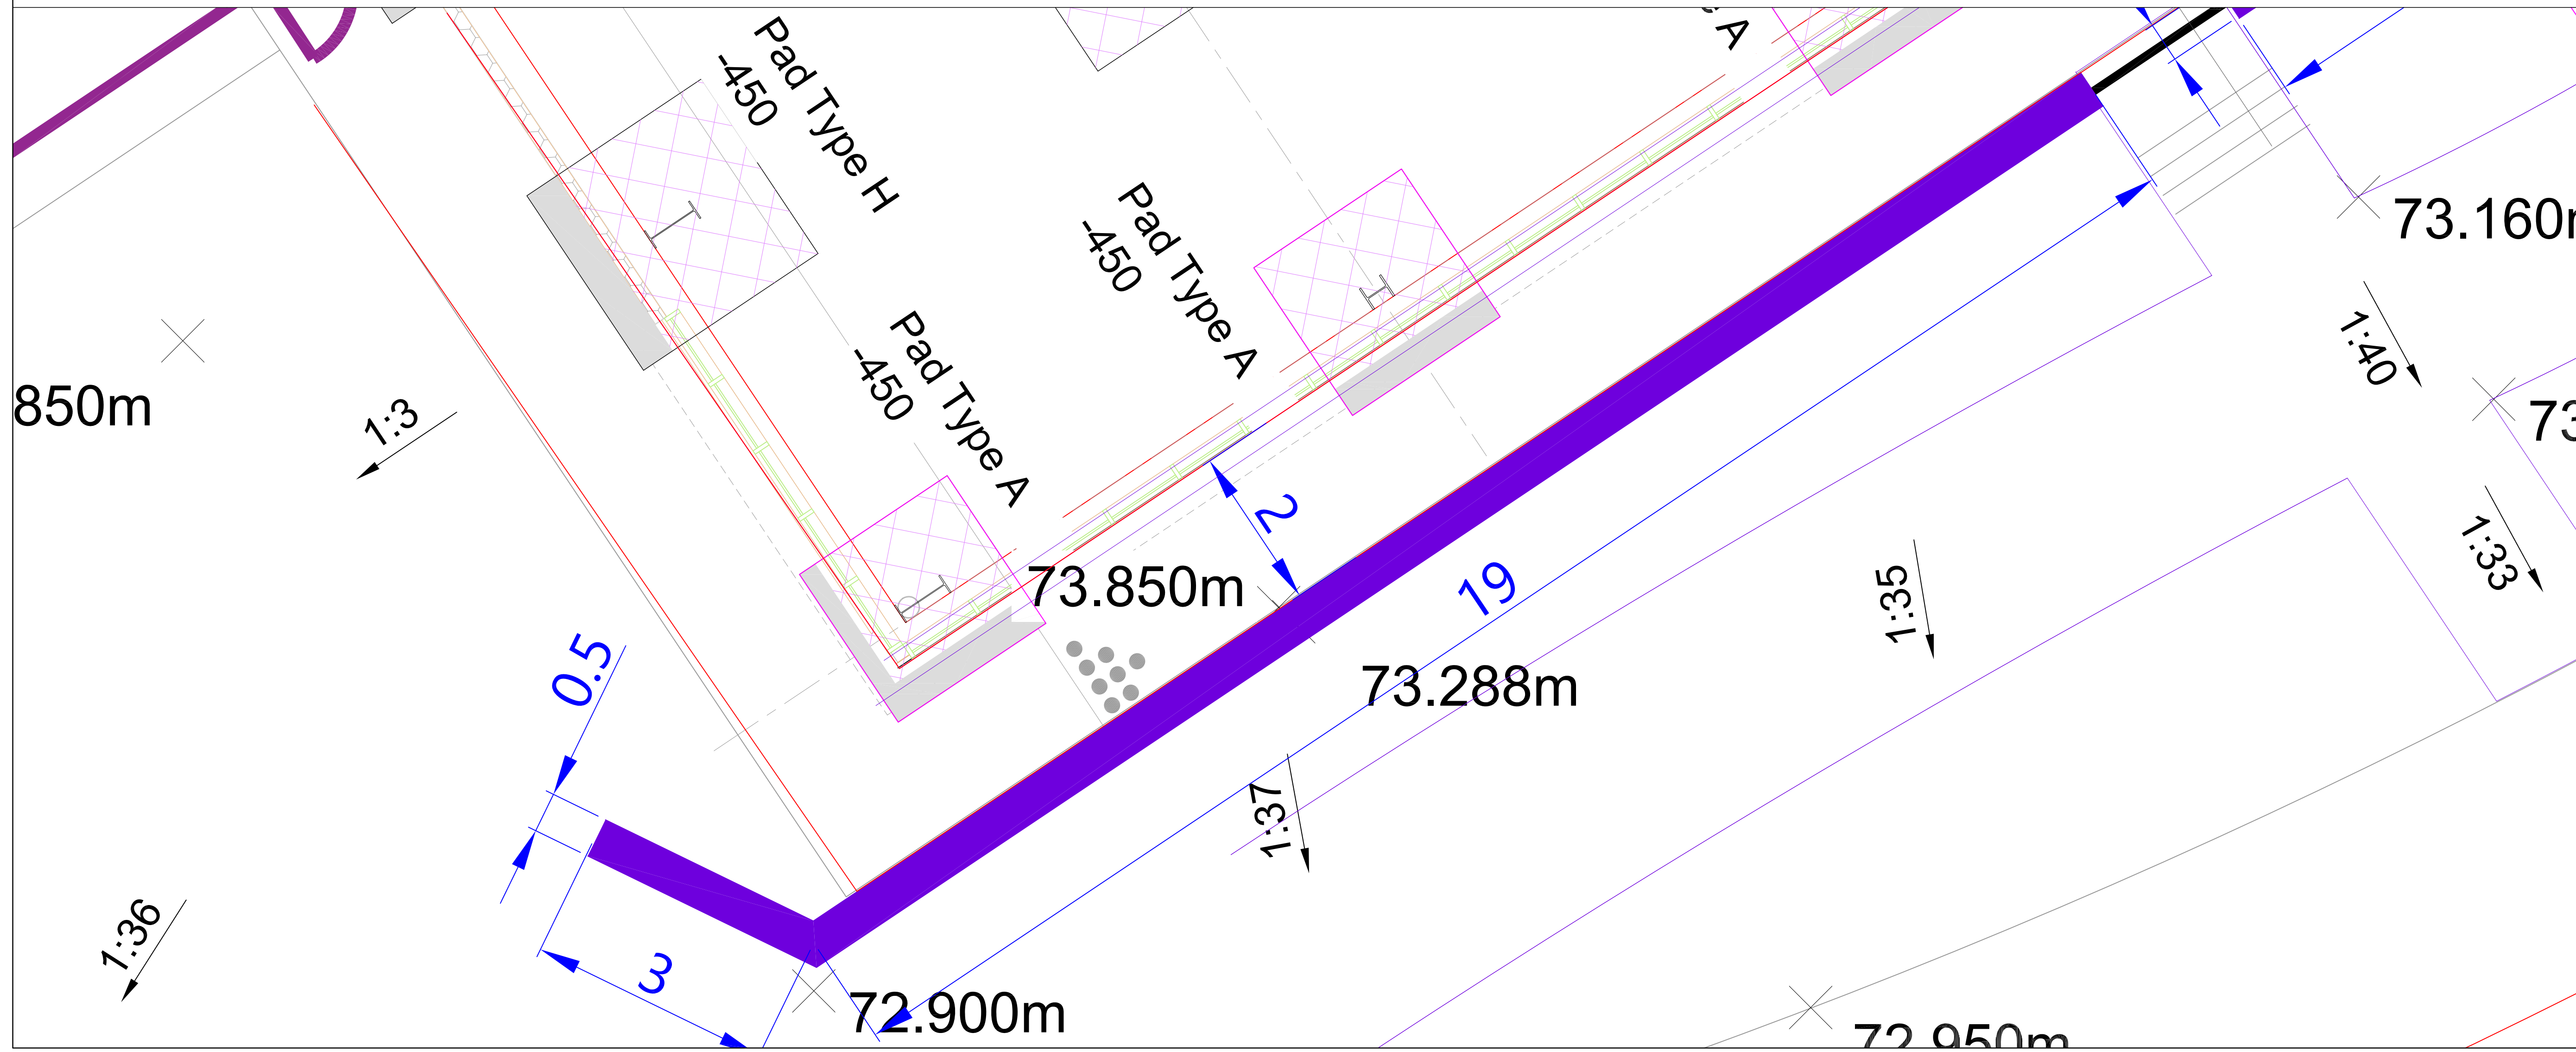

The detail on this drawing and measurements and quantities derived from it are based on the available information at the time the drawing was created. No account has been taken for bulking or shrinkage of materials. Any earthworks balance arrived at is indicative only. DGS take no responsibility or liability for any actual import or disposal requirement resulting, and confirm that no disposal from site or import to site is included in our rates and prices unless otherwise stated as also referred to our standard terms and conditions.

Retaining Wall 10 - Long Section 22m

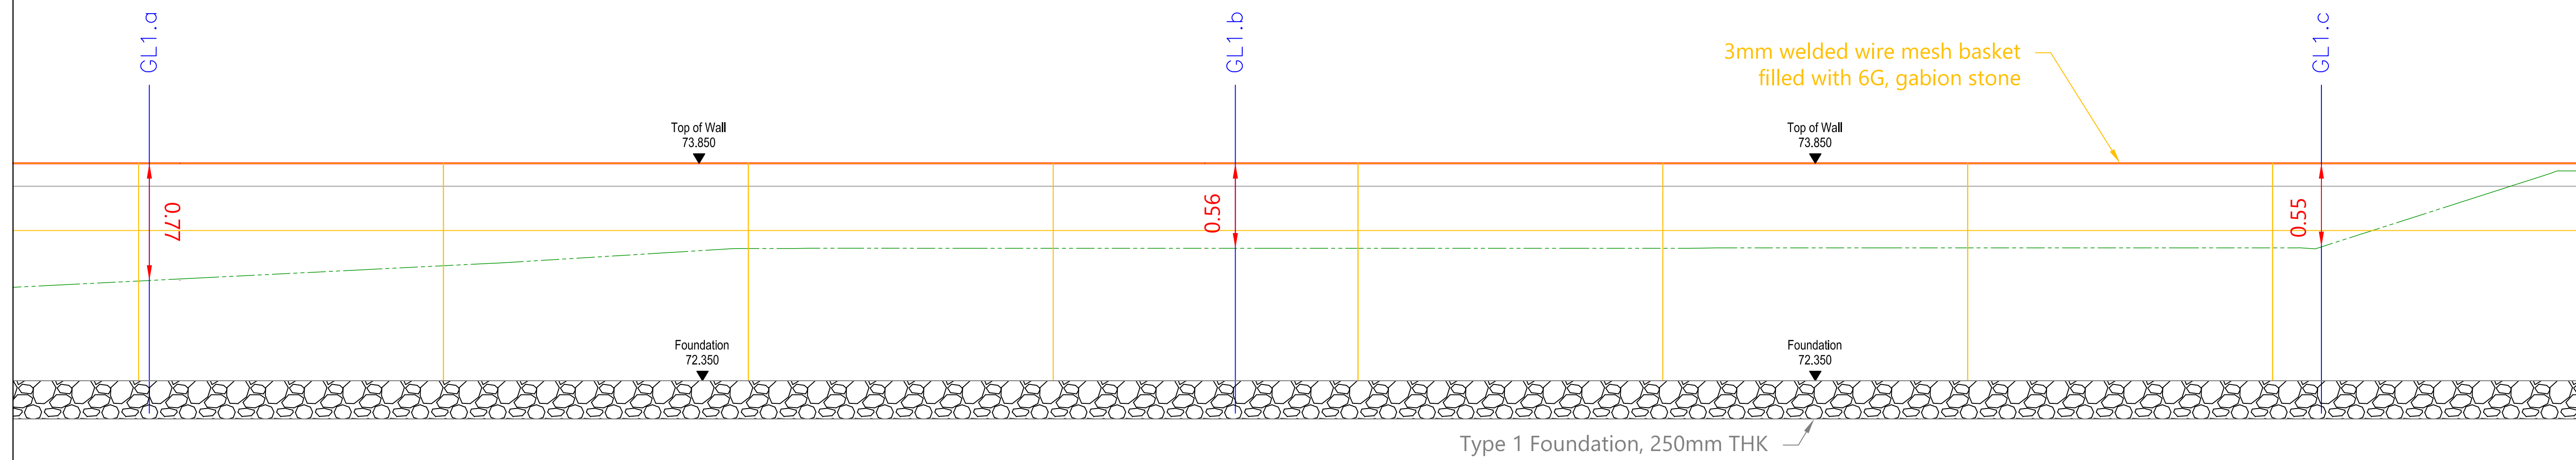

Hand rails/edge protection to be installed by others.	
---	--

C01	Construction Release	02-04-26
Rev	Description	Date



C26-451 Shinfield - Reading

Retaining Wall 10
Long Section

Surveyed By		-	Checked By		ASP
Drawn By		ASP	Scale		1: @ A1
Date	Client		Drawing Number		
2025			304		
Revision					