


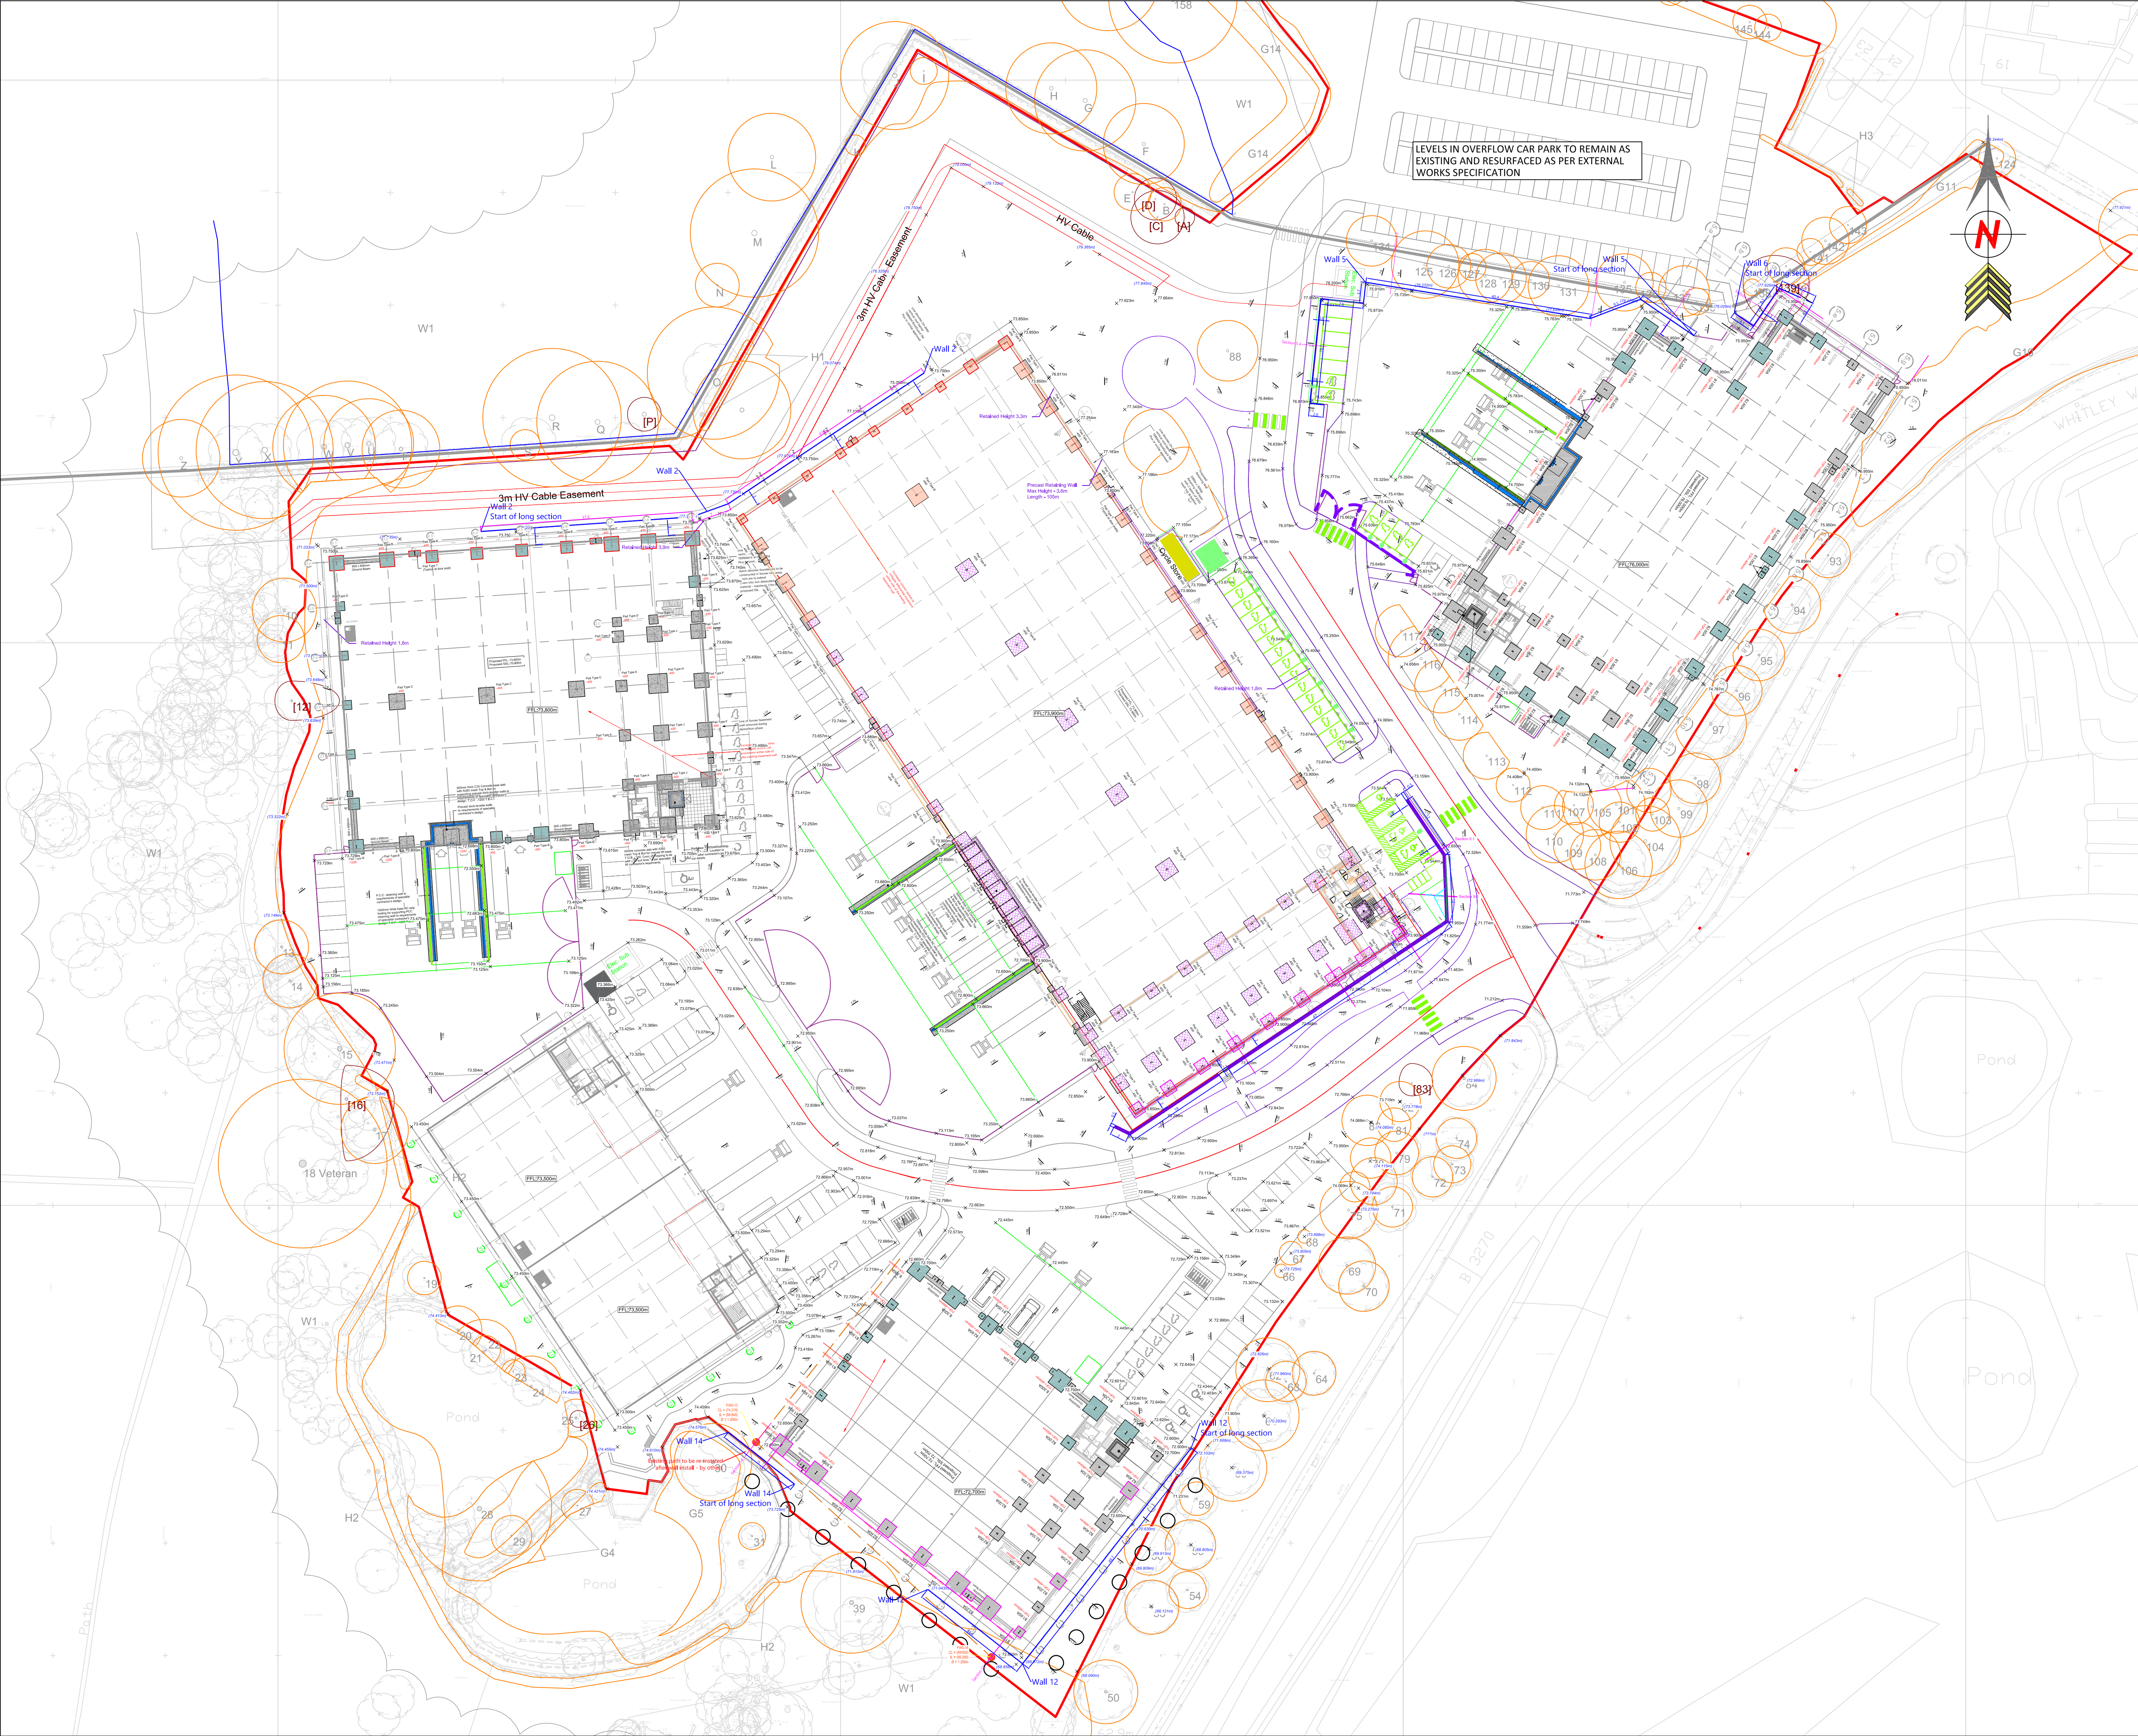

The detail on this drawing and measurements and quantities derived from it are based on the available information at the time the drawing was created. No account has been taken for bulking or shrinkage of materials. Any earthworks balance arrived at is indicative only. DGS take no responsibility or liability for any actual import or disposal requirement resulting, and confirm that no disposal from site or import to site is included in our rates and prices unless otherwise stated as also referred to our standard terms and conditions.

Walls are not designed for impact loads.

Hand rails / impact protection for install by others.

Rev	Description	Date



Dynamic Ground Solutions Ltd.
8 Experian Way, ng2 Business Park,
Nottingham, NG2 1EP
Tel: +44 (0) 245 643 0100

C26-451 Shinfield - Reading			
Retaining Walls Plan View			
Surveyed By	-	Checked By	ASP
Drawn By	ASP	Scale	1: @ A1
Date	Client	Drawing Number	
2025		-	
Revision			