PROPOSED SITE
SUBJECT TO PLANNING CONSENT

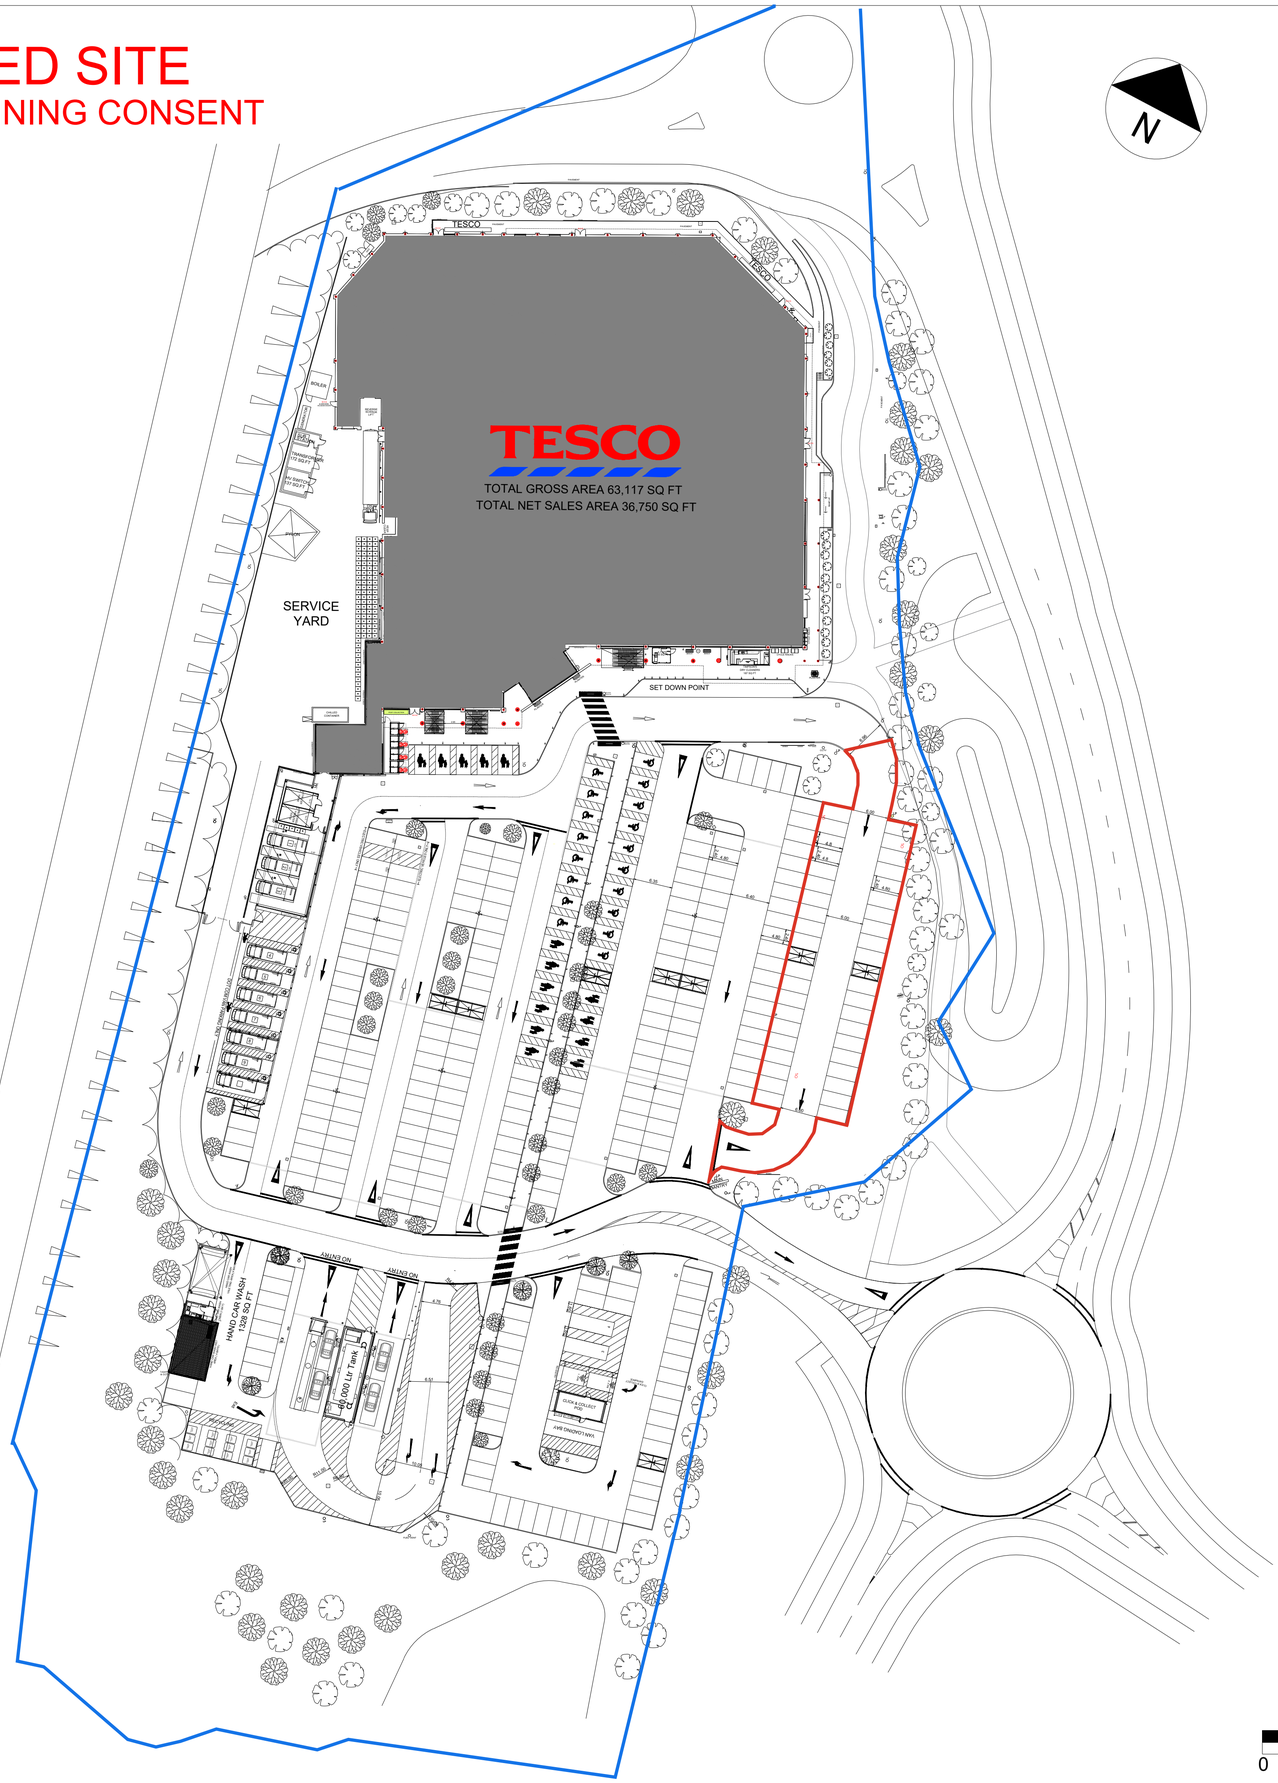
N
TESCO
TESCO
TESCO
TOTAL GROSS AREA 63,117 SQ FT
TOTAL NET SALES AREA 36,750 SQ FT
SERVICE YARD
SET DOWN POINT
HAND CAR WASH
1328 SQ FT
40,000 Ltr Tank
DIESEL
UNLEADED
JET WASH
AIR/WATER
ACCESS
NO ENTRY
NO ENTRY
ACCESS
ACCESS
ACCESS