


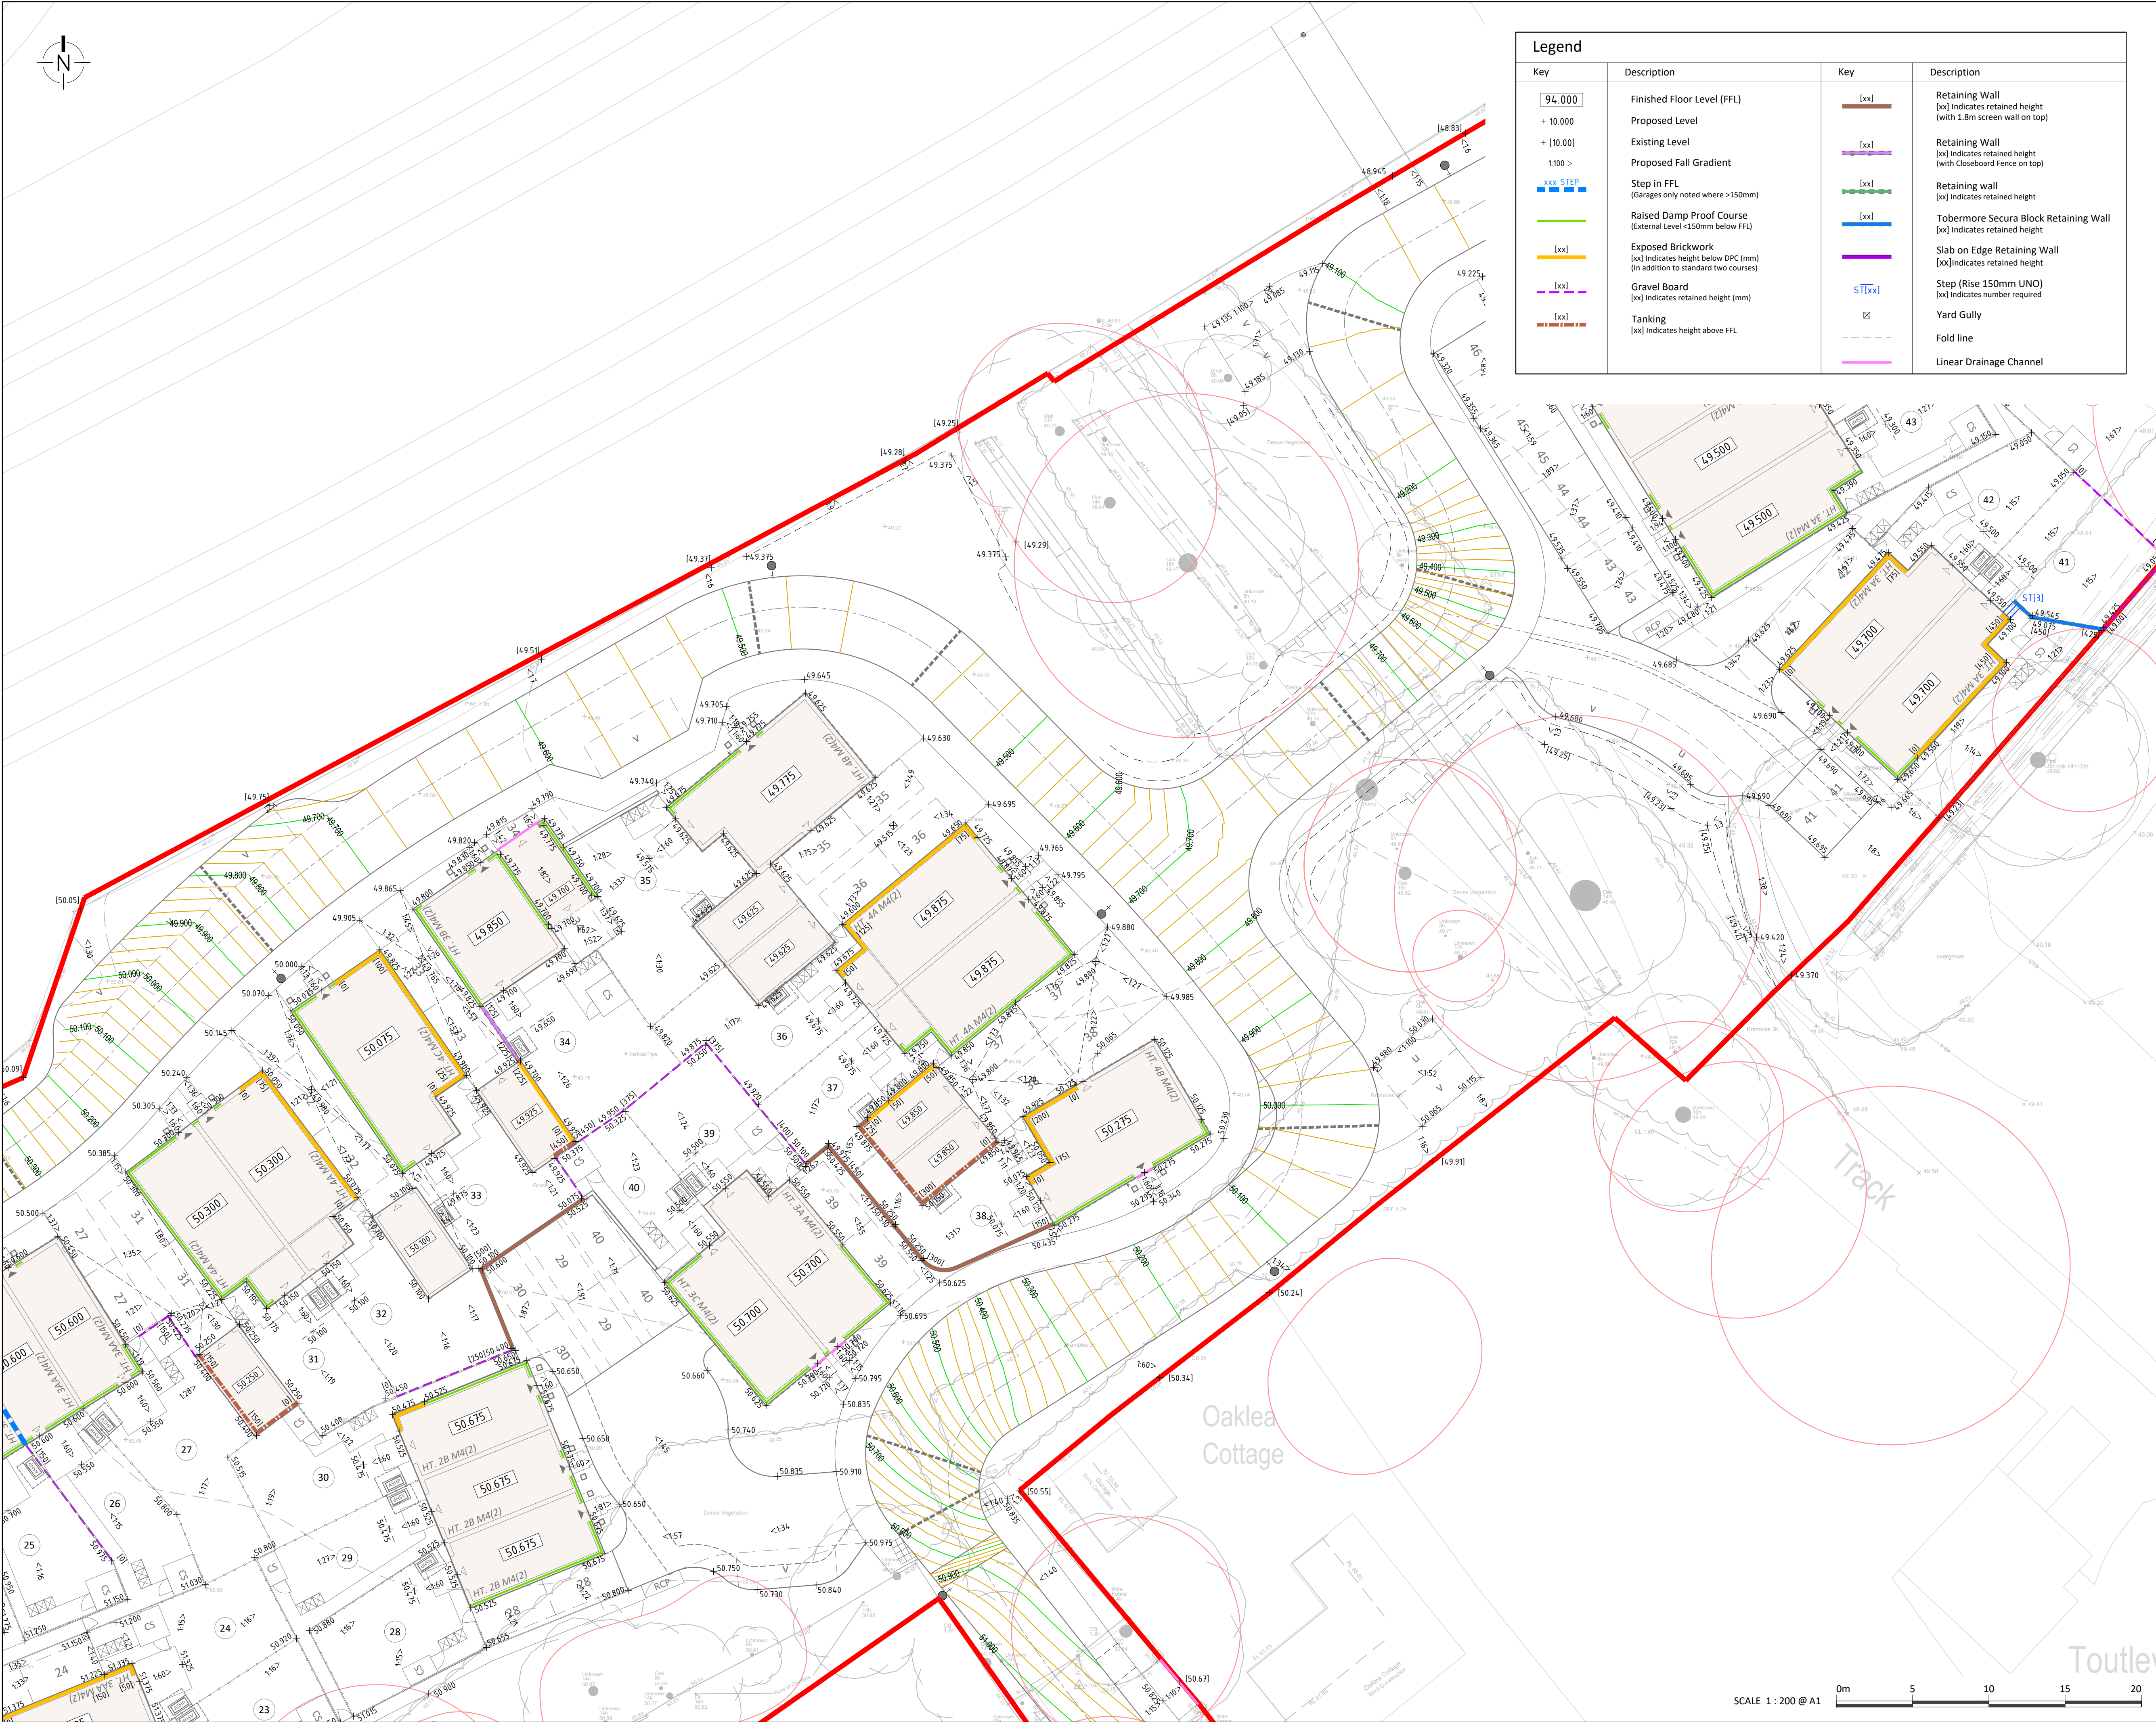

Legend			
Key	Description	Key	Description
[94.000]	Finished Floor Level (FFL)	[xx]	Retaining Wall [xx] Indicates retained height (with 1.8m screen wall on top)
+ 10.000	Proposed Level	[xx]	Retaining Wall [xx] Indicates retained height (with Closeboard Fence on top)
+ [10.00]	Existing Level	[xx]	Retaining wall [xx] Indicates retained height
1:100 >	Proposed Fall Gradient	[xx]	Retaining wall [xx] Indicates retained height
xxx STEP	Step in FFL (Garages only noted where >150mm)	[xx]	Tobermore Secura Block Retaining Wall [xx] Indicates retained height
	Raised Damp Proof Course (External Level <150mm below FFL)	[xx]	Slab on Edge Retaining Wall [xx] Indicates retained height
[xx]	Exposed Brickwork [xx] Indicates height below DPC (mm) (In addition to standard two courses)	ST[xx]	Step (Rise 150mm UNO) [xx] Indicates number required
[xx]	Gravel Board [xx] Indicates retained height (mm)		Yard Gully
[xx]	Tanking [xx] Indicates height above FFL		Fold line
			Linear Drainage Channel

HEALTH, SAFETY & ENVIRONMENT


It is the responsibility of the client to ensure that those undertaking the works are competent and experienced in the type of work to be undertaken.

In addition to the hazards usually associated with the types of work detailed on this drawing, the following specific hazards have been identified through design risk assessment. The planning and execution of the works should take into account all usual and specific hazards.

Hazards should also be taken into account in the maintenance, operation, decommissioning and demolition of the works.

- Dewatering and Risk of Excavation Stability/Collapse
- Unknown Services in Access

- NOTES
- All dimensions are in millimetres (mm) and levels in metres Above Ordnance Datum (mAOD) unless noted otherwise.
 - Do not scale from this drawing.
 - The copyright in this drawing belongs to Structa LLP; the designs and details may not be used on any project other than that indicated in the titleblock.
 - Where CAD or BIM files of the drawing are issued, they are provided for the convenience of others, and shall not be used for construction purposes or relied upon for accuracy or completeness.

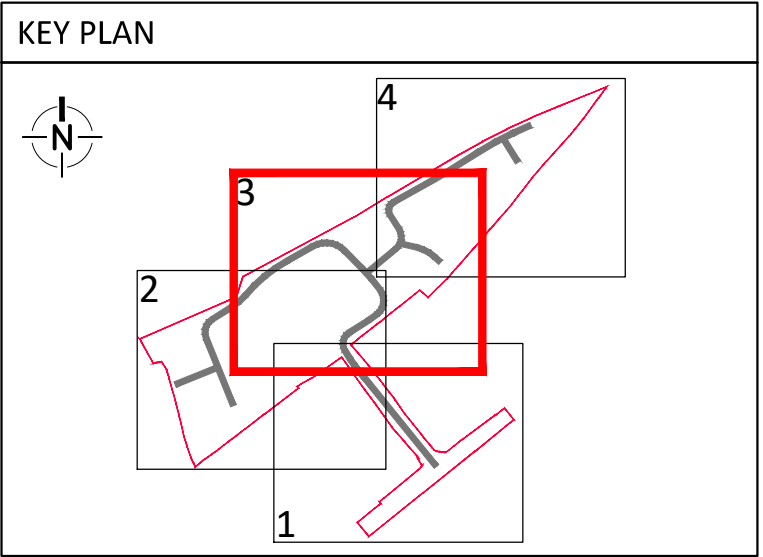

Rev.	Date	Description	Drawn	Checked	Approved
C1	07.10.26	CONSTRUCTION ISSUE	SH	TL	TJS
P4	24.09.26	ALL PLOTS CHANGED TO M4(2) PLOTS 31 AND 31 WIDENED	SH	TL	TJS
P3	19.06.26	UPDATED TO SUIT CLIENT COMMENTS AS CLOUDED	JL	TL	TJS
P2	28.05.26	UPDATED TO SUIT CLIENT COMMENTS AS CLOUDED	JL	TL	TJS
P1	15.05.26	FIRST ISSUE	JL	TL	TJS

FOR CONSTRUCTION

Bellway

LAND AT OLD FOREST ROAD, WOKINGHAM

FINISHED LEVELS
SHEET 3

Structural
Civil
Geo-environmental

structa

London | Hemel Hempstead | Swindon | Warwick | www.structa.co.uk

Drawing No: 7273-1013

Revision: C1