




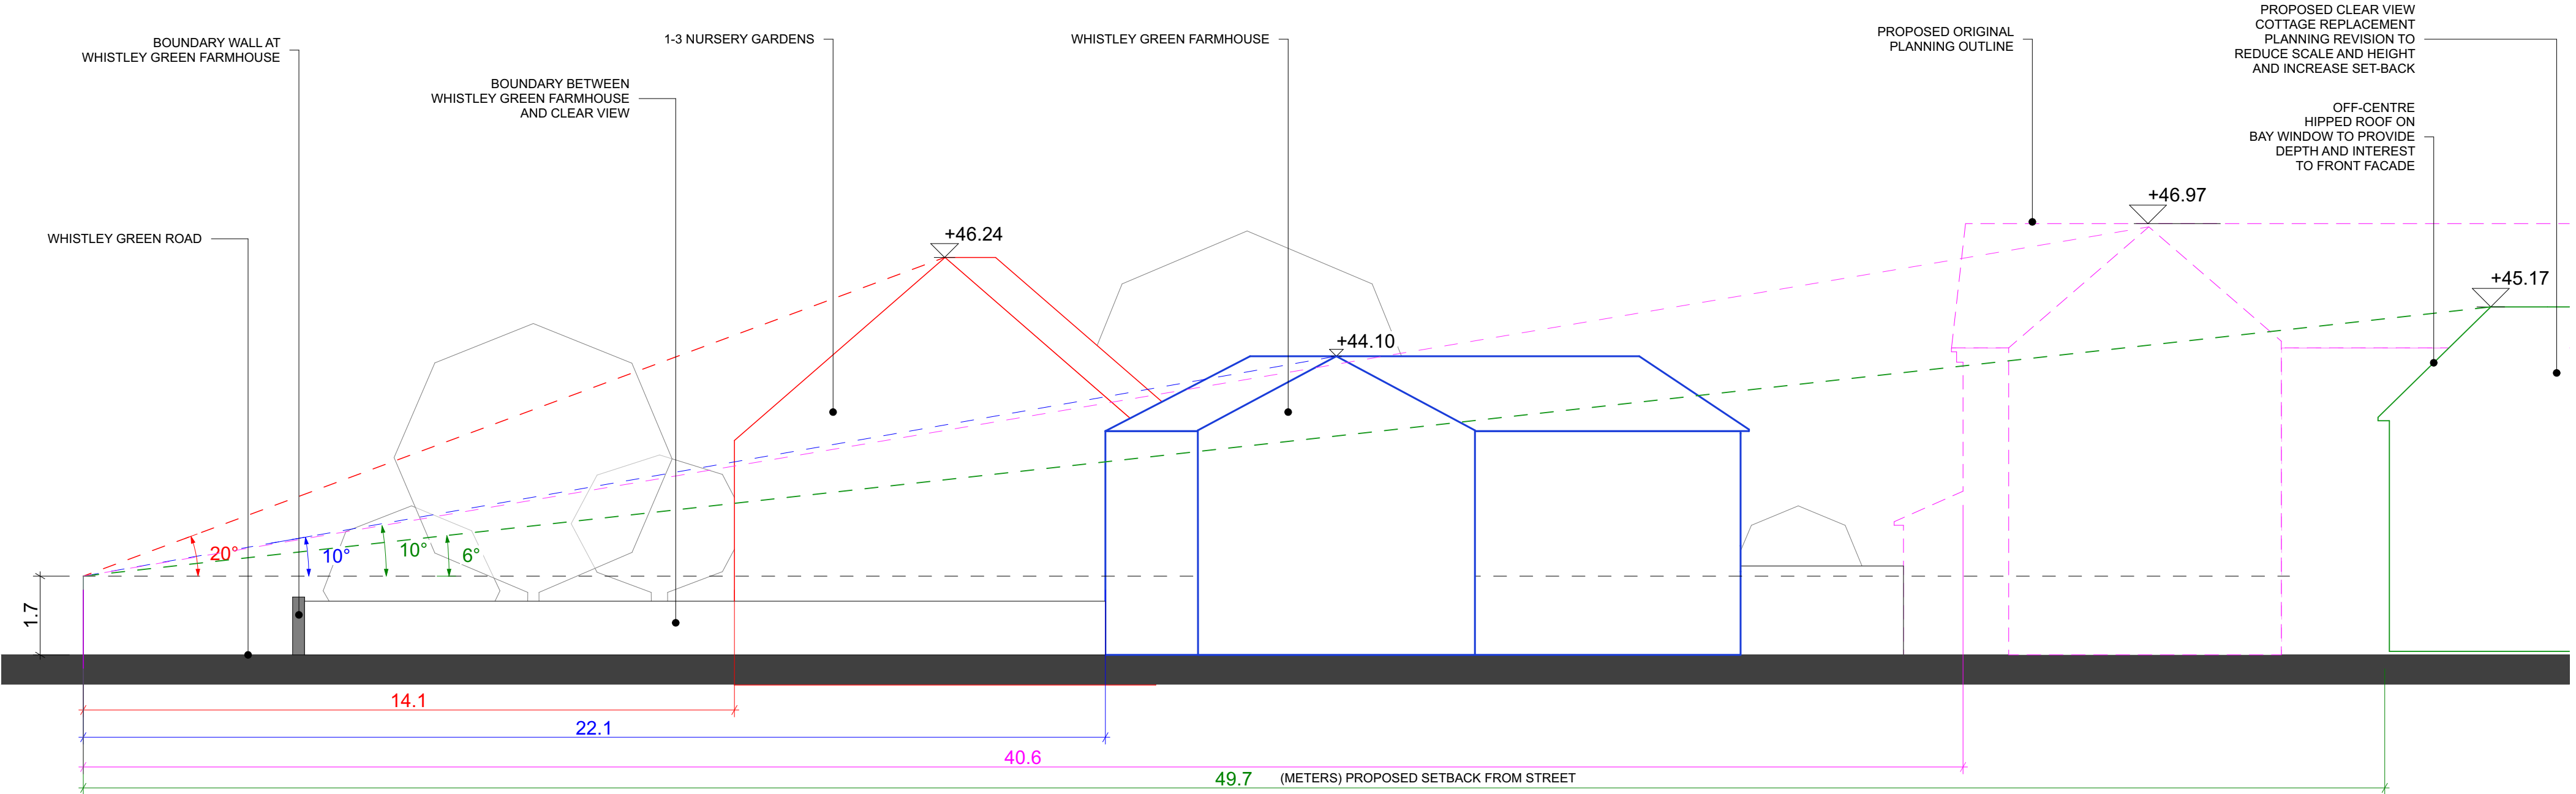


SECTION C THROUGH WHISTLEY GREEN ROAD 1:100

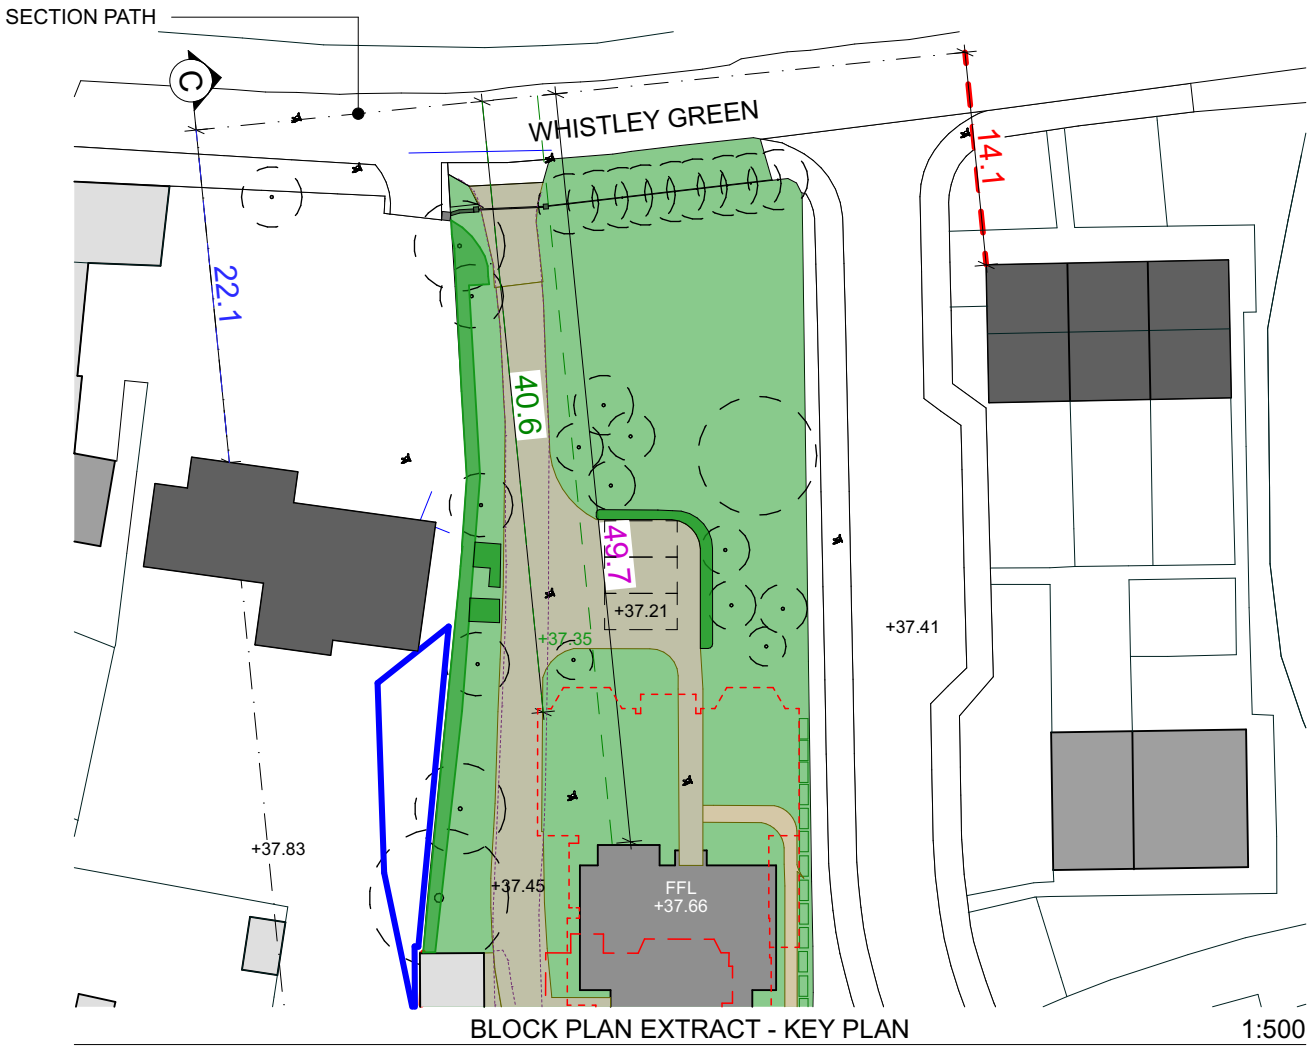

BLOCK PLAN EXTRACT - KEY PLAN

1:500

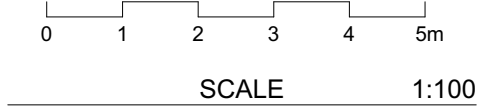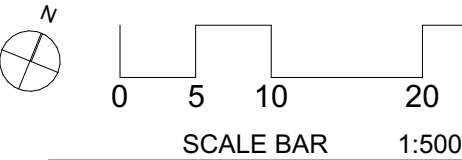

NOTES ORIGINAL A2
NOT FOR CONSTRUCTION. THIS DRAWING IS FOR PLANNING STAGE ONLY. SUBJECT TO DETAILED DESIGN, DESIGN COORDINATION WITH OTHERS AND PLANNING AND BUILDING CONTROL APPROVAL. NO SURVEY HAS BEEN USED IN COMPILATION OF THESE DRAWINGS. BASED ON OS INFORMATION ONLY
© COPYRIGHT HIVES ARCHITECTS LLP
Rev 03/07/2026 PLANNING ISSUE

Client
Mr & Mrs HORSCROFT

Drawing Title
SECTION WHISTLEY GREEN ROAD

HIVES ARCHITECTS
SINCE 1934

Hives Architects LLP
Quadrant House, Broad Street, Reading, RG1 7QE
0118 958 7331, info@hivesarchitects.co.uk

Site
**CLEAR VIEW COTTAGE,
WHISTLEY GREEN, RG10
0DU**

Scale
1:100, 1:500 @A2

Project Status
PLANNING

Drawn
VL

Checked
HW

Project Drawing Revision
2907 009P4