
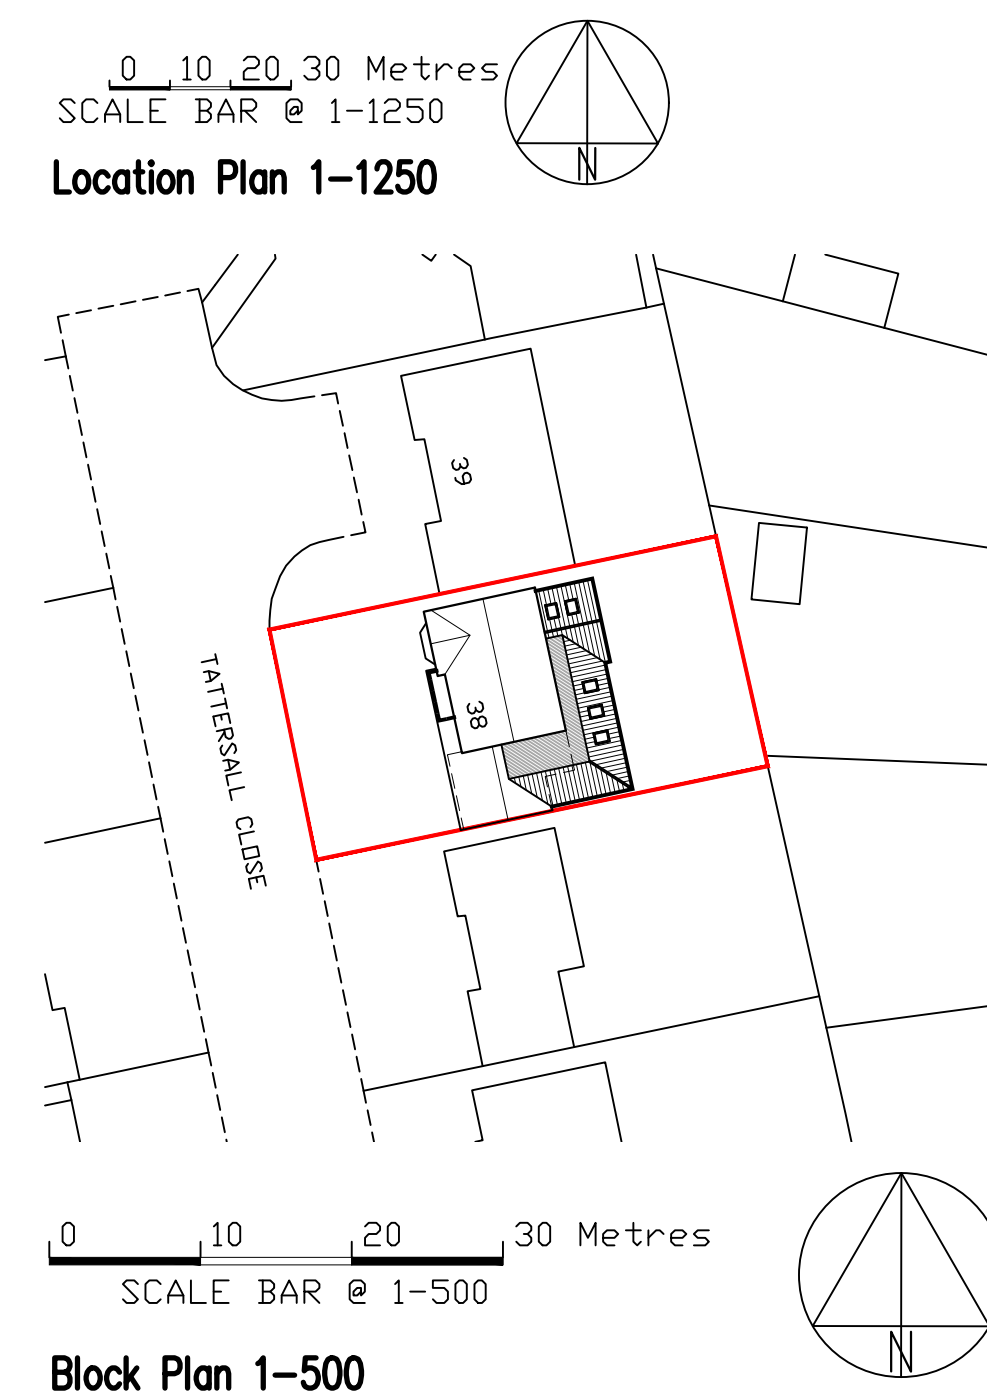
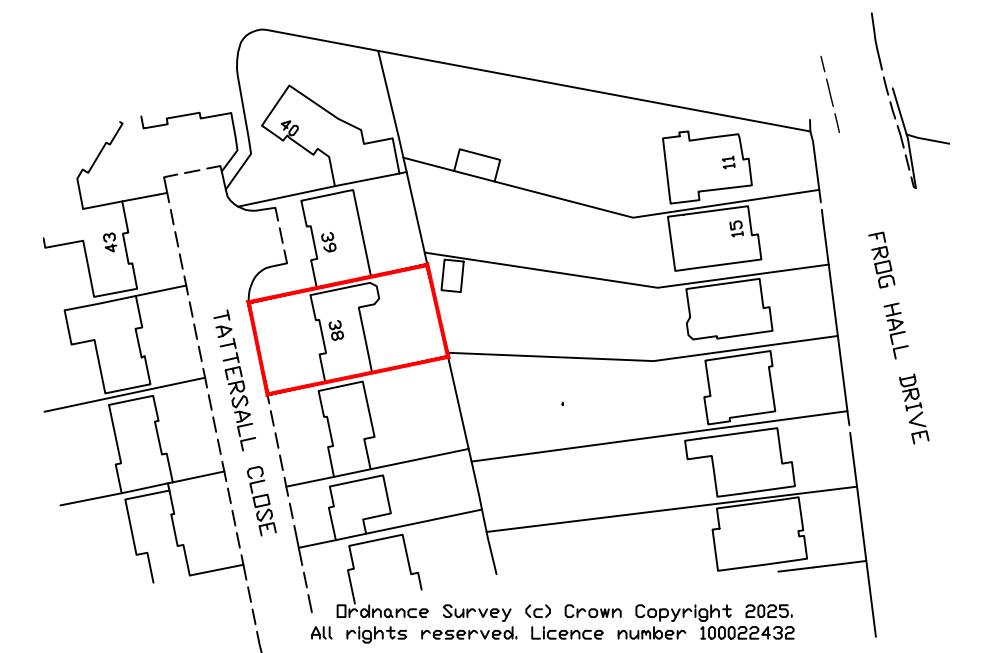
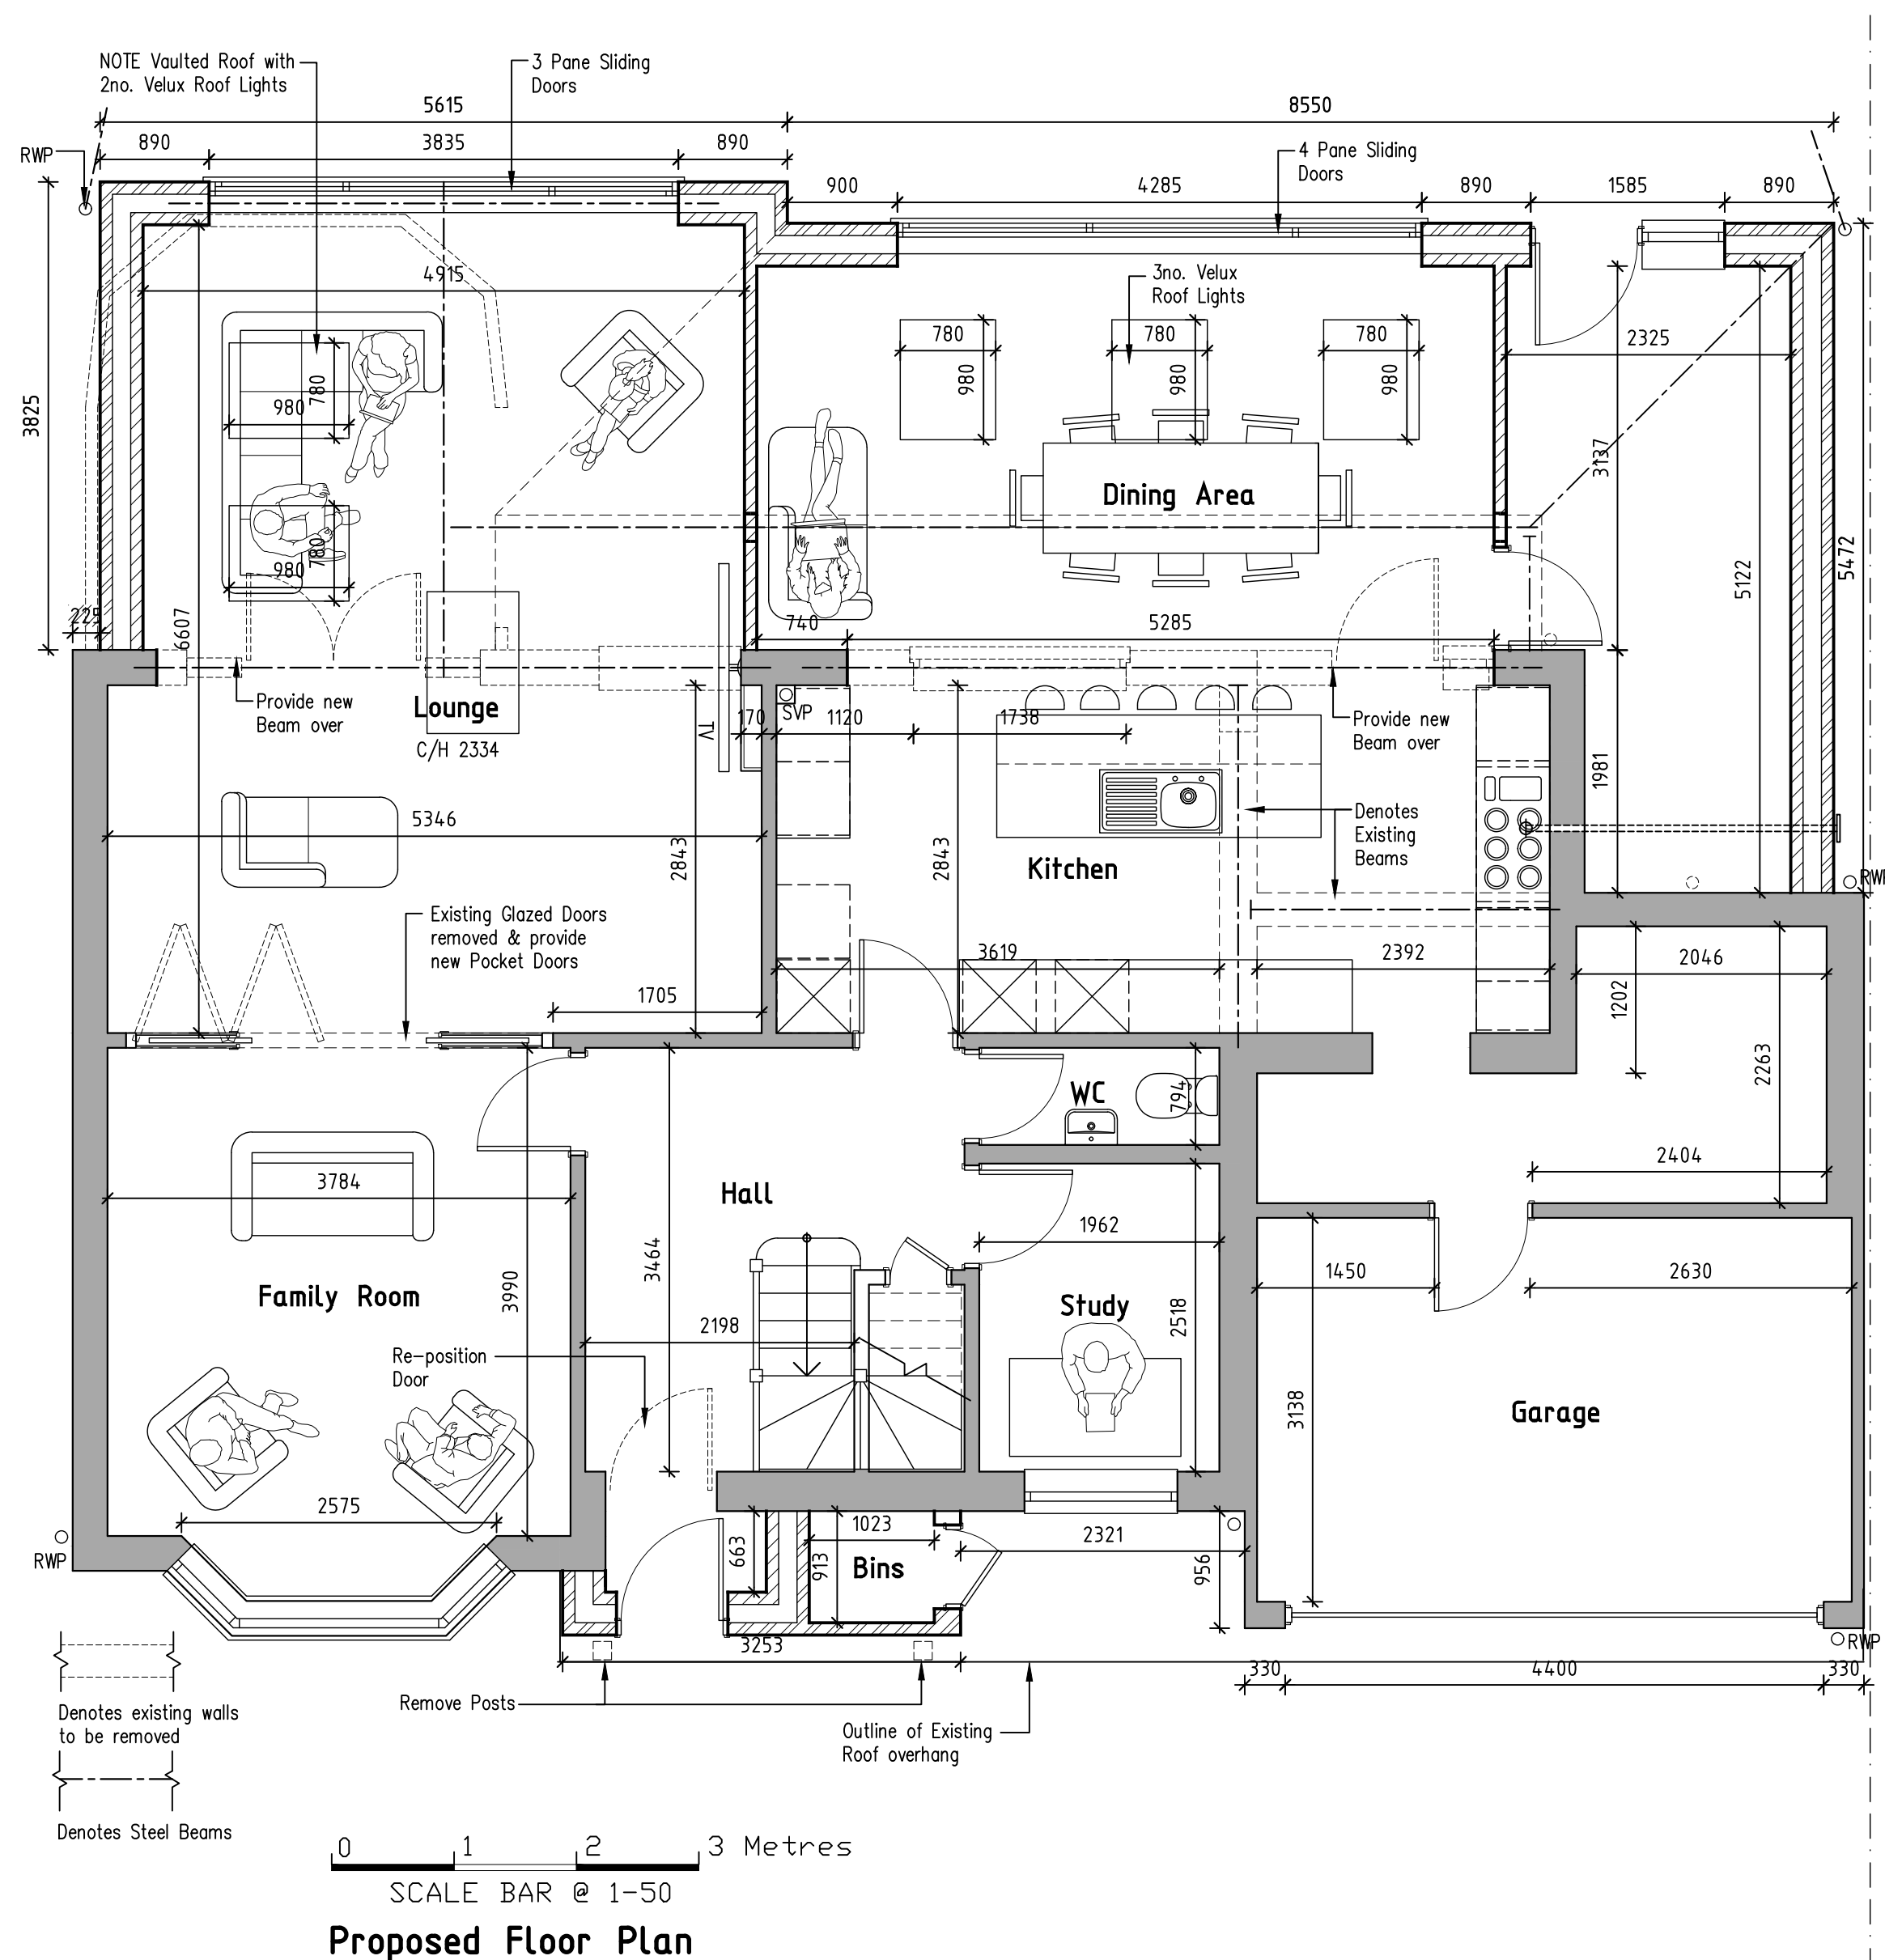
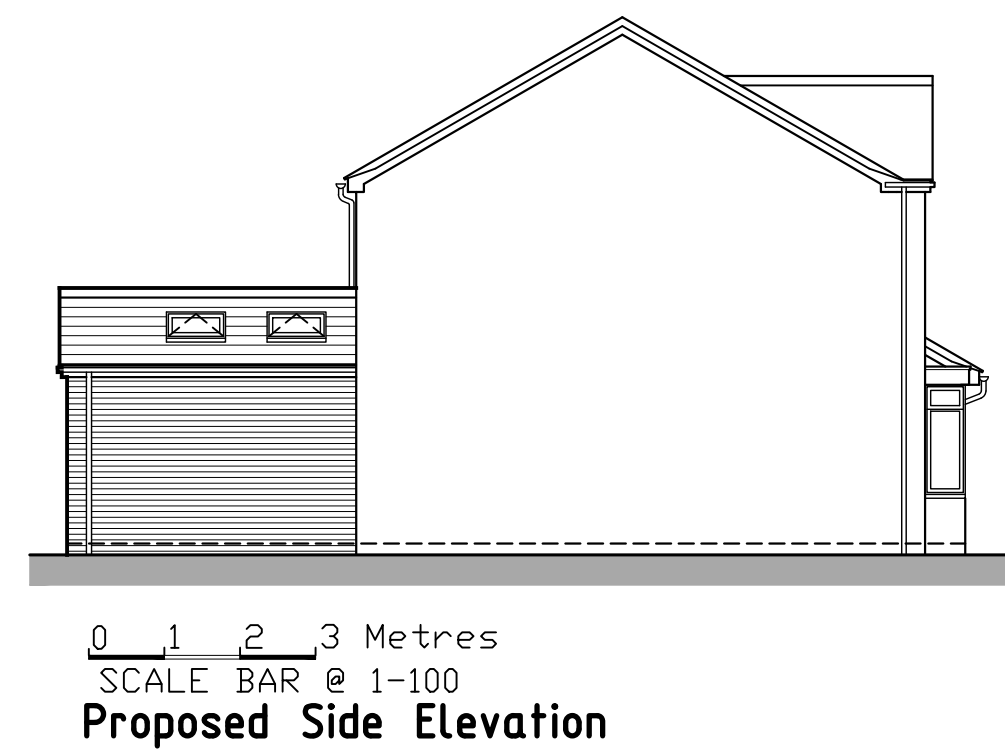
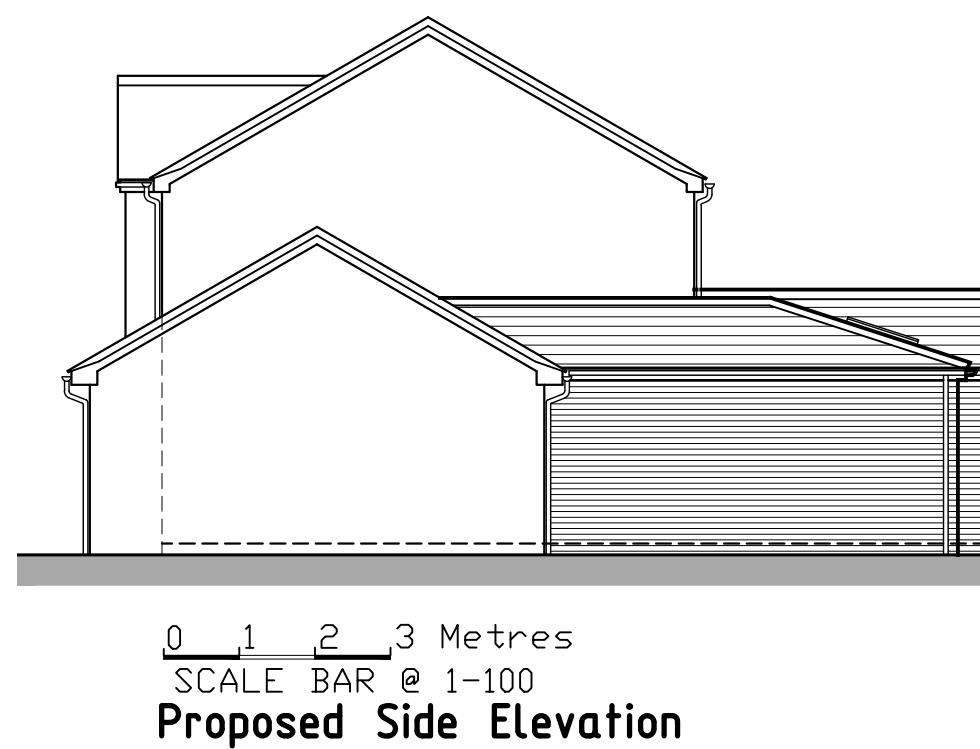
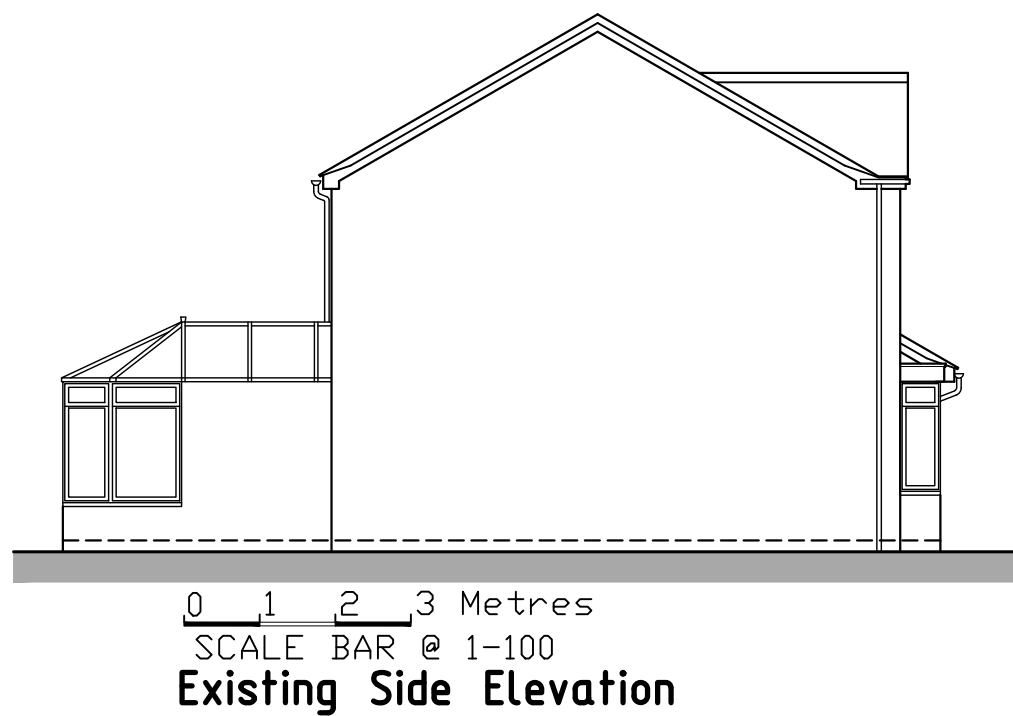
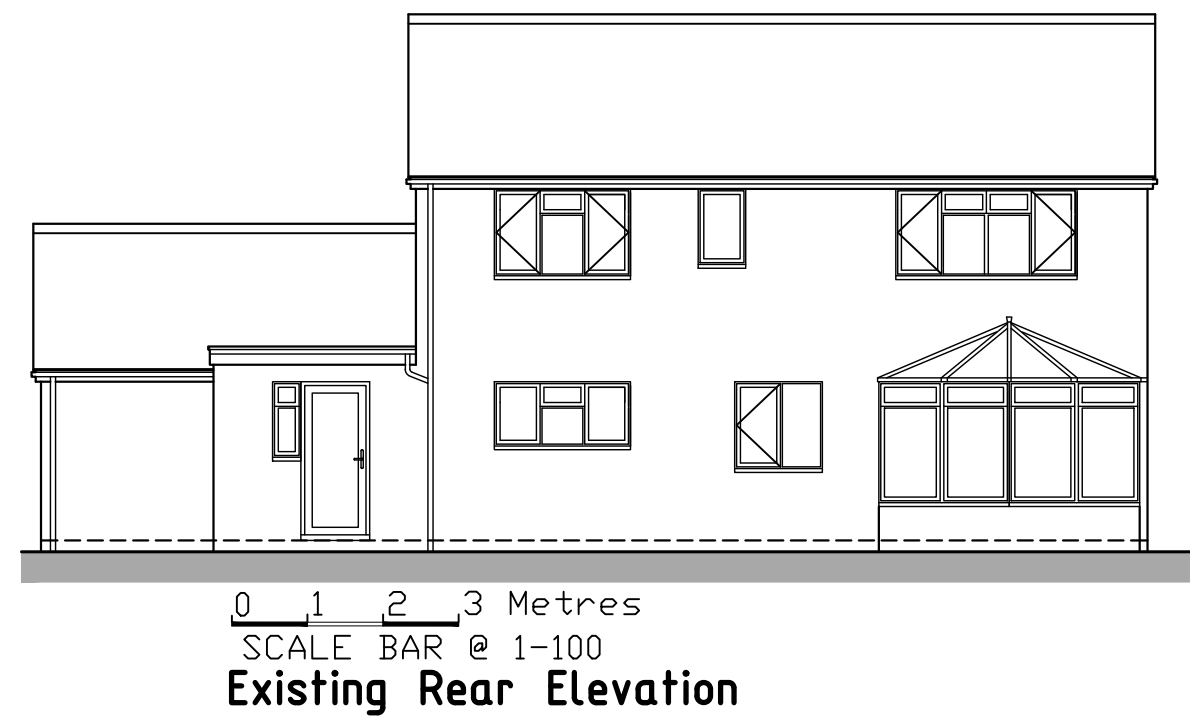
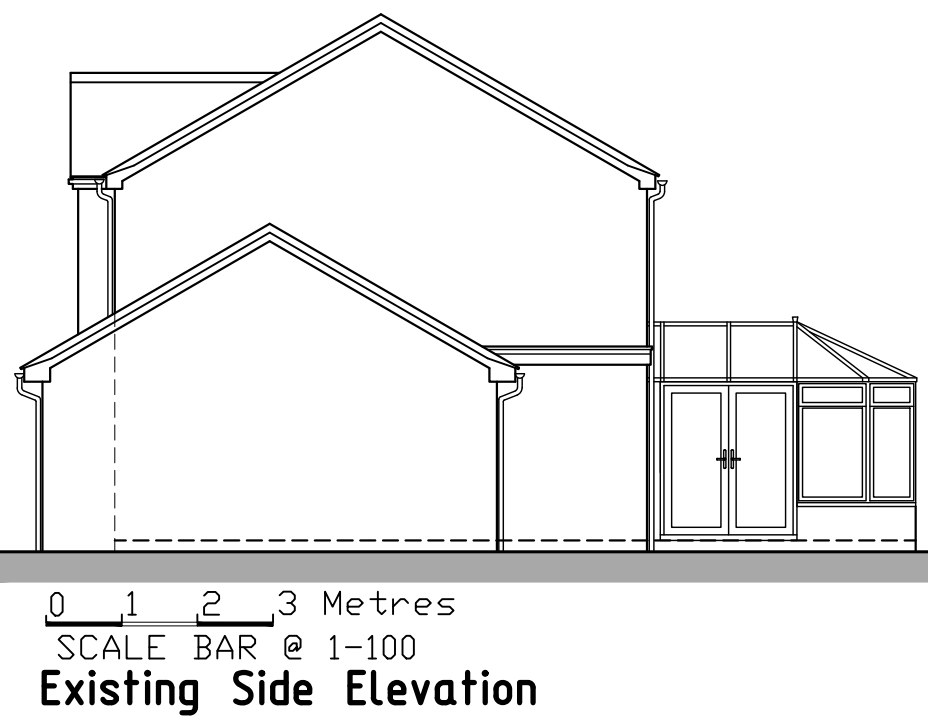


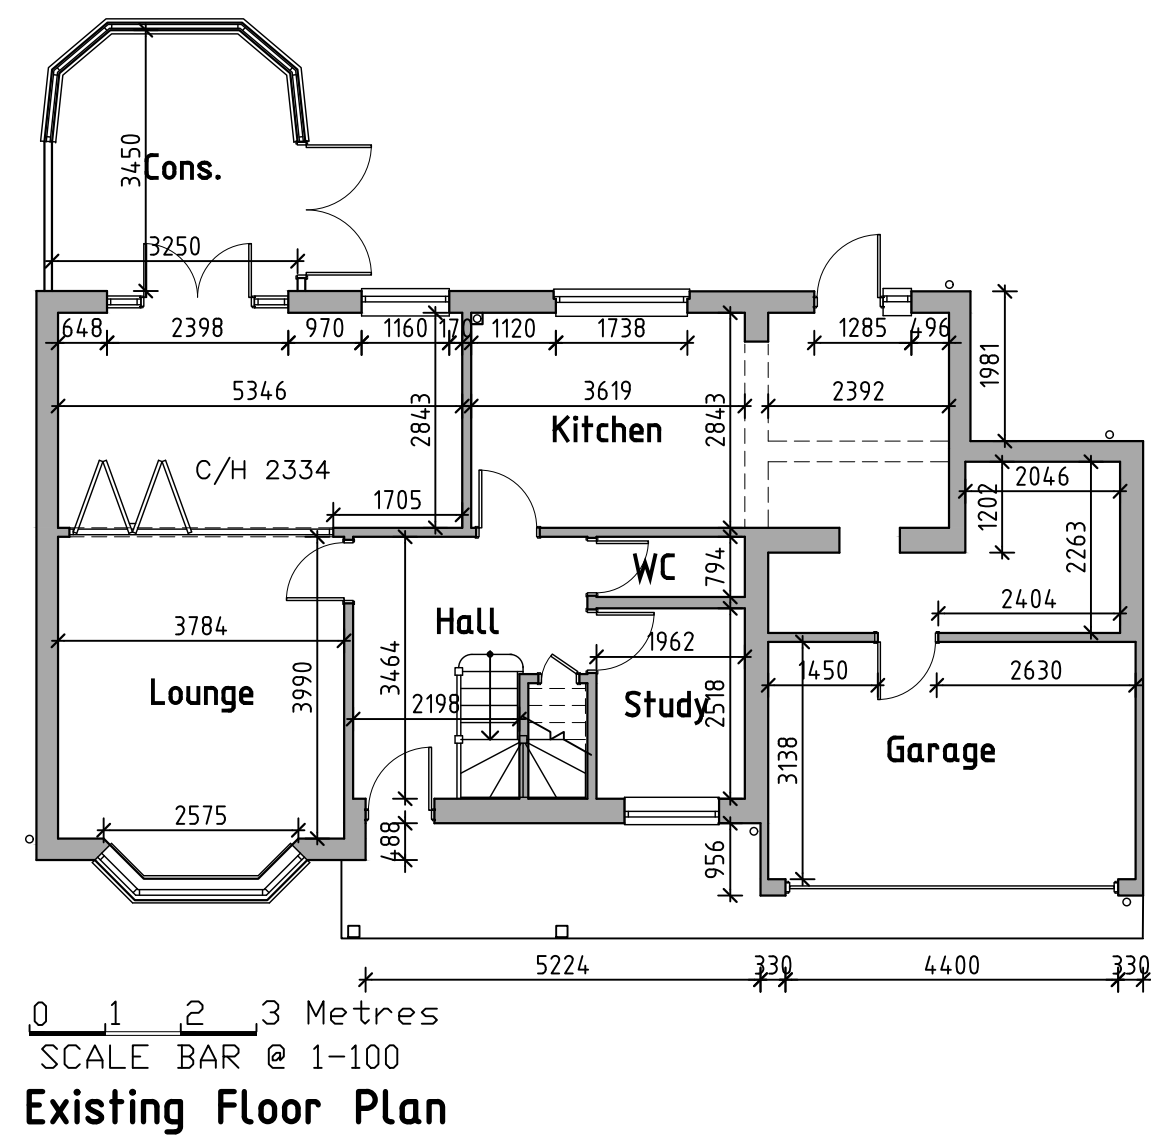

GREG Farrell
Building & Design Consultant
Planning, Building Regulations & Structural Design

43 Wendover Way,
Tilehurst, Reading,
Berkshire RG30 4RU
Tel & Fax: 0118 941 6249
Mobile: 07967 009862
greg@gregfarrell.co.uk

Rev.	Description	Date
A	Clients updates added	22-09-2025
B	Clients updates added	03-09-2025
C	Clients updates & Block Plan added	29-10-2025

JOB TITLE
**38 Tattersall Close
Wokingham**

TITLE
Existing & Proposed Plans & Elevations

SCALE
1:50 1:100

DATE
September 2025

DRAWING No.
01 C