



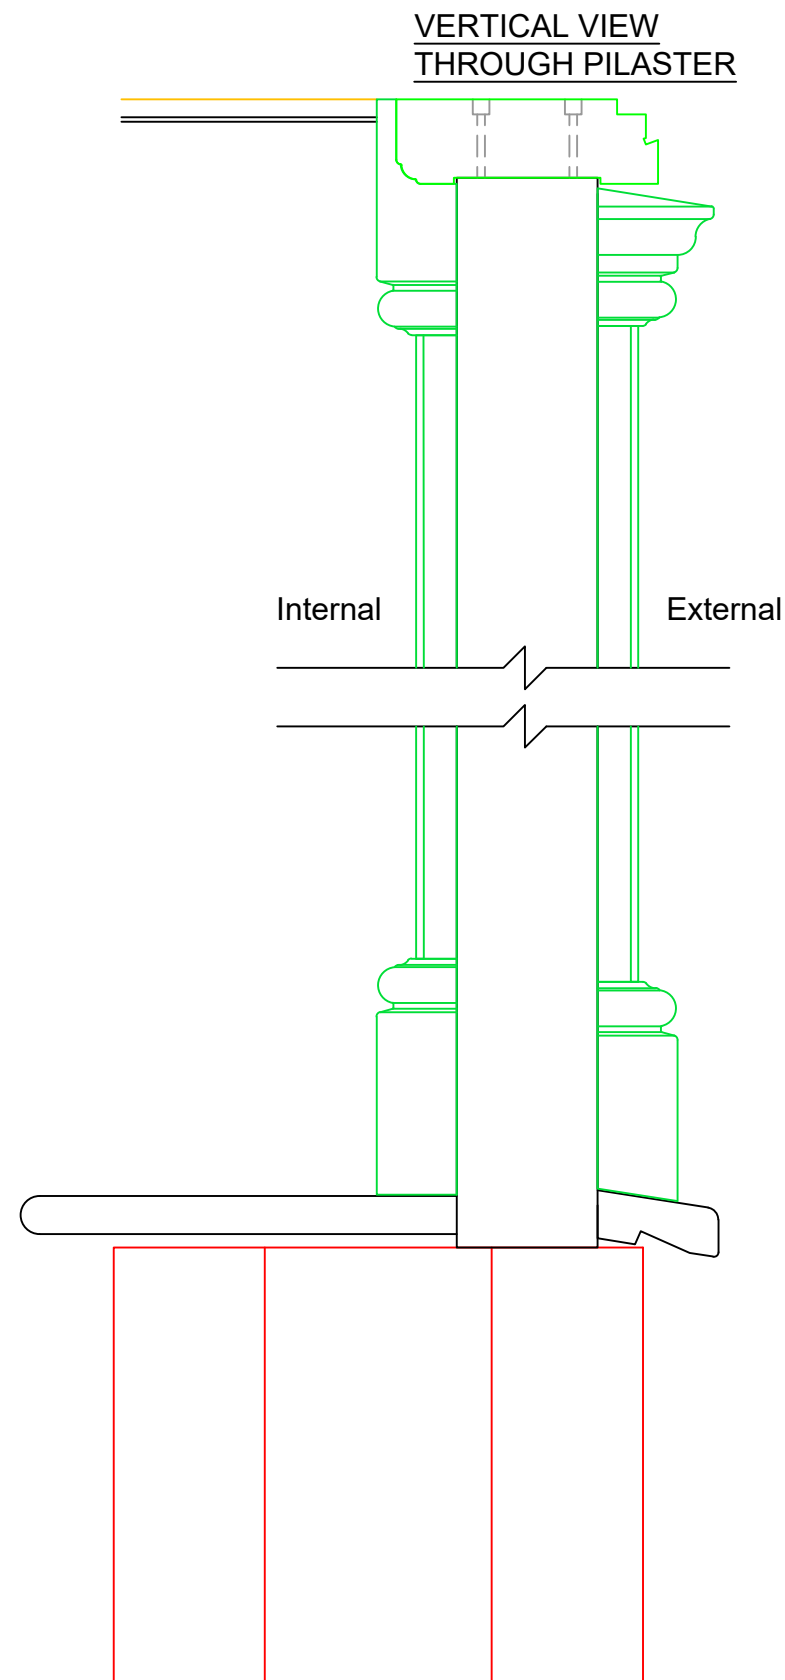


VERTICAL VIEW
THROUGH DOUBLE
DOOR

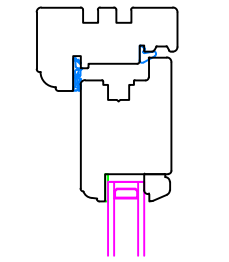


Door Head Rail


VERTICAL VIEW
THROUGH WINDOW

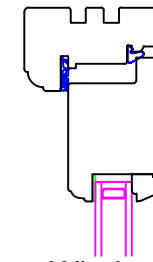


Window
Head Rail

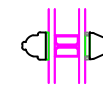


Bonded Bar

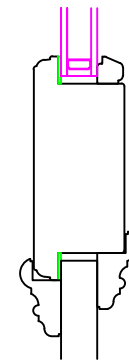


Door Mid Rail

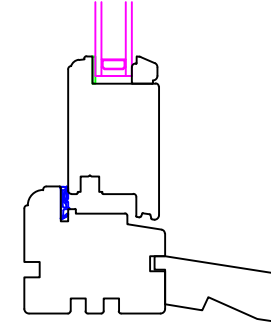

Window Cill

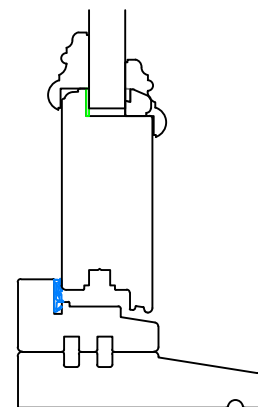

Door Cill

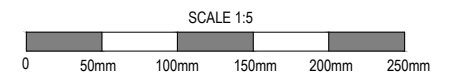

REVISION	DATE	COMMENT

client Hinton Lodge Hinton Hatch Twyford Berkshire RG10 0LT		
Drawing: Detailed Vertical Frame Sections		
scale: 1:5 @A3	dwg: 13266 /07	rev: -
date: December '25		


David Salisbury

Bennett Road,
Isleport Business Park,
Highbridge, Somerset, TA9 4PW
Tel: 01278-764400 Fax:
01278-764422