


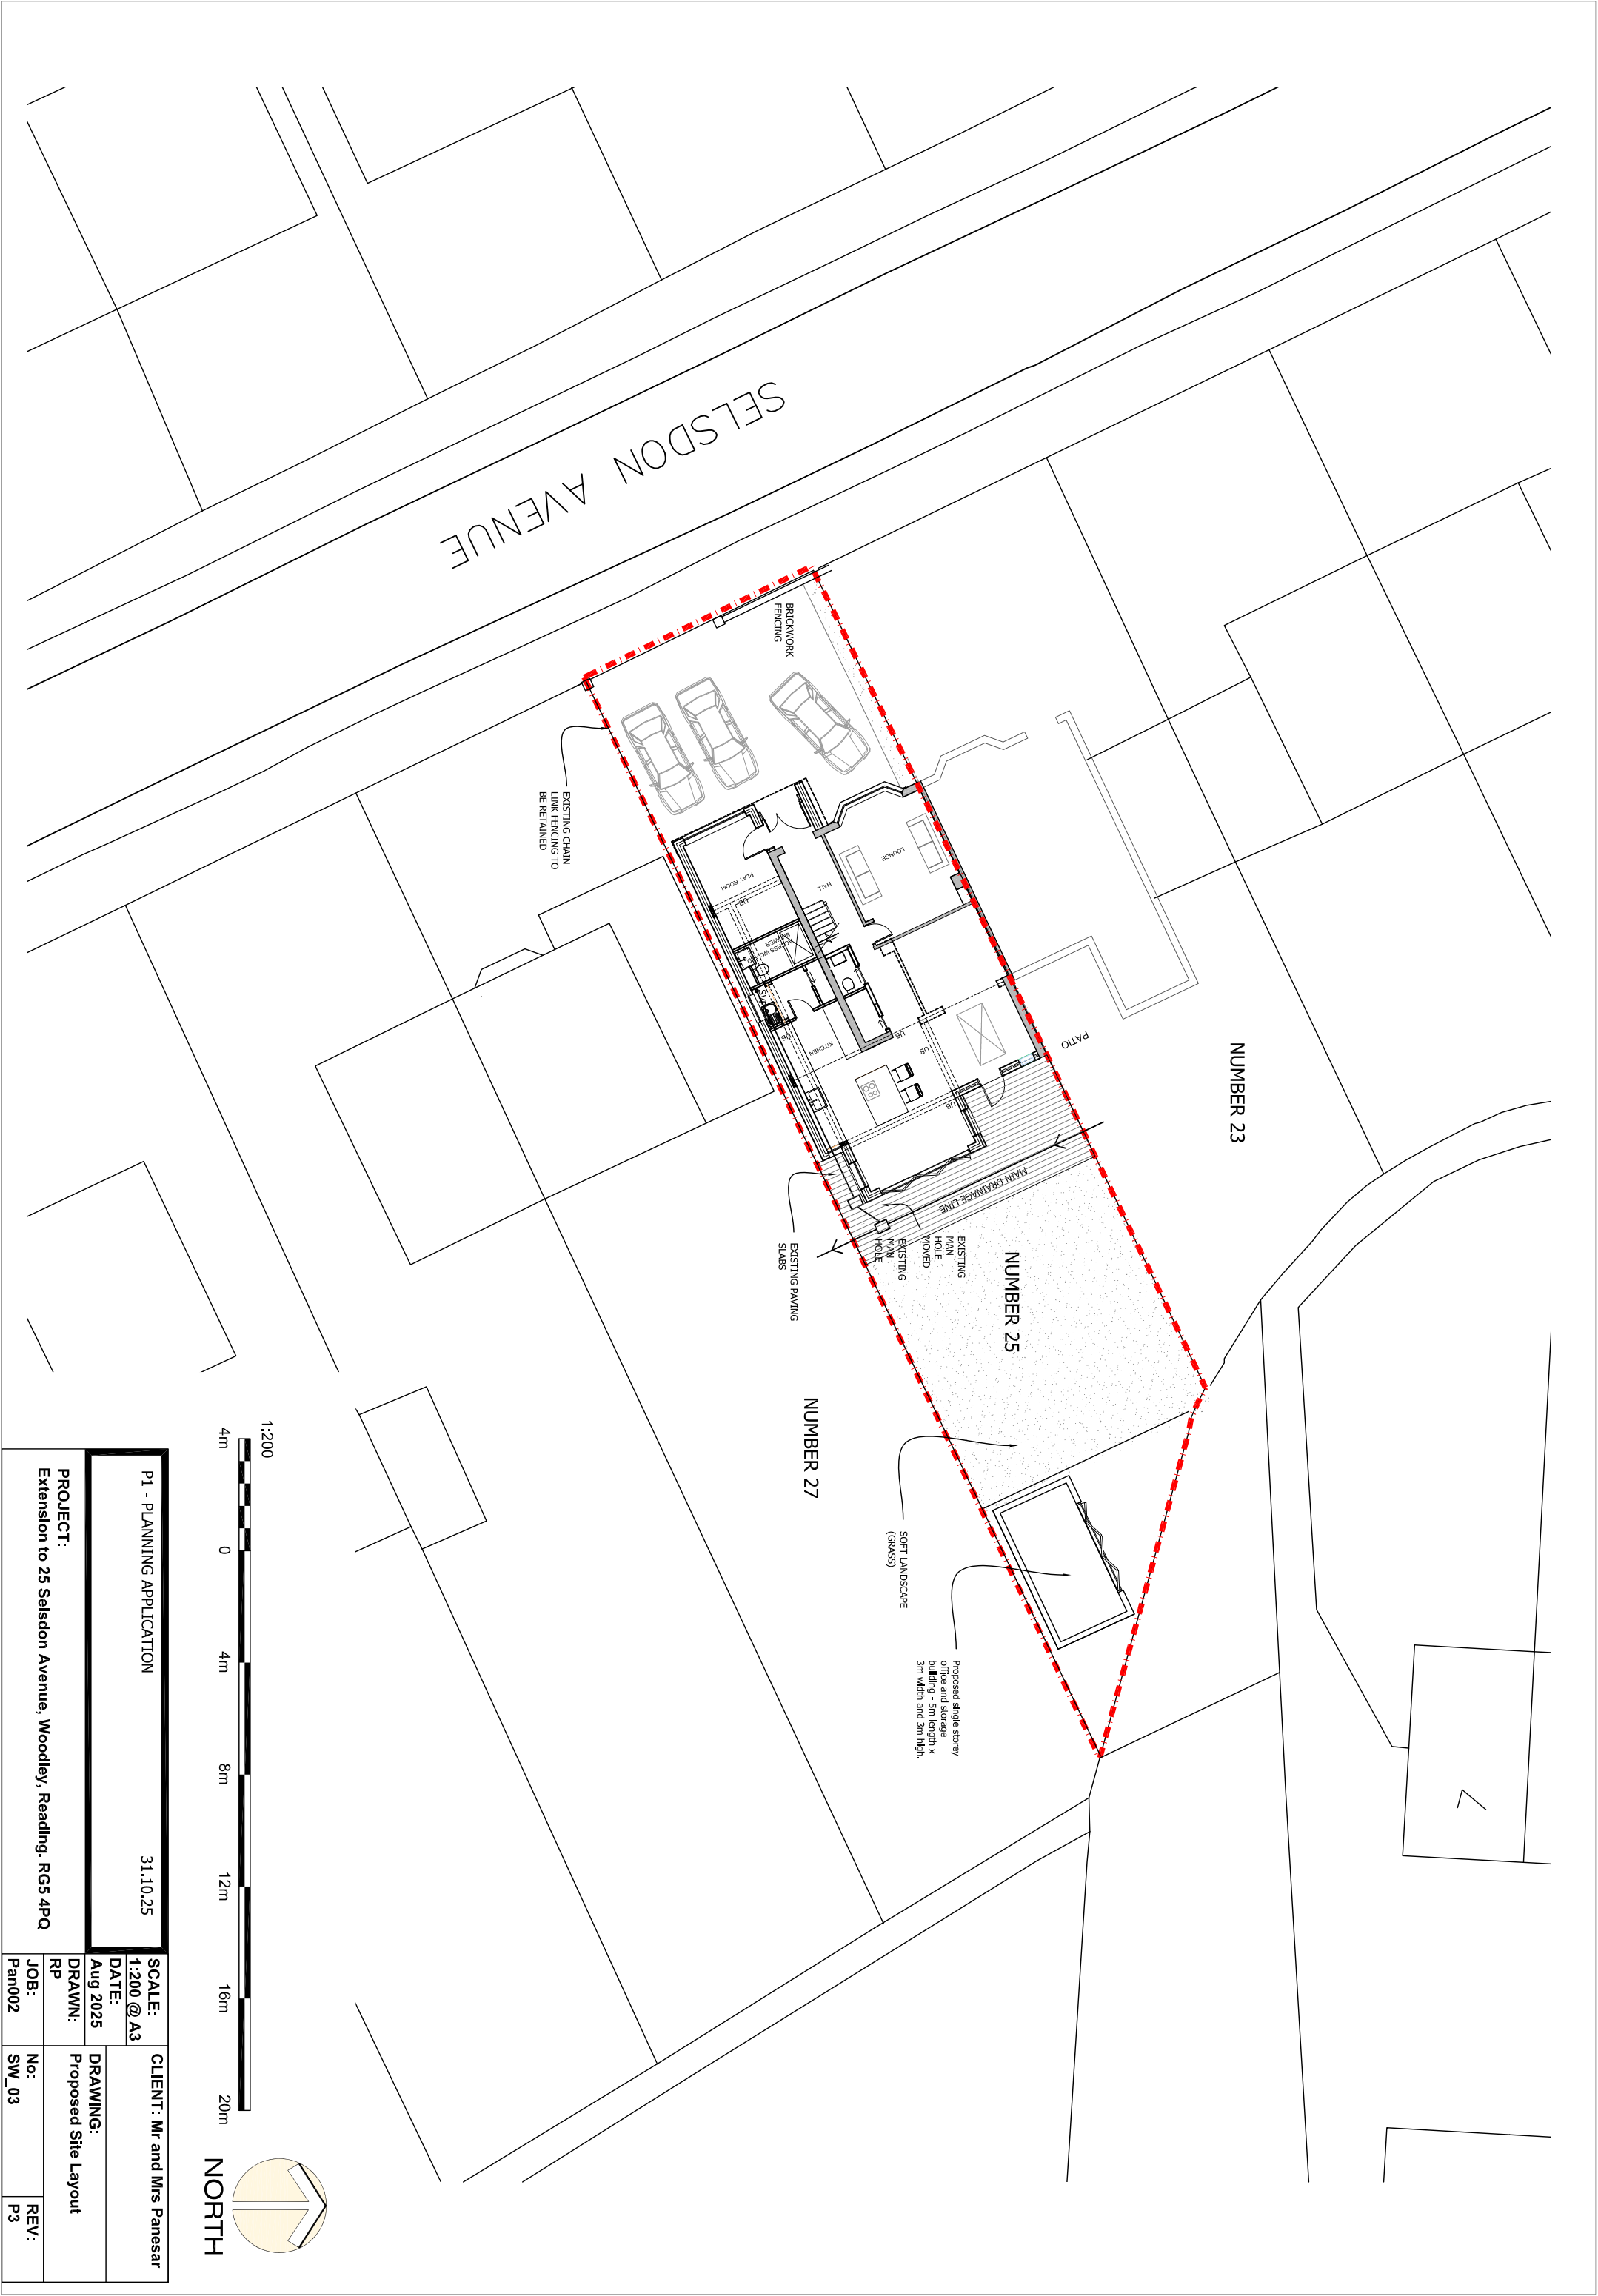

P1 - PLANNING APPLICATION		31.10.25	
SCALE:		1:200 @ A3	
DATE:		Aug 2025	
DRAWN:		RP	
JOB:		Pan002	
PROJECT:		Extension to 25 Selsdon Avenue, Woodley, Reading. RG5 4PQ	
CLIENT: Mr and Mrs Panesar		DRAWING:	
		Proposed Site Layout	
No:		REV:	
SW_03		P3	