


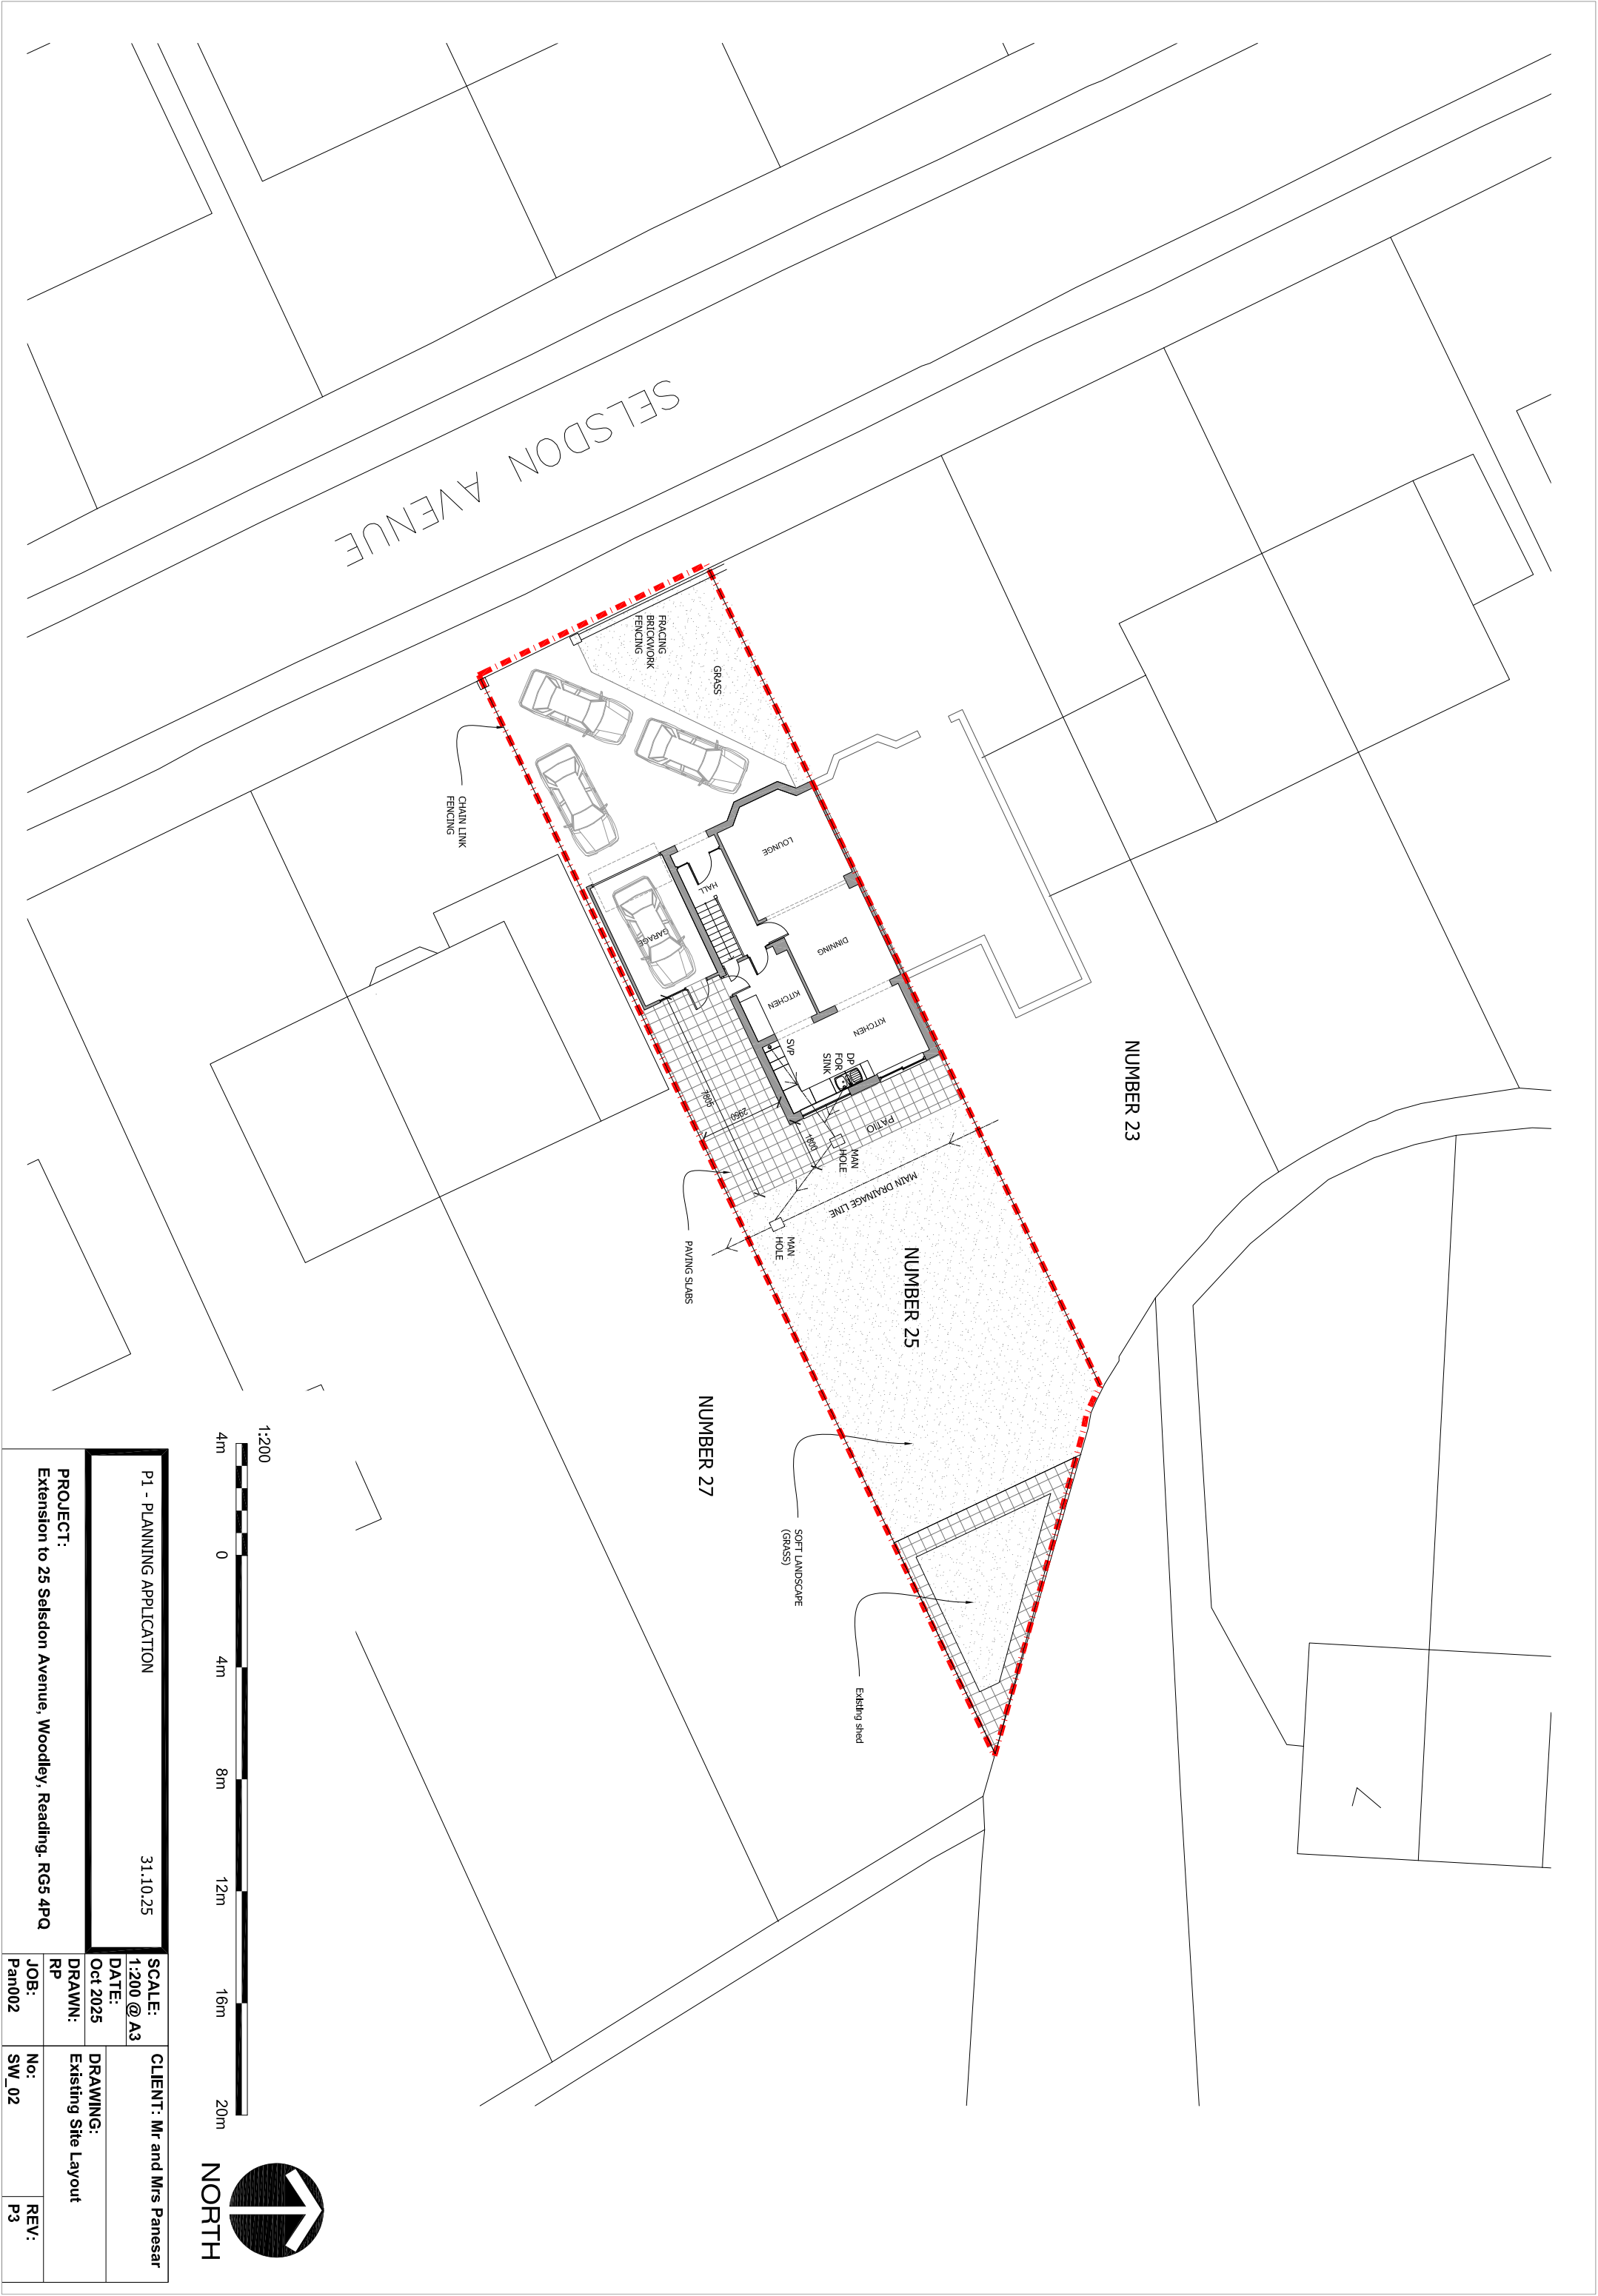

P1 - PLANNING APPLICATION		31.10.25	
PROJECT:		SCALE:	CLIENT: Mr and Mrs Panesar
Extension to 25 Selsdon Avenue, Woodley, Reading. RG5 4PQ		DATE:	
		1:200 @ A3	
		DRAWN:	DRAWING:
		RP	Existing Site Layout
		JOB:	No:
		Pan002	SW_02
			REV:
			P3