


Phase 2 - Enabling Works - Site Clearance & Set Up, Ecological Works, Archaeology, Service Diversions

Autumn / Winter 2024

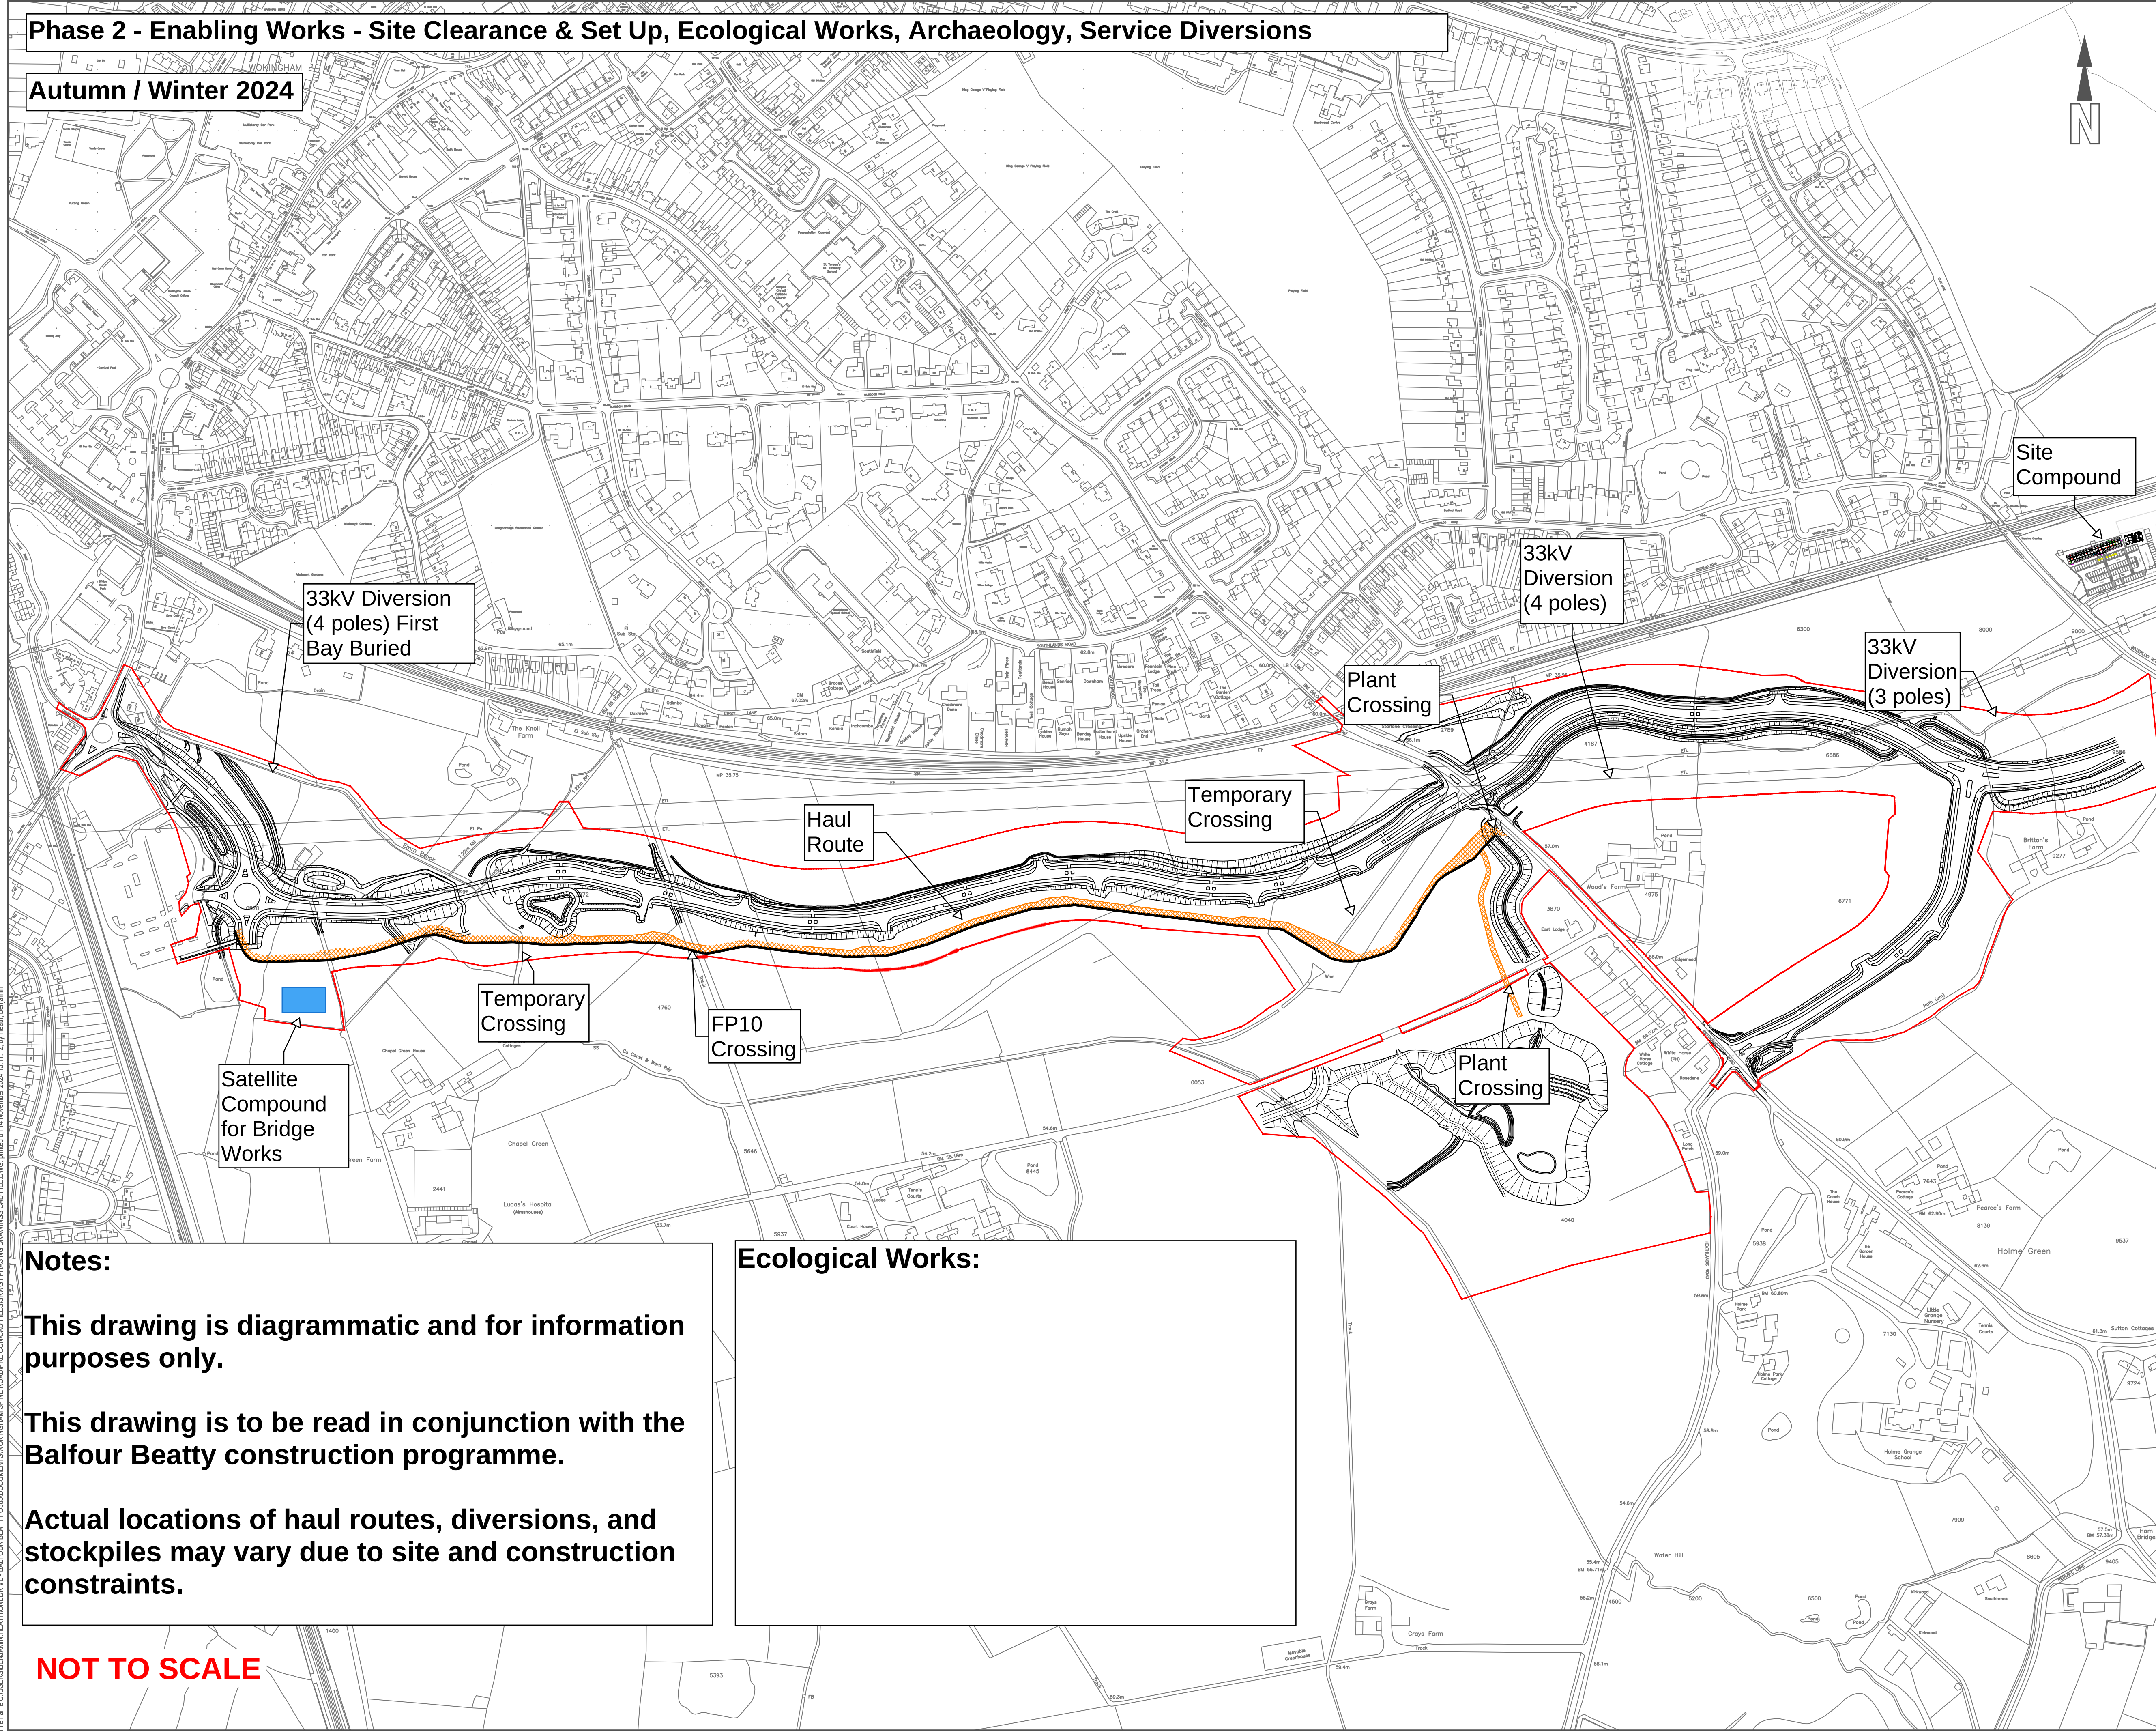

Notes:

This drawing is diagrammatic and for information purposes only.

This drawing is to be read in conjunction with the Balfour Beatty construction programme.

Actual locations of haul routes, diversions, and stockpiles may vary due to site and construction constraints.

NOT TO SCALE

Ecological Works:

DO NOT SCALE

NOTES:

- This drawing is diagrammatic and for information purposes only.
- This drawing is to be read in conjunction with the Balfour Beatty construction programme.
- Actual locations of haul routes, diversions, and stockpiles may vary due to site and construction constraints.

REV	DATE	BY	DESCRIPTION	CHK	APP

DRAWING STATUS:

DESIGNER:

CONTRACTOR:

Balfour Beatty



WOKINGHAM

BOROUGH COUNCIL

Shute End, Wokingham, Berkshire RG40 1BN
Tel: (0118) 974 6000 Web: www.wokingham.gov.uk

CLIENT:

Wokingham Borough Council

Shute End, Wokingham, Berkshire RG40 1BN
Tel: (0118) 974 6000 Web: www.wokingham.gov.uk

PROJECT:

South Wokingham Distributor Road

TITLE:

South Wokingham Distributor Road / Western Gateway 1 - Phasing Drawing - Sheet 1 of 8

SCALE @ A1: NTS	CHECKED:	APPROVED:
PROJECT NO:	DESIGNED:	DATE: 14/11/24
DRAWING NO: WMHP-BB-SRWG1-SK-PM-0010	DRAWN: BH	REV: P02

Commencing March 2025

NOTES:

-

**Construct
New
Drainage
Including
Culverts**

Connect to Existing Ditch

Haul
Route

Site
Compound

SANG Flood
Alleviation
Pond Works

Notes:

This drawing is diagrammatic and for information purposes only.

This drawing is to be read in conjunction with the Balfour Beatty construction programme.

Actual locations of haul routes, diversions, and stockpiles may vary due to site and construction constraints.

NOT TO SCALE


REV	DATE	BY	DESCRIPTION					CHK	APP
DRAWING STATUS:									
DESIGNER:									
CONTRACTOR:									
Balfour Beatty									
CLIENT:									
 WOKINGHAM BOROUGH COUNCIL Shute End, Wokingham, Berkshire RG40 1BN Tel: (0118) 974 6000 Web: www.wokingham.gov.uk									
PROJECT:									
South Wokingham Distributor Road									
TITLE:									
South Wokingham Distributor Road / Western Gateway 1 - Phasing Drawing - Sheet 2 of 8									
SCALE @ A1: NTS		CHECKED:				APPROVED:			
PROJECT NO:		DESIGNED:		DRAWN: BH		DATE: 14/11/24			
DRAWING No:								REV:	
WMHP-BB-SRWG1-SK-PM-0011								P02	

Phase 2 - Bridge RC Works, SANG Works, Drainage Culvert Crossings, Earthworks (Local cut to fill) Footpath Diversions

Spring - Summer 2025

DO NOT SCALE

- NOTES:
1. This drawing is diagrammatic and for information purposes only.
 2. This drawing is to be read in conjunction with the Balfour Beatty construction programme.
 3. Actual locations of haul routes, diversions, and stockpiles may vary due to site and construction constraints.

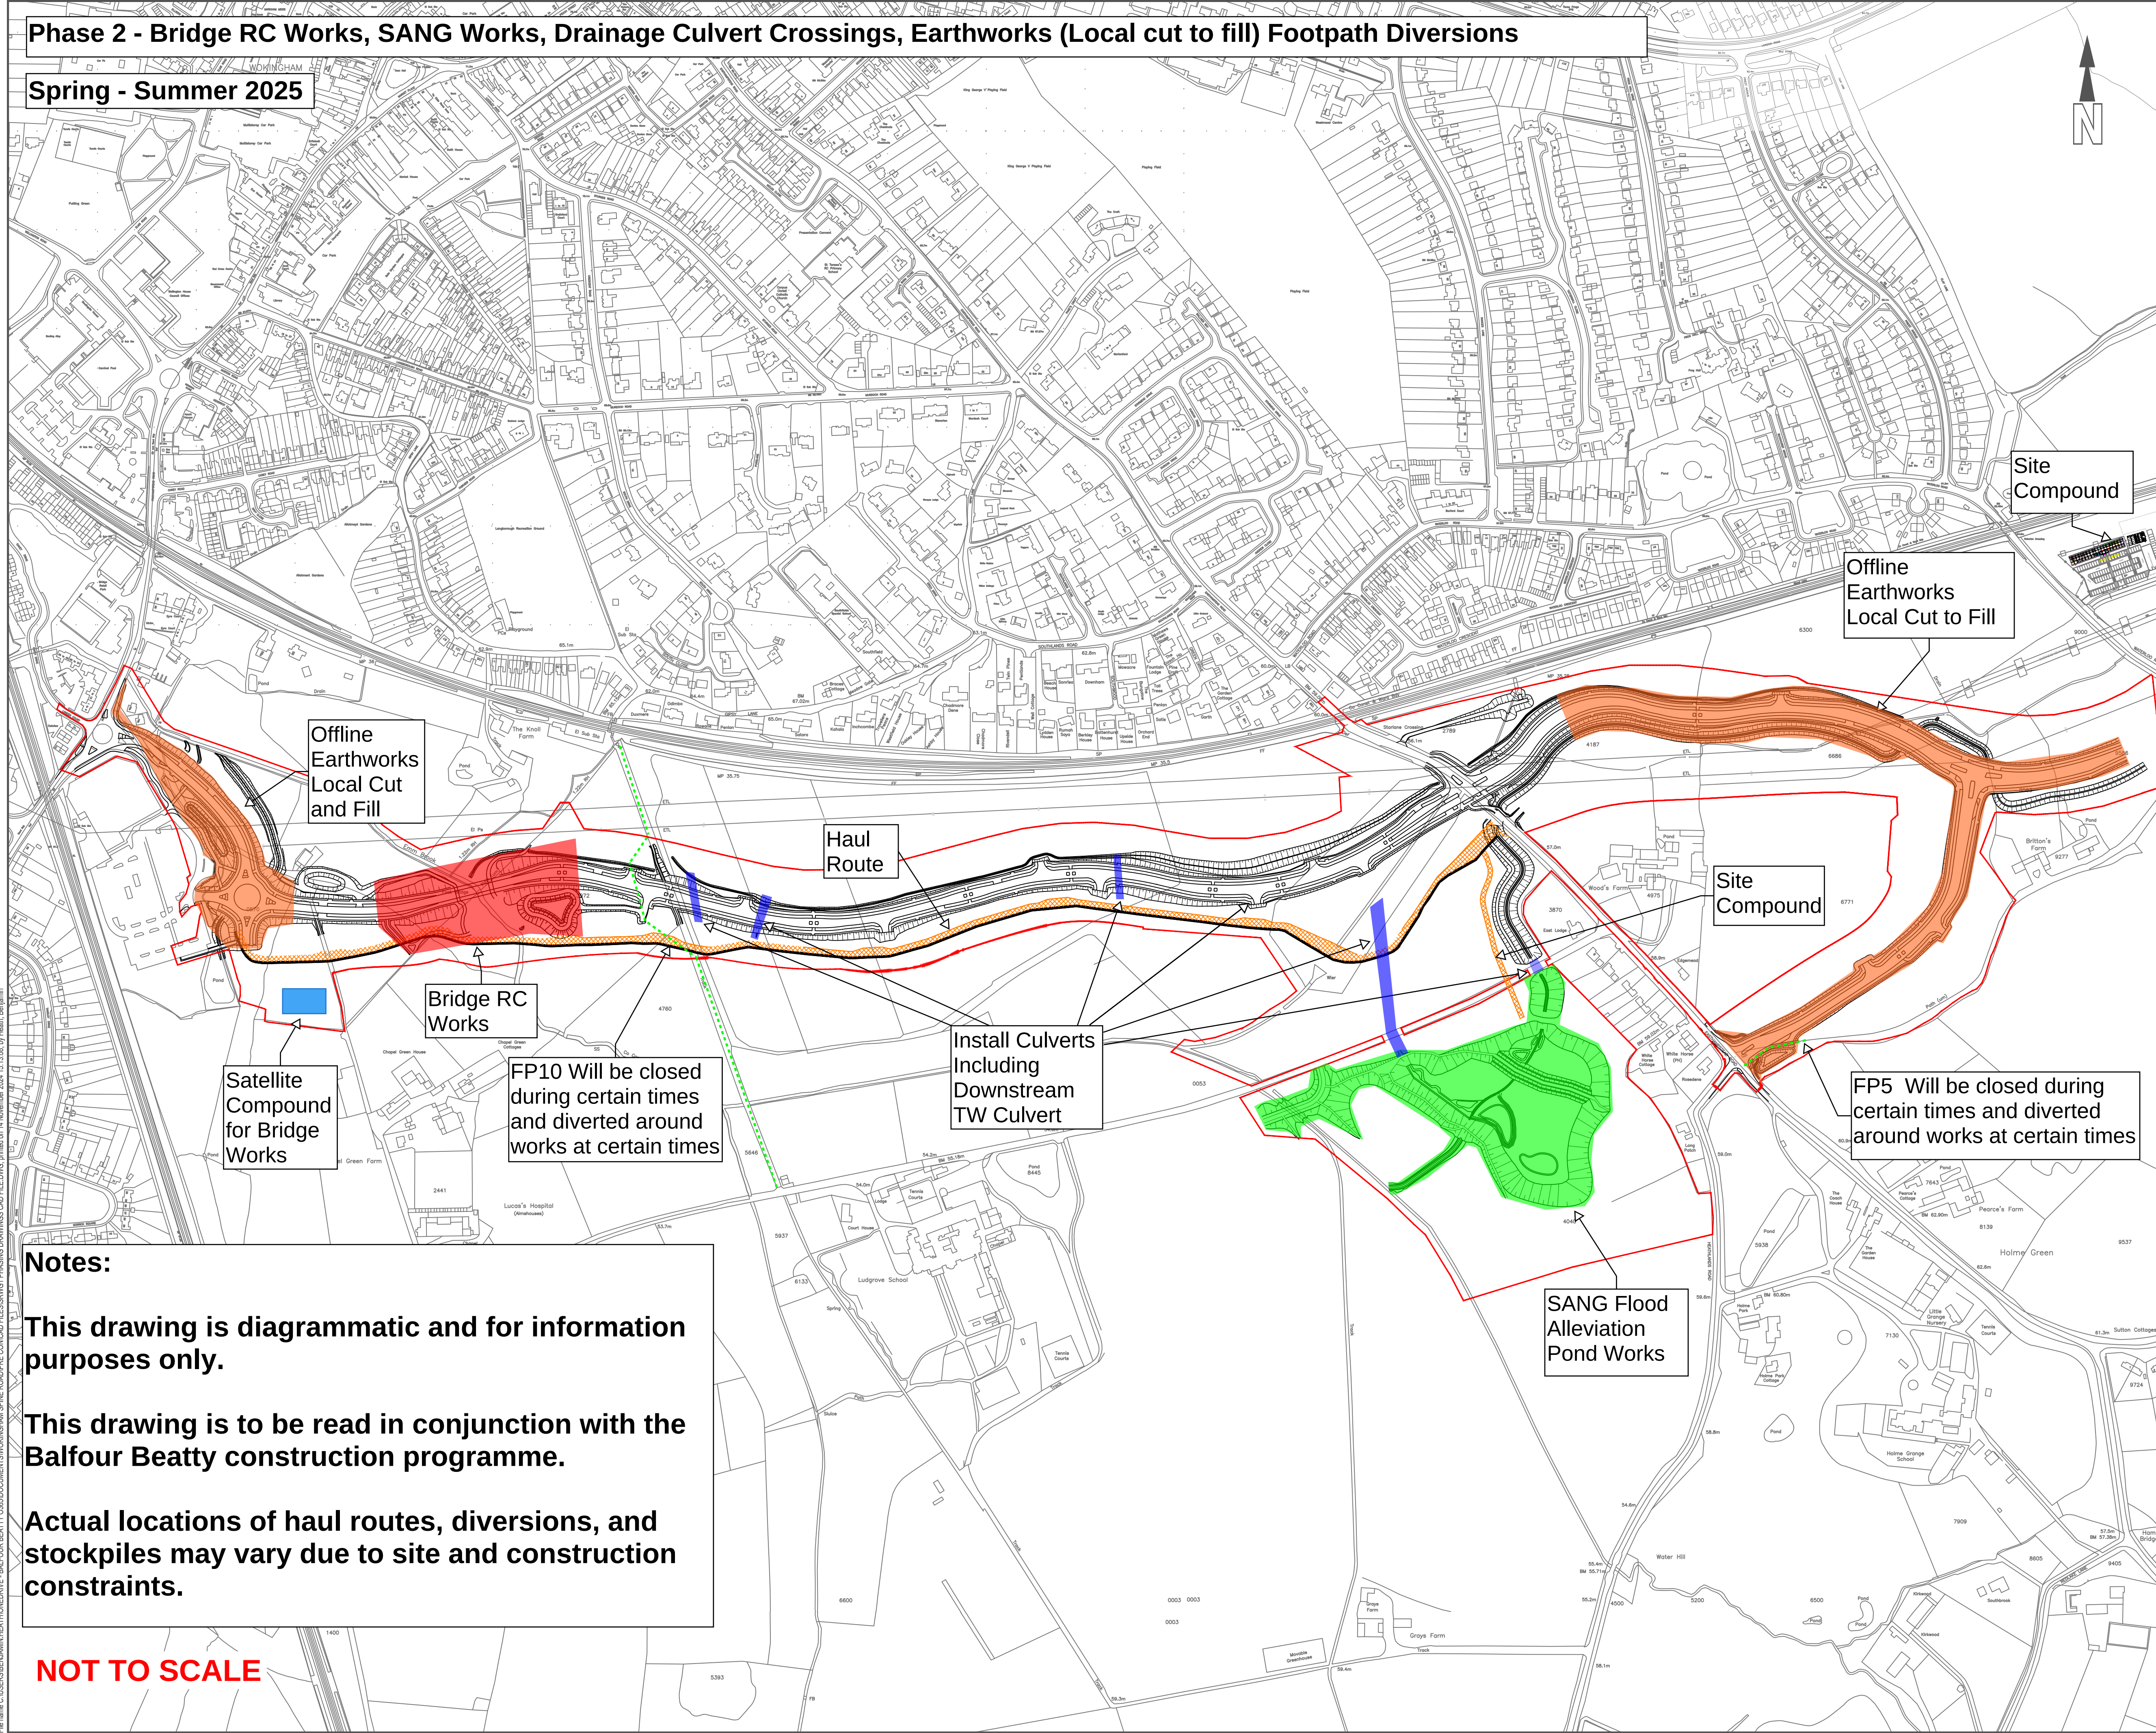

Notes:

This drawing is diagrammatic and for information purposes only.

This drawing is to be read in conjunction with the Balfour Beatty construction programme.

Actual locations of haul routes, diversions, and stockpiles may vary due to site and construction constraints.

NOT TO SCALE

REV	DATE	BY	DESCRIPTION	CHK	APP

DRAWING STATUS:

DESIGNER:

CONTRACTOR:

Balfour Beatty

CLIENT:

**WOKINGHAM**
BOROUGH COUNCIL

Shute End, Wokingham, Berkshire RG40 1BN
Tel: (0118) 974 6000 Web: www.wokingham.gov.uk

PROJECT:

South Wokingham Distributor Road

TITLE:

South Wokingham Distributor Road / Western Gateway 1 - Phasing Drawing - Sheet 3 of 8

SCALE @ A1:	CHECKED:	APPROVED:
NTS		

PROJECT NO:	DESIGNED:	DRAWN:	DATE:
		BH	14/11/24

DRAWING NO:	REV
WMHP-BB-SRWG1-SK-PM-0012	P02