

Phase 2 - Bridge RC Works, TW Culvert, Earthworks, Groundworks, 11kV Diversion at Easthampstead Road

Summer - Autumn 2025

Groundworks Including Tie-Ins, Junction and Surfacing

Install Culvert 4 and TW Culvert, Diverting Existing Ditch to SANG

Groundworks Including Tie-Ins, Junction, and Surfacing

Site Compound

Haul Route

Bridge RC Works

Offline Earthworks Local Cut to Fill

Site Compound

FP5 Will be closed during certain times and diverted around works at certain times

Satellite Compound for Bridge Works

FP10 Will be closed during certain times and diverted around works at certain times

Notes:

This drawing is diagrammatic and for information purposes only.

This drawing is to be read in conjunction with the Balfour Beatty construction programme.

Actual locations of haul routes, diversions, and stockpiles may vary due to site and construction constraints.

NOT TO SCALE

DO NOT SCALE


- NOTES:
- 1. This drawing is diagrammatic and for information purposes only.
 - 2. This drawing is to be read in conjunction with the Balfour Beatty construction programme.
 - 3. Actual locations of haul routes, diversions, and stockpiles may vary due to site and construction constraints.

REV	DATE	BY	DESCRIPTION	CHK	APP
DRAWING STATUS:					
DESIGNER:					
CONTRACTOR:					
					
CLIENT:					
 Shute End, Wokingham, Berkshire RG40 1BN Tel: (0118) 974 6000 Web: www.wokingham.gov.uk					
PROJECT:					
South Wokingham Distributor Road					
TITLE:					
South Wokingham Distributor Road / Western Gateway 1 - Phasing Drawing - Sheet 4 of 8					
SCALE @ A1:		CHECKED:		APPROVED:	
NTS					
PROJECT NO:		DESIGNED:		DATE	
		BH		14/11/24	
DRAWING NO:				REV	
WMHP-BB-SRWG1-SK-PM-0013				P02	

Winter 2025 - 2026

NOTES:

1. This drawing is diagrammatic and for information purposes only.
2. This drawing is to be read in conjunction with the Balfour Beatty construction programme.
3. Actual locations of haul routes, diversions, and stockpiles may vary due to site and construction constraints.

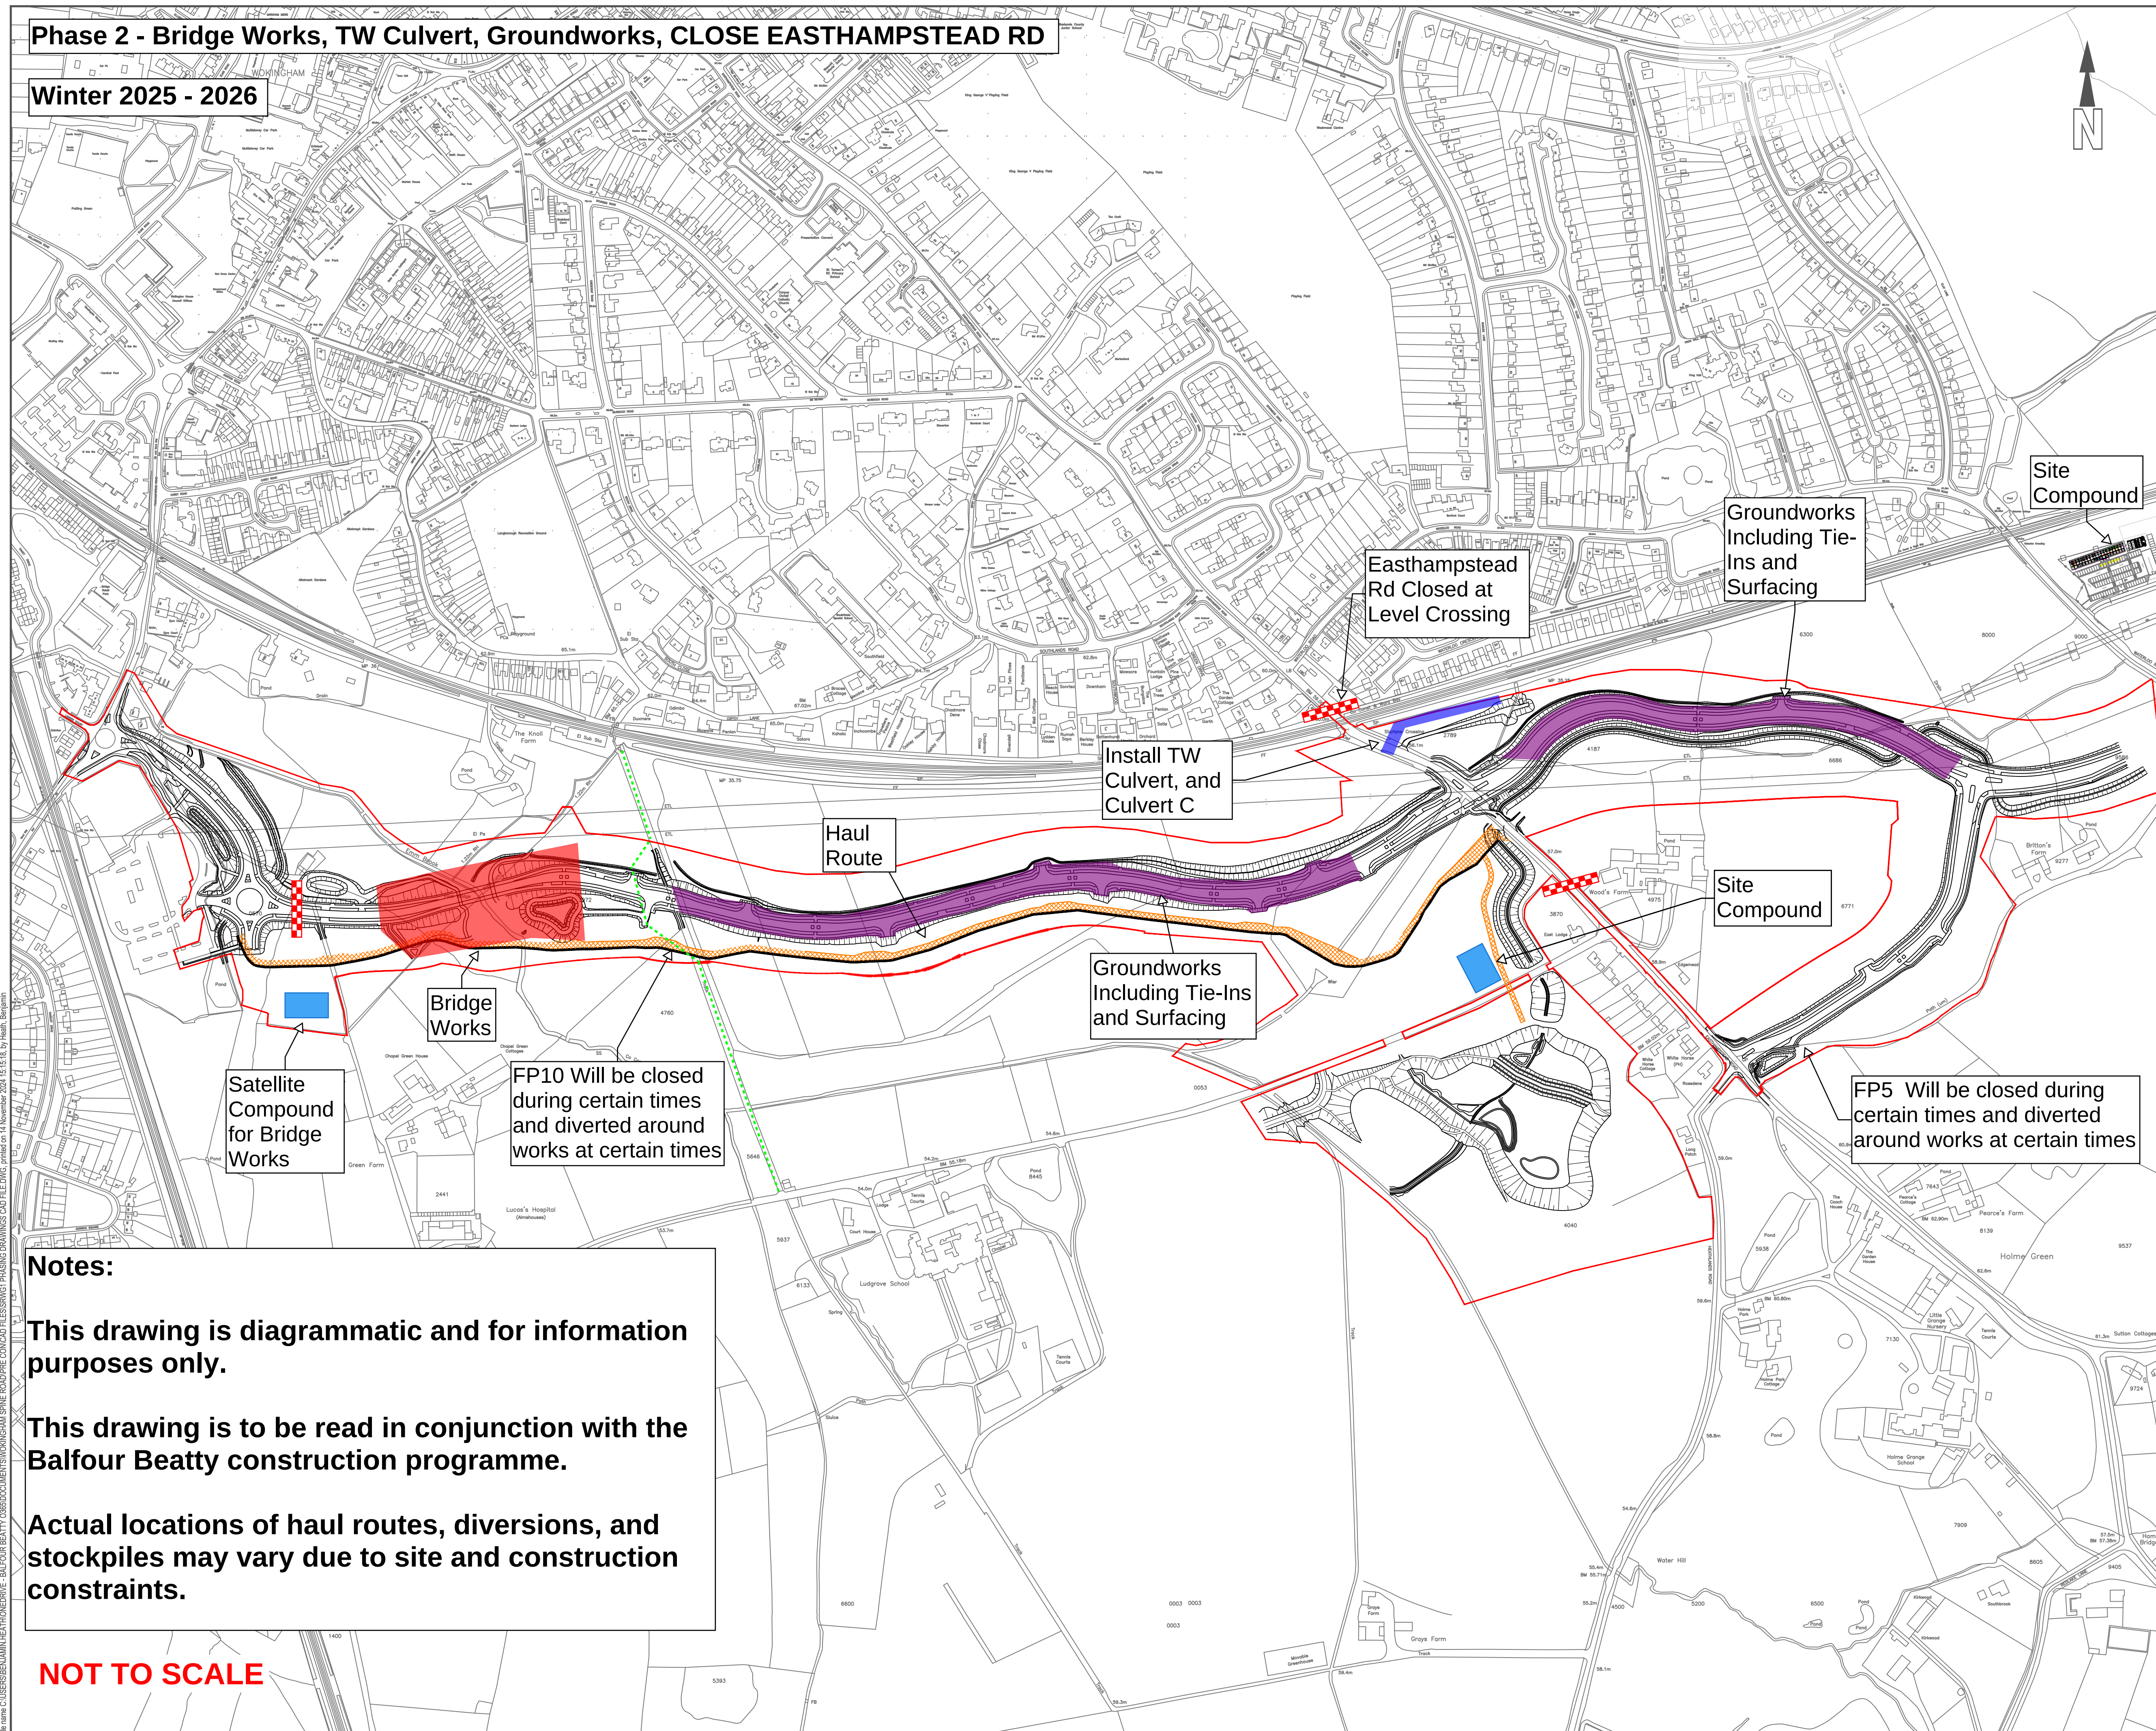

Notes:

This drawing is diagrammatic and for information purposes only.

This drawing is to be read in conjunction with the Balfour Beatty construction programme.

Actual locations of haul routes, diversions, and stockpiles may vary due to site and construction constraints.

NOT TO SCALE

Balfour Beatty



Shute End, Wokingham, Berkshire RG40 1BN
Tel: (0118) 974 6000 Web: www.wokingham.gov.uk

PROJECT:

South Wokingham Distributor Road


TITLE:

South Wokingham Distributor Road / Western
Gateway 1 - Phasing Drawing - Sheet 5 of 8


SCALE @ A1: NTS		CHECKED:	APPROVED:
PROJECT NO:	DESIGNED:	DRAWN: BH	DATE: 14/11/24
DRAWING No: WMHP-BB-SRWG1-SK-PM-0014			REV: P02

Phase 2 - Bridge Backfill Works, Earthworks, Groundworks, CLOSE EASTHAMPSTEAD RD

Spring 2026

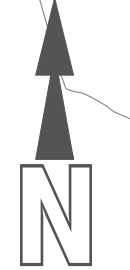

- NOTES:
1. This drawing is diagrammatic and for information purposes only.
 2. This drawing is to be read in conjunction with the Balfour Beatty construction programme.
 3. Actual locations of haul routes, diversions, and stockpiles may vary due to site and construction constraints.

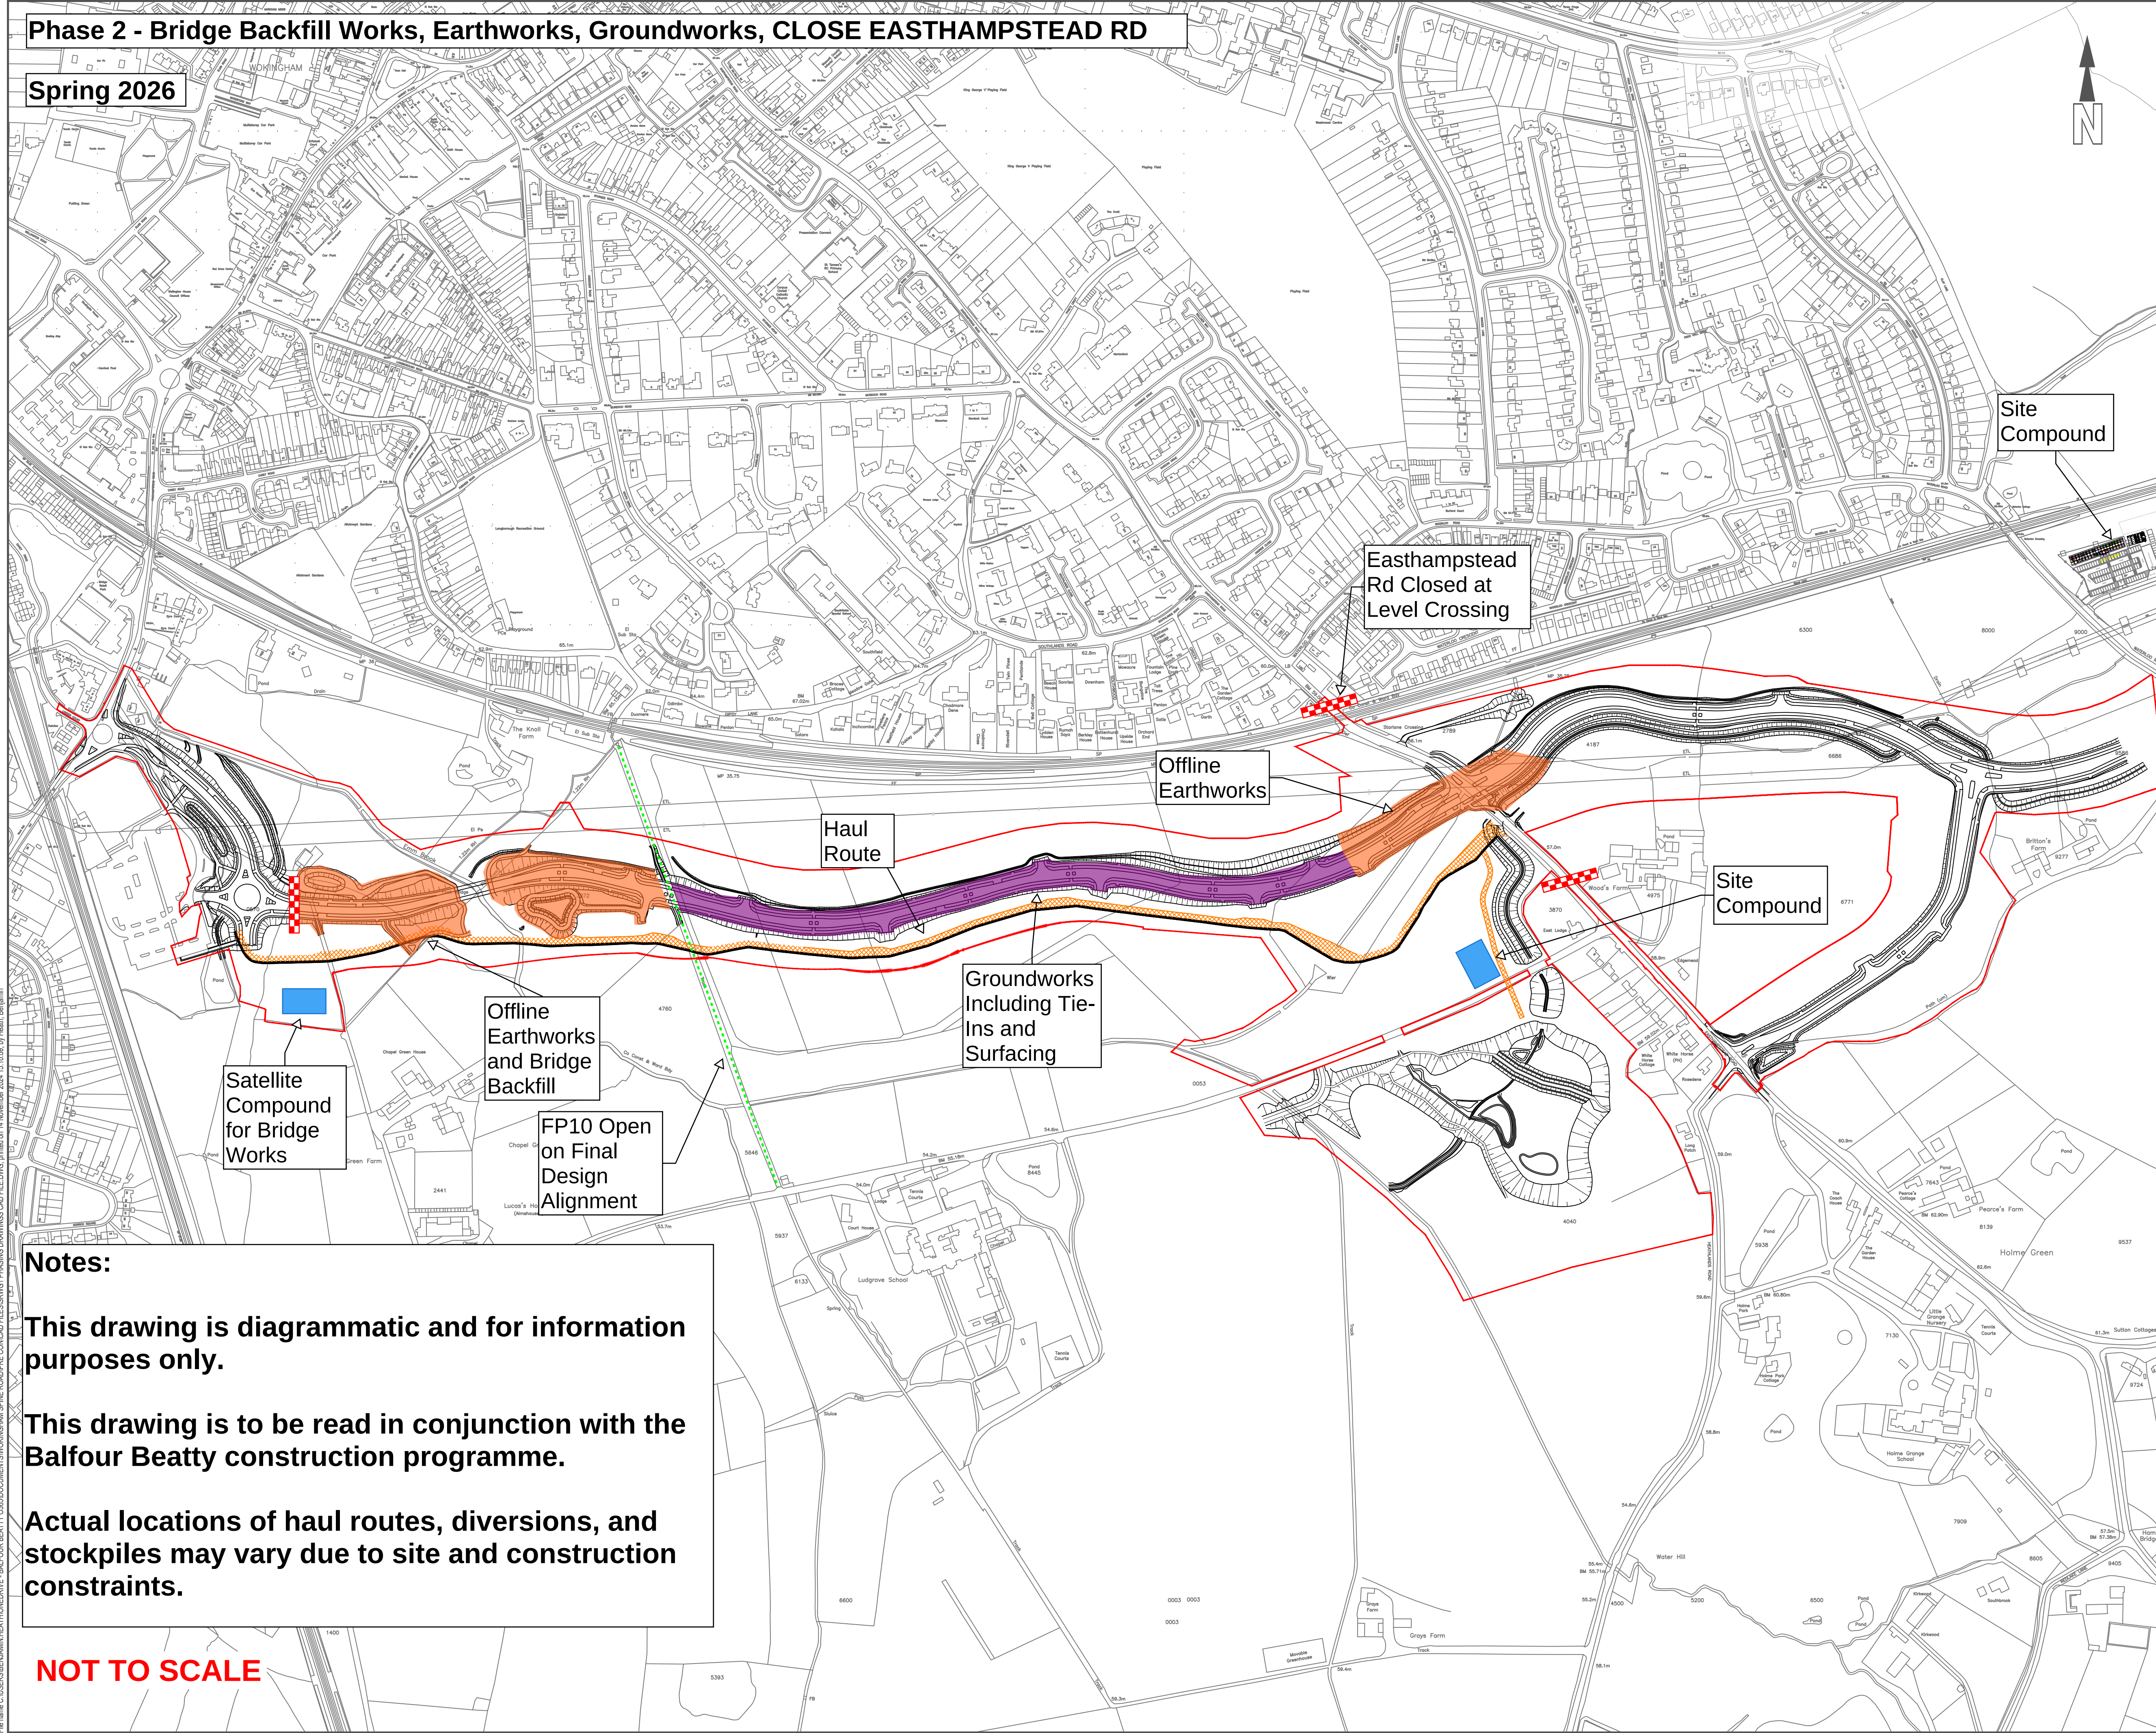

Notes:

This drawing is diagrammatic and for information purposes only.

This drawing is to be read in conjunction with the Balfour Beatty construction programme.

Actual locations of haul routes, diversions, and stockpiles may vary due to site and construction constraints.

NOT TO SCALE

DO NOT SCALE

REV	DATE	BY	DESCRIPTION	CHK	APP

DRAWING STATUS:

DESIGNER:

CONTRACTOR:

Balfour Beatty

CLIENT:



WOKINGHAM
BOROUGH COUNCIL

Shute End, Wokingham, Berkshire RG40 1BN
Tel: (0118) 974 6000 Web: www.wokingham.gov.uk

PROJECT:

South Wokingham Distributor Road

TITLE:

South Wokingham Distributor Road / Western Gateway 1 - Phasing Drawing - Sheet 6 of 8

SCALE @ A1:	NTS	CHECKED:	APPROVED:
PROJECT NO:		DESIGNED:	DATE: 14/11/24
DRAWING NO:		DRAWN: BH	REV: P02
WMHP-BB-SRWG1-SK-PM-0015			