



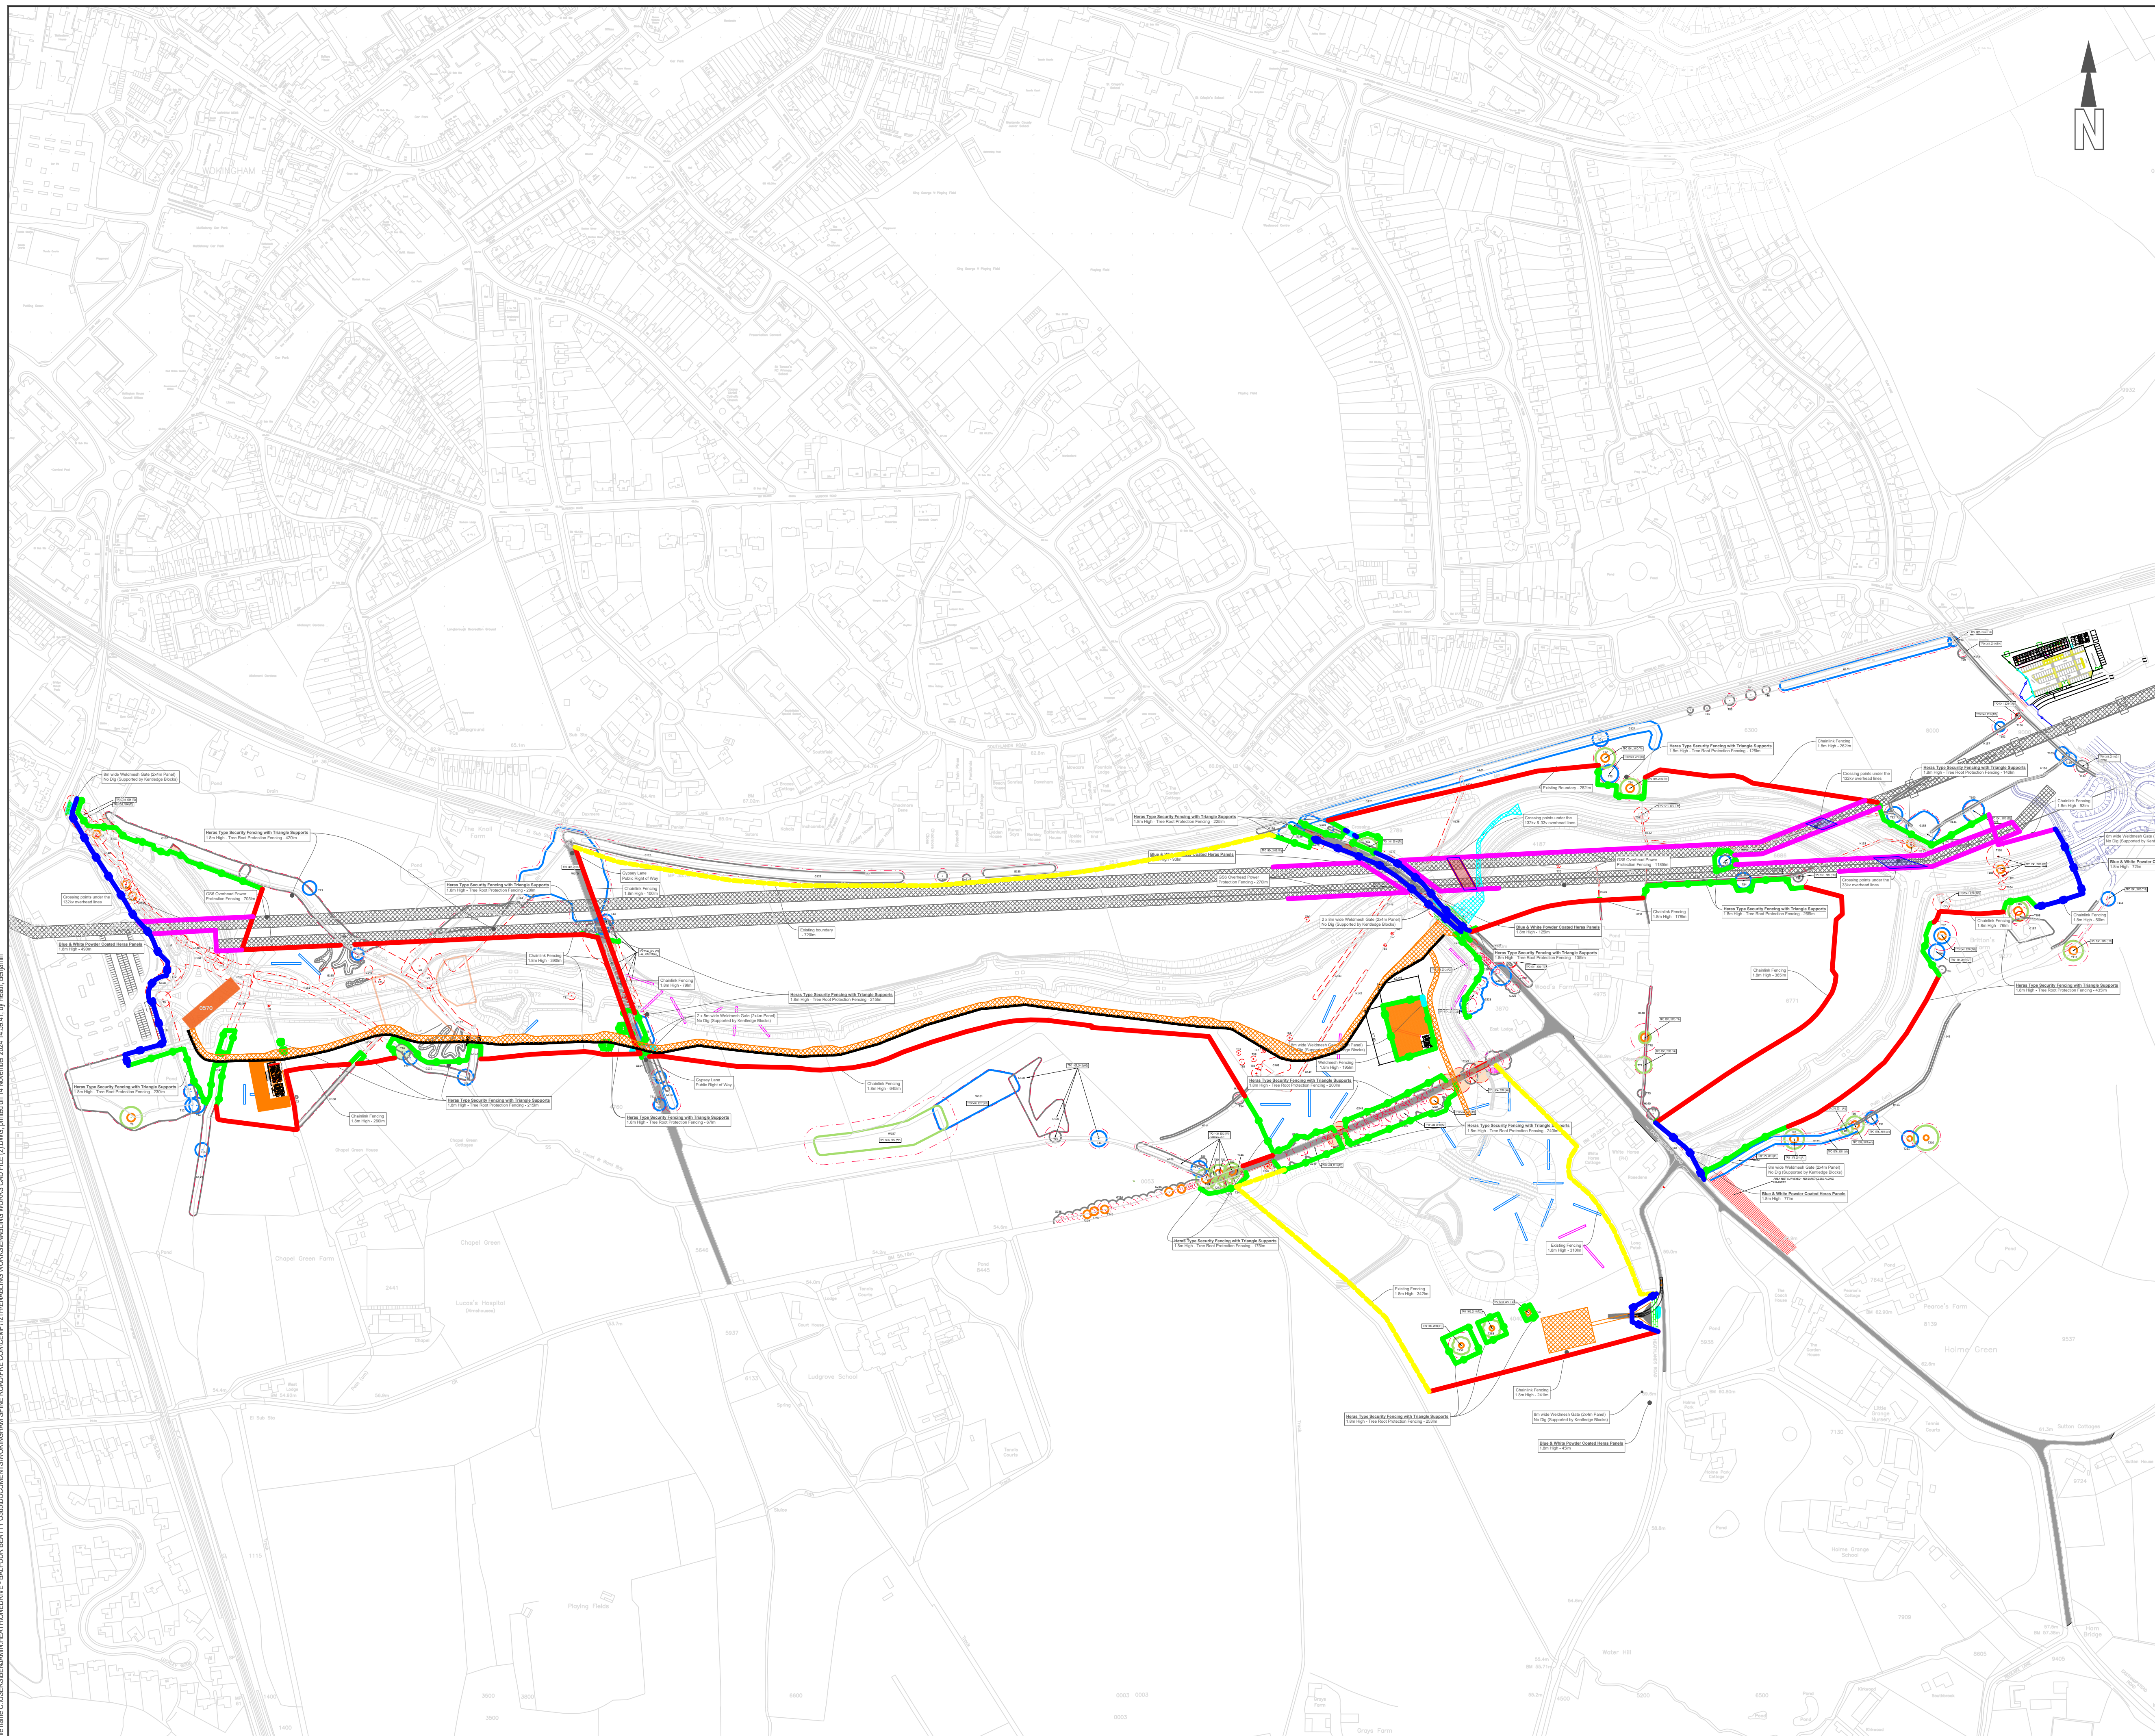

DO NOT SCALE

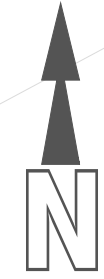

NOTES:  
KEY

|  |  |
|--|--|
|  |  |
|--|--|



[illegible]


|     |            |    |                        |     |     |
|-----|------------|----|------------------------|-----|-----|
| P02 | 18/07/2024 | CM | For Pricing            |     |     |
| P01 | 02/07/2024 | BH | First Draft for Review |     |     |
| REV | DATE       | BY | DESCRIPTION            | CHK | APP |

DESIGNE

# Balfour Beatty

CLIENT:




Shute End, Wokingham, Berkshire RG40 1BN  
Tel: (0118) 974 6000 Web: [www.wokingham.gov.uk](http://www.wokingham.gov.uk)

South Wokingham Distributor Road

TITLE: SWDR Enabling Works - Sheet 1 of 6

|                                       |           |                |
|---------------------------------------|-----------|----------------|
| SCALE @ A1:                           | CHECKED:  | APPROVED:      |
| PROJECT NO:                           | DESIGNED: | DRAWN:<br>BH   |
|                                       |           | DATE: 13/11/24 |
| DRAWING No: WMHP-BB-SRWG1-WPP-PM-0149 |           | REV: P02       |

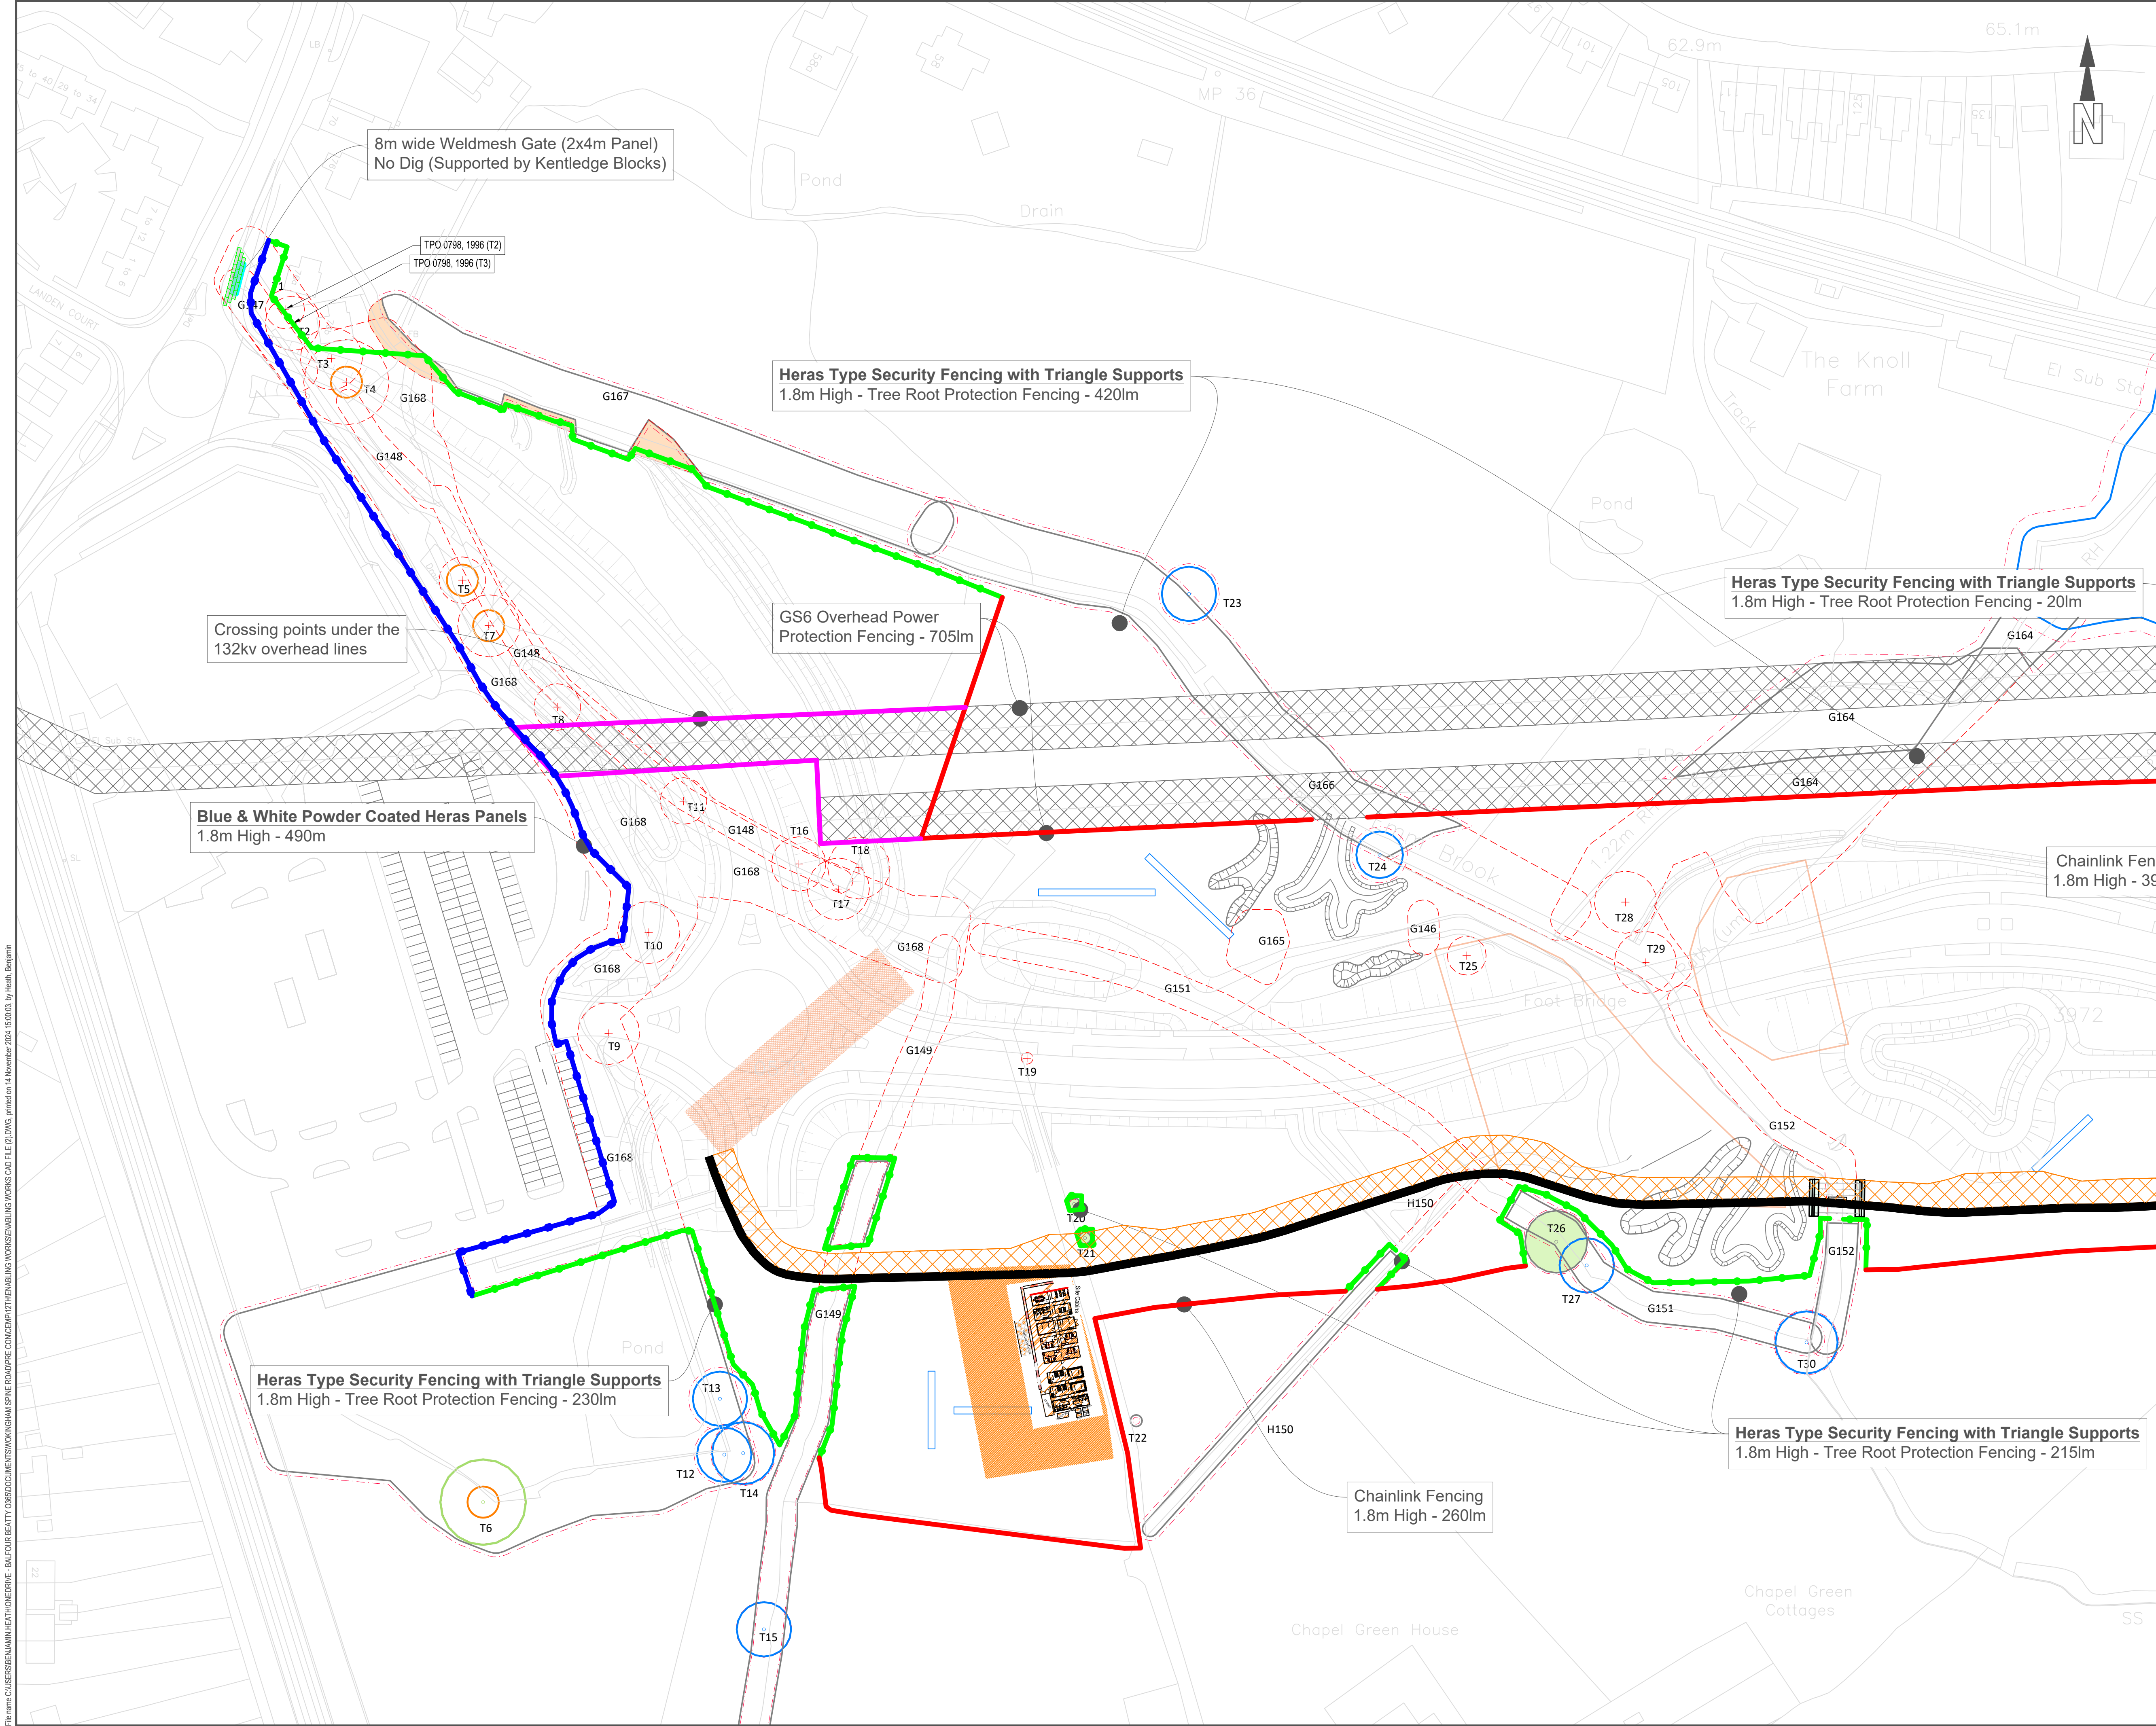

DO NOT SCALE

NOTES:

KEY

Site Boundary

Category A trees as defined by BS5837:2012 (Green circle)

Category B trees as defined by BS5837:2012 (Blue circle)

Category C trees as defined by BS5837:2012 (Red circle)

Category U trees as defined by BS5837:2012 (Orange circle)

RPA (Root Protection Area)

Existing Vegetation to be Removed

Existing Vegetation to be Retained (shown as to be removed or RPA Tree Survey Plan)

Existing Vegetation to be Retained (shown as to be retained or RPA Tree Survey Plan)

Western Tree

Indicative Haul Route

Tree Protection Fence

Tree Protection Miscellaneous

Existing 132Kv overhead lines (plus 6m exclusion zone)

Existing 33Kv overhead lines (plus 6m exclusion zone)

Proposed Chain Link Fencing 1.8m High - 3453lm

Proposed Blue & White powder coated Heras panels - 1134lm

Existing Fencing / No fencing required- 1,394lm

Proposed Tree Protection Fencing Heras with Triangles 1.8m High - 2827lm

Proposed Overhead Protection Fencing - 1848lm

Proposed Weldmesh Fencing 1.8m High - 195lm

Proposed Weldmesh Gate - 9no 2.4m High - 8m Wide (2x4m) Supported by Kentledge Blocks

P02

16/07/2024

CM

For Pricing

P01

02/07/2024

BH

First Draft for Review

REV

DATE

BY

DESCRIPTION

CHK

APP

DRAWING STATUS:

DESIGNER:

CONTRACTOR:

Balfour Beatty

CLIENT:

**WOKINGHAM BOROUGH COUNCIL**

Shute End, Wokingham, Berkshire RG40 1BN  
Tel: (0118) 974 6000 Web: www.wokingham.gov.uk

PROJECT:

South Wokingham Distributor Road

TITLE:

SWDR Enabling Works - Sheet 2 of 6

SCALE @ A1:

CHECKED:

APPROVED:

PROJECT NO:


DESIGNED:

DRAWN: BH

DATE: 13/11/24

DRAWING NO: WMHP-BB-SRWG1-WPP-PM-0150

REV: P02

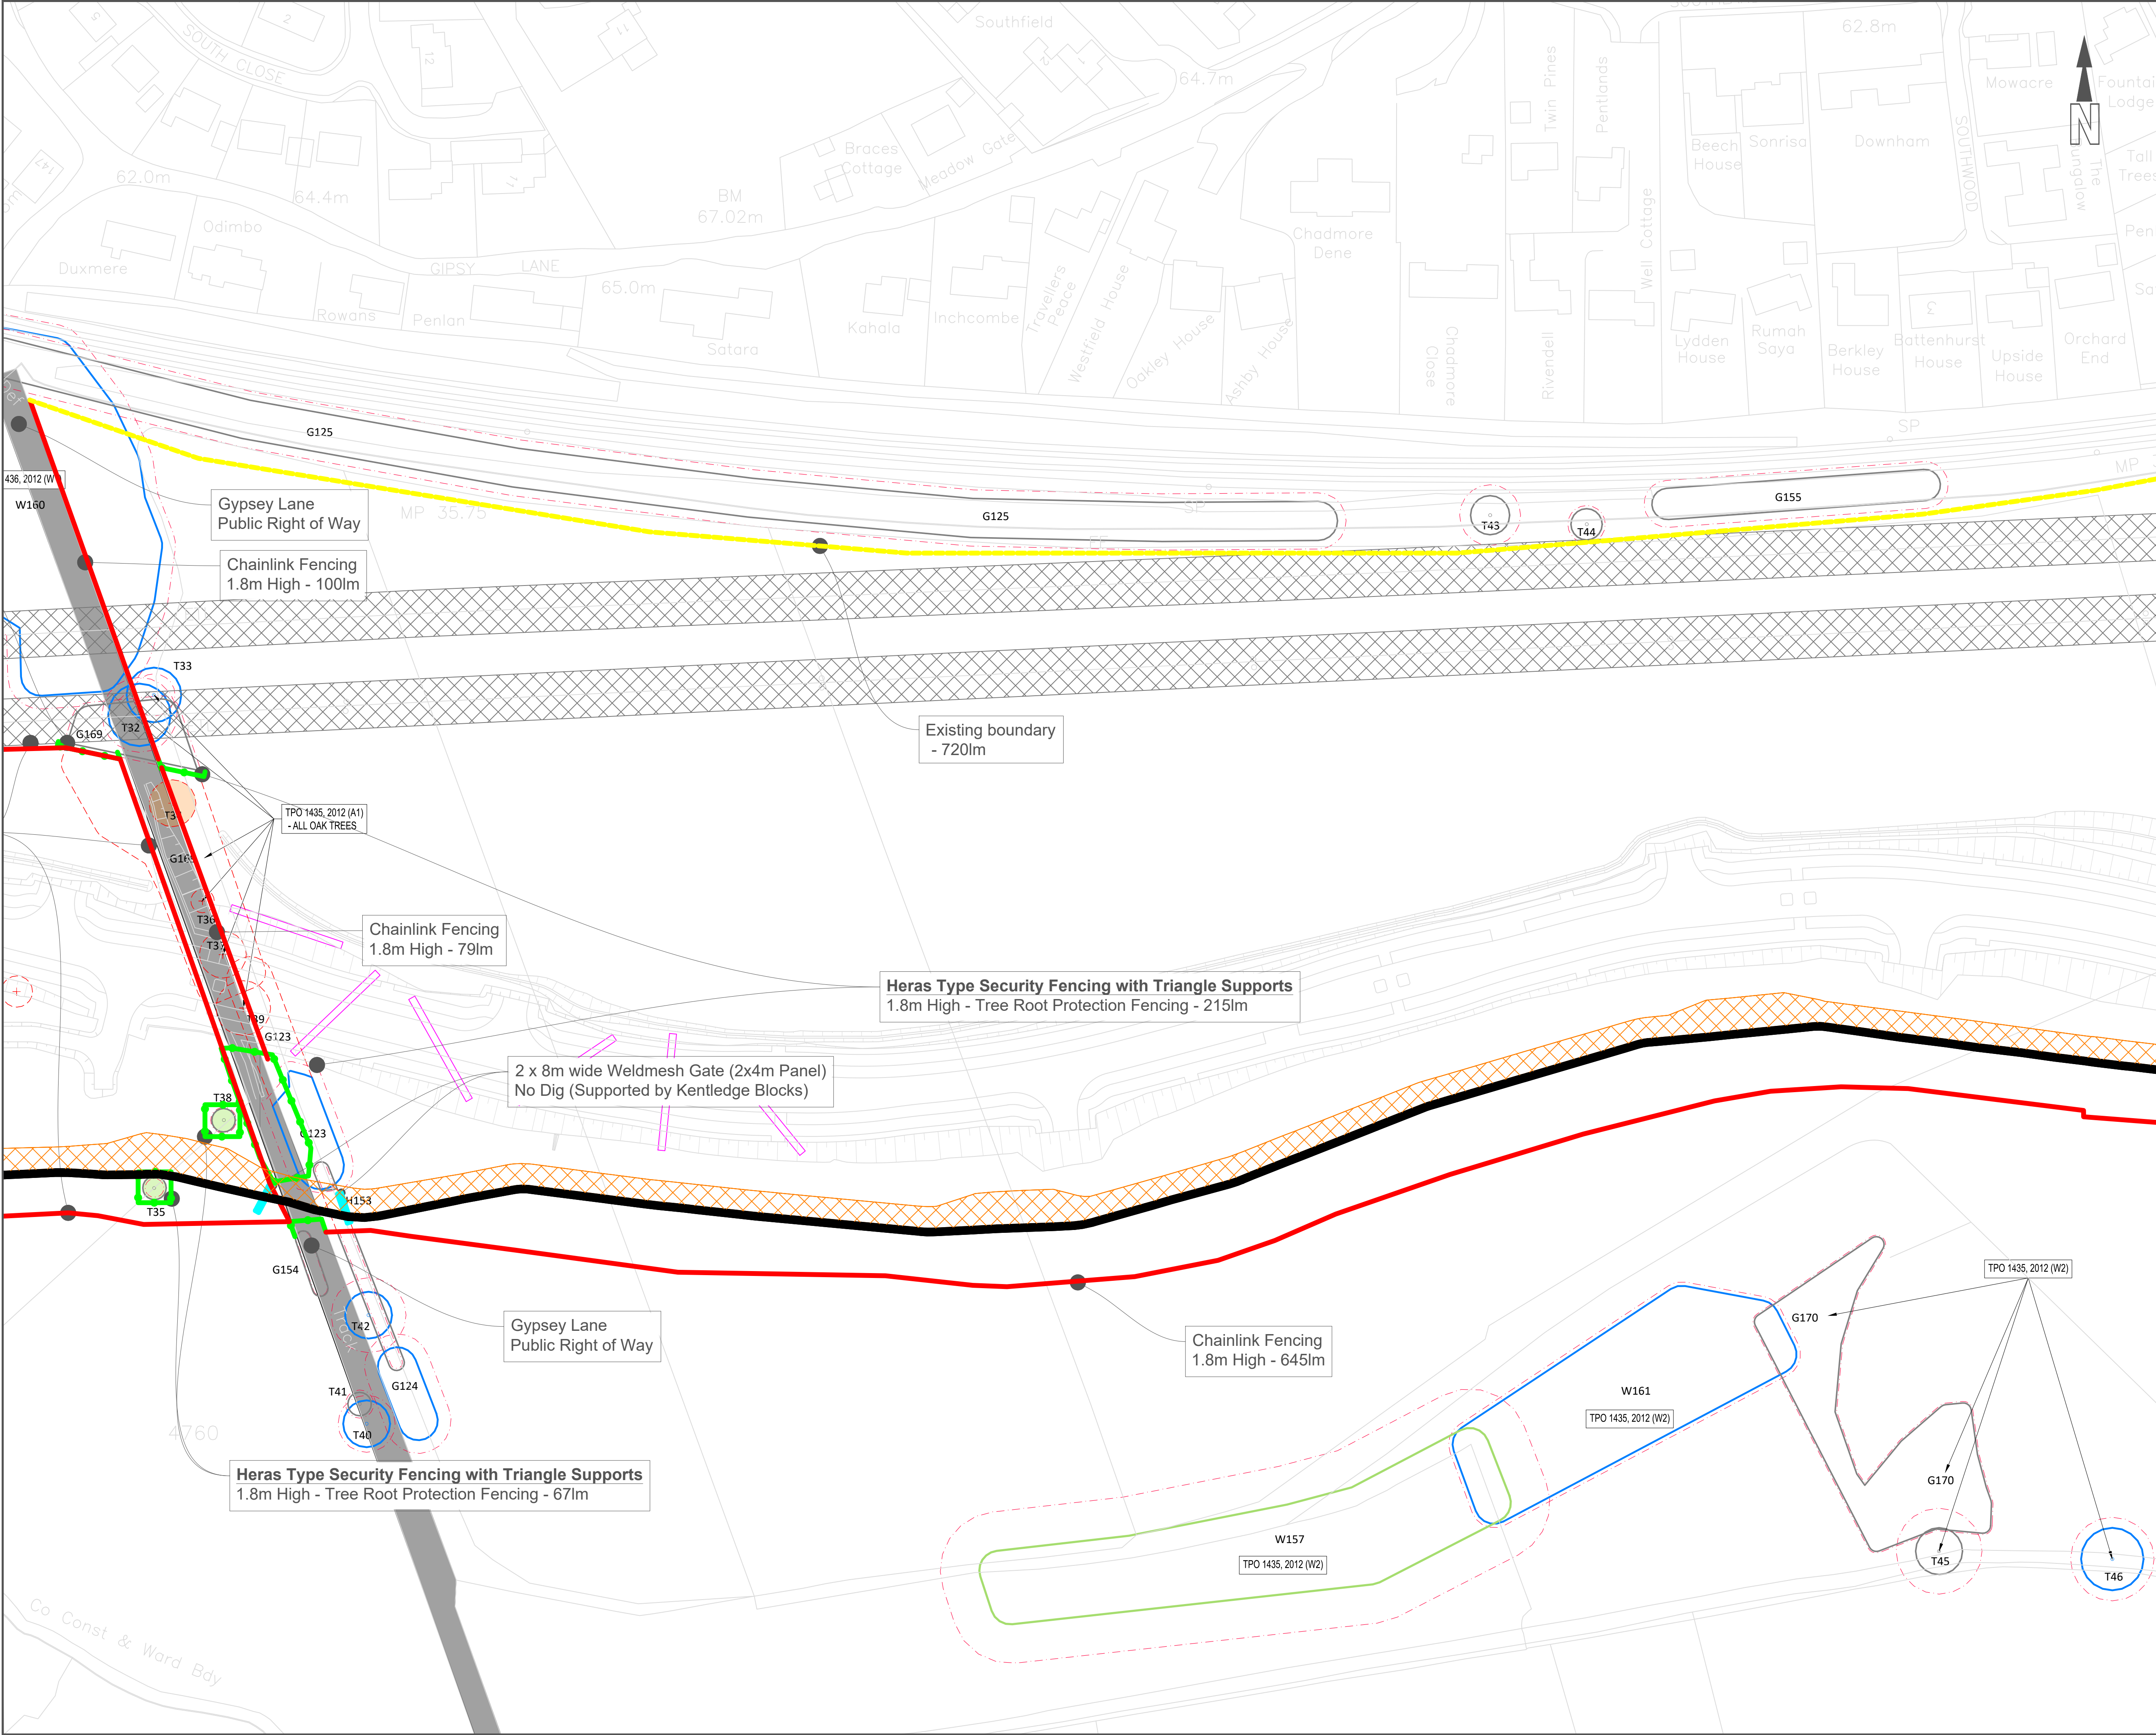

DO NOT SCALE

NOTES:

KEY

Site Boundary

Category A trees as defined by BS5837:2012 (Green circle)

Category B trees as defined by BS5837:2012 (Blue circle)

Category C trees as defined by BS5837:2012 (Red circle)

Category U trees as defined by BS5837:2012 (Pink circle)

RPA (Root Protection Area)

Existing Vegetation to be Removed

Existing Vegetation to be Retained (shown as to be removed on RPA Tree Survey Plan)

Existing Vegetation to be Retained (shown as to be retained on RPA Tree Survey Plan)

Western Tree

Indicative Haul Route

Tree Protection Fence

Tree Protection Miscellaneous

Existing 132Kv overhead lines (plus 6m exclusion zone)

Existing 33Kv overhead lines (plus 6m exclusion zone)

Proposed Chain Link Fencing 1.8m High - 3453lm

Proposed Blue & White powder coated Heras panels - 1134lm

Existing Fencing / No fencing required- 1,394lm

Proposed Tree Protection Fencing Heras with Triangles 1.8m High - 2827lm

Proposed Overhead Protection Fencing - 1848lm

Proposed Weldmesh Fencing 1.8m High - 195lm

Proposed Weldmesh Gate - 9no 2.4m High - 8m Wide (2x4m) Supported by Kentledge Blocks

|     |            |    |                        |     |     |
|-----|------------|----|------------------------|-----|-----|
| PO2 | 18/07/2024 | CM | For Pricing            |     |     |
| PD1 | 02/01/2024 | BH | First Draft for Review |     |     |
| REV | DATE       | BY | DESCRIPTION            | CHK | APP |

DRAWING STATUS:

DESIGNER:

CONTRACTOR:

Balfour Beatty

CLIENT:

WOKINGHAM

BOROUGH COUNCIL

Shute End, Wokingham, Berkshire RG40 1BN  
Tel: (0118) 974 6000 Web: www.wokingham.gov.uk

PROJECT:

South Wokingham Distributor Road

TITLE:

SWDR Enabling Works - Sheet 3 of 6

|             |                           |                |
|-------------|---------------------------|----------------|
| SCALE @ A1: | CHECKED:                  | APPROVED:      |
| PROJECT NO: | DESIGNED:                 | DRAWN: BH      |
|             |                           | DATE: 13/11/24 |
| DRAWING NO: | WMHP-BB-SRWG1-WPP-PM-0151 | REV: P02       |

