


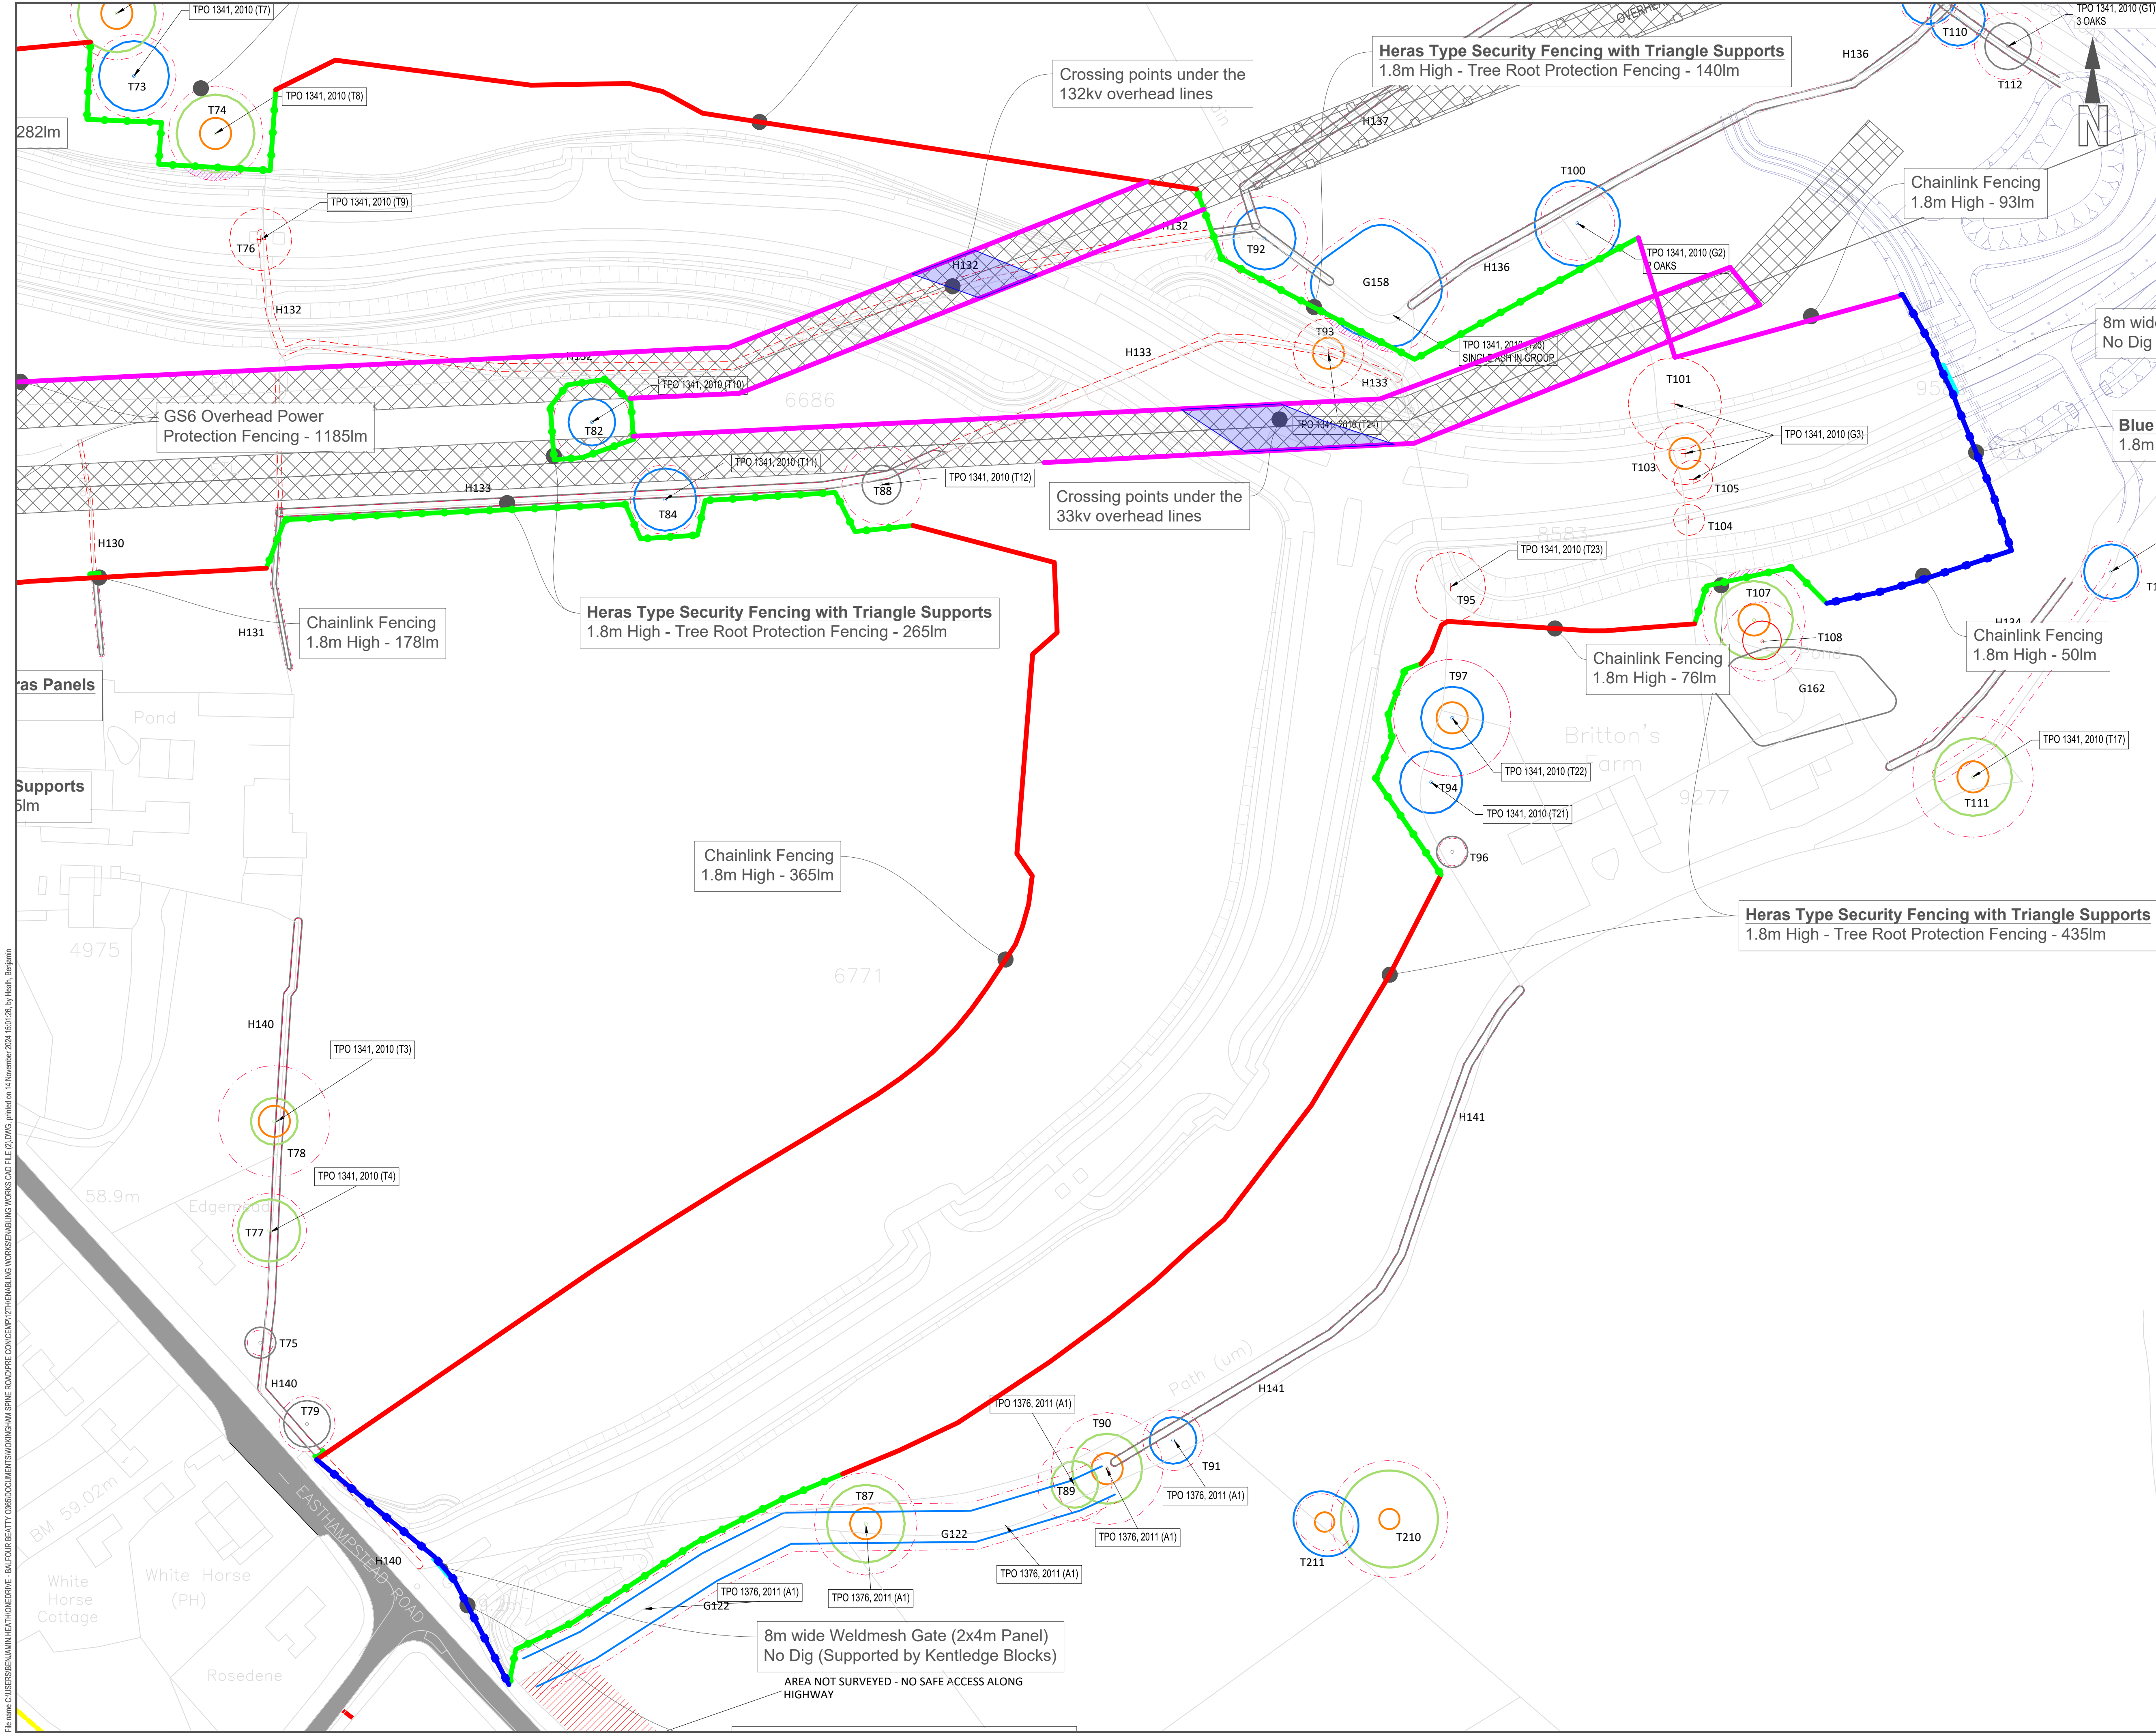

DO NOT SCALE

NOTES:

Site Boundary

Category A trees as defined by BS5837:2012

Category B trees as defined by BS5837:2012

Category C trees as defined by BS5837:2012

Category U trees as defined by BS5837:2012

RPA (Root Protection Area)

Existing Vegetation to be Removed

Existing Vegetation to be Retained

Existing Vegetation to be Retained

Western Tree

Indicative Haul Route

Tree Protection Fence

Tree Protection Miscellaneous

Existing 132Kv overhead lines (plus 6m exclusion zone)

Existing 33Kv overhead lines (plus 6m exclusion zone)

Proposed Chain Link Fencing 1.8m High - 3453lm

Proposed Blue & White powder coated Heras panels - 1134lm

Existing Fencing / No fencing required- 1,394lm

Proposed Tree Protection Fencing Heras with Triangles 1.8m High - 2827lm

Proposed Overhead Protection Fencing - 1848lm

Proposed Weldmesh Fencing 1.8m High - 195lm

Proposed Weldmesh Gate - 9no 2,4m High - 8m Wide (2x4m) Supported by Kentledge Blocks

PO2	18/07/2024	CM	For Pricing		
PD1	02/07/2024	BH	First Draft for Review		
REV	DATE	BY	DESCRIPTION	CHK	APP

DRAWING STATUS:

DESIGNER:

CONTRACTOR:

Balfour Beatty

CLIENT:

WOKINGHAM BOROUGH COUNCIL

Shute End, Wokingham, Berkshire RG40 1BN
Tel: (0118) 974 6000 Web: www.wokingham.gov.uk

PROJECT:

South Wokingham Distributor Road

TITLE:

SWDR Enabling Works - Sheet 5 of 6

SCALE @ A1:	CHECKED:	APPROVED:
PROJECT NO:	DESIGNED:	DRAWN: BH
DRAWING NO:	WMHP-BB-SRWG1-WPP-PM-0153	REV: P02



