


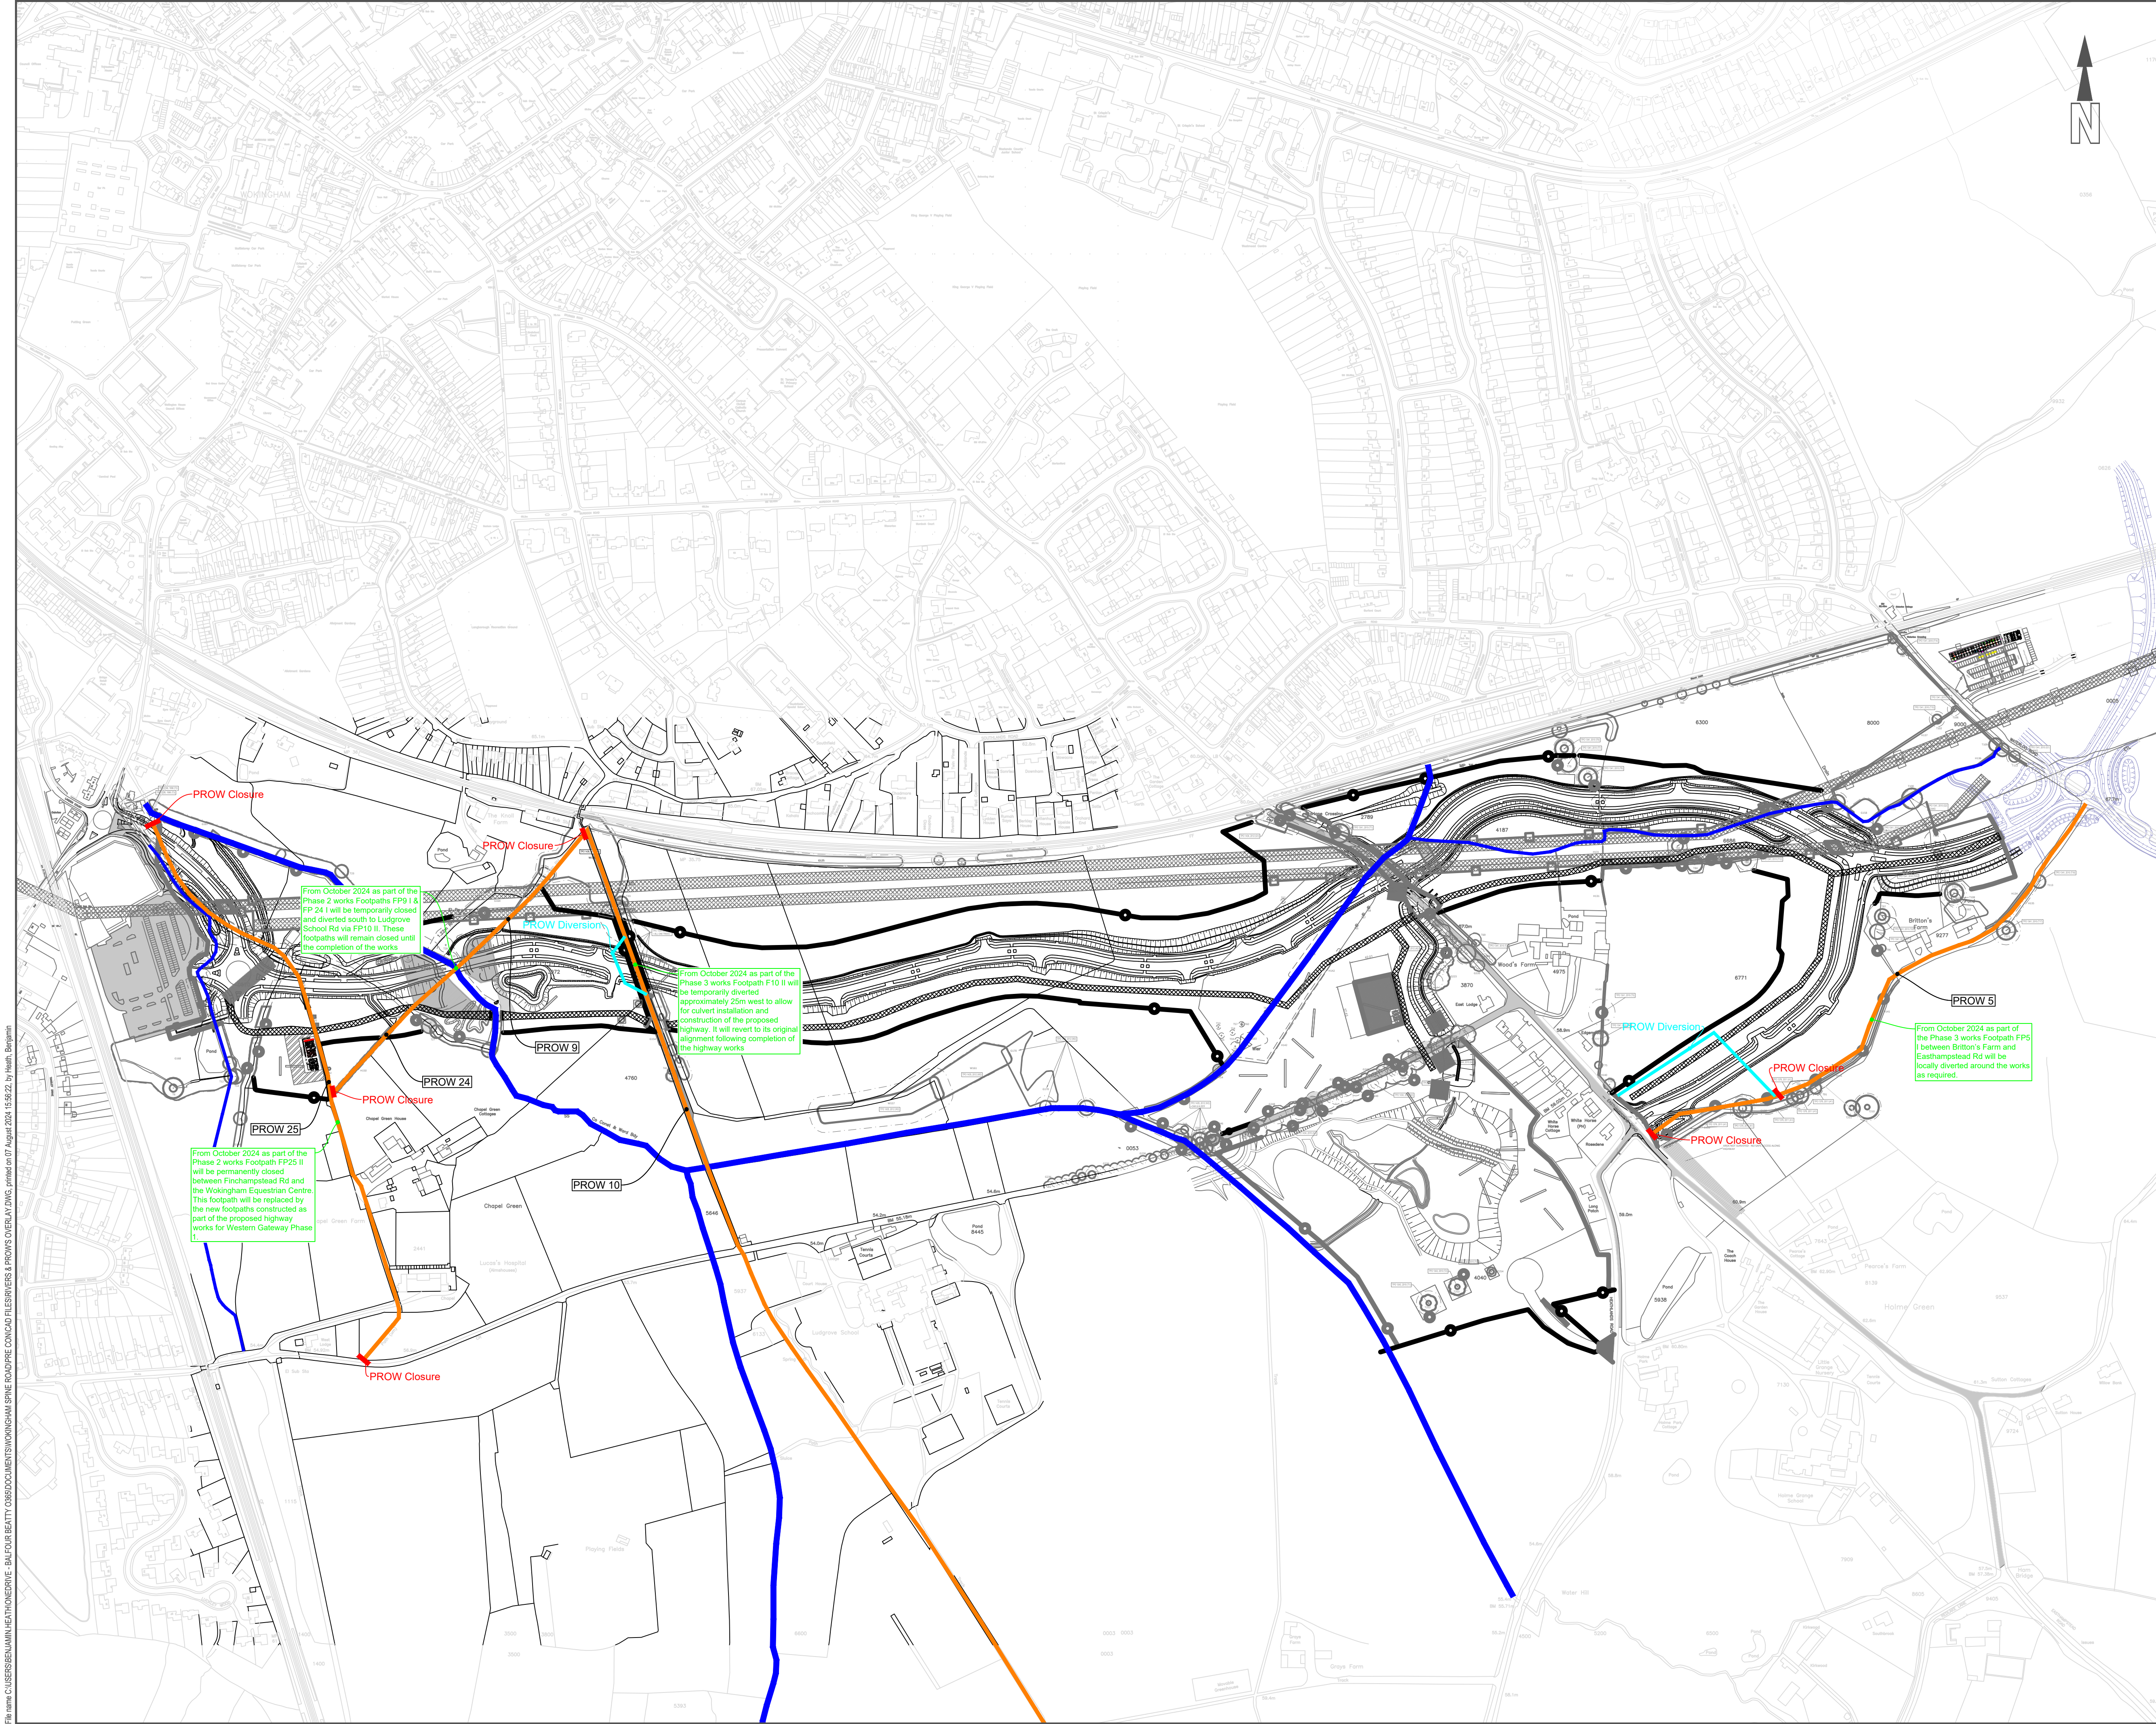

DO NOT SCALE


Key:

Public Right of ways

Embrook River

|   |      |           |             |                |     |
|---|------|-----------|-------------|----------------|-----|
| REV   | DATE | BY        | DESCRIPTION | CHK            | APP |
| DRAWING STATUS:   |      |           |             |                |     |
| DESIGNER:   |      |           |             |                |     |
| CONTRACTOR:   |      |           |             |                |     |
| <div><div>Balfour Beatty</div></div>   |      |           |             |                |     |
| CLIENT:   |      |           |             |                |     |
| <div><div><div><div>WOKINGHAM</div><div>BOROUGH COUNCIL</div></div></div><div><div>Shute End, Wokingham, Berkshire RG40 1BN</div><div>Tel: (0118) 974 6000 Web: <a href="http://www.wokingham.gov.uk">www.wokingham.gov.uk</a></div></div></div> |      |           |             |                |     |
| PROJECT:   |      |           |             |                |     |
| South Wokingham Distributor Road   |      |           |             |                |     |
| TITLE:   |      |           |             |                |     |
| SWDR PROW's - Sheet 1 of 3   |      |           |             |                |     |
| SCALE @ A1:   |      | CHECKED:  |             | APPROVED:      |     |
| PROJECT NO:   |      | DESIGNED: |             | DATE: 05/08/24 |     |
| DRAWING NO:   |      | BH        |             | REV:           |     |
| WMHP-BB-SRWG1-WPP-PM-0177   |      |           |             | P01            |     |

File name: C:\Users\BENJAMIN\HEATH\DRIVE - BALFOUR BEATTY\0365\DOCUMENTS\WOKINGHAM SPINE ROAD\PRE CONCAD FILES\RIERS & PROW'S OVERLAY.DWG, printed on 07 August 2024 15:56:22, by Benjn, Benjamin

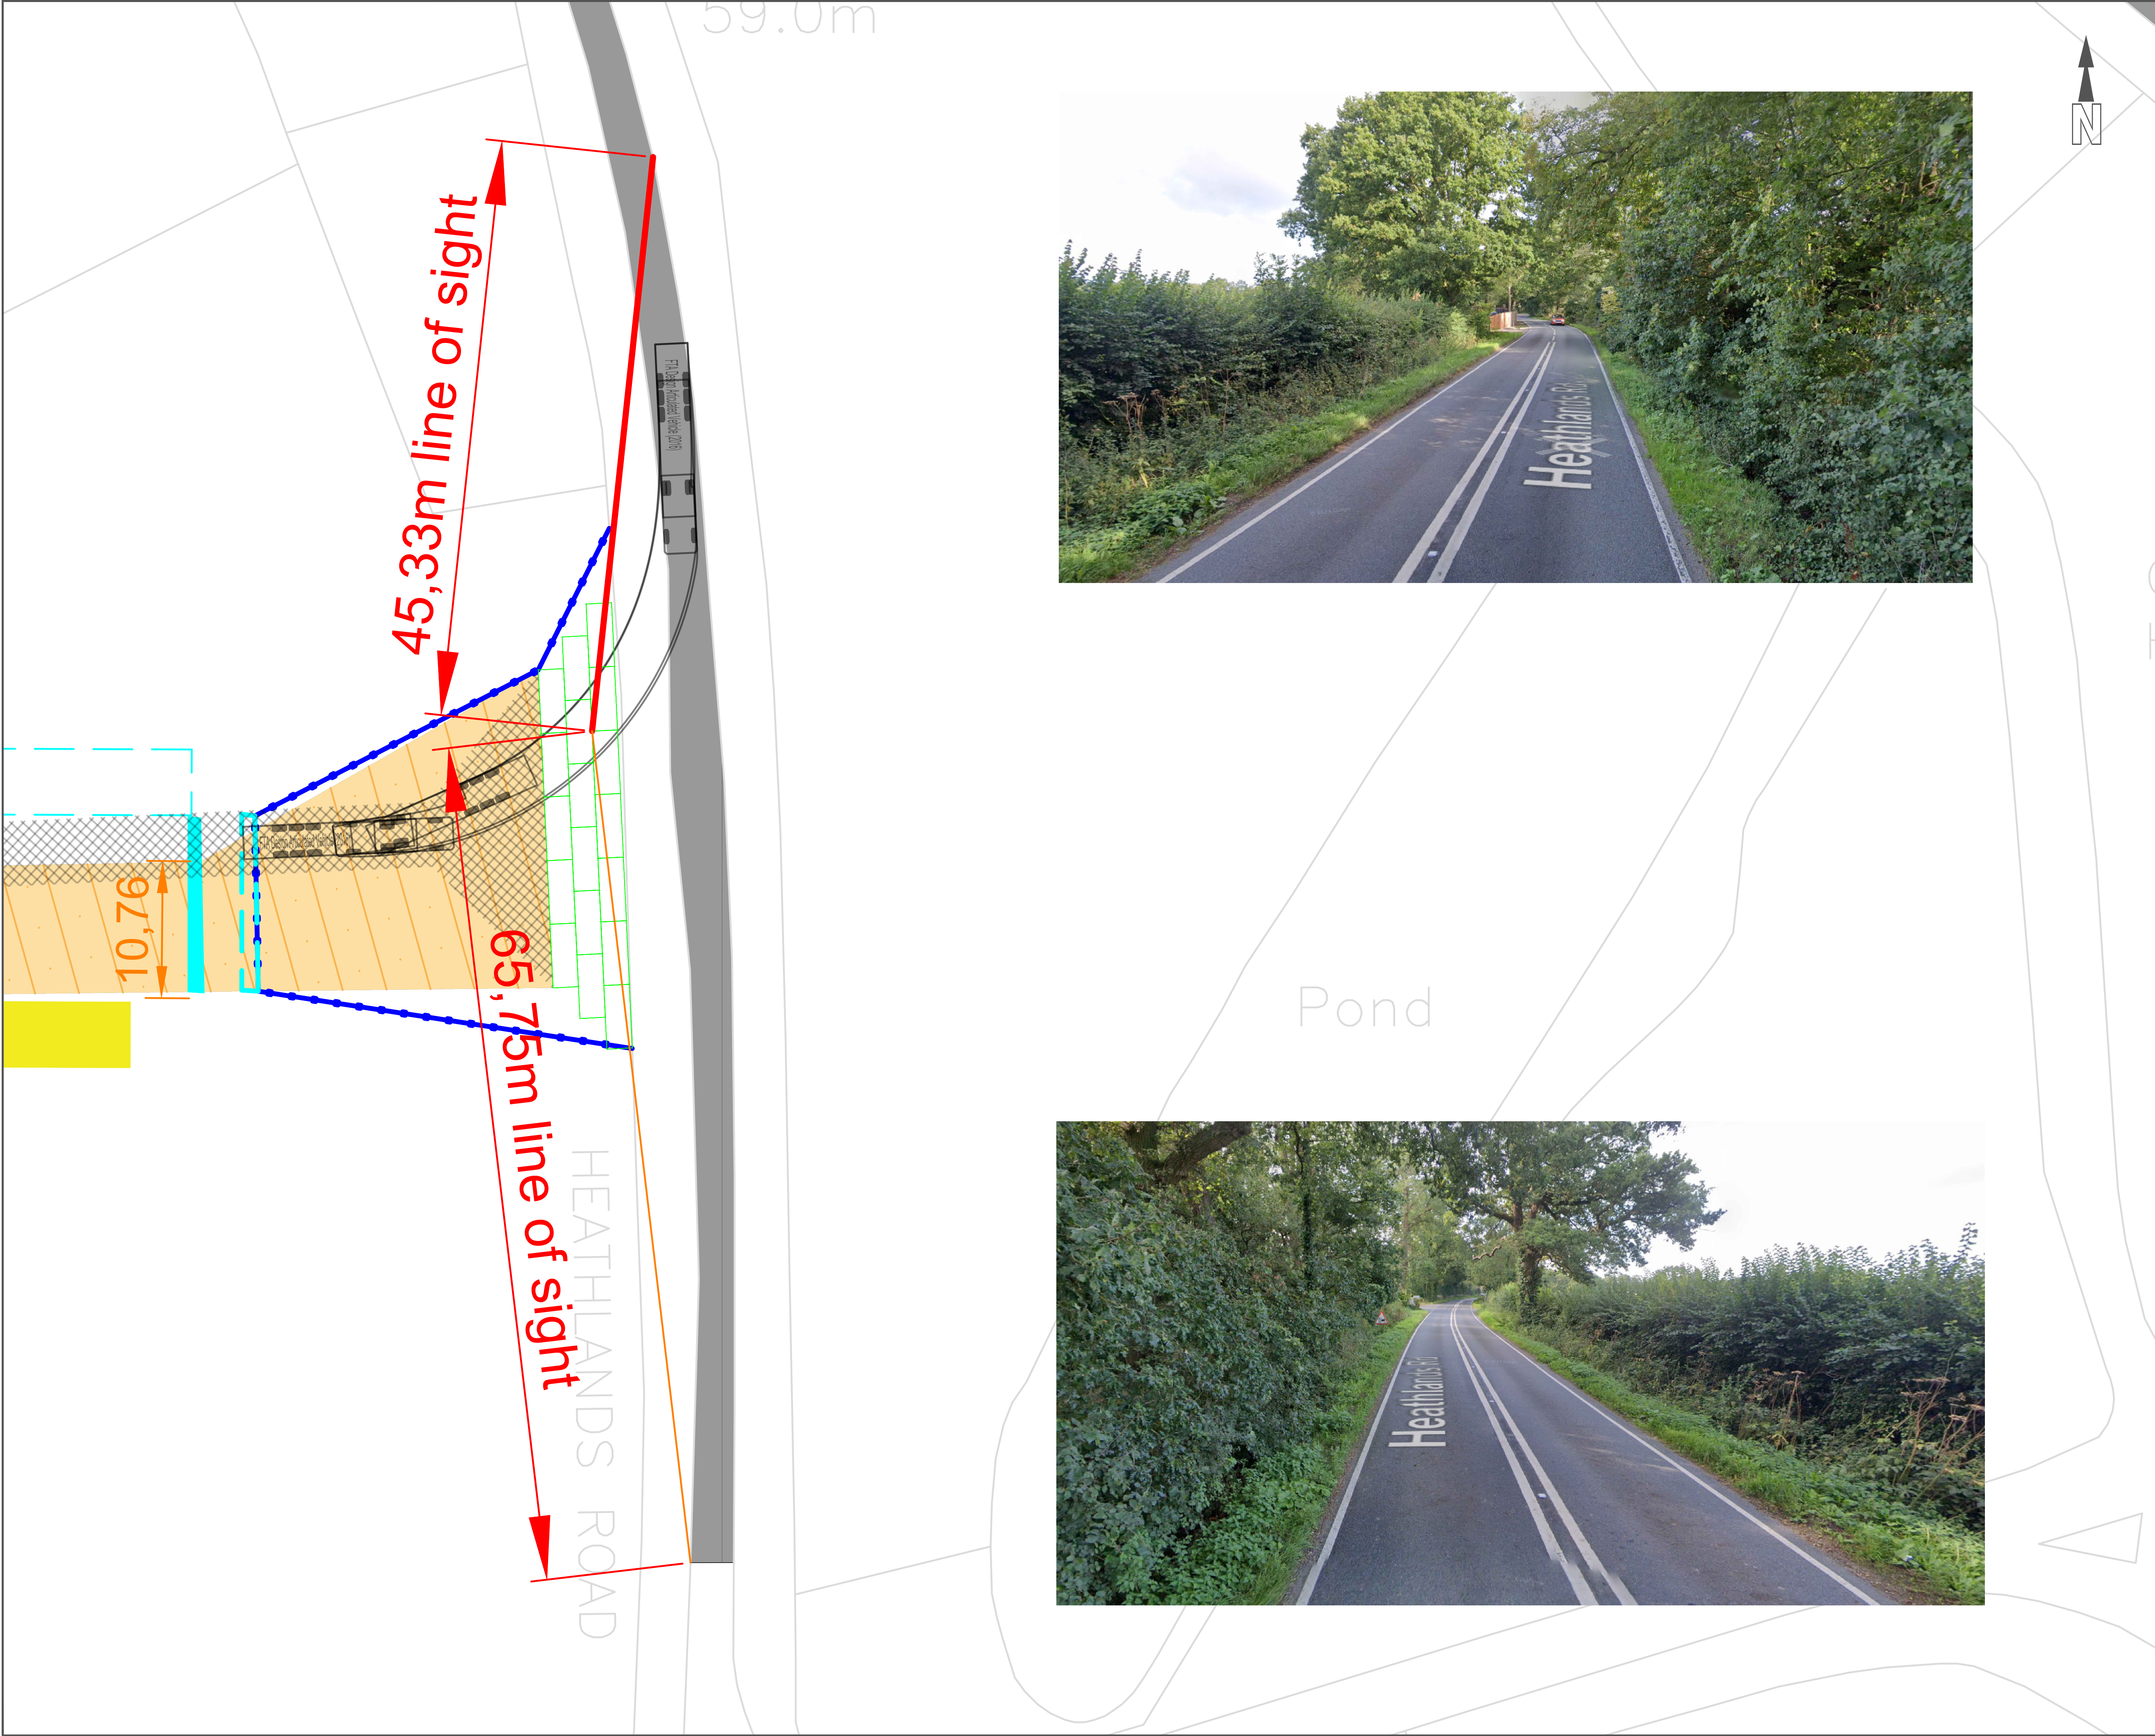

DO NOT SCALE

NOTES:

KEY

Site Boundary

Category A trees as defined by BS5837:2012

High Quality trees

Category B trees as defined by BS5837:2012

Medium Quality trees

Category C trees as defined by BS5837:2012

Low Quality trees

Category U trees as defined by BS5837:2012

Unsurvivable trees, dead or dying

RPA (Road Protection Area)

Existing Vegetation to be Removed

Existing Vegetation to be Retained

Shown as to be retained on RPA Tree Survey Plan

Existing Vegetation to be Removed

Shown as to be removed on RPA Tree Survey Plan

Western Tree

Indicative Haul Route

Tree Protection Fence

Tree Protection Miscellaneous

Existing 132Kv overhead lines (plus 6m exclusion zone)

Existing 33Kv overhead lines (plus 6m exclusion zone)

Proposed Chain Link Fencing

1.8m High - 3,940lm

Proposed Steel Hoarding Panels

1.8m High - 793lm

Existing Fencing - 681lm

Proposed Tree Protection Fencing

Heras with Triangles

1.8m High - 4559lm

Proposed Overhead Protection Fencing - 2160lm

Proposed Weldmesh Fencing

1.8m High - 195lm

Proposed Weldmesh Gate - 9no

2,4m High - 8m Wide (2x4m)

Supported by Kentledge Blocks

|     |            |    |                        |     |     |
|-----|------------|----|------------------------|-----|-----|
| PO2 | 18/07/2024 | CM | For Pricing            |     |     |
| PD1 | 02/07/2024 | BH | First Draft for Review |     |     |
| REV | DATE       | BY | DESCRIPTION            | CHK | APP |

DRAWING STATUS:

DESIGNER:

CONTRACTOR:

Balfour Beatty

CLIENT:

WOKINGHAM BOROUGH COUNCIL

Shute End, Wokingham, Berkshire RG40 1BN

Tel: (0118) 974 6000 Web: www.wokingham.gov.uk

PROJECT:

South Wokingham Distributor Road

TITLE:

SWDR Enabling Works - Bellmouths - Sheet 1 of 4

SCALE @ A1:

CHECKED:

APPROVED:

PROJECT NO:

DESIGNED:

DRAWN: BH

DATE: 09/08/24

DRAWING NO:

WMHP-BB-SRWG1-SK-PM-0190

REV:

P01