


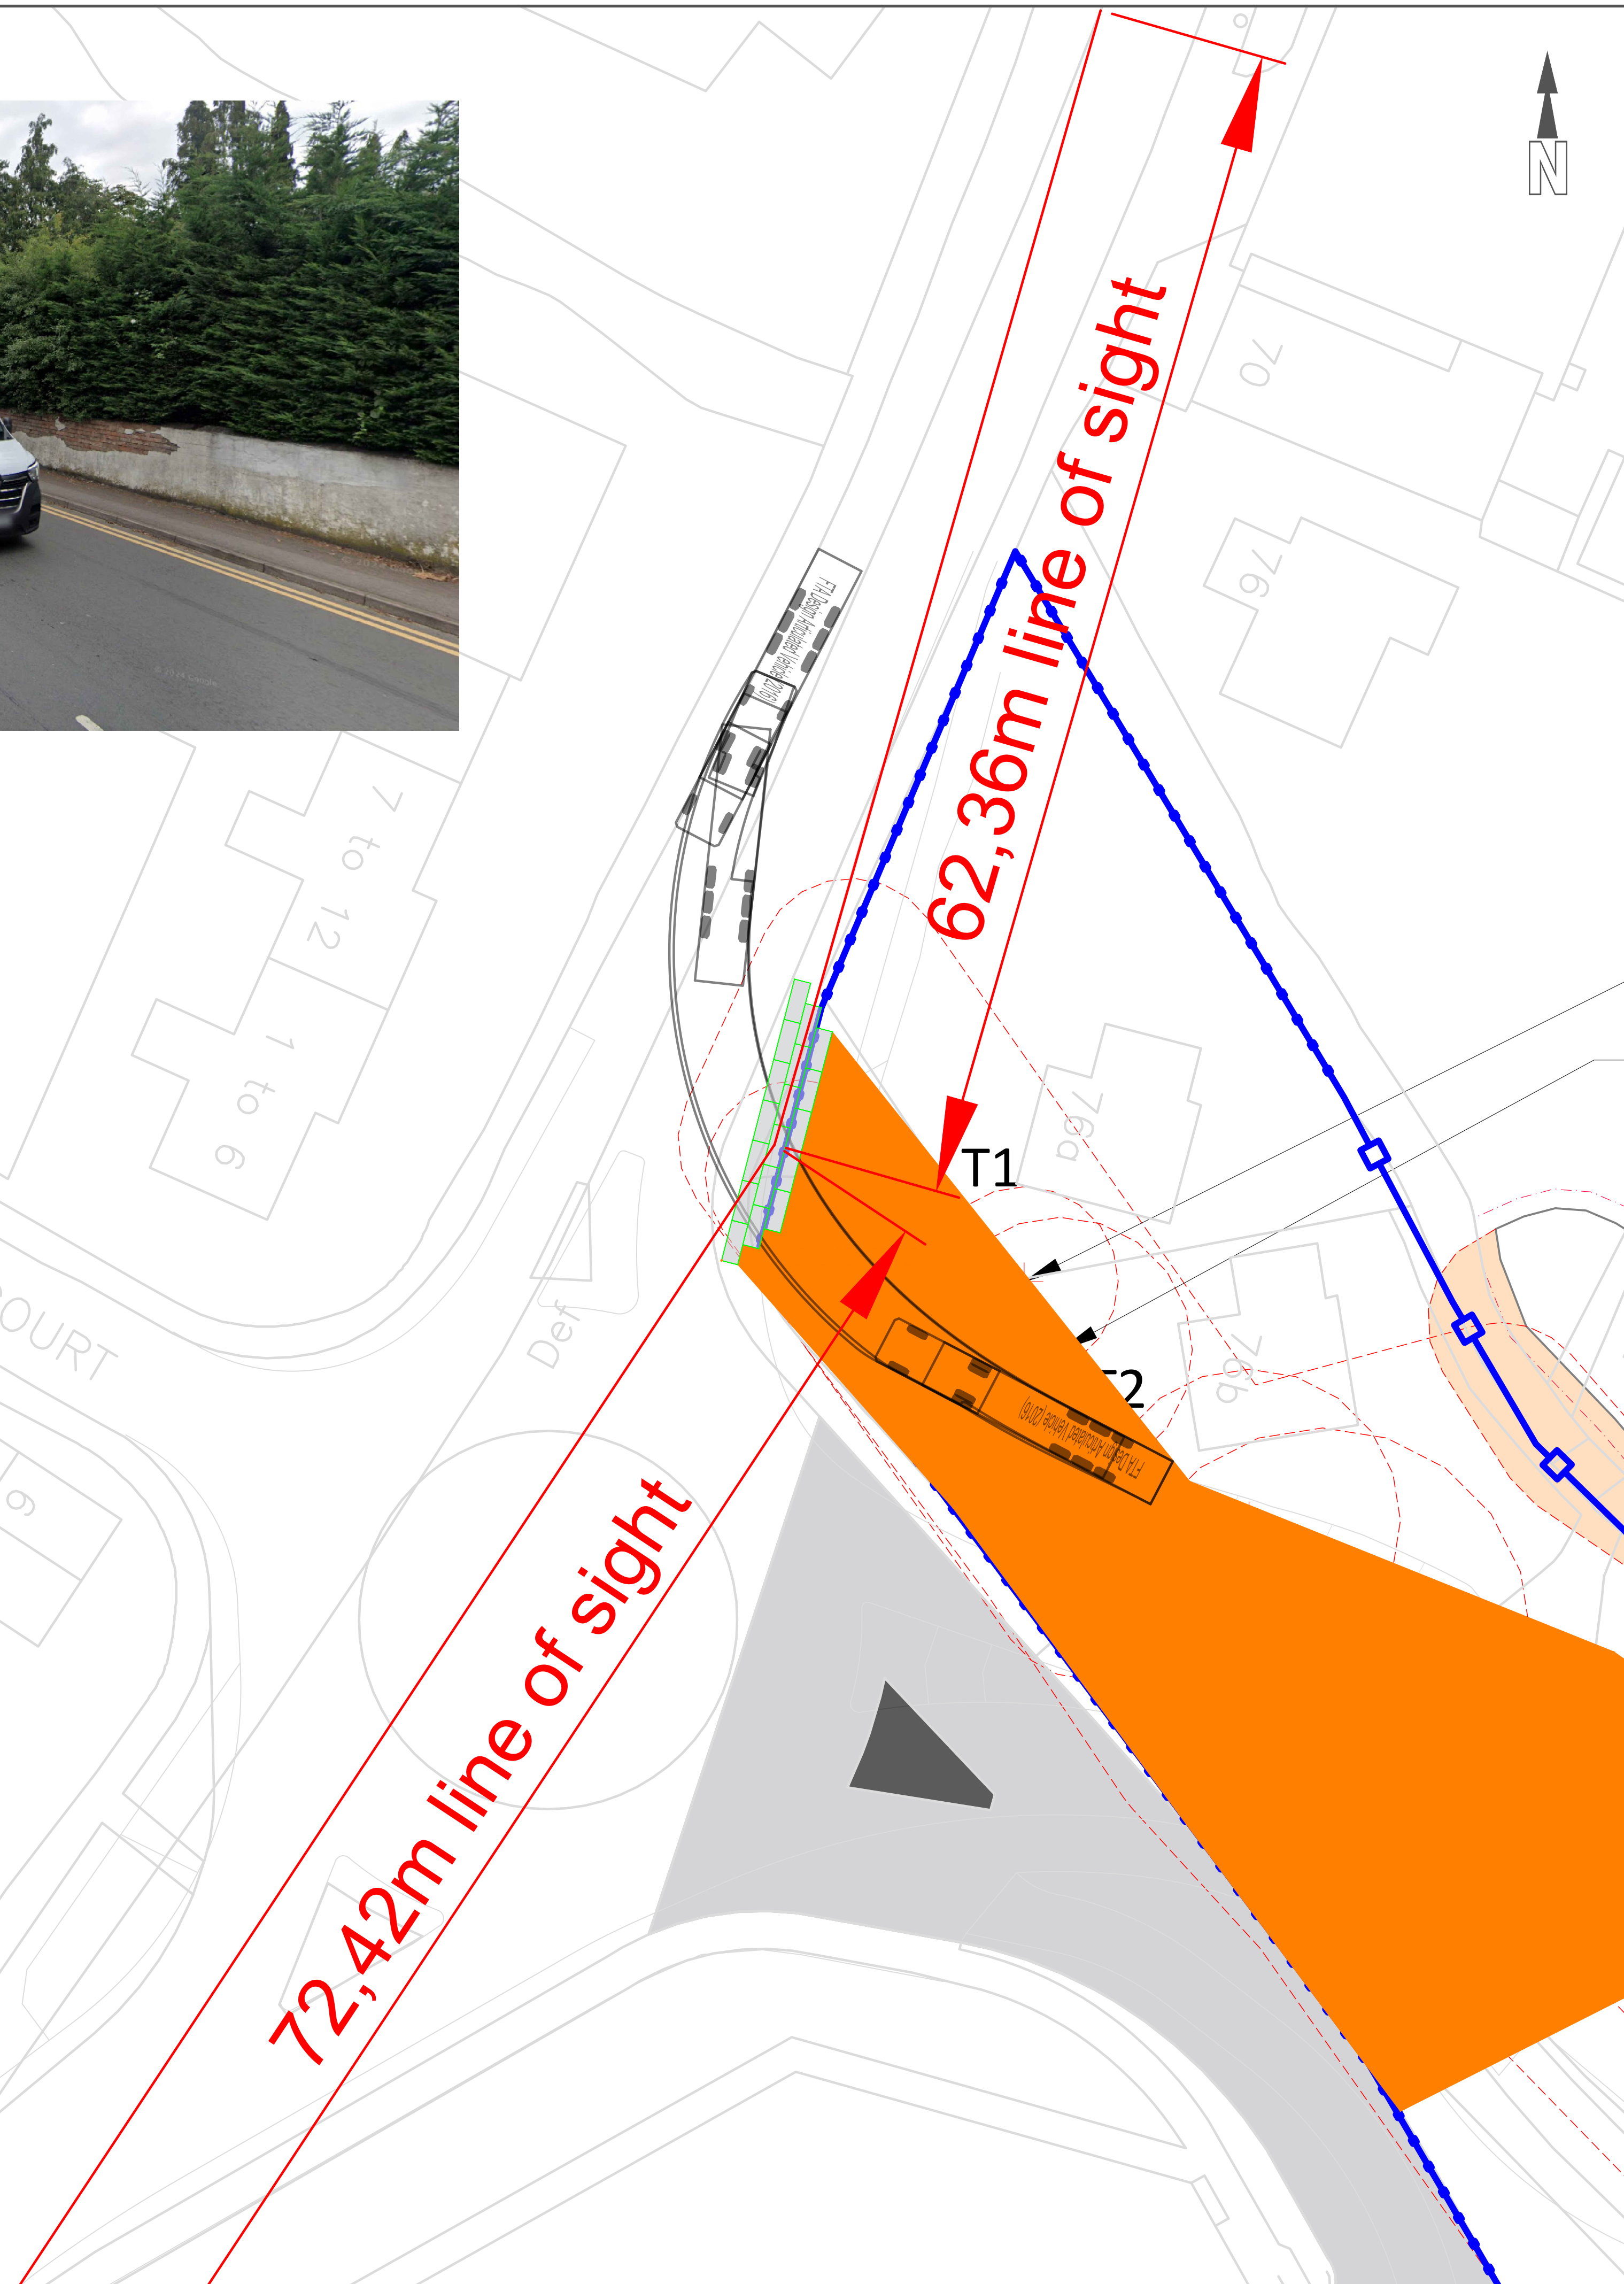

DO NOT SCALE

NOTES:

KEY:

Site Boundary

Category A trees as defined by BS5837:2012 (High Canopy - over 15m)

Category B trees as defined by BS5837:2012 (Medium Canopy - 10m to 15m)

Category C trees as defined by BS5837:2012 (Low Canopy - under 10m)

Category U trees as defined by BS5837:2012 (Unsure if tree, shrub or herbaceous)

EPA (Root Protection Area)

Existing Vegetation to be Removed

Existing Vegetation to be Retained (Trees to be retained as per Tree Survey Plan)

Existing Vegetation to be Retained (Trees to be retained as per Tree Survey Plan)

Veteran Tree

Indicative Haul Route

Tree Protection Fence

Tree Protection Miscellaneous

Existing 132Kv overhead lines
(plus 6m exclusion zone)

Existing 33Kv overhead lines
(plus 6m exclusion zone)

Proposed Chain Link Fencing
1.8m High - 3,940lm

Proposed Steel Hoarding Panels
1.8m High - 793lm

Existing Fencing - 681lm

Proposed Tree Protection Fencing
Heras with Triangles
1.8m High - 4559lm

Proposed Overhead Protection
Fencing - 2160lm

Proposed Weldmesh Fencing
1.8m High - 195lm

Proposed Weldmesh Gate - 9no
2,4m High - 8m Wide (2x4m)
Supported by Kentledge Blocks

P02	16/07/2024	CM	For Pricing				
P01	02/07/2024	BH	First Draft for Review				
REV	DATE	BY	DESCRIPTION			CHK	APP
DRAWING STATUS:							
DESIGNER:							
CONTRACTOR:							

CLIENT:


WOKINGHAM
BOROUGH COUNCIL

Shute End, Wokingham, Berkshire RG40 1BN
Tel: (0118) 974 6000 Web: www.wokingham.gov.uk

PROJECT:			
South Wokingham Distributor Road			
TITLE:			
SWDR Enabling Works - Bellmouths - Sheet 4 of 4			
SCALE @ A1:	CHECKED:	APPROVED:	
PROJECT NO:	DESIGNED:	DRAWN: BH	DATE: 09/08/24
DRAWING NO:			REV:

WMHP-BB-SRWG1-SK-PM-0193

P01

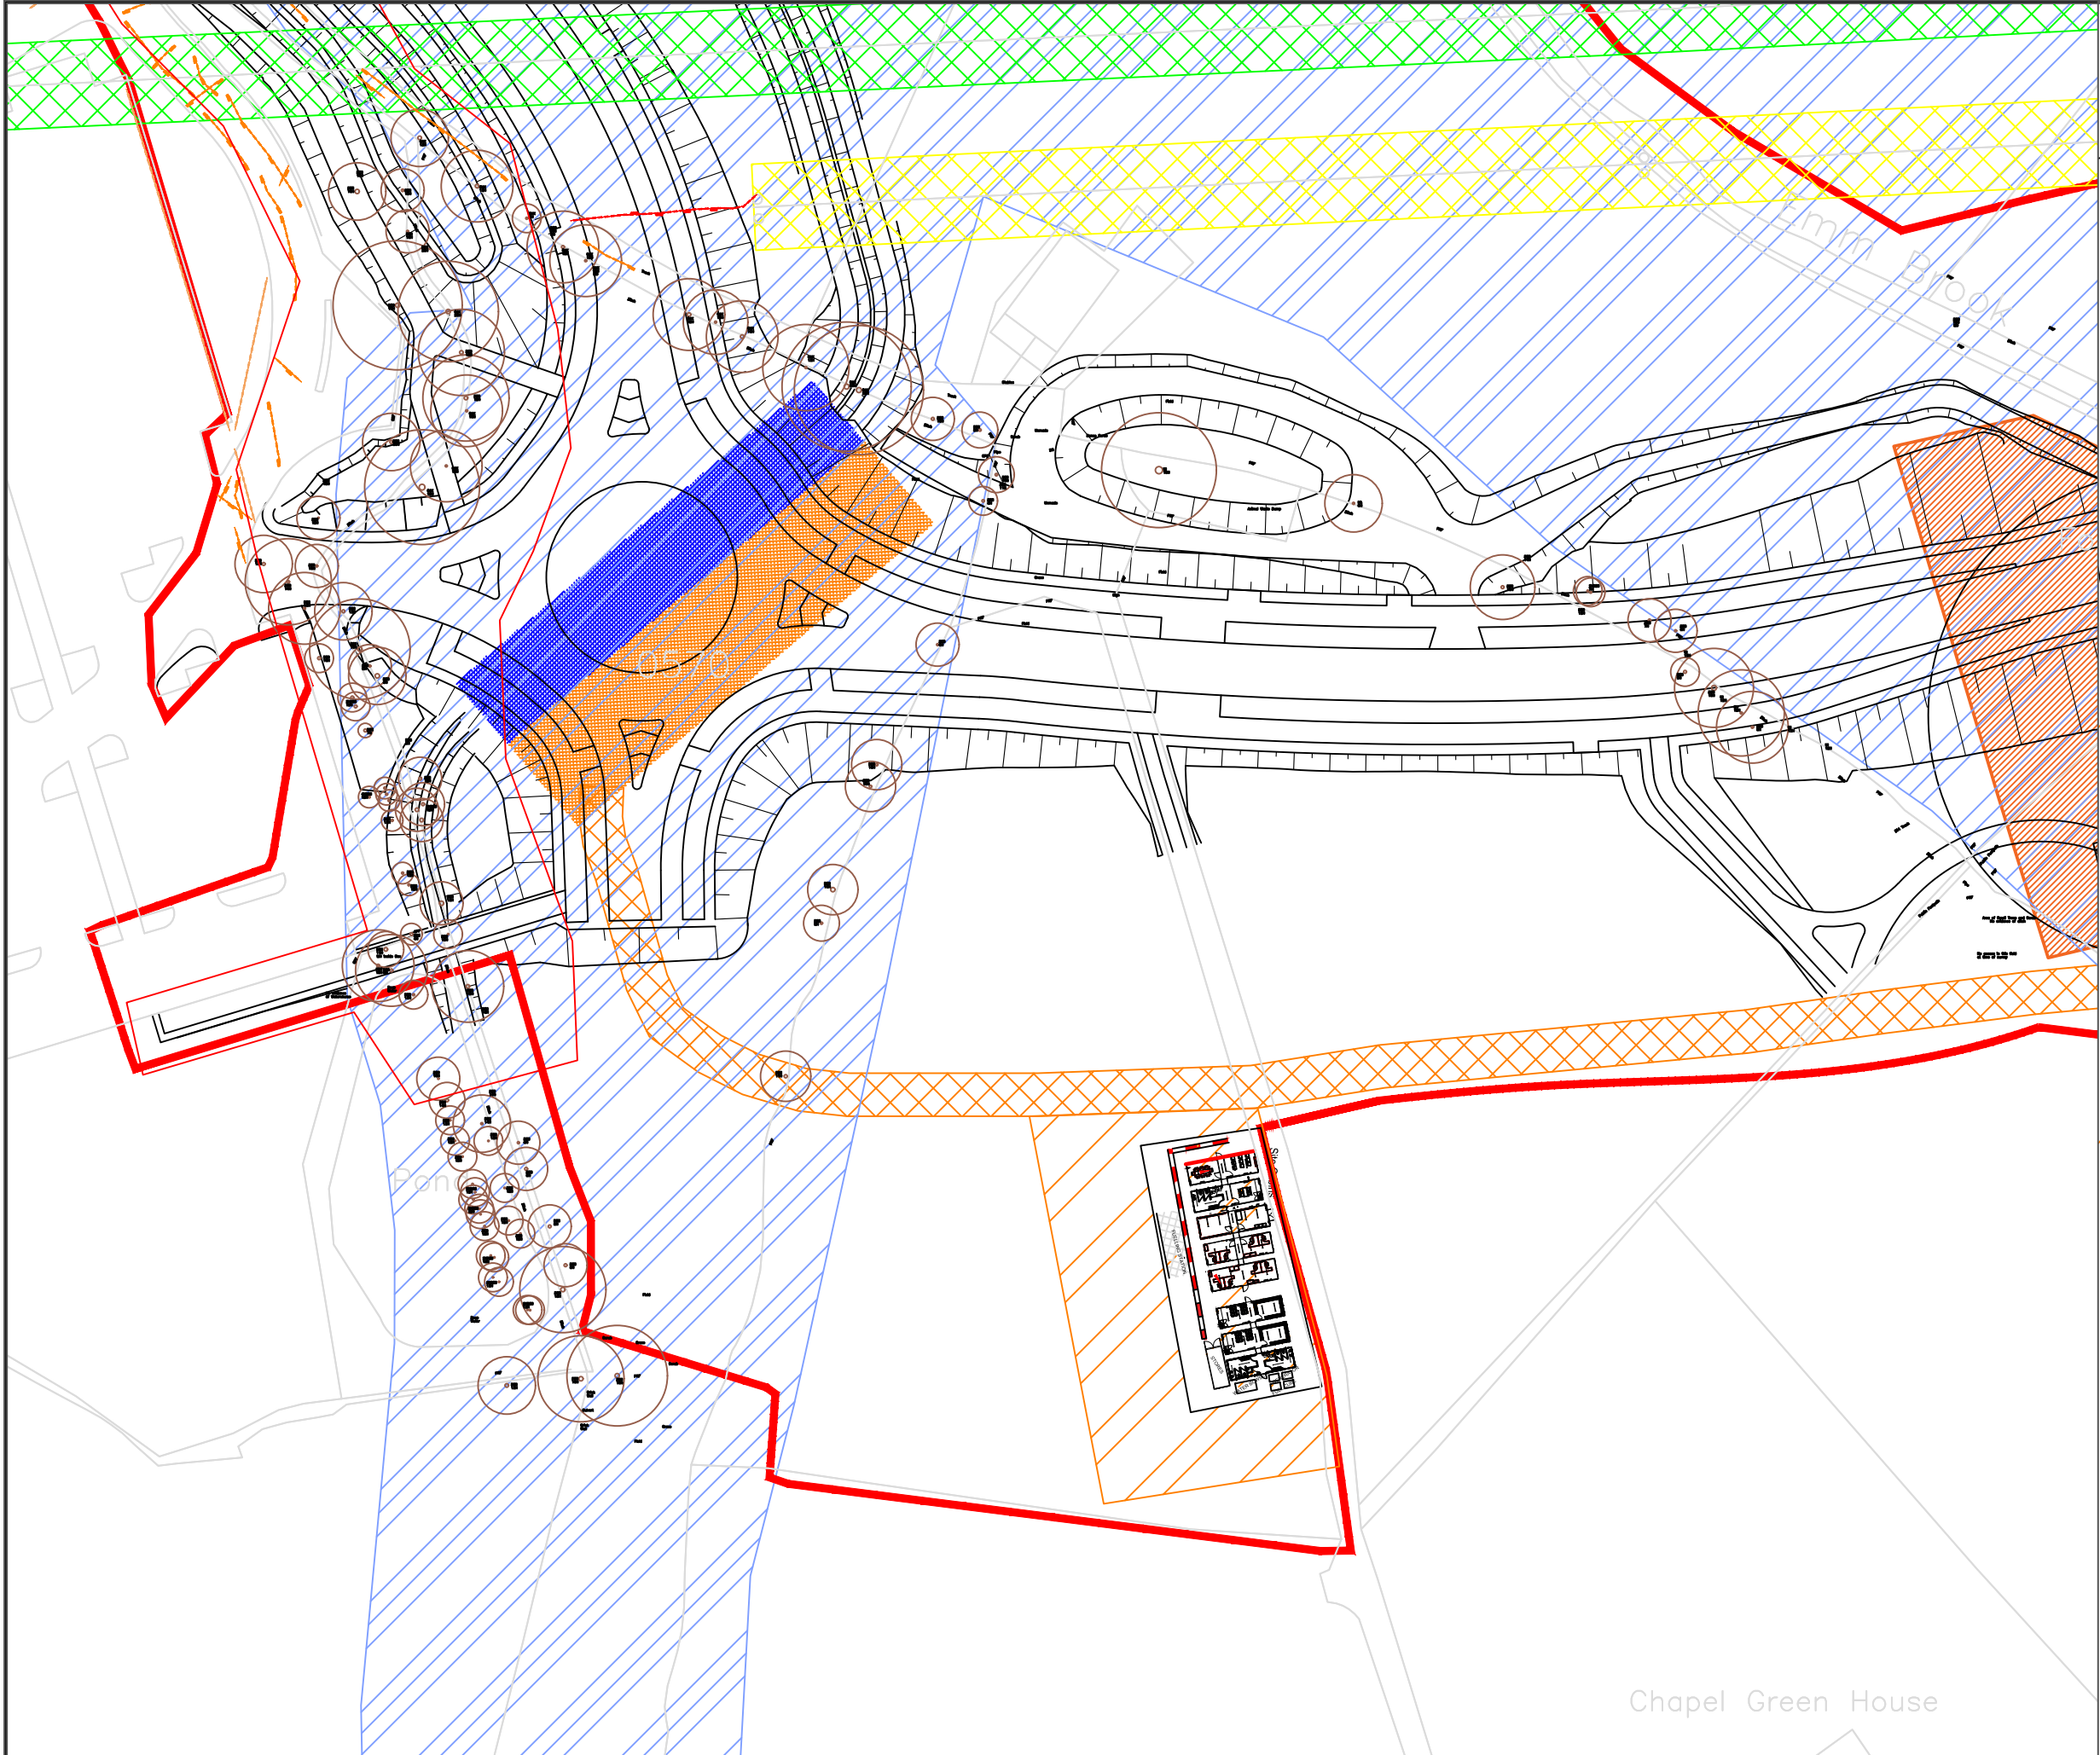

Notes:

This drawing is diagrammatic and for information purposes only.
Haul Road and Compound configuration is indicative only and liable to change due to design development and construction constraints.
Car parking to provide for 15 no. car spaces.
Offices to accommodate up to 10 no. desk spaces and 1 no. meeting room.
Welfare will be sufficient for up to 30 no. site personnel.



DO NOT SCALE

NOTES:

REV	DATE	BY	DESCRIPTION	CHK	APP

DRAWING STATUS:

DESIGNER:

CONTRACTOR:

Balfour Beatty

CLIENT:



Shute End, Wokingham, Berkshire RG40 1BN
Tel: (0118) 974 6000 Web: www.wokingham.gov.uk

PROJECT:

South Wokingham
Distributor Road

TITLE:

SWDR West End Satellite
Compound

SCALE @ A1: NTS	CHECKED:	APPROVED:
PROJECT NO:	DESIGNED:	DATE: 28/06/24
DRAWING No: WMHP-BB-SRWG1-SK-PM-0122	DRAWN: BH	REV: P01

