


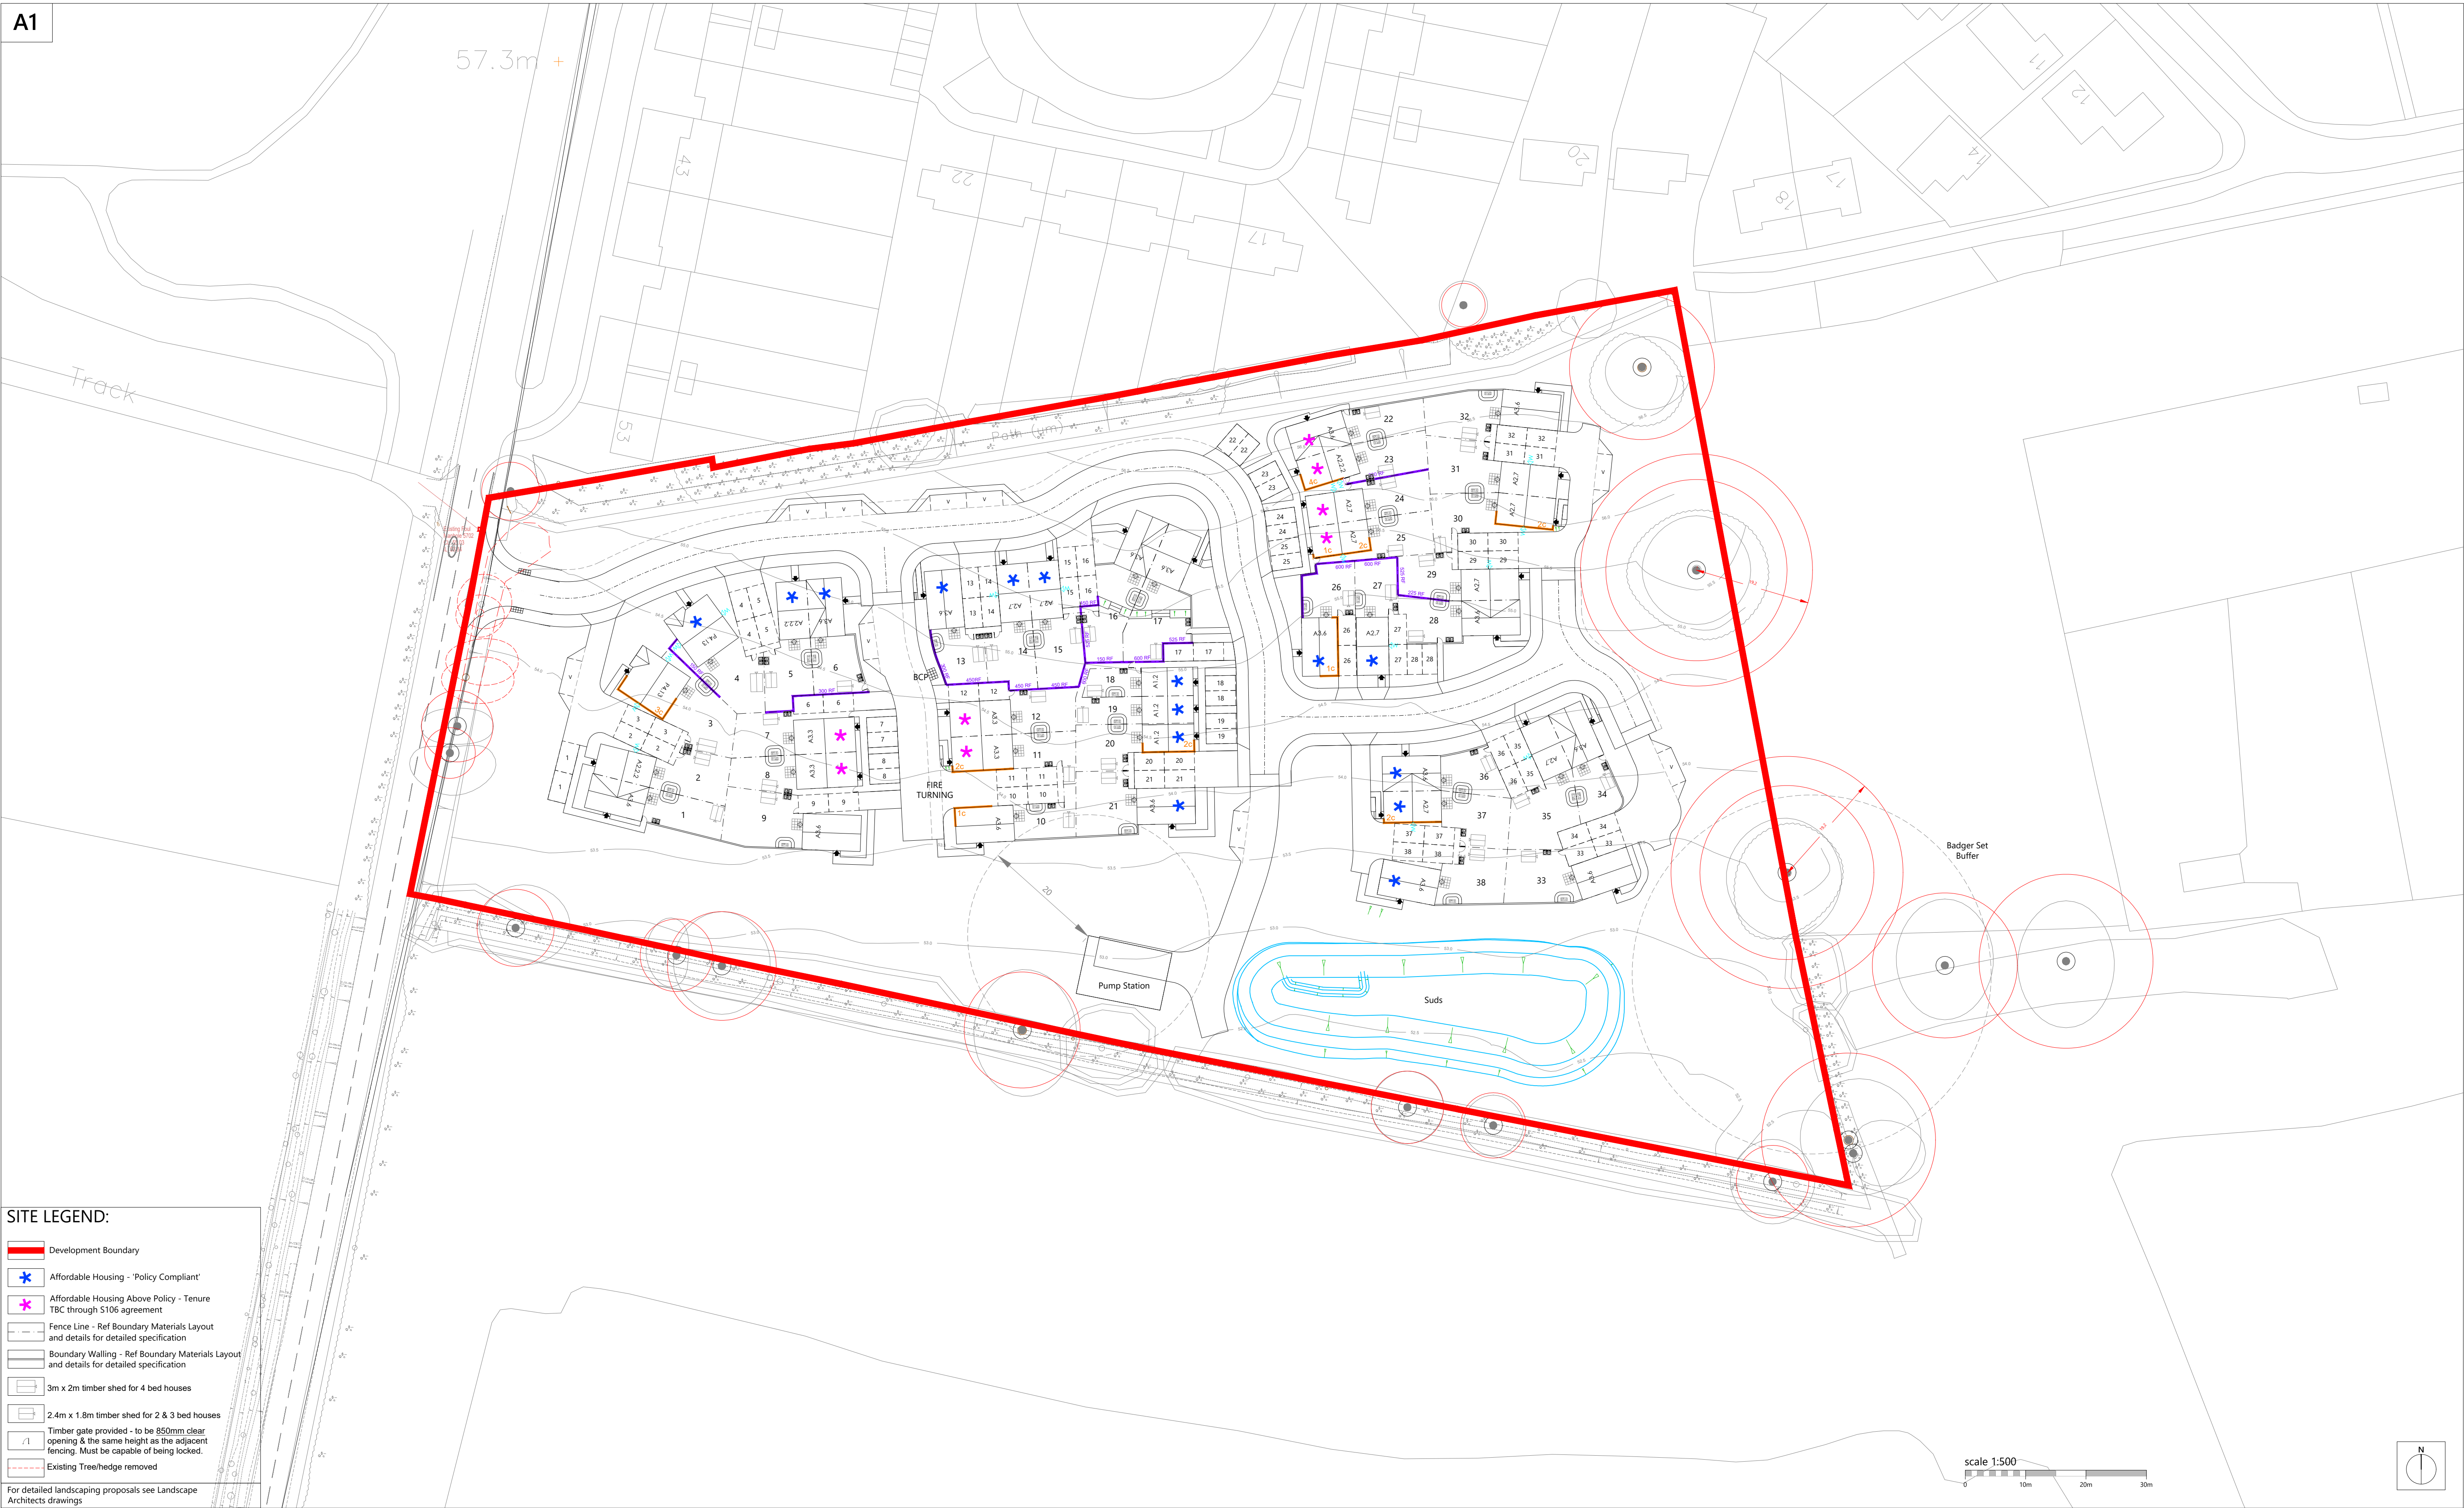

Romsey T:01794 367703
Portishead T:01275 407000
London T:01794 367703

www.thrivearchitects.co.uk

This drawing is the copyright of Thrive Architects Ltd ©. All rights reserved. Ordnance Survey Data © Crown Copyright. All rights reserved. Licence No. 100007359. Permission is granted to scale from this drawing for the purposes of **Local Authority Planning Applications only**. For all other purposes DO NOT scale from this drawing. Contractors, Sub-contractors and suppliers are to check all relevant dimensions and levels of the site and building before commencing any shop drawings or building work. Any discrepancies should be recorded to the Architect. Where applicable this drawing is to be read in conjunction with the Consultants' drawings / Clients' Construction Specification.

Rev	Description	Date	Au	Ch
A	Issued for Planning	31.05.24	MK	
B	Amended to suit CMP-02	16.10.24	MK	
	Amended to suit Client comments	21.10.24	MK	
	Amended to suit Engineer's comments	23.10.24	MK	
	Amended to allow 19.2m RPA.	01.11.24	RA/MK	
	Affordable annotations added, engineer's info added.	19.11.24	MK	
	Issued for Planning	29.11.24	MK	NC

Project	Land at Longwater Road, Finchampstead		
Drawing	Site Layout		
Client	Catesby Estates PLC & Stonebond Properties (Guildford) Limited		
Job no.	CATE230603	Date	26.03.24
Dwg no.	SL01	Rev.	B
Author	MK	Checked	
Status	PLANNING	Scale	1:500 at A1
Client ref.		Office	Romsey

