


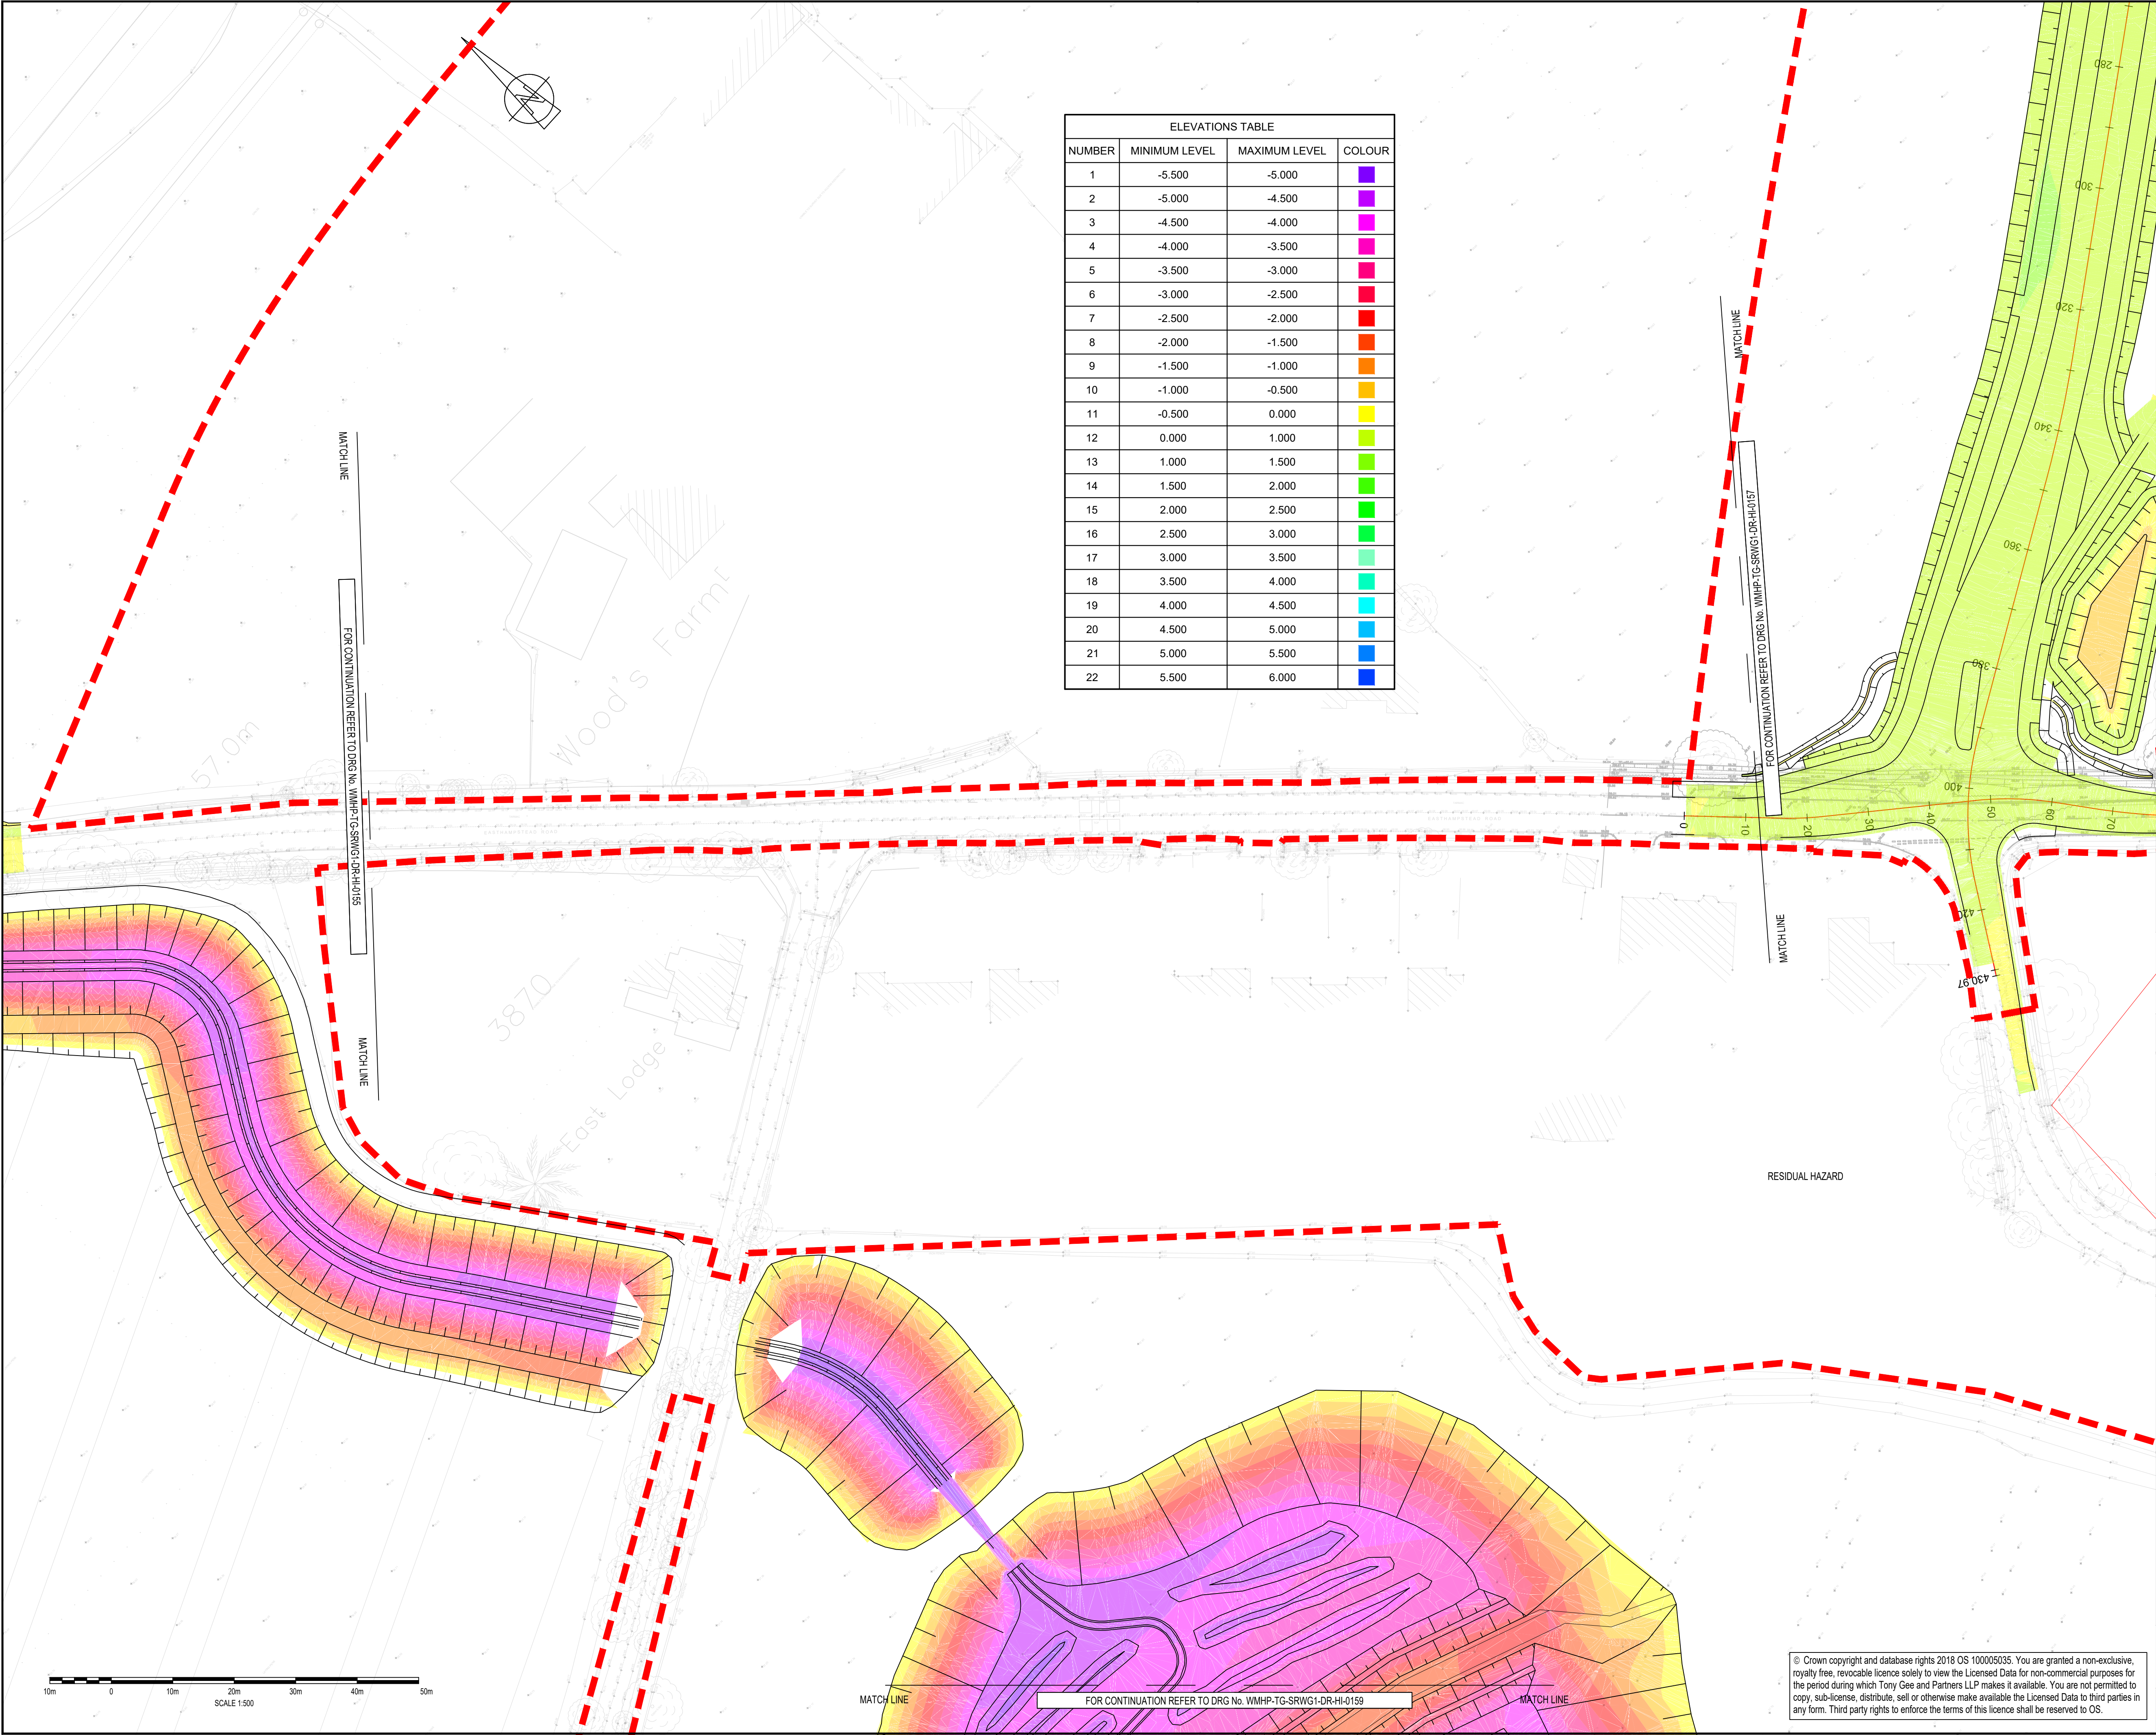

ELEVATIONS TABLE			
NUMBER	MINIMUM LEVEL	MAXIMUM LEVEL	COLOUR
1	-5.500	-5.000	
2	-5.000	-4.500	
3	-4.500	-4.000	
4	-4.000	-3.500	
5	-3.500	-3.000	
6	-3.000	-2.500	
7	-2.500	-2.000	
8	-2.000	-1.500	
9	-1.500	-1.000	
10	-1.000	-0.500	
11	-0.500	0.000	
12	0.000	1.000	
13	1.000	1.500	
14	1.500	2.000	
15	2.000	2.500	
16	2.500	3.000	
17	3.000	3.500	
18	3.500	4.000	
19	4.000	4.500	
20	4.500	5.000	
21	5.000	5.500	
22	5.500	6.000	

DO NOT SCALE

NOTES:

1. ALL DIMENSIONS ARE IN MILLIMETRES UNLESS NOTED OTHERWISE.

2. ALL LEVELS ARE IN METRES AOD UNLESS NOTED OTHERWISE.

3. DRAWING TO BE READ IN CONJUNCTION WITH DRAWING NOS. WMHP-TG-SRWG1-DR-HI-0101 TO WMHP-TG-SRWG1-DR-HI-0146.

123456789

INSET

SHEET LOCATION PLAN

N.T.S.

KEYPLAN

SWDR - SPINE ROAD AND WESTERN GATEWAY PHASE 1

P03	18/06/2025	GR	REVISED FOR PLANNING DISCHARGE	DJF	JC
P02	02/06/2022	GKC	MATTERS OUTSTANDING WMHP-TG-SRWG1-RG-DM-0010	BH	JC
P01	29/09/2021	AMG	DETAILED DESIGN ISSUE	BH	JC
REV	DATE	BY	DESCRIPTION	CHK	APP

DRAWING STATUS:

SUITABLE FOR APPROVAL

S5

DESIGNER:

Tony Gee

Tony Gee and Partners LLP
Hardy House
140 High Street
Esher, Surrey
KT10 9QJ
Tel: 01372 461600
www.tonygee.com
Consulting Civil, Structural and Geotechnical Engineers

CONTRACTOR:

Balfour Beatty

CLIENT:

WOKINGHAM BOROUGH COUNCIL

Shute End, Wokingham, Berkshire RG40 1BN
Tel: (0118) 974 6000 Web: www.wokingham.gov.uk

PROJECT:

WOKINGHAM MAJOR HIGHWAYS PROGRAMME
SPINE ROAD AND WESTERN GATEWAY PHASE 1

TITLE:

HIGHWAYS
ALIGNMENT
ISOPACHYTES

SHEET 8

SCALE @ A1:	1:500	CHECKED:	JC	APPROVED:	ARL
PROJECT NO:	C118047	DESIGNED:	AMG	DRAWN:	AMG
DRAWING NO:	WMHP-TG-SRWG1-DR-HI-0158	DATE:	September 21	REV:	P03