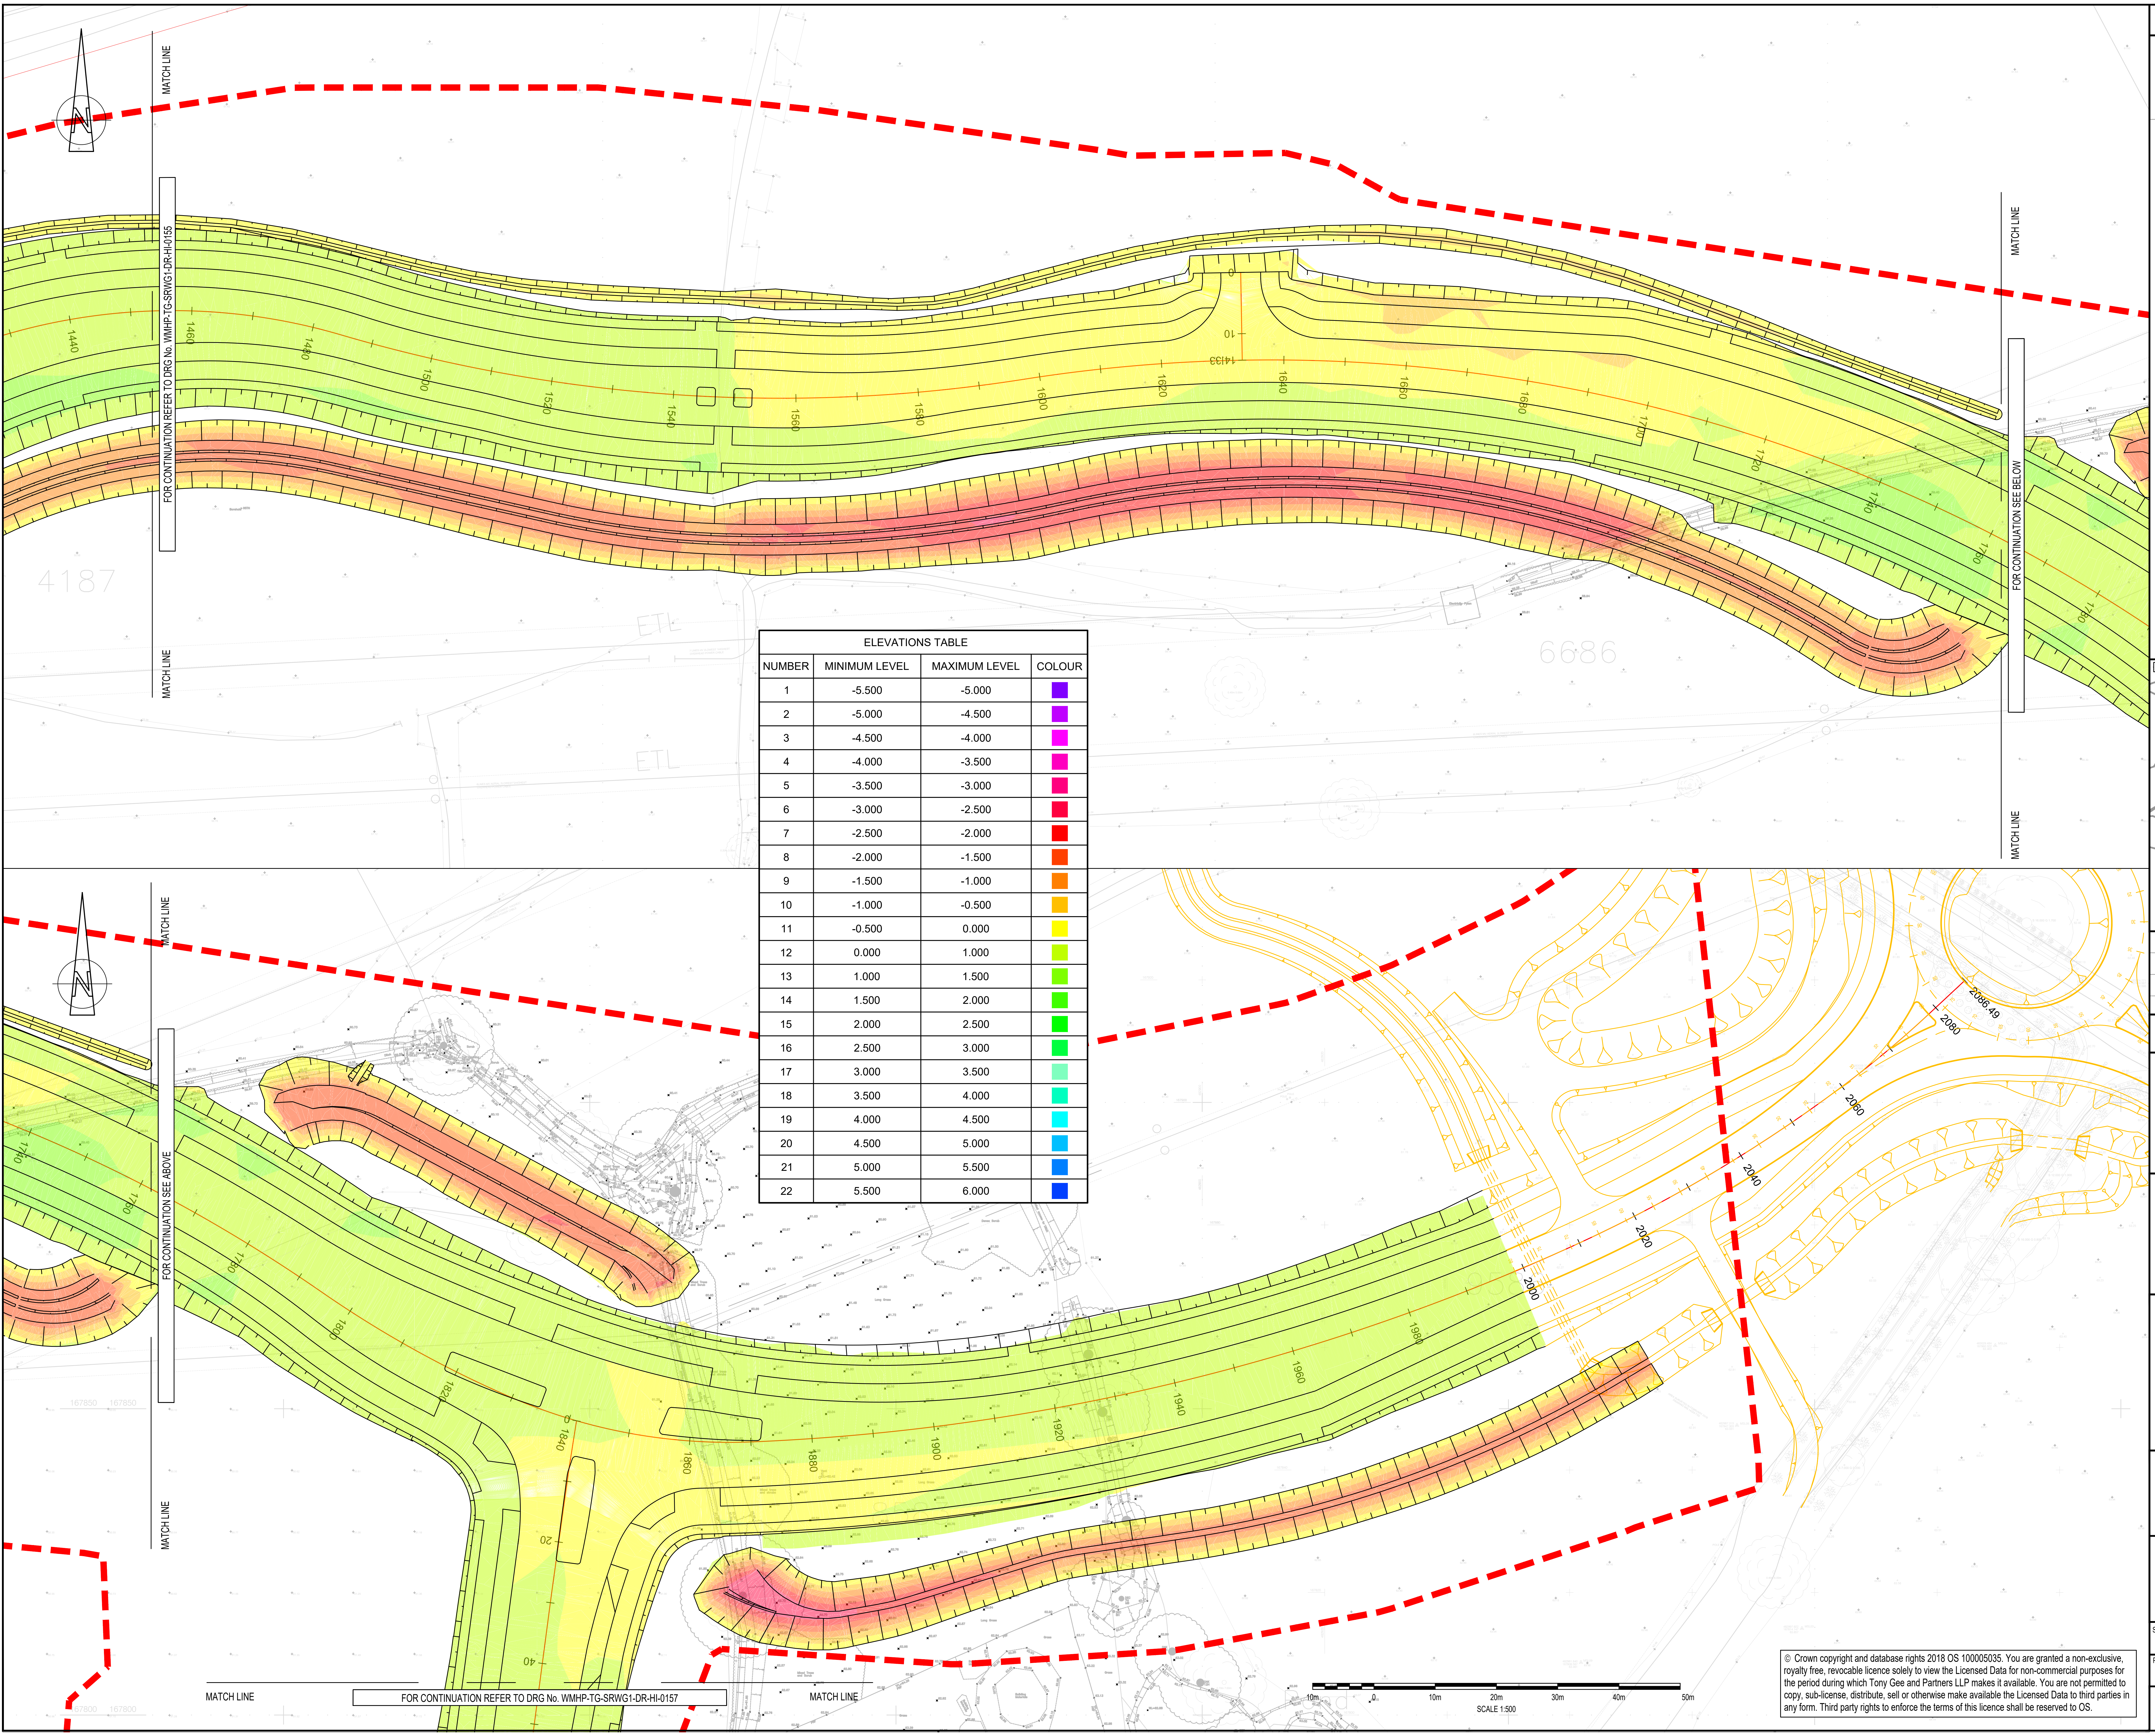

ELEVATIONS TABLE

| NUMBER | MINIMUM LEVEL | MAXIMUM LEVEL | COLOUR |
|---|---|---|---|
| 1 | -5.500 | -5.000 | 🟪 |
| 2 | -5.000 | -4.500 | 🟪 |
| 3 | -4.500 | -4.000 | 🟪 |
| 4 | -4.000 | -3.500 | 🟥 |
| 5 | -3.500 | -3.000 | 🟥 |
| 6 | -3.000 | -2.500 | 🟥 |
| 7 | -2.500 | -2.000 | 🟥 |
| 8 | -2.000 | -1.500 | 🟧 |
| 9 | -1.500 | -1.000 | 🟧 |
| 10 | -1.000 | -0.500 | 🟧 |
| 11 | -0.500 | 0.000 | 🟨 |
| 12 | 0.000 | 1.000 | 🟩 |
| 13 | 1.000 | 1.500 | 🟩 |
| 14 | 1.500 | 2.000 | 🟩 |
| 15 | 2.000 | 2.500 | 🟩 |
| 16 | 2.500 | 3.000 | 🟩 |
| 17 | 3.000 | 3.500 | 🟩 |
| 18 | 3.500 | 4.000 | 🟦 |
| 19 | 4.000 | 4.500 | 🟦 |
| 20 | 4.500 | 5.000 | 🟦 |
| 21 | 5.000 | 5.500 | 🟦 |
| 22 | 5.500 | 6.000 | 🟦 |

© Crown copyright and database rights 2018 OS 100005035. You are granted a non-exclusive, royalty free, revocable licence solely to view the Licensed Data for non-commercial purposes for the period during which Tony Gee and Partners LLP makes it available. You are not permitted to copy, sub-license, distribute, sell or otherwise make available the Licensed Data to third parties in any form. Third party rights to enforce the terms of this licence shall be reserved to OS.

File name \\PABLO\DATA\PROJECTS\2018\C118047\BIM\01-WIP\DRAWINGS\WMHP-TG-SRWG1-DR-HI-0156.DWG, printed on 17 June 2025 20:36:35, by David Frampton

DO NOT SCALE

NOTES:
1. ALL DIMENSIONS ARE IN MILLIMETRES UNLESS NOTED OTHERWISE.
2. ALL LEVELS ARE IN METRES AOD UNLESS NOTED OTHERWISE.
3. DRAWING TO BE READ IN CONJUNCTION WITH DRAWING NOS. WMHP-TG-SRWG1-DR-HI-0101 TO WMHP-TG-SRWG1-DR-HI-0146.

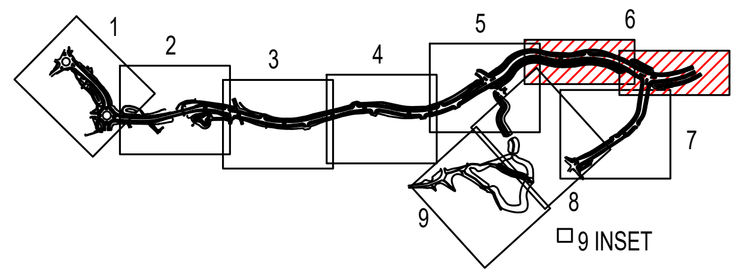

SHEET LOCATION PLAN
N.T.S

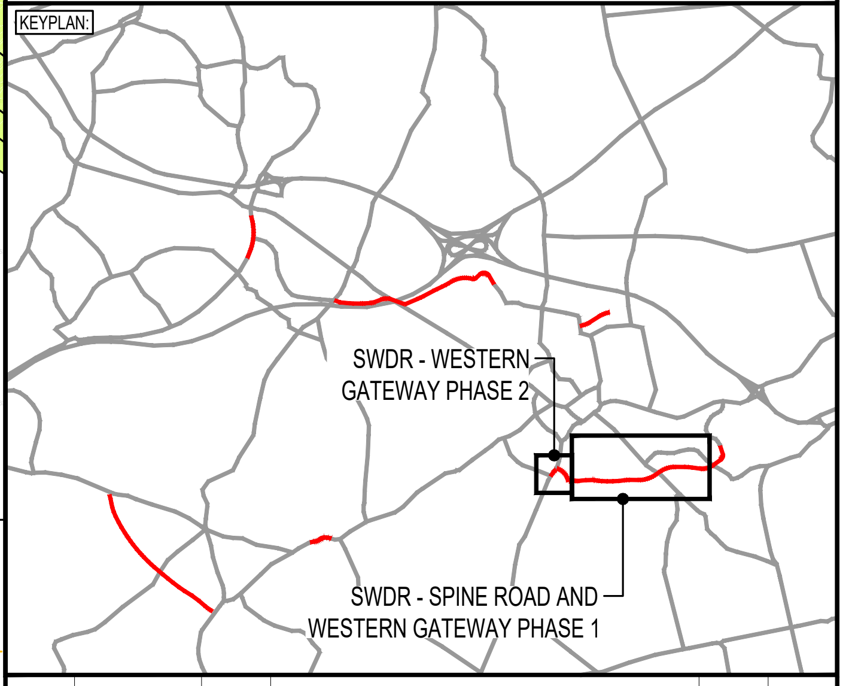
KEYPLAN
SWDR - WESTERN GATEWAY PHASE 2
SWDR - SPINE ROAD AND WESTERN GATEWAY PHASE 1

| REV | DATE | BY | DESCRIPTION | CHK | APP |
|---|---|---|---|---|---|
| P04 | 18/06/2025 | GR | REVISED FOR PLANNING DISCHARGE | DJF | JC |
| P03 | 02/06/2022 | GKC | MATTERS OUTSTANDING WMHP-TG-SRWG1-RG-DM-0010 | BH | JC |
| P02 | 29/09/2021 | AMG | REVISED FOR PLANNING DISCHARGE AND SCO COMMENTS | BH | JC |

DRAWING STATUS:
SUITABLE FOR APPROVAL S5

DESIGNER:
Tony Gee
**Tony Gee and Partners LLP**
Hardy House
140 High Street
Esher, Surrey
KT10 9QJ
**Tel: 01372 461600**
www.tonygee.com
Consulting Civil, Structural and Geotechnical Engineers

CONTRACTOR:
**Balfour Beatty**

CLIENT:
**WOKINGHAM**
**BOROUGH COUNCIL**
Shute End, Wokingham, Berkshire RG40 1BN
Tel: (0118) 974 6000 Web: www.wokingham.gov.uk

PROJECT:
WOKINGHAM MAJOR HIGHWAYS PROGRAMME
SPINE ROAD AND WESTERN GATEWAY PHASE 1

TITLE:
HIGHWAYS
ALIGNMENT
ISOPACHYTES
SHEET 6

| SCALE @ A1: | CHECKED: | | APPROVED: |
|---|---|---|---|
| 1:500 | JC | | ARL |
| PROJECT NO: | DESIGNED: | DRAWN: | DATE: |
| C118047 | JPG | JPG | April 20 |

DRAWING No: WMHP-TG-SRWG1-DR-HI-0156
REV: P04