


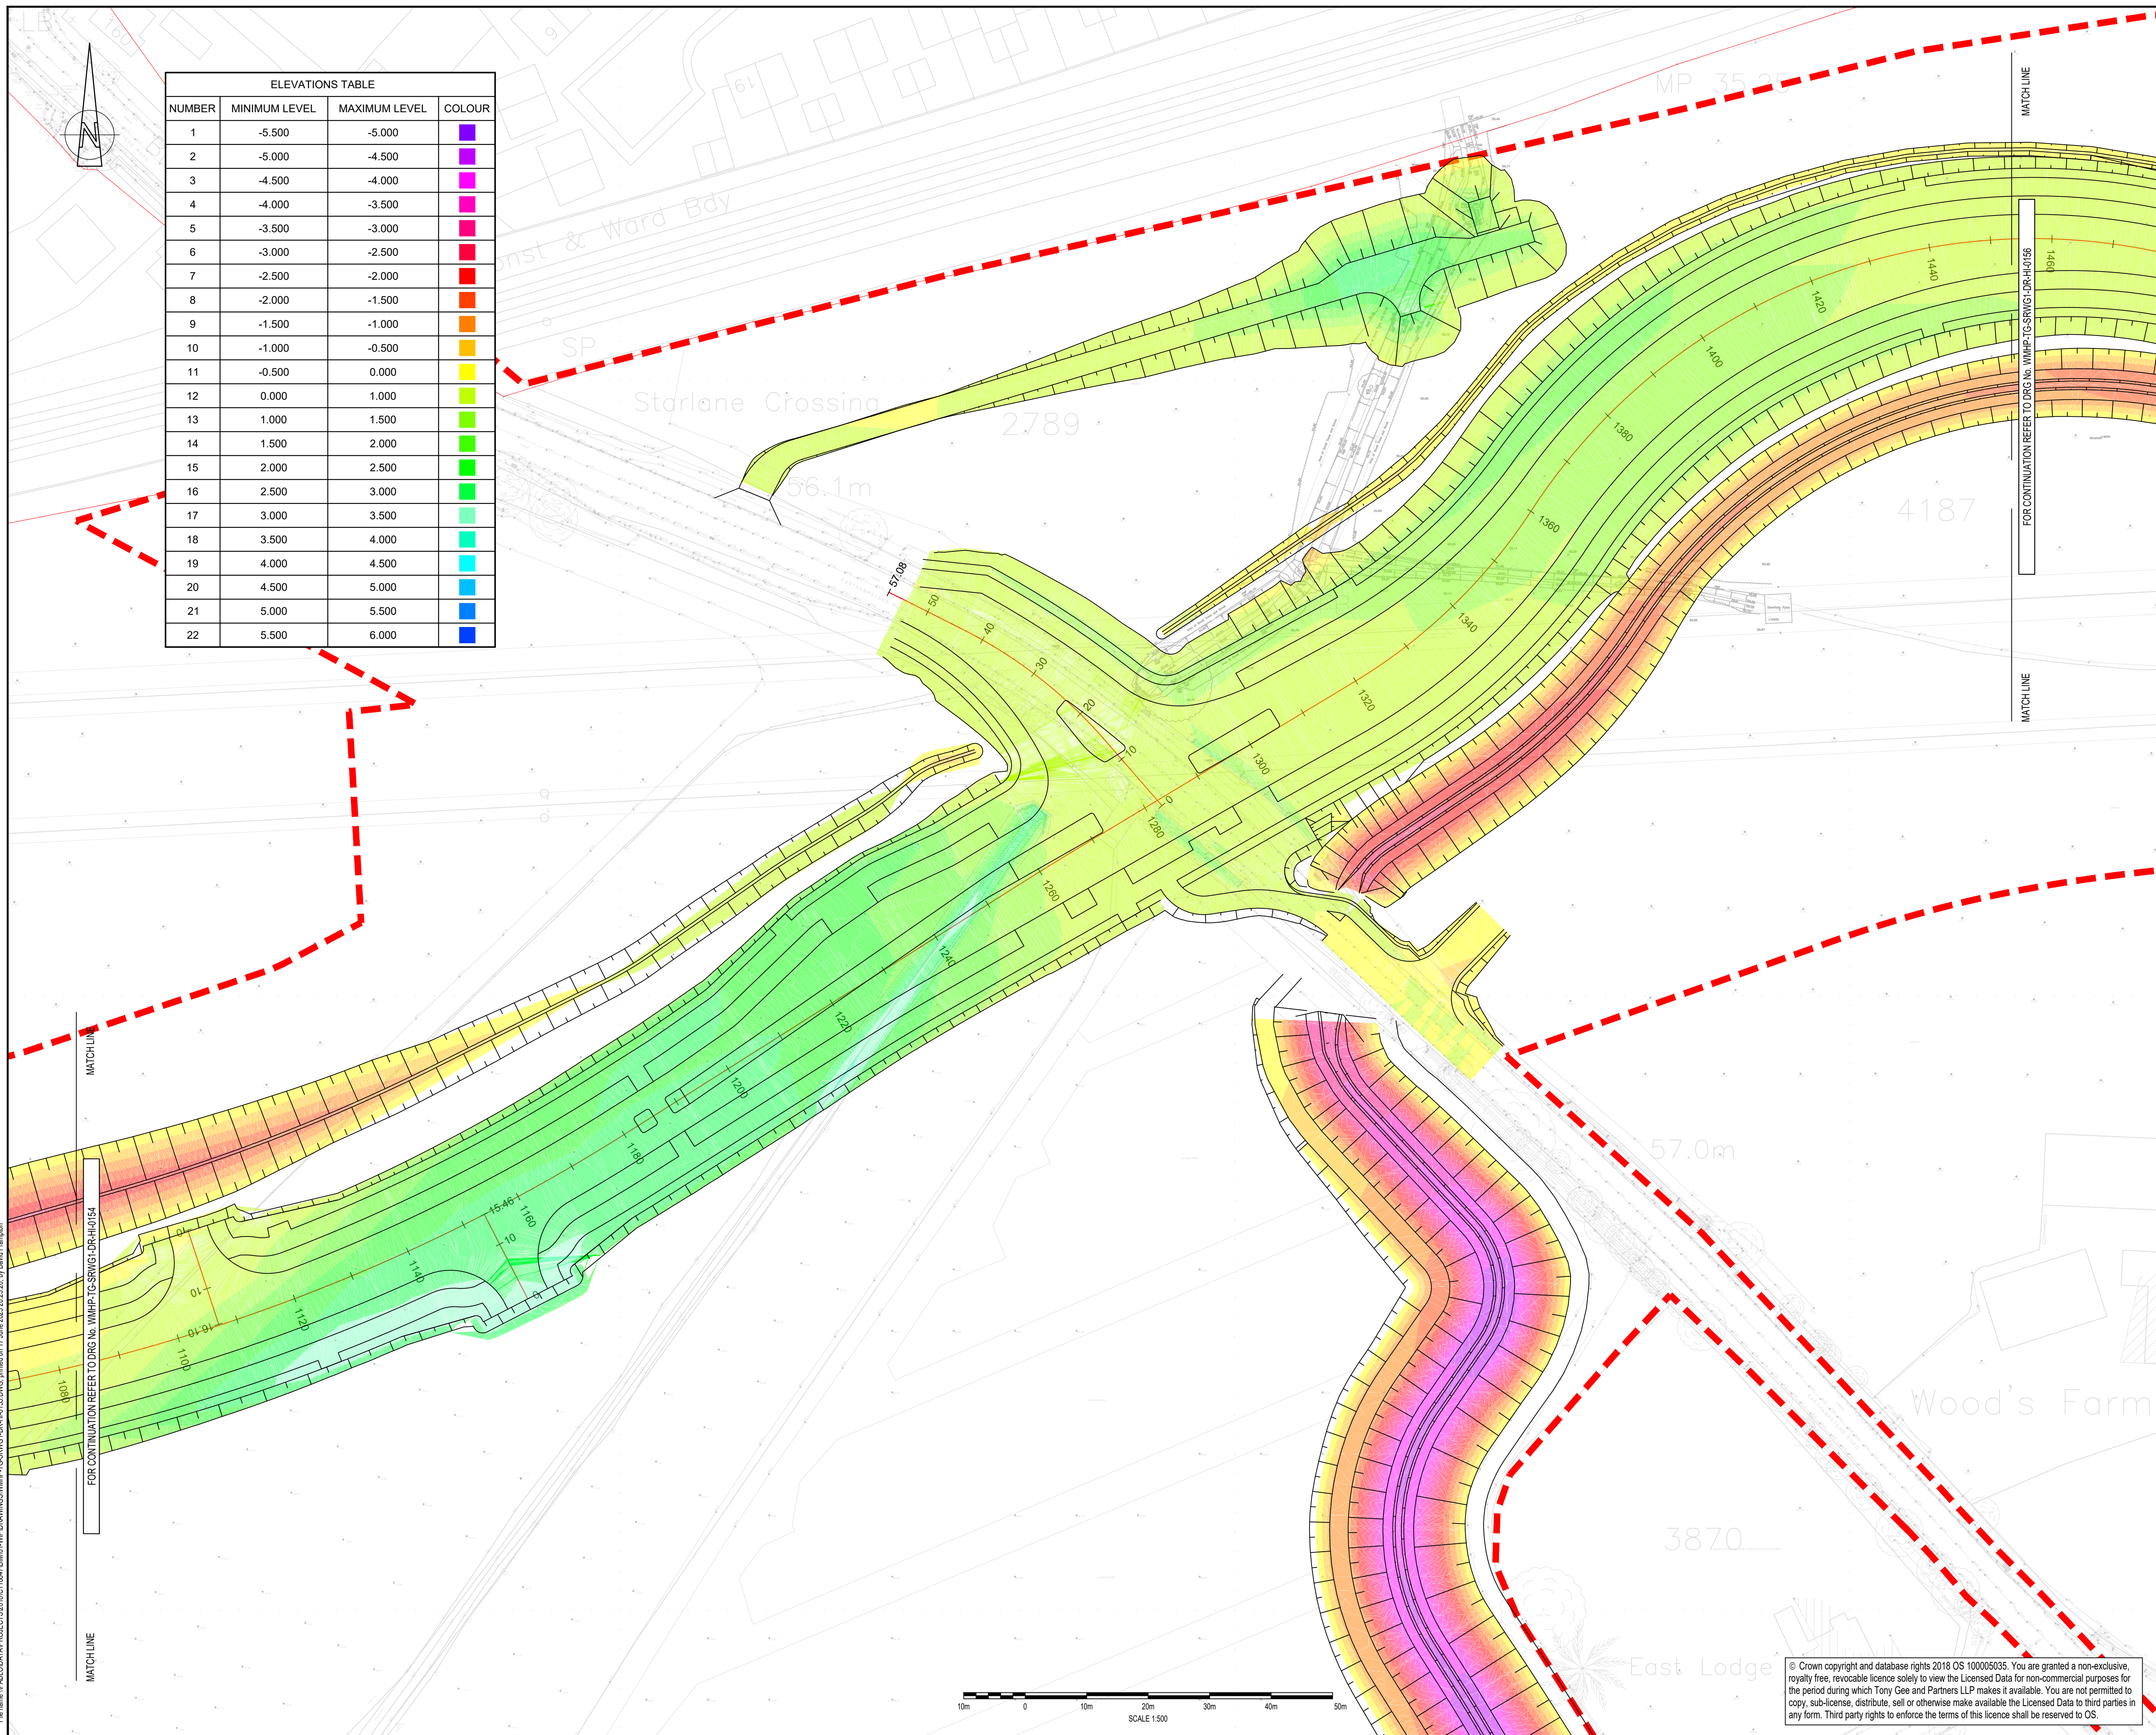


ELEVATIONS TABLE			
NUMBER	MINIMUM LEVEL	MAXIMUM LEVEL	COLOUR
1	-5.500	-5.000	■
2	-5.000	-4.500	■
3	-4.500	-4.000	■
4	-4.000	-3.500	■
5	-3.500	-3.000	■
6	-3.000	-2.500	■
7	-2.500	-2.000	■
8	-2.000	-1.500	■
9	-1.500	-1.000	■
10	-1.000	-0.500	■
11	-0.500	0.000	■
12	0.000	1.000	■
13	1.000	1.500	■
14	1.500	2.000	■
15	2.000	2.500	■
16	2.500	3.000	■
17	3.000	3.500	■
18	3.500	4.000	■
19	4.000	4.500	■
20	4.500	5.000	■
21	5.000	5.500	■
22	5.500	6.000	■


DO NOT SCALE

NOTES:

1. ALL DIMENSIONS ARE IN MILLIMETRES UNLESS NOTED OTHERWISE.
2. ALL LEVELS ARE IN METRES AOD UNLESS NOTED OTHERWISE.
3. DRAWING TO BE READ IN CONJUNCTION WITH DRAWING NOS. WMHP-TG-SRWG1-DR-HI-0101 TO WMHP-TG-SRWG1-DR-HI-0146.

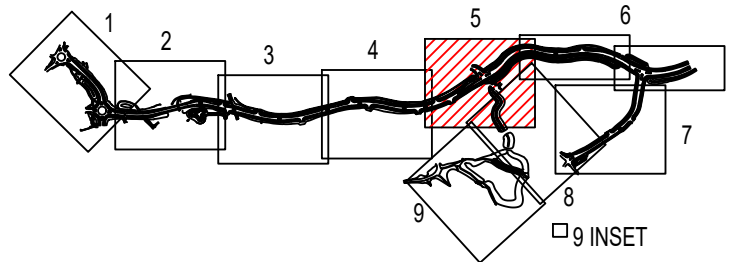

SHEET LOCATION PLAN
N.T.S

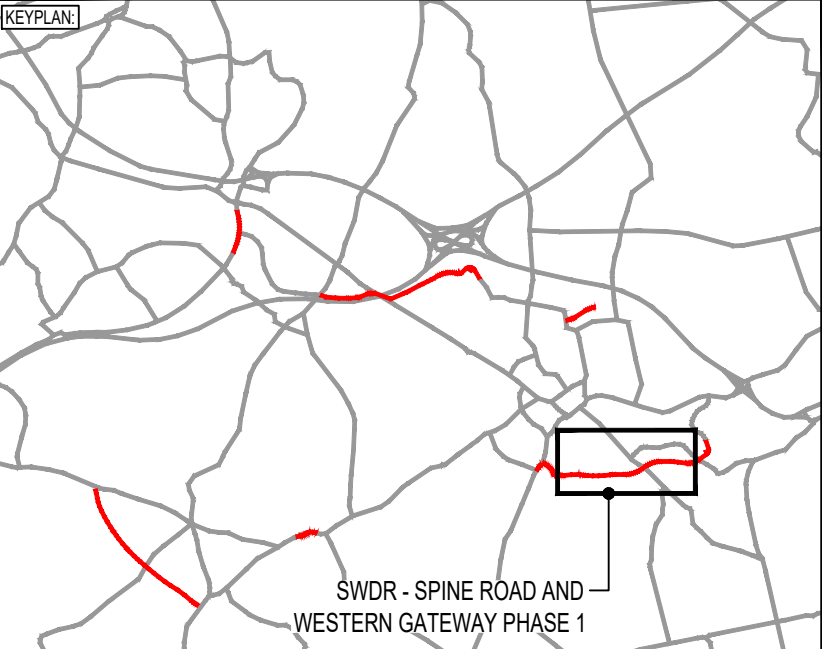

P04	18/06/2025	GR	REVISED FOR PLANNING DISCHARGE	DJF	JC
P03	02/06/2022	GKC	MATTERS OUTSTANDING WHMP-TG-SRWG1-RG-DM-0010	BH	JC
P02	29/09/2021	AMG	REVISED FOR PLANNING DISCHARGE AND SCO COMMENTS	BH	JC
REV	DATE	BY	DESCRIPTION	CHK	APP

DRAWING STATUS: **SUITABLE FOR APPROVAL** **S5**

DESIGNER:



Tony Gee
Consulting Civil, Structural and Geotechnical Engineers

Tony Gee and Partners LLP
Hardy House
140 High Street
Esher, Surrey
KT10 9QJ
Tel: 01372 461600
www.tonygee.com

CONTRACTOR:

Balfour Beatty

CLIENT:



Shute End, Wokingham, Berkshire RG40 1BN
Tel: (0118) 974 6000 Web: www.wokingham.gov.uk

PROJECT:

WOKINGHAM MAJOR HIGHWAYS PROGRAMME
SPINE ROAD AND WESTERN GATEWAY PHASE 1

TITEL:

HIGHWAYS
ALIGNMENT
SOPACHYTES

SHEET 5

SCALE @ A1: 1:500	CHECKED: JC		APPROVED: ARL
PROJECT NO: C118047	DESIGNED: JPG	DRAWN: JPG	DATE: January 21

WMHP-TG-SRWG1-DR-HI-0155 | P04

© Crown copyright and database rights 2018 OS 100005035. You are granted a non-exclusive, royalty free, revocable licence solely to view the Licensed Data for non-commercial purposes for the period during which Tony Gee and Partners LLP makes it available. You are not permitted to copy, sub-licence, distribute, sell or otherwise make available the Licensed Data to third parties in any form. Third party rights to enforce the terms of this licence shall be reserved to OS.