


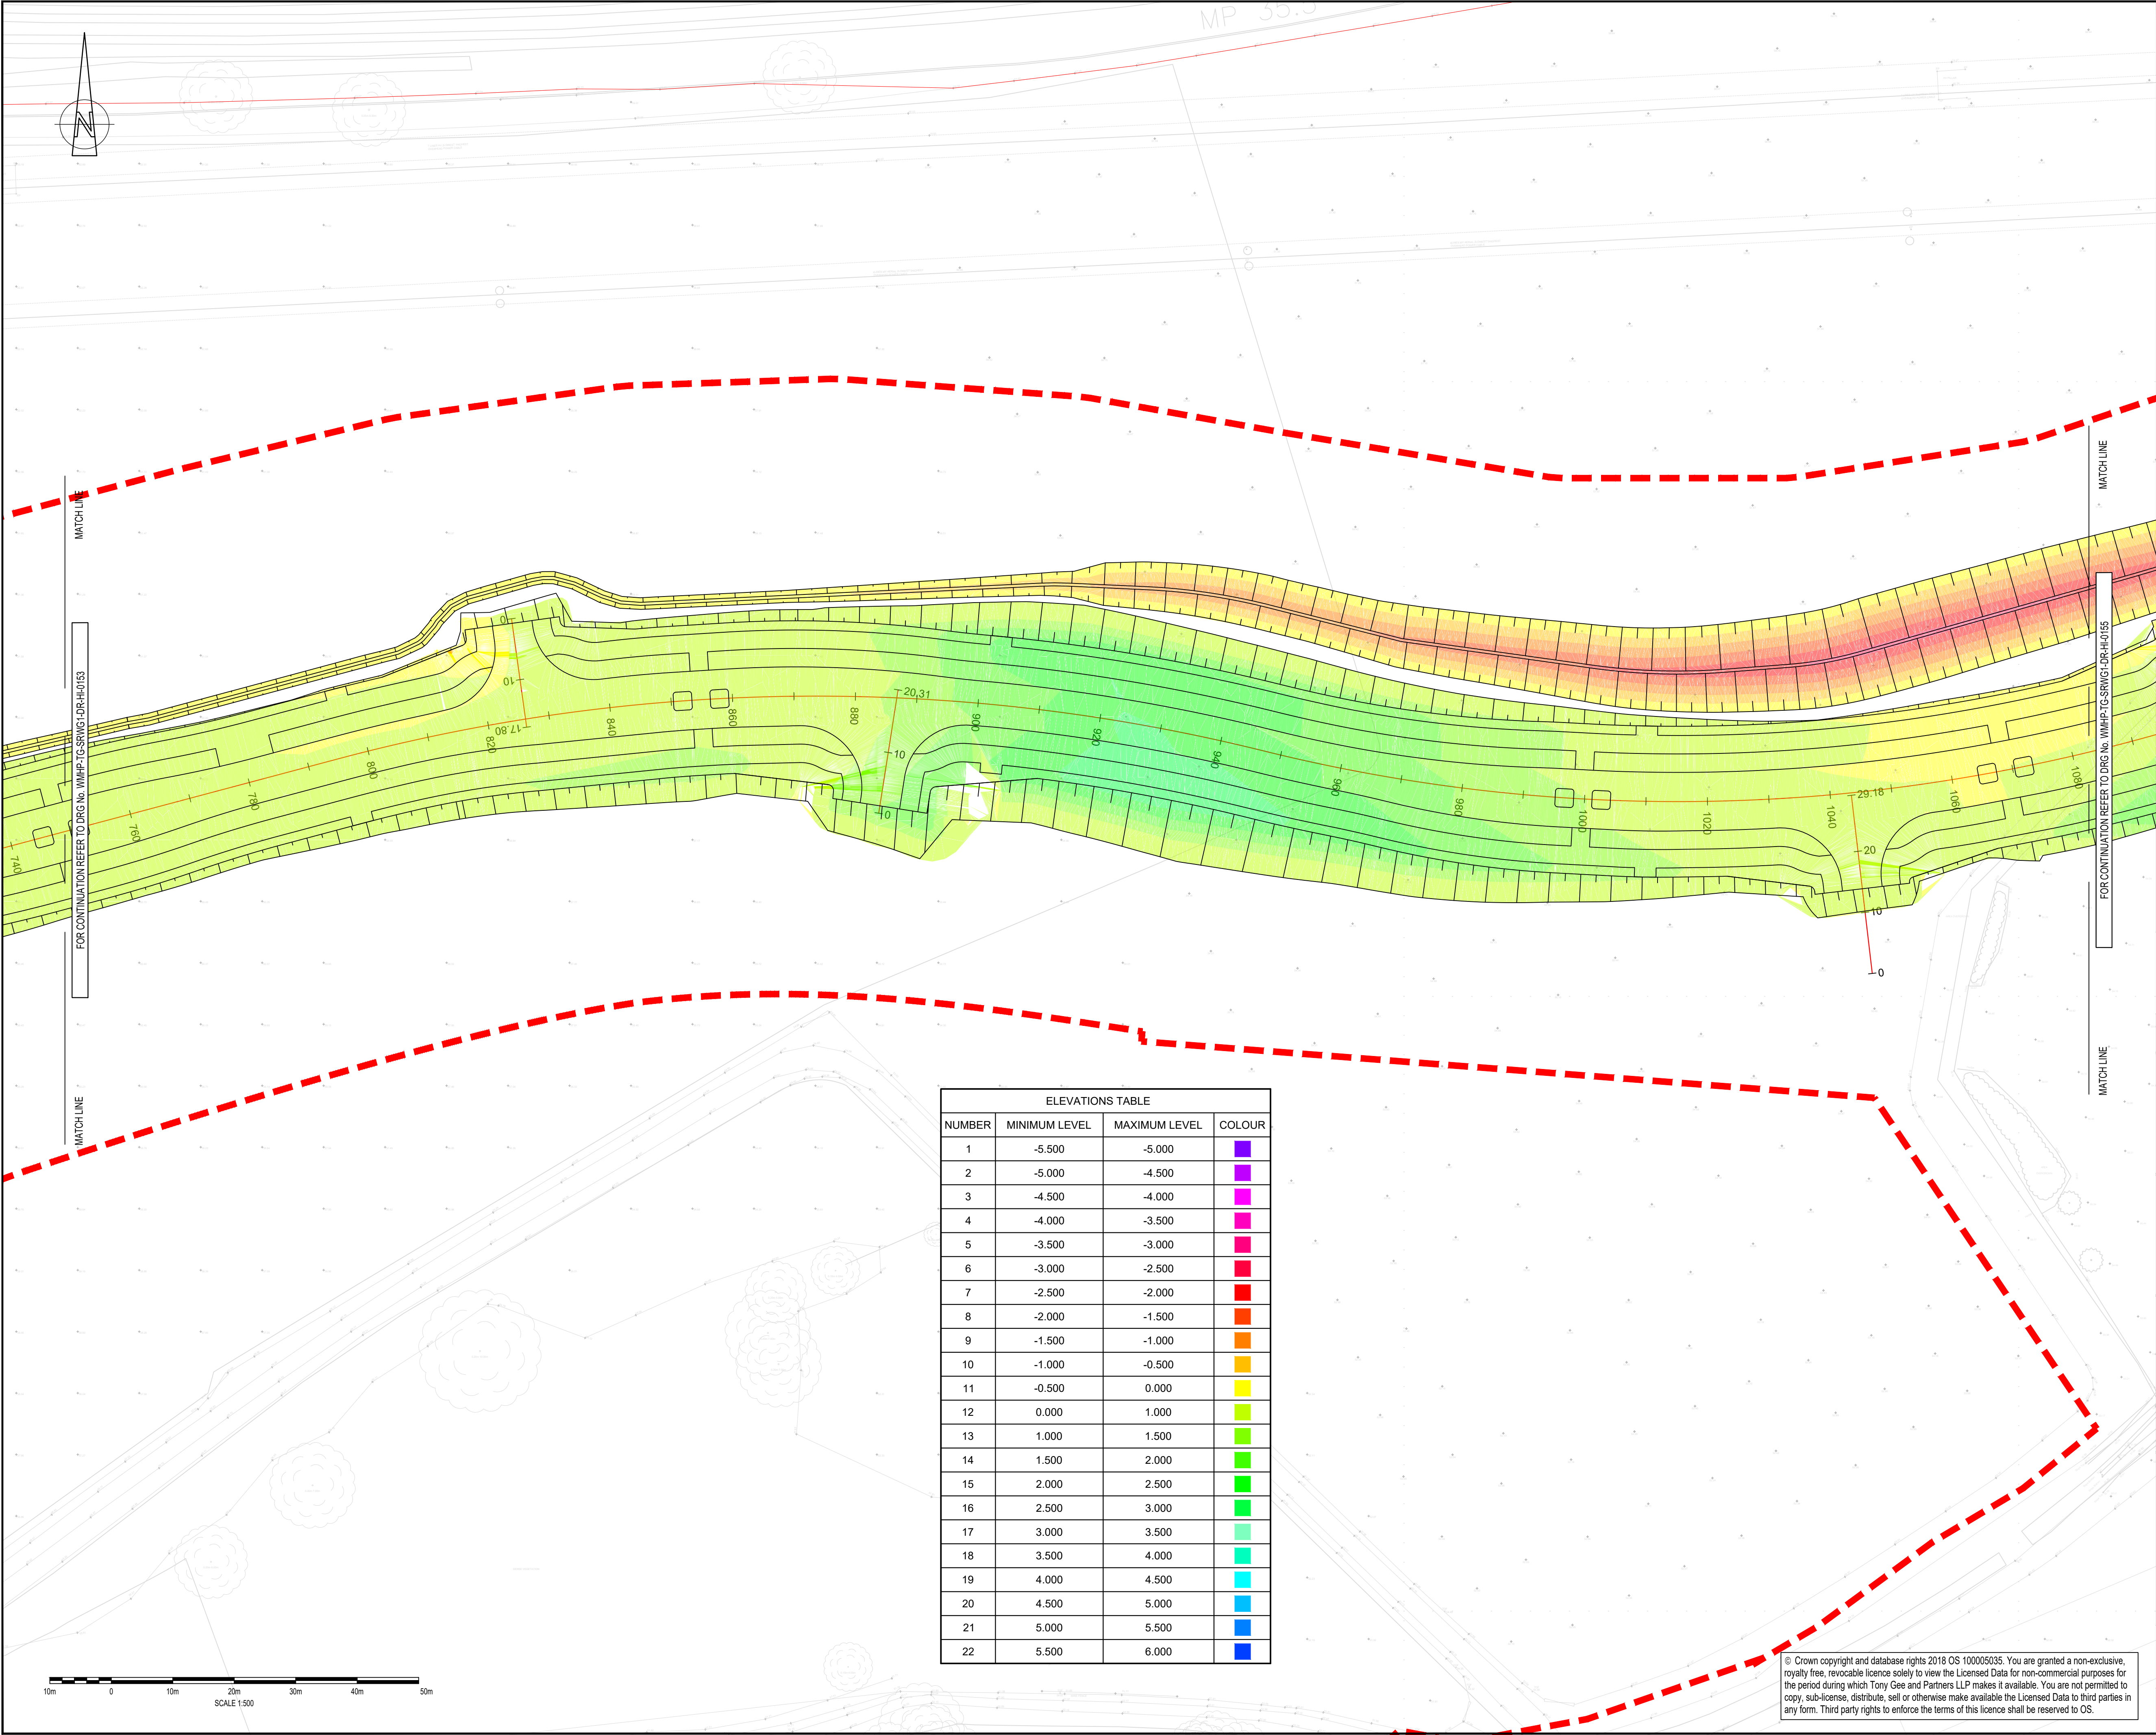

ELEVATIONS TABLE			
NUMBER	MINIMUM LEVEL	MAXIMUM LEVEL	COLOUR
1	-5.500	-5.000	
2	-5.000	-4.500	
3	-4.500	-4.000	
4	-4.000	-3.500	
5	-3.500	-3.000	
6	-3.000	-2.500	
7	-2.500	-2.000	
8	-2.000	-1.500	
9	-1.500	-1.000	
10	-1.000	-0.500	
11	-0.500	0.000	
12	0.000	1.000	
13	1.000	1.500	
14	1.500	2.000	
15	2.000	2.500	
16	2.500	3.000	
17	3.000	3.500	
18	3.500	4.000	
19	4.000	4.500	
20	4.500	5.000	
21	5.000	5.500	
22	5.500	6.000	

DO NOT SCALE

NOTES:

1. ALL DIMENSIONS ARE IN MILLIMETRES UNLESS NOTED OTHERWISE.

2. ALL LEVELS ARE IN METRES AOD UNLESS NOTED OTHERWISE.

3. DRAWING TO BE READ IN CONJUNCTION WITH DRAWING NOS. WMHP-TG-SRWG1-DR-HI-0101 TO WMHP-TG-SRWG1-DR-HI-0146.

1

2

3

4

5

6

7

8

9

INSET

SHEET LOCATION PLAN

N.T.S

KEYPLAN

SWDR - SPINE ROAD AND WESTERN GATEWAY PHASE 1

PM4	18/06/2025	GR	REVISED FOR PLANNING DISCHARGE	D.F	JC
PM3	02/06/2022	GKC	MATTERS OUTSTANDING WMHP-TG-SRWG1-RG-DM-0010	BH	JC
PM2	29/09/2021	AMG	REVISED FOR PLANNING DISCHARGE AND SCO COMMENTS	BH	JC
REV	DATE	BY	DESCRIPTION	CHK	APP

DRAWING STATUS:

SUITABLE FOR APPROVAL

S5

DESIGNER:

Tony Gee

Consulting Civil, Structural and Geotechnical Engineers

CONTRACTOR:

Balfour Beatty

CLIENT:

WOKINGHAM BOROUGH COUNCIL

Shute End, Wokingham, Berkshire RG40 1BN
Tel: (0118) 974 6000 Web: www.wokingham.gov.uk

PROJECT:

WOKINGHAM MAJOR HIGHWAYS PROGRAMME
SPINE ROAD AND WESTERN GATEWAY PHASE 1

TITLE:

HIGHWAYS
ALIGNMENT
ISOPACHYTES

SHEET 4

SCALE @ A1:

1:500

CHECKED:

JC

APPROVED:

ARL

PROJECT NO:

C118047

DESIGNED:

JPG

DRAWN:

JPG

DATE:

April 20

DRAWING NO:

WMHP-TG-SRWG1-DR-HI-0154

REV:

P04

© Crown copyright and database rights 2018 OS 100005035. You are granted a non-exclusive, royalty free, revocable licence solely to view the Licensed Data for non-commercial purposes for the period during which Tony Gee and Partners LLP makes it available. You are not permitted to copy, sub-license, distribute, sell or otherwise make available the Licensed Data to third parties in any form. Third party rights to enforce the terms of this licence shall be reserved to OS.