


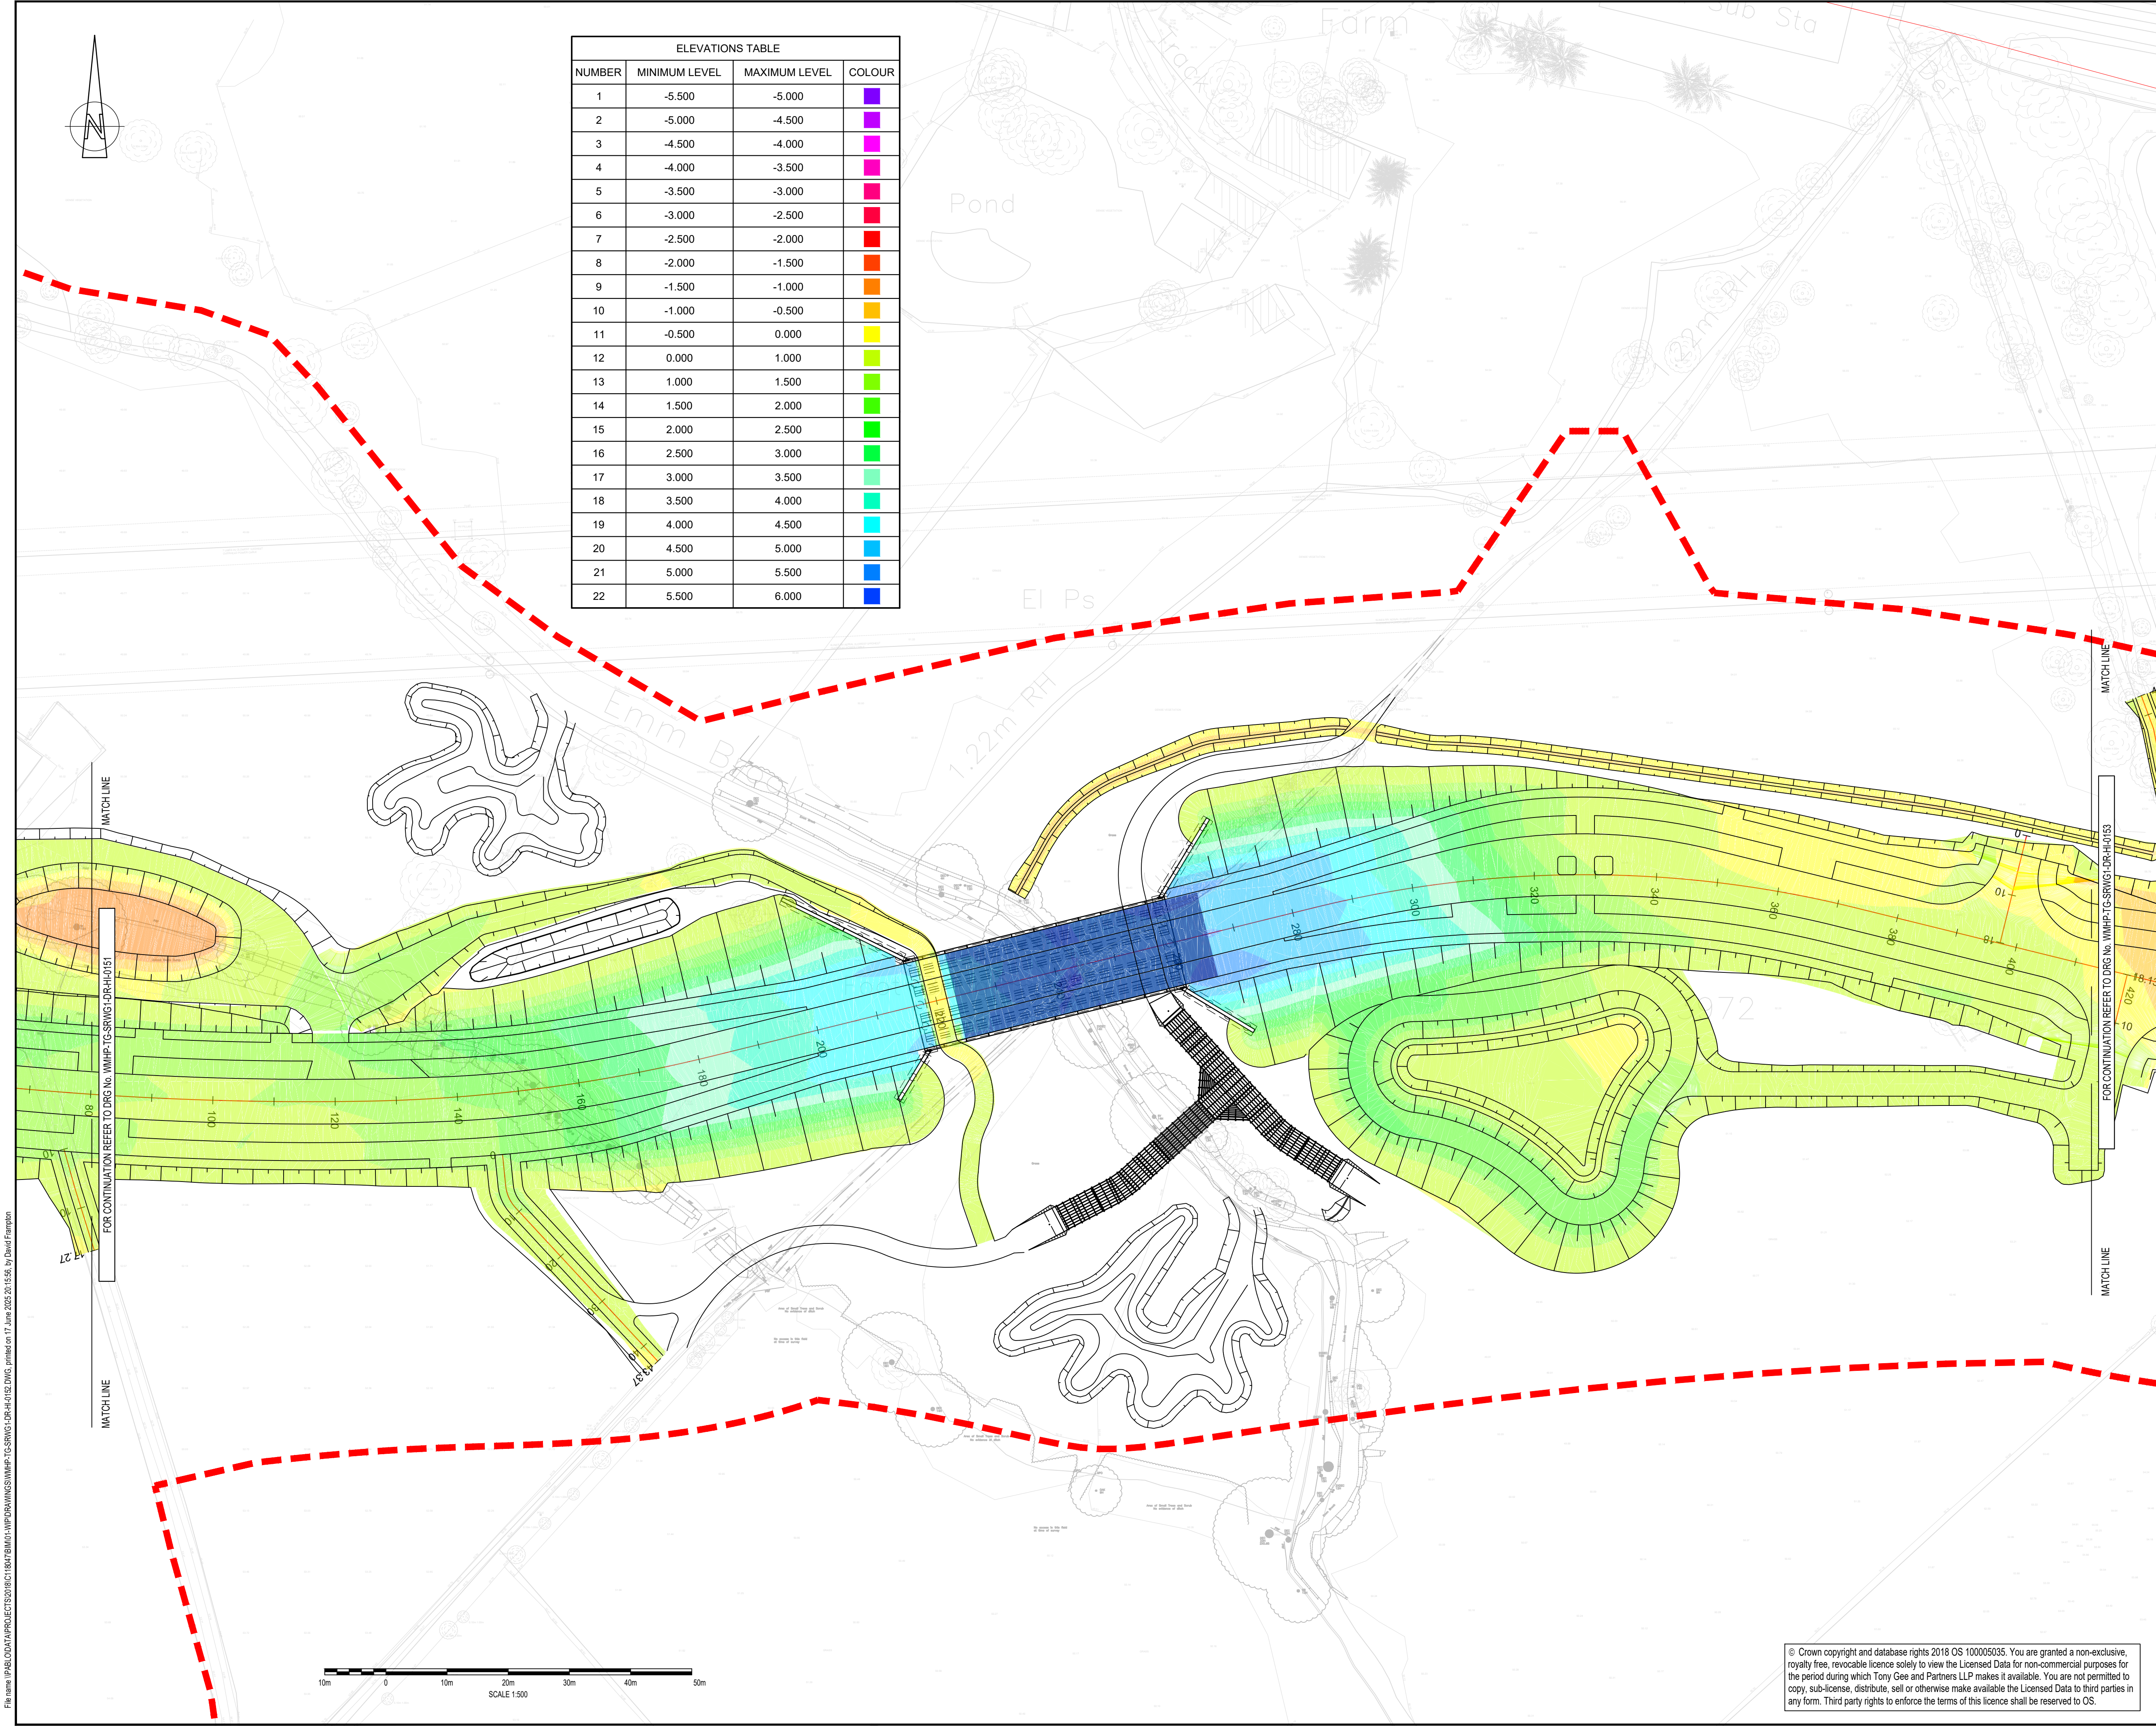

ELEVATIONS TABLE			
NUMBER	MINIMUM LEVEL	MAXIMUM LEVEL	COLOUR
1	-5.500	-5.000	Purple
2	-5.000	-4.500	Purple
3	-4.500	-4.000	Purple
4	-4.000	-3.500	Purple
5	-3.500	-3.000	Purple
6	-3.000	-2.500	Purple
7	-2.500	-2.000	Purple
8	-2.000	-1.500	Purple
9	-1.500	-1.000	Purple
10	-1.000	-0.500	Purple
11	-0.500	0.000	Purple
12	0.000	1.000	Purple
13	1.000	1.500	Purple
14	1.500	2.000	Purple
15	2.000	2.500	Purple
16	2.500	3.000	Purple
17	3.000	3.500	Purple
18	3.500	4.000	Purple
19	4.000	4.500	Purple
20	4.500	5.000	Purple
21	5.000	5.500	Purple
22	5.500	6.000	Purple

DO NOT SCALE

NOTES:

1. ALL DIMENSIONS ARE IN MILLIMETRES UNLESS NOTED OTHERWISE.

2. ALL LEVELS ARE IN METRES AOD UNLESS NOTED OTHERWISE.

3. DRAWING TO BE READ IN CONJUNCTION WITH DRAWING NOS. WMHP-TG-SRWG1-DR-HI-0101 TO WMHP-TG-SRWG1-DR-HI-0148.

1

2

3

4

5

6

7

8

9

INSET

SHEET LOCATION PLAN

N.T.S.

KEYPLAN

SWDR - SPINE ROAD AND WESTERN GATEWAY PHASE 1

P04	18/06/2025	GR	REVISED FOR PLANNING DISCHARGE	DJF	JC
P03	02/06/2022	GKC	MATTERS OUTSTANDING WMHP-TG-SRWG1-RG-DM-0010	BH	JC
P02	29/09/2021	AMG	REVISED FOR PLANNING DISCHARGE AND SCO COMMENTS	BH	JC
REV	DATE	BY	DESCRIPTION	CHK	APP

DRAWING STATUS:

SUITABLE FOR APPROVAL

S5

DESIGNER:

Tony Gee

Consulting Civil, Structural and Geotechnical Engineers

Tony Gee and Partners LLP

Hardy House

140 High Street

Esher, Surrey

KT10 9QJ

Tel: 01372 461600

www.tonygee.com

CONTRACTOR:

Balfour Beatty

CLIENT:

WOKINGHAM BOROUGH COUNCIL

Shute End, Wokingham, Berkshire RG40 1BN

Tel: (0118) 974 6000 Web: www.wokingham.gov.uk

PROJECT:

WOKINGHAM MAJOR HIGHWAYS PROGRAMME

SPINE ROAD AND WESTERN GATEWAY PHASE 1

TITLE:

HIGHWAYS ALIGNMENT

ISOPACHYTES

SHEET 2

SCALE @ A1:	1:500	CHECKED:	JC	APPROVED:	ARL
PROJECT NO:	C118047	DESIGNED:	JPG	DRAWN:	JPG
DRAWING NO:	WMHP-TG-SRWG1-DR-HI-0152	DATE:	April 20	REV:	P04

© Crown copyright and database rights 2018 OS 100005035. You are granted a non-exclusive, royalty free, revocable licence solely to view the Licensed Data for non-commercial purposes for the period during which Tony Gee and Partners LLP makes it available. You are not permitted to copy, sub-licence, distribute, sell or otherwise make available the Licensed Data to third parties in any form. Third party rights to enforce the terms of this licence shall be reserved to OS.