


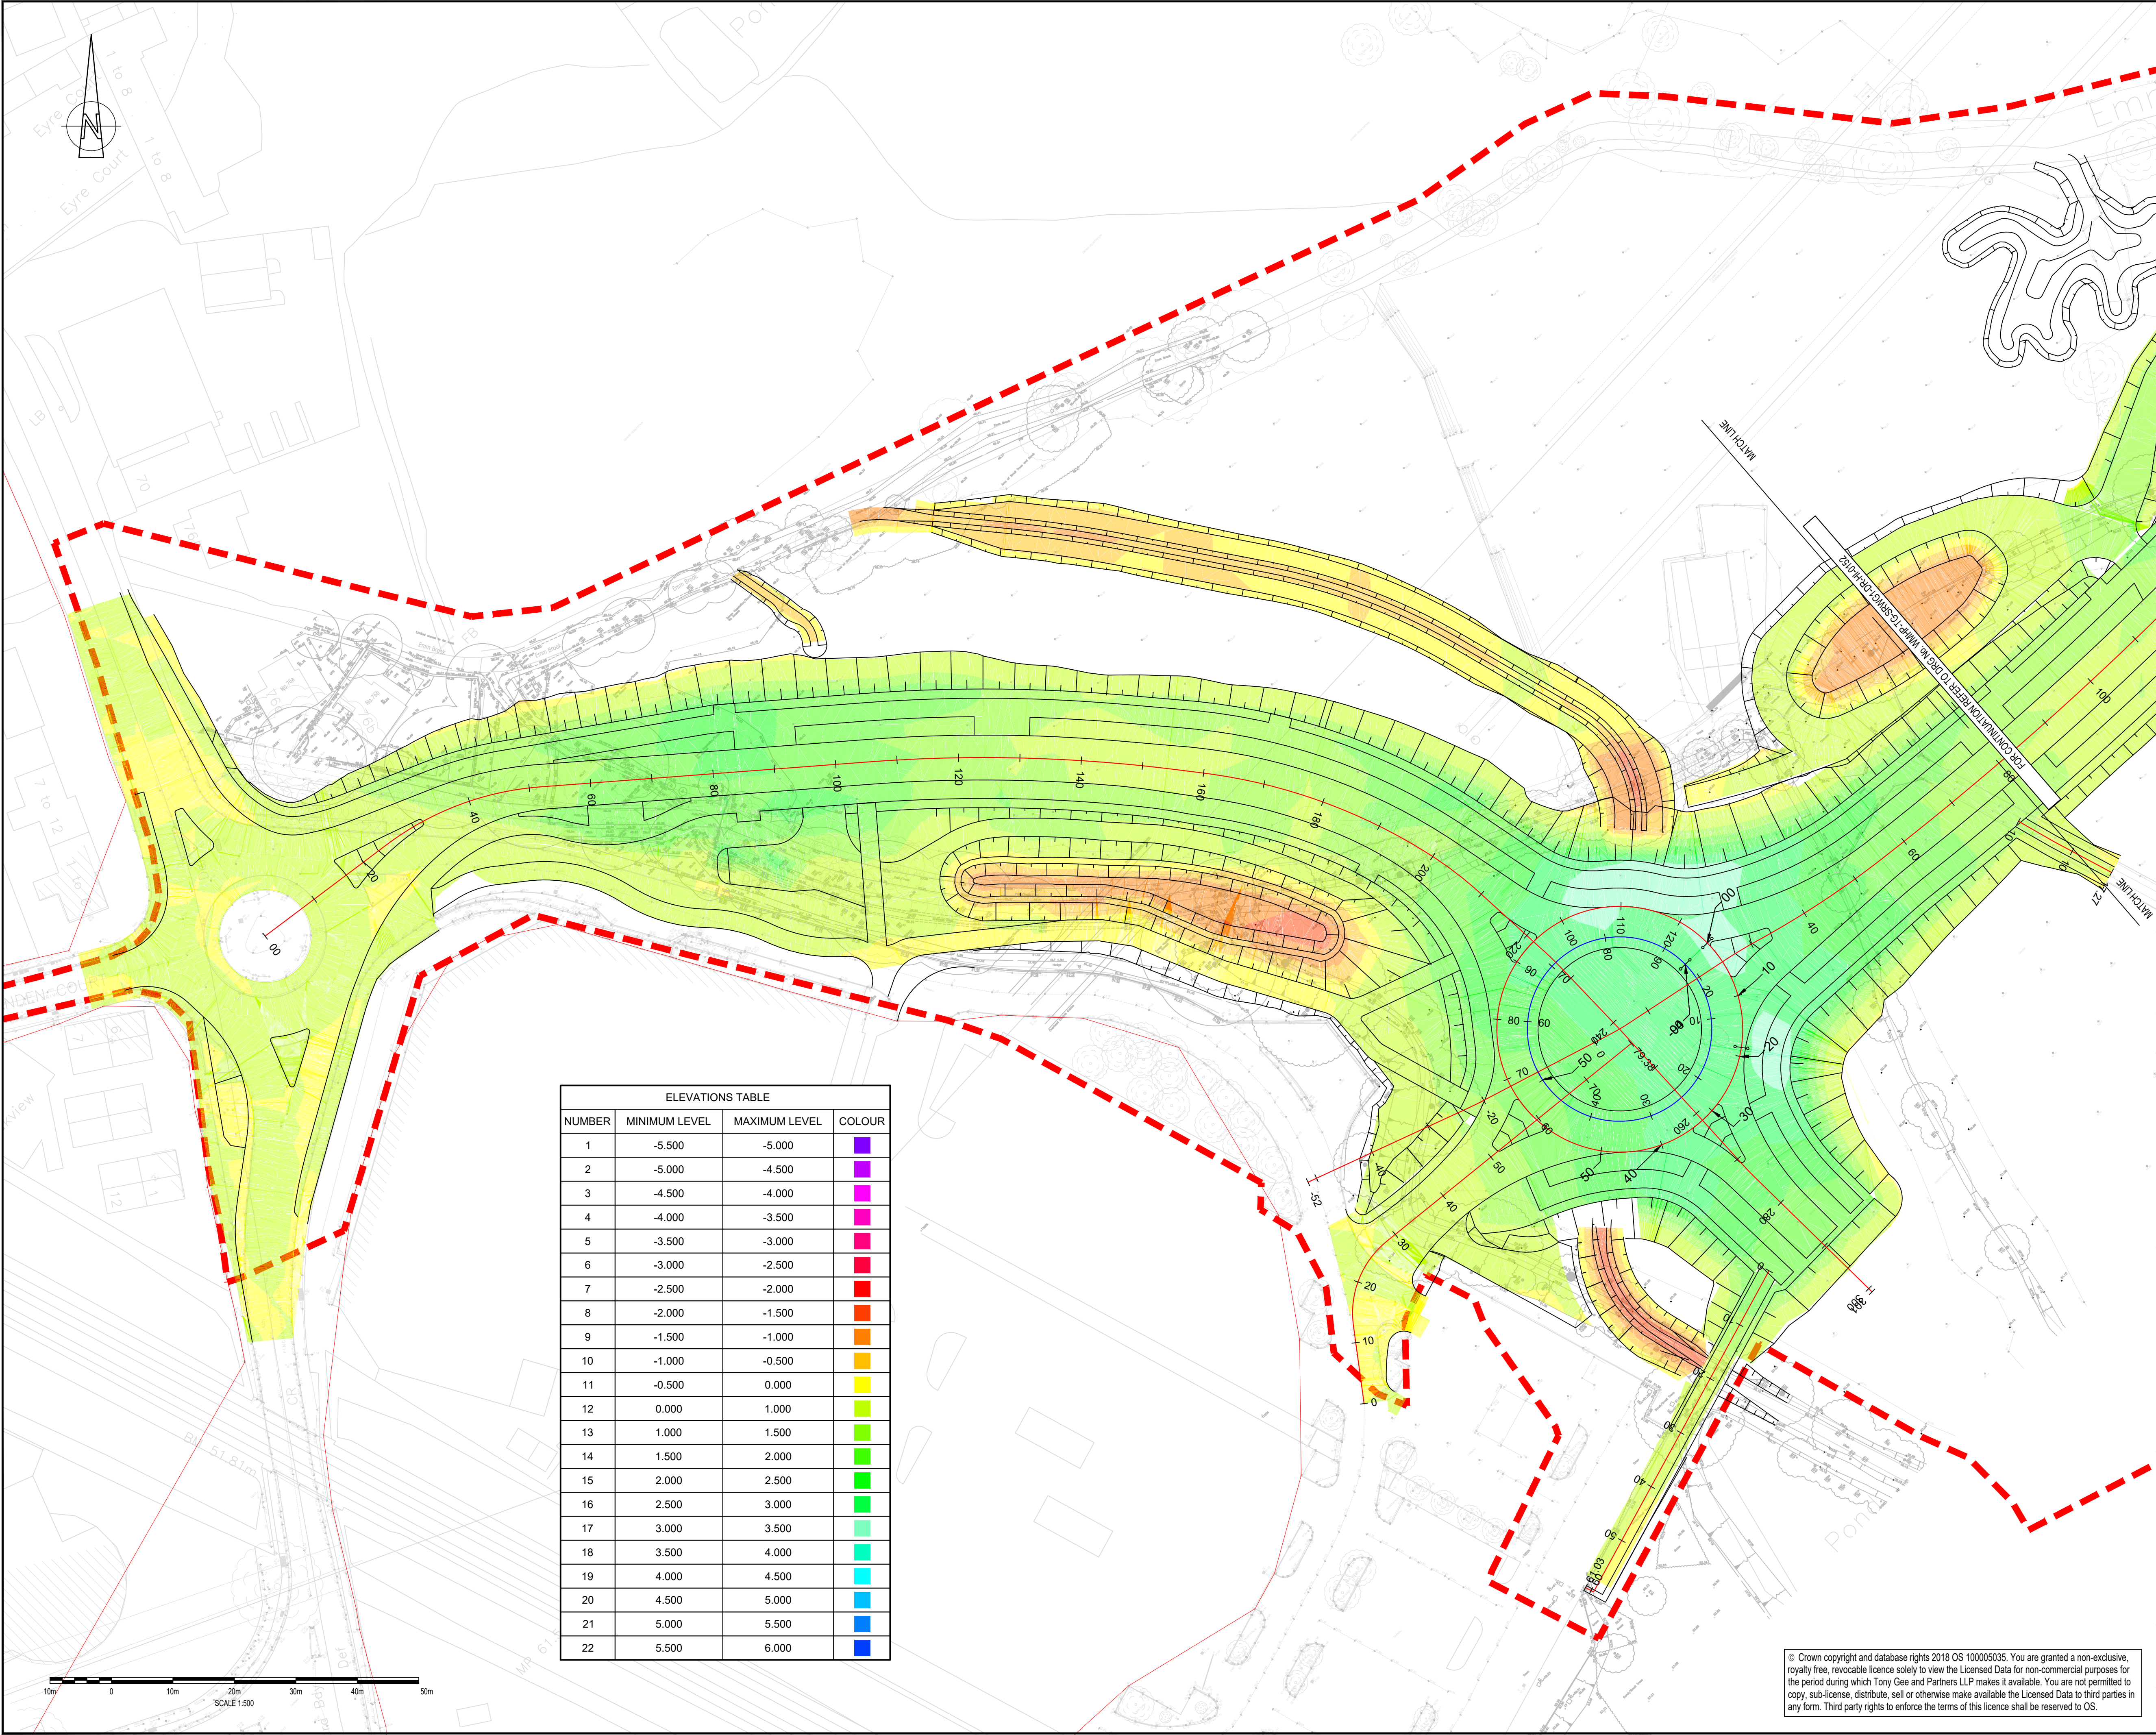

DO NOT SCALE

NOTES:

1. ALL DIMENSIONS ARE IN MILLIMETRES UNLESS NOTED OTHERWISE.

2. ALL LEVELS ARE IN METRES AOD UNLESS NOTED OTHERWISE.

3. DRAWING TO BE READ IN CONJUNCTION WITH DRAWING NOS. WMHP-TG-SRWG1-DR-HI-0101 TO WMHP-TG-SRWG1-DR-HI-0146.

1

2

3

4

5

6

7

8

9

9 INSET

SHEET LOCATION PLAN

N.T.S.

KEYPLAN

SWDR - SPINE ROAD AND WESTERN GATEWAY PHASE 1

P05	18/06/2025	GR	REVISED FOR PLANNING DISCHARGE	DJF	JC
P04	14/10/2024	MW	MATTERS OUTSTANDING WMHP-TG-SRWG1-RG-DM-0010	DJF	JC
P03	02/06/2022	GKC	MATTERS OUTSTANDING WMHP-TG-SRWG1-RG-DM-0010	BH	JC
REV	DATE	BY	DESCRIPTION	CHK	APP

DRAWING STATUS: SUITABLE FOR APPROVAL S5

DESIGNER:

Tony Gee

Consulting Civil, Structural and Geotechnical Engineers

www.tonygee.com

140 High Street

Esher, Surrey

KT10 9QJ

Tel: 01372 461600

TONY GEE AND PARTNERS LLP

CLIENT:

WOKINGHAM

BOROUGH COUNCIL

Shute End, Wokingham, Berkshire RG40 1BN

Tel: (0118) 974 6000 Web: www.wokingham.gov.uk

PROJECT:

SPINE ROAD AND WESTERN GATEWAY PHASE 1

TITLE:

HIGHWAYS

ALIGNMENT

ISOPACHYTES

SHEET 1

SCALE @ A1:

1:500

CHECKED:

JC

APPROVED:

ARL

PROJECT NO:

C118047

DESIGNED:

JPG

DRAWN:

JPG

DATE:

April 20

DRAWING No:

WMHP-TG-SRWG1-DR-HI-0151

REV:

P05