


File name: P:\BOLTON\PROJECTS\2018\21847\BOLTON\DRAWINGS\WMHP-TG-SRWG1-DR-HI-0709.DWG, printed on 17 June 2025 12:08:16, by David Farrington

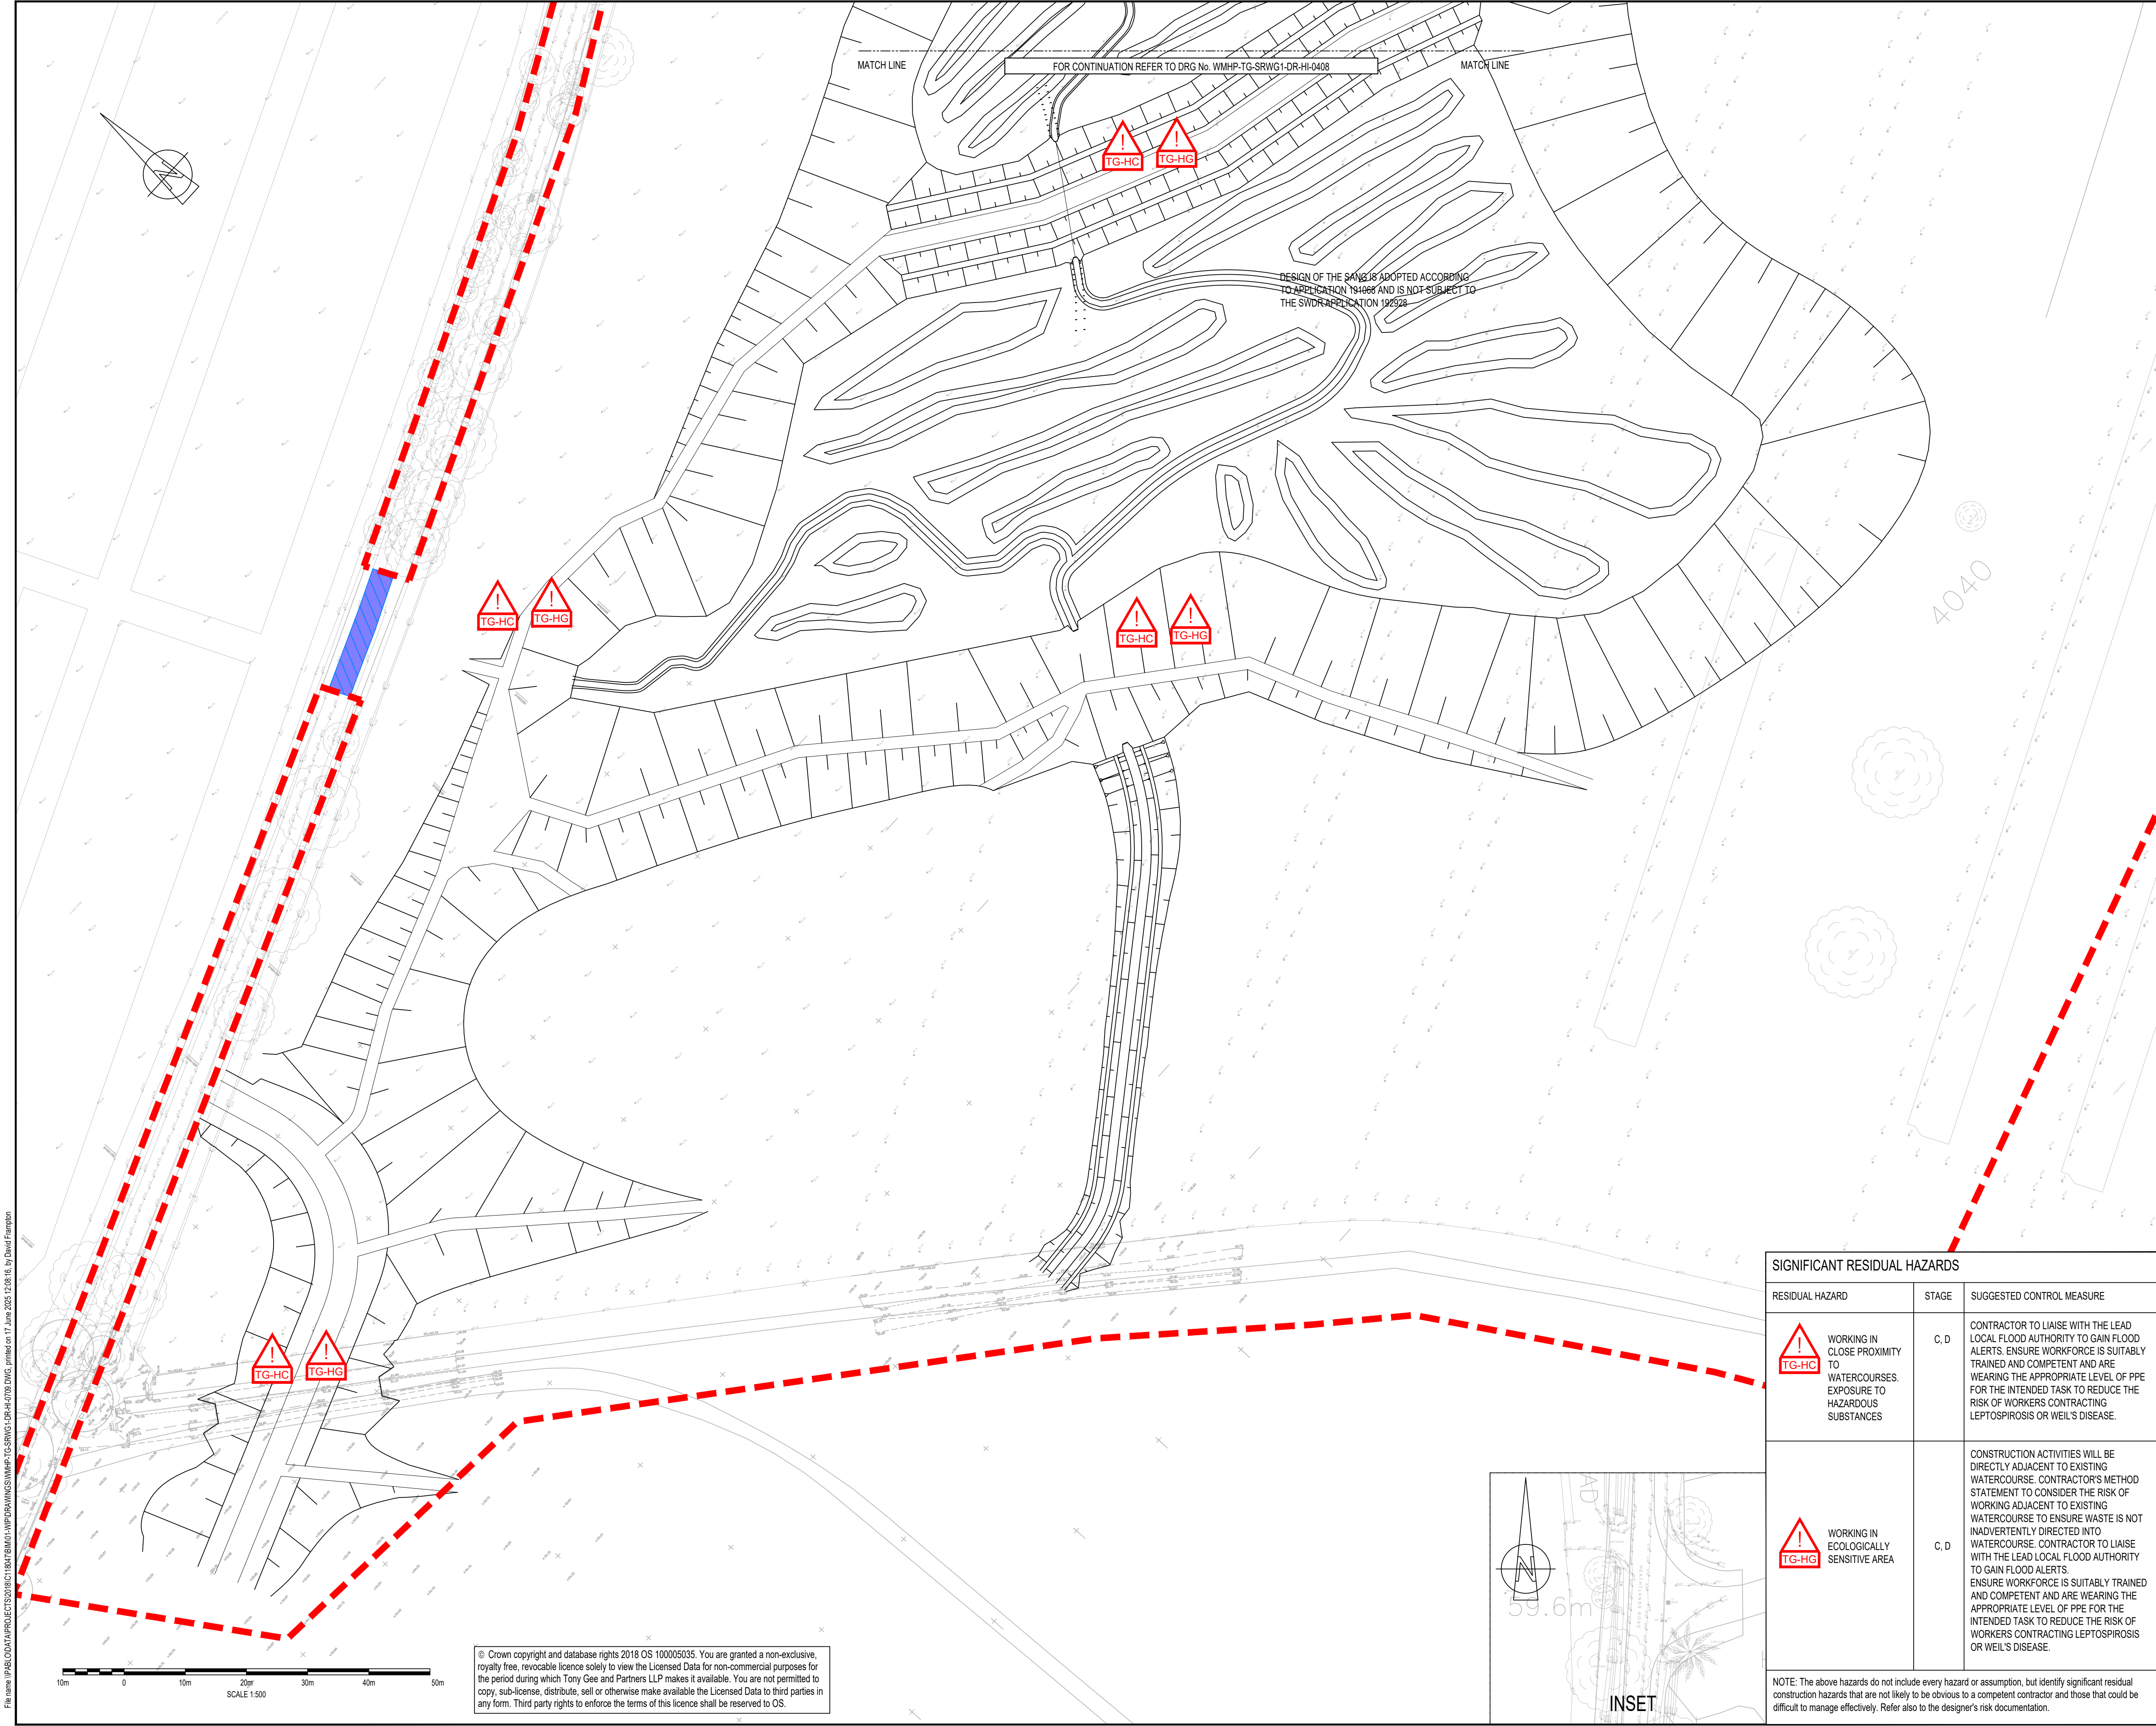

DO NOT SCALE

NOTES:

- ALL DIMENSIONS ARE IN MILLIMETRES UNLESS NOTED OTHERWISE.
- ALL LEVELS ARE IN METRES AOD UNLESS NOTED OTHERWISE.
- DRAWING TO BE READ IN CONJUNCTION WITH DETAILS DRAWING WMHP-TG-SRWG1-DR-HI-0721 AND SPECIFICATION REF. WMHP-TG-SRWG1-SP-HI-0701.
- FOR DETAILS OF KERBS AND FOOTWAYS REFER TO DRAWINGS WMHP-TG-SRWG1-DR-HI-1101 TO WMHP-TG-SRWG1-DR-HI-1109.

LEGEND

RED LINE BOUNDARY

TYPE A - MAINLINE

TYPE B - BRIDGE DECK

TYPE C - FINCHAMPSTEAD ROAD

TYPE D - TESCO ROUNDABOUT

TYPE E - FINCHAMPSTEAD ROAD ROUNDABOUT

TYPE F - EASTHAMPSTEAD ROAD/ OAKLEY DRIVE AREAS/ LUDGROVE SCHOOL ACCESS/ MINOR ROADS

TYPE G - MAINTENANCE ACCESS

TYPE H - FOOTWAY CROSSOVER

TYPE J - INLAY

TYPE K - OVERLAY

AREAS TO BE PERFORATED OR BROKEN OUT

AREAS TO BE BROKEN OUT

1 2 3 4 5 6 7 8 9

INSET

SHEET LOCATION PLAN

N.T.S.

KEY PLAN

SWDR - SPINE ROAD AND WESTERN GATEWAY PHASE 1

POS	18/06/2025	NL	UPDATED TO ADDRESS PLANNING COMMENTS	DJF	JC
REV	DATE	BY	DESCRIPTION	CHK	APP

DRAWING STATUS: SUITABLE FOR APPROVAL S5

DESIGNER:

Tony Gee
Consulting Civil, Structural and Geotechnical Engineers

Tony Gee and Partners LLP
Hardy House
140 High Street
Esher, Surrey
KT10 9QJ
Tel: 01372 461600
www.tonygee.com

CONTRACTOR:

Balfour Beatty

CLIENT:

WOKINGHAM BOROUGH COUNCIL
Shute End, Wokingham, Berkshire RG40 1BN
Tel: (0118) 974 6000 Web: www.wokingham.gov.uk

PROJECT:

WOKINGHAM MAJOR HIGHWAYS PROGRAMME
SPINE ROAD AND WESTERN GATEWAY PHASE 1

TITLE:

HIGHWAYS
PAVEMENT
PLAN LAYOUT

SHEET 9

SCALE @ A1:

1:500

CHECKED:

BH

APPROVED:

JC

PROJECT NO:

C118047

DESIGNED:

BC

DRAWN:

BC

DATE:

October 21

DRAWING NO:

WMHP-TG-SRWG1-DR-HI-0709

REV:

P05

SIGNIFICANT RESIDUAL HAZARDS		
RESIDUAL HAZARD	STAGE	SUGGESTED CONTROL MEASURE
WORKING IN CLOSE PROXIMITY TO WATERCOURSES. EXPOSURE TO HAZARDOUS SUBSTANCES	C, D	CONTRACTOR TO LIAISE WITH THE LEAD LOCAL FLOOD AUTHORITY TO GAIN FLOOD ALERTS. ENSURE WORKFORCE IS SUITABLY TRAINED AND COMPETENT AND ARE WEARING THE APPROPRIATE LEVEL OF PPE FOR THE INTENDED TASK TO REDUCE THE RISK OF WORKERS CONTRACTING LEPTOSPIROSIS OR WEIL'S DISEASE.
WORKING IN ECOLOGICALLY SENSITIVE AREA	C, D	CONSTRUCTION ACTIVITIES WILL BE DIRECTLY ADJACENT TO EXISTING WATERCOURSE. CONTRACTOR'S METHOD STATEMENT TO CONSIDER THE RISK OF WORKING ADJACENT TO EXISTING WATERCOURSE TO ENSURE WASTE IS NOT INADVERTENTLY DIRECTED INTO WATERCOURSE. CONTRACTOR TO LIAISE WITH THE LEAD LOCAL FLOOD AUTHORITY TO GAIN FLOOD ALERTS. ENSURE WORKFORCE IS SUITABLY TRAINED AND COMPETENT AND ARE WEARING THE APPROPRIATE LEVEL OF PPE FOR THE INTENDED TASK TO REDUCE THE RISK OF WORKERS CONTRACTING LEPTOSPIROSIS OR WEIL'S DISEASE.
NOTE: The above hazards do not include every hazard or assumption, but identify significant residual construction hazards that are not likely to be obvious to a competent contractor and those that could be difficult to manage effectively. Refer also to the designer's risk documentation.		