


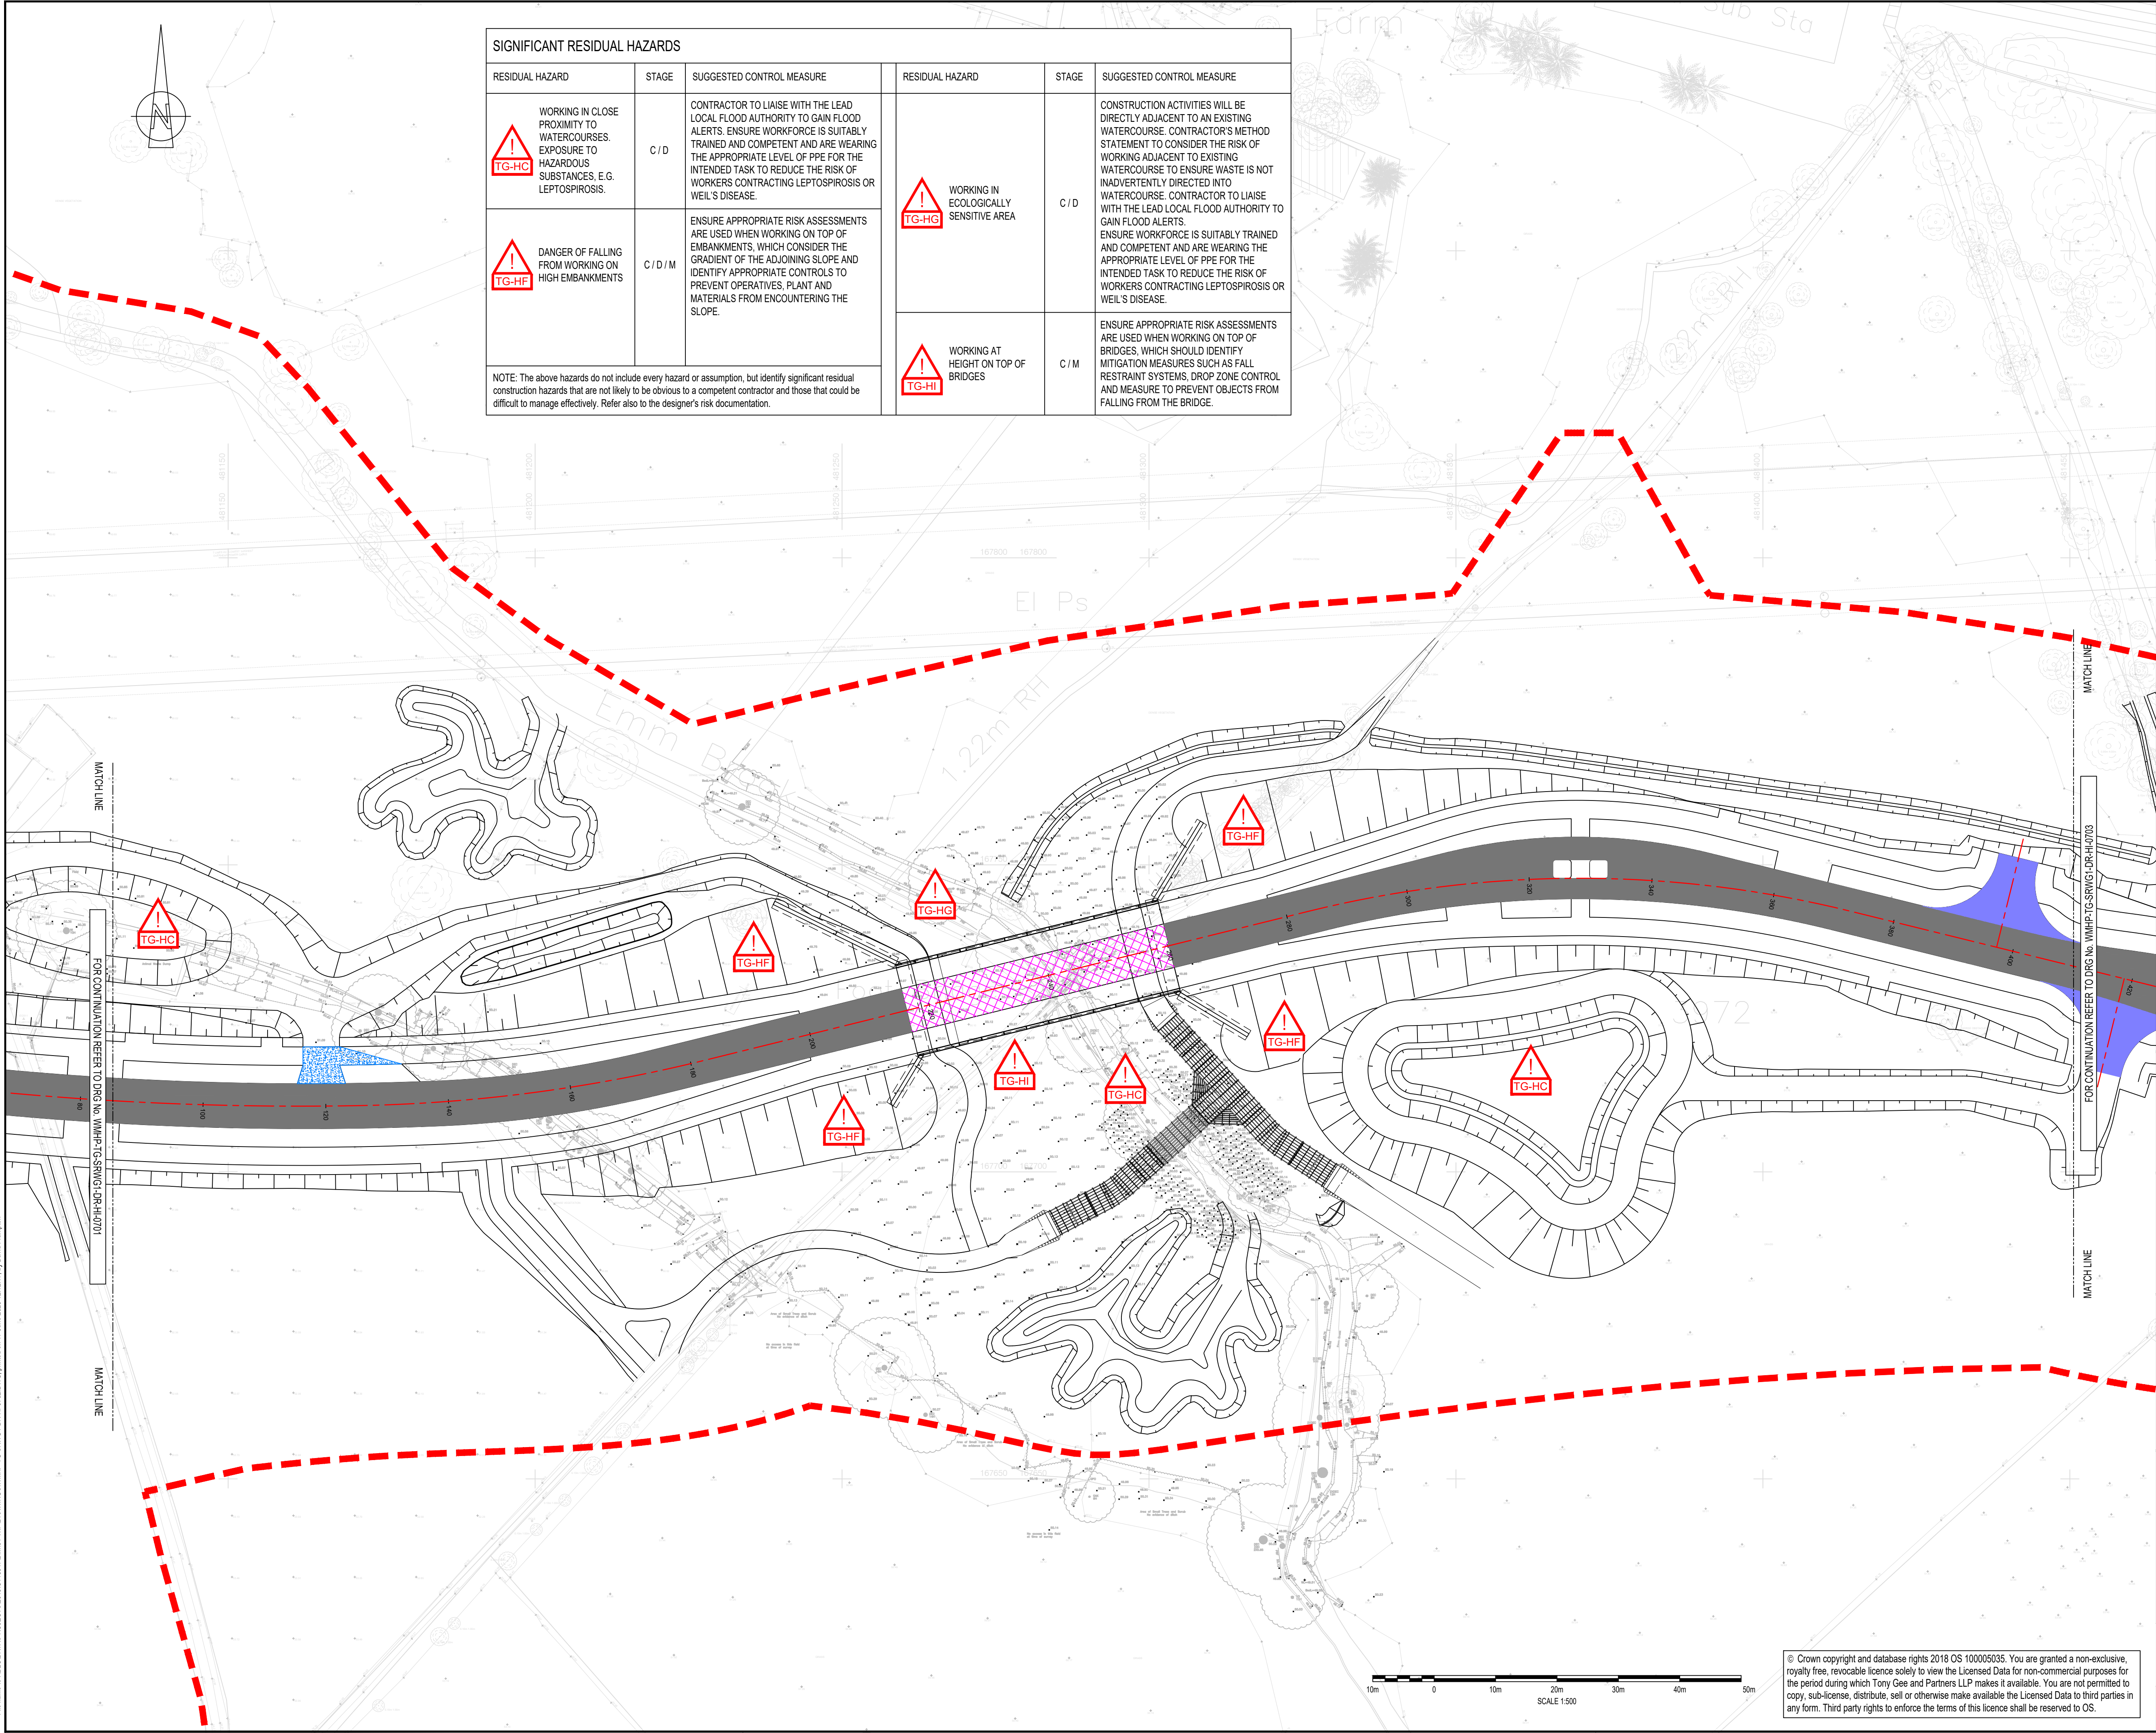

SIGNIFICANT RESIDUAL HAZARDS					
RESIDUAL HAZARD	STAGE	SUGGESTED CONTROL MEASURE	RESIDUAL HAZARD	STAGE	SUGGESTED CONTROL MEASURE
WORKING IN CLOSE PROXIMITY TO WATERCOURSES. EXPOSURE TO HAZARDOUS SUBSTANCES, E.G. LEPTOSPIROSIS.	C / D	CONTRACTOR TO LIAISE WITH THE LEAD LOCAL FLOOD AUTHORITY TO GAIN FLOOD ALERTS. ENSURE WORKFORCE IS SUITABLY TRAINED AND COMPETENT AND ARE WEARING THE APPROPRIATE LEVEL OF PPE FOR THE INTENDED TASK TO REDUCE THE RISK OF WORKERS CONTRACTING LEPTOSPIROSIS OR WEIL'S DISEASE.	WORKING IN ECOLOGICALLY SENSITIVE AREA	C / D	CONSTRUCTION ACTIVITIES WILL BE DIRECTLY ADJACENT TO AN EXISTING WATERCOURSE. CONTRACTOR'S METHOD STATEMENT TO CONSIDER THE RISK OF WORKING ADJACENT TO EXISTING WATERCOURSE TO ENSURE WASTE IS NOT INADVERTENTLY DIRECTED INTO WATERCOURSE. CONTRACTOR TO LIAISE WITH THE LEAD LOCAL FLOOD AUTHORITY TO GAIN FLOOD ALERTS. ENSURE WORKFORCE IS SUITABLY TRAINED AND COMPETENT AND ARE WEARING THE APPROPRIATE LEVEL OF PPE FOR THE INTENDED TASK TO REDUCE THE RISK OF WORKERS CONTRACTING LEPTOSPIROSIS OR WEIL'S DISEASE.
DANGER OF FALLING FROM WORKING ON HIGH EMBANKMENTS	C / D / M	ENSURE APPROPRIATE RISK ASSESSMENTS ARE USED WHEN WORKING ON TOP OF EMBANKMENTS, WHICH CONSIDER THE GRADIENT OF THE ADJOINING SLOPE AND IDENTIFY APPROPRIATE CONTROLS TO PREVENT OPERATIVES, PLANT AND MATERIALS FROM ENCOUNTERING THE SLOPE.	WORKING AT HEIGHT ON TOP OF BRIDGES	C / M	ENSURE APPROPRIATE RISK ASSESSMENTS ARE USED WHEN WORKING ON TOP OF BRIDGES, WHICH SHOULD IDENTIFY MITIGATION MEASURES SUCH AS FALL RESTRAINT SYSTEMS, DROP ZONE CONTROL AND MEASURE TO PREVENT OBJECTS FROM FALLING FROM THE BRIDGE.

NOTE: The above hazards do not include every hazard or assumption, but identify significant residual construction hazards that are not likely to be obvious to a competent contractor and those that could be difficult to manage effectively. Refer also to the designer's risk documentation.

DO NOT SCALE

NOTES:

1. ALL DIMENSIONS ARE IN MILLIMETRES UNLESS NOTED OTHERWISE.

2. ALL LEVELS ARE IN METRES AOD UNLESS NOTED OTHERWISE.

3. DRAWING TO BE READ IN CONJUNCTION WITH DETAILS DRAWING WMHP-TG-SRWG1-DR-HI-0721 AND SPECIFICATION REF. WMHP-TG-SRWG1-SP-HI-0701.

4. FOR DETAILS OF KERBS AND FOOTWAYS REFER TO DRAWINGS WMHP-TG-SRWG1-DR-HI-1101 TO WMHP-TG-SRWG1-DR-HI-1109.

LEGEND

RED LINE BOUNDARY

TYPE A - MAINLINE

TYPE B - BRIDGE DECK

TYPE C - FINCHAMPSTEAD ROAD

TYPE D - TESCO ROUNDABOUT

TYPE E - FINCHAMPSTEAD ROAD ROUNDABOUT

TYPE F - EASTHAMPSTEAD ROAD/ OAKLEY DRIVE AREAS/ LUDGROVE SCHOOL ACCESS/ MINOR ROADS

TYPE G - MAINTENANCE ACCESS

TYPE H - FOOTWAY CROSSOVER

TYPE J - INLAY

TYPE K - OVERLAY

AREAS TO BE PERFORATED OR BROKEN OUT

AREAS TO BE BROKEN OUT

1 2 3 4 5 6 7 8 9

INSET

SHEET LOCATION PLAN

N.T.S.

SWDR - SPINE ROAD AND WESTERN GATEWAY PHASE 1

P07	18/06/2025	NL	UPDATED TO ADDRESS PLANNING COMMENTS	DJF	JC
REV	DATE	BY	DESCRIPTION	CHK	APP

DRAWING STATUS:

SUITABLE FOR APPROVAL

S5

DESIGNER:

Tony Gee

Consulting Civil, Structural and Geotechnical Engineers

Tony Gee and Partners LLP

Hardy House

140 High Street

Esher, Surrey

KT10 9QJ

Tel: 01372 461600

www.tonygee.com

CONTRACTOR:

CLIENT:

WOKINGHAM BOROUGH COUNCIL

Shute End, Wokingham, Berkshire RG40 1BN

Tel: (0118) 974 6000 Web: www.wokingham.gov.uk

PROJECT:

WOKINGHAM MAJOR HIGHWAYS PROGRAMME

SPINE ROAD AND WESTERN GATEWAY PHASE 1

TITLE:

HIGHWAYS PAVEMENT PLAN LAYOUT

SHEET 2

SCALE @ A1:	CHECKED:	APPROVED:
1:500	DJF	JC
PROJECT NO:	DESIGNED:	DRAWN:
C118047	DJF	TCH
DRAWING NO:	DATE:	REV:
WMHP-TG-SRWG1-DR-HI-0702	APRIL 21	P07

File name: P:\BALDATA\PROJECTS\2018\0118\478\BMA1-WP\DRAWINGS\WMHP-TG-SRWG1-DR-HI-0702.DWG, printed on 17 June 2025 12:21:17, by David Farrington

© Crown copyright and database rights 2018 OS 100005035. You are granted a non-exclusive, royalty free, revocable licence solely to view the Licensed Data for non-commercial purposes for the period during which Tony Gee and Partners LLP makes it available. You are not permitted to copy, sub-license, distribute, sell or otherwise make available the Licensed Data to third parties in any form. Third party rights to enforce the terms of this licence shall be reserved to OS.