


File name: P:\BOLTON\PROJECTS\2018\21847\BOLTON\WPDRAWINGS\WMHP-TG-SRWG1-DR-HI-0403.DWG, printed on 17 June 2025 11:37:21, by David Farrington

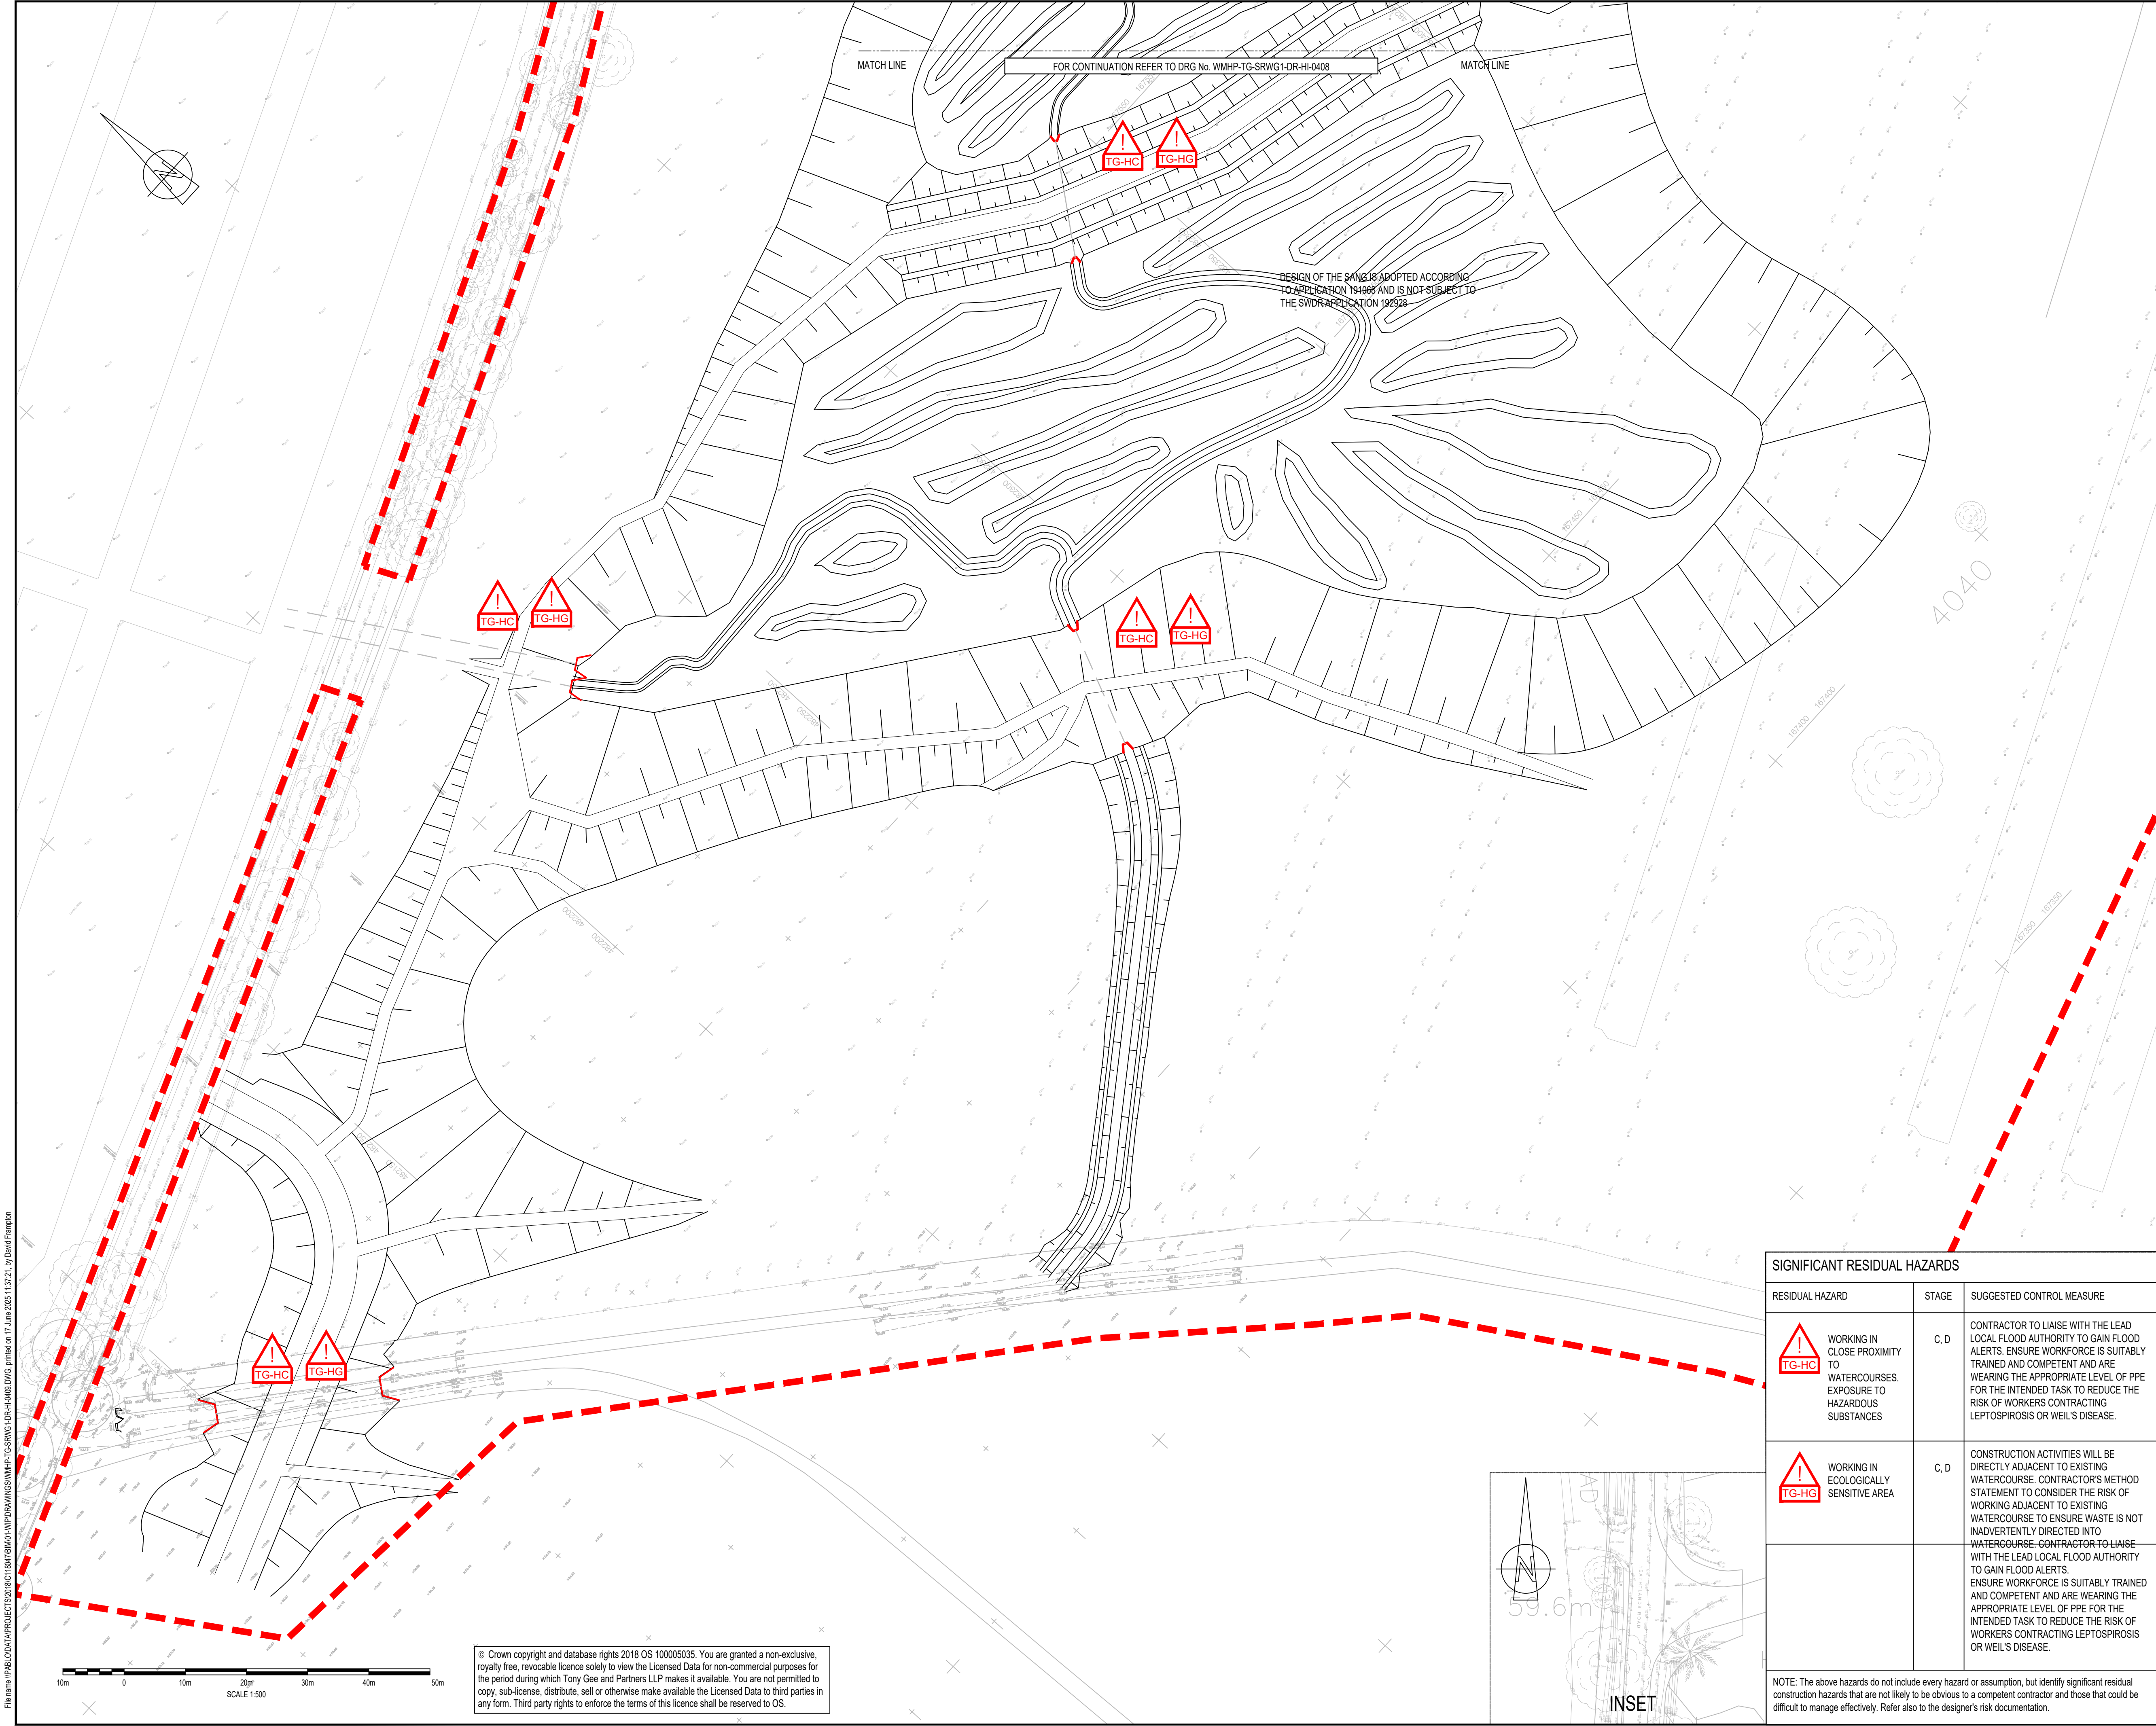

DO NOT SCALE

NOTES:

1. ALL DIMENSIONS ARE IN MILLIMETRES UNLESS NOTED OTHERWISE.

2. ALL LEVELS ARE IN METRES AOD UNLESS NOTED OTHERWISE.

3. DRAWING TO BE READ IN CONJUNCTION WITH SPECIFICATION REFERENCE WMHP-TG-SRWG1-SP-HI-0401 AND ROAD RESTRAINT DETAILS DRAWING WMHP-TG-SRWG1-DR-HI-0421.

LEGEND

PLANNING APPLICATION 192928 RED LINE BOUNDARY

N2 PARAPET - SAFETY BARRIER TRANSITION

N1 PARAPET

SAFETY BARRIER

TERMINAL

OFF STRUCTURE PEDESTRIAN GUARDRAIL

INDICATIVE LOCATION OF ON STRUCTURE PEDESTRIAN PARAPET (SEE RELEVANT STRUCTURES DRAWINGS)

INDICATIVE LOCATION OF ON STRUCTURE PEDESTRIAN GUARDRAIL (SEE RELEVANT STRUCTURES DRAWINGS)

1

2

3

4

5

6

7

8

9

INSET

SHEET LOCATION PLAN

N.T.S

KEYPLAN

SWDR - SPINE ROAD AND WESTERN GATEWAY PHASE 1

P06	18/06/2025	GR	UPDATED FOR PLANNING CONDITION DISCHARGE	DJF	JC
REV	DATE	BY	DESCRIPTION	CHK	APP

DRAWING STATUS:

SUITABLE FOR APPROVAL

S5

DESIGNER:

Tony Gee

Consulting Civil, Structural and Geotechnical Engineers

Tony Gee and Partners LLP

Hardy House

140 High Street

Esher, Surrey

KT10 9QJ

Tel: 01372 461600

www.tonygee.com

CONTRACTOR:

CLIENT:

WOKINGHAM BOROUGH COUNCIL

Shute End, Wokingham, Berkshire RG40 1BN

Tel: (0118) 974 6000 Web: www.wokingham.gov.uk

PROJECT:

WOKINGHAM MAJOR HIGHWAYS PROGRAMME

SPINE ROAD AND WESTERN GATEWAY PHASE 1

TITLE:

HIGHWAYS

ROAD RESTRAINTS

PLAN LAYOUT

SHEET 9

SCALE @ A1:	AS SHOWN	CHECKED:	BH	APPROVED:	JC
PROJECT NO:	C118047	DESIGNED:	MS	DRAWN:	MS
				DATE:	March 21

DRAWING No:

WMHP-TG-SRWG1-DR-HI-0409

REV:

P06

SIGNIFICANT RESIDUAL HAZARDS		
RESIDUAL HAZARD	STAGE	SUGGESTED CONTROL MEASURE
WORKING IN CLOSE PROXIMITY TO WATERCOURSES. EXPOSURE TO HAZARDOUS SUBSTANCES	C, D	CONTRACTOR TO LIAISE WITH THE LEAD LOCAL FLOOD AUTHORITY TO GAIN FLOOD ALERTS. ENSURE WORKFORCE IS SUITABLY TRAINED AND COMPETENT AND ARE WEARING THE APPROPRIATE LEVEL OF PPE FOR THE INTENDED TASK TO REDUCE THE RISK OF WORKERS CONTRACTING LEPTOSPIROSIS OR WEIL'S DISEASE.
WORKING IN ECOLOGICALLY SENSITIVE AREA	C, D	CONSTRUCTION ACTIVITIES WILL BE DIRECTLY ADJACENT TO EXISTING WATERCOURSE. CONTRACTOR'S METHOD STATEMENT TO CONSIDER THE RISK OF WORKING ADJACENT TO EXISTING WATERCOURSE TO ENSURE WASTE IS NOT INADVERTENTLY DIRECTED INTO WATERCOURSE. CONTRACTOR TO LIAISE WITH THE LEAD LOCAL FLOOD AUTHORITY TO GAIN FLOOD ALERTS. ENSURE WORKFORCE IS SUITABLY TRAINED AND COMPETENT AND ARE WEARING THE APPROPRIATE LEVEL OF PPE FOR THE INTENDED TASK TO REDUCE THE RISK OF WORKERS CONTRACTING LEPTOSPIROSIS OR WEIL'S DISEASE.

NOTE: The above hazards do not include every hazard or assumption, but identify significant residual construction hazards that are not likely to be obvious to a competent contractor and those that could be difficult to manage effectively. Refer also to the designer's risk documentation.

© Crown copyright and database rights 2018 OS 100005035. You are granted a non-exclusive, royalty free, revocable licence solely to view the Licensed Data for non-commercial purposes for the period during which Tony Gee and Partners LLP makes it available. You are not permitted to copy, sub-license, distribute, sell or otherwise make available the Licensed Data to third parties in any form. Third party rights to enforce the terms of this licence shall be reserved to OS.