

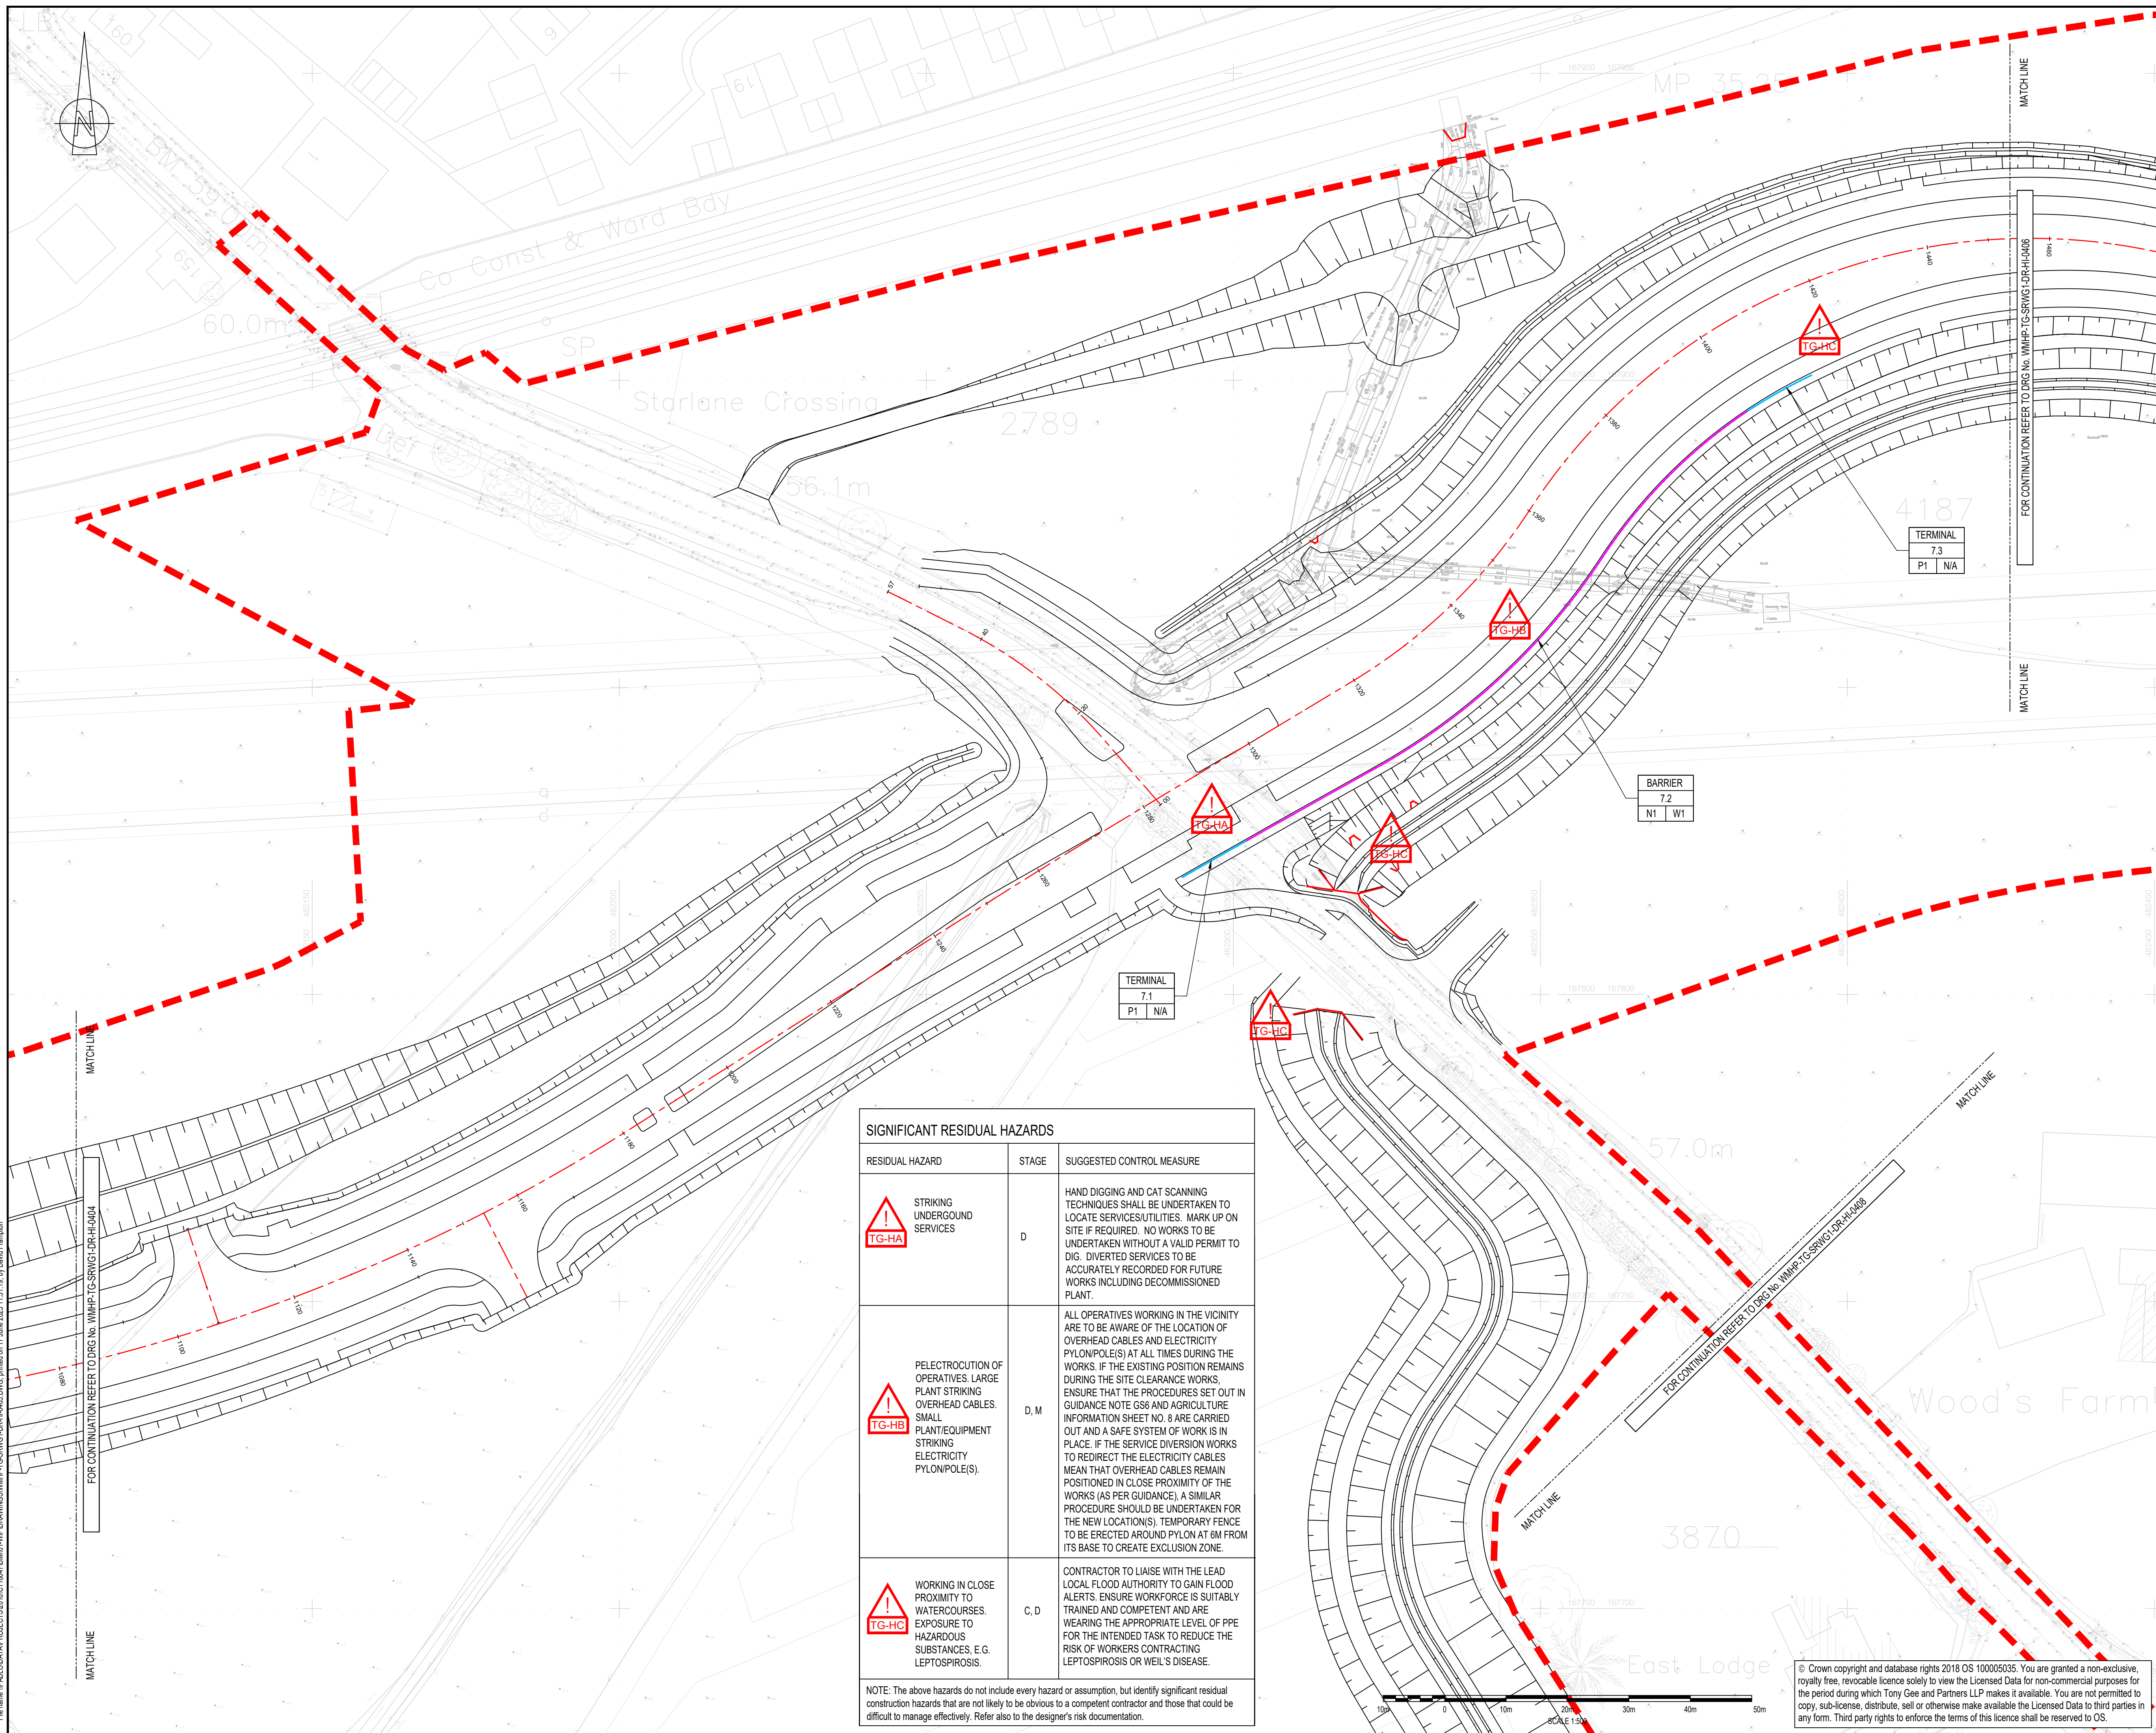


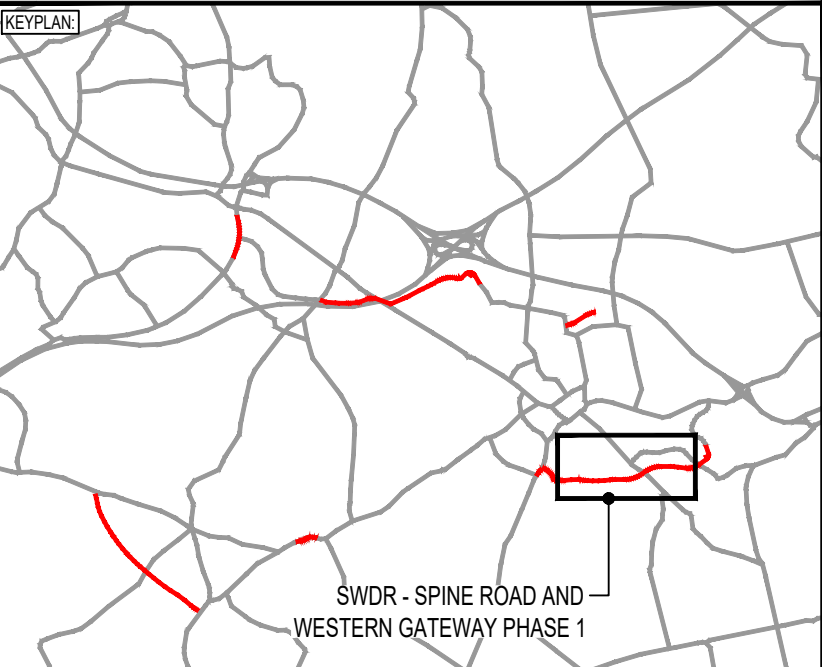

DO NOT SCALE

LEGEND

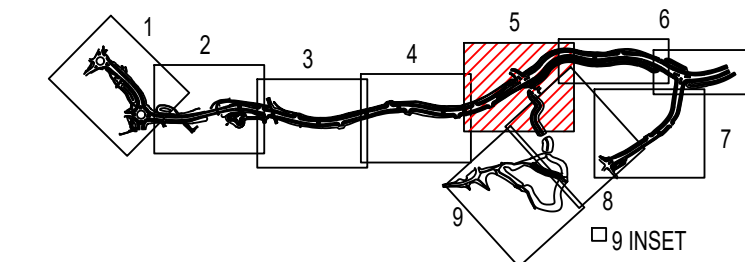

DRAWING STATUS:		SUITABLE FOR APPROVAL	S5
DESIGNER:	 Tony Gee Consulting Civil, Structural and Geotechnical Engineers		
	Tony Gee and Partners LLP Hardy House 140 High Street Esher, Surrey KT10 9QJ Tel: 01372 461600 www.tonygee.com		

PROJECT:

WOKINGHAM MAJOR HIGHWAYS PROGRAMME
SPINE ROAD AND WESTERN GATEWAY PHASE 1

SCALE @ 1":	1:500	CHECKED:	BH	APPROVED:	JC
PROJECT NO:	C118047	DESIGNED:	MH	DRAWN:	MH
				DATE:	March 21
DRAWING No:					REV:
WMHP-TG-SRWG1-DR-HI-0405					P06