


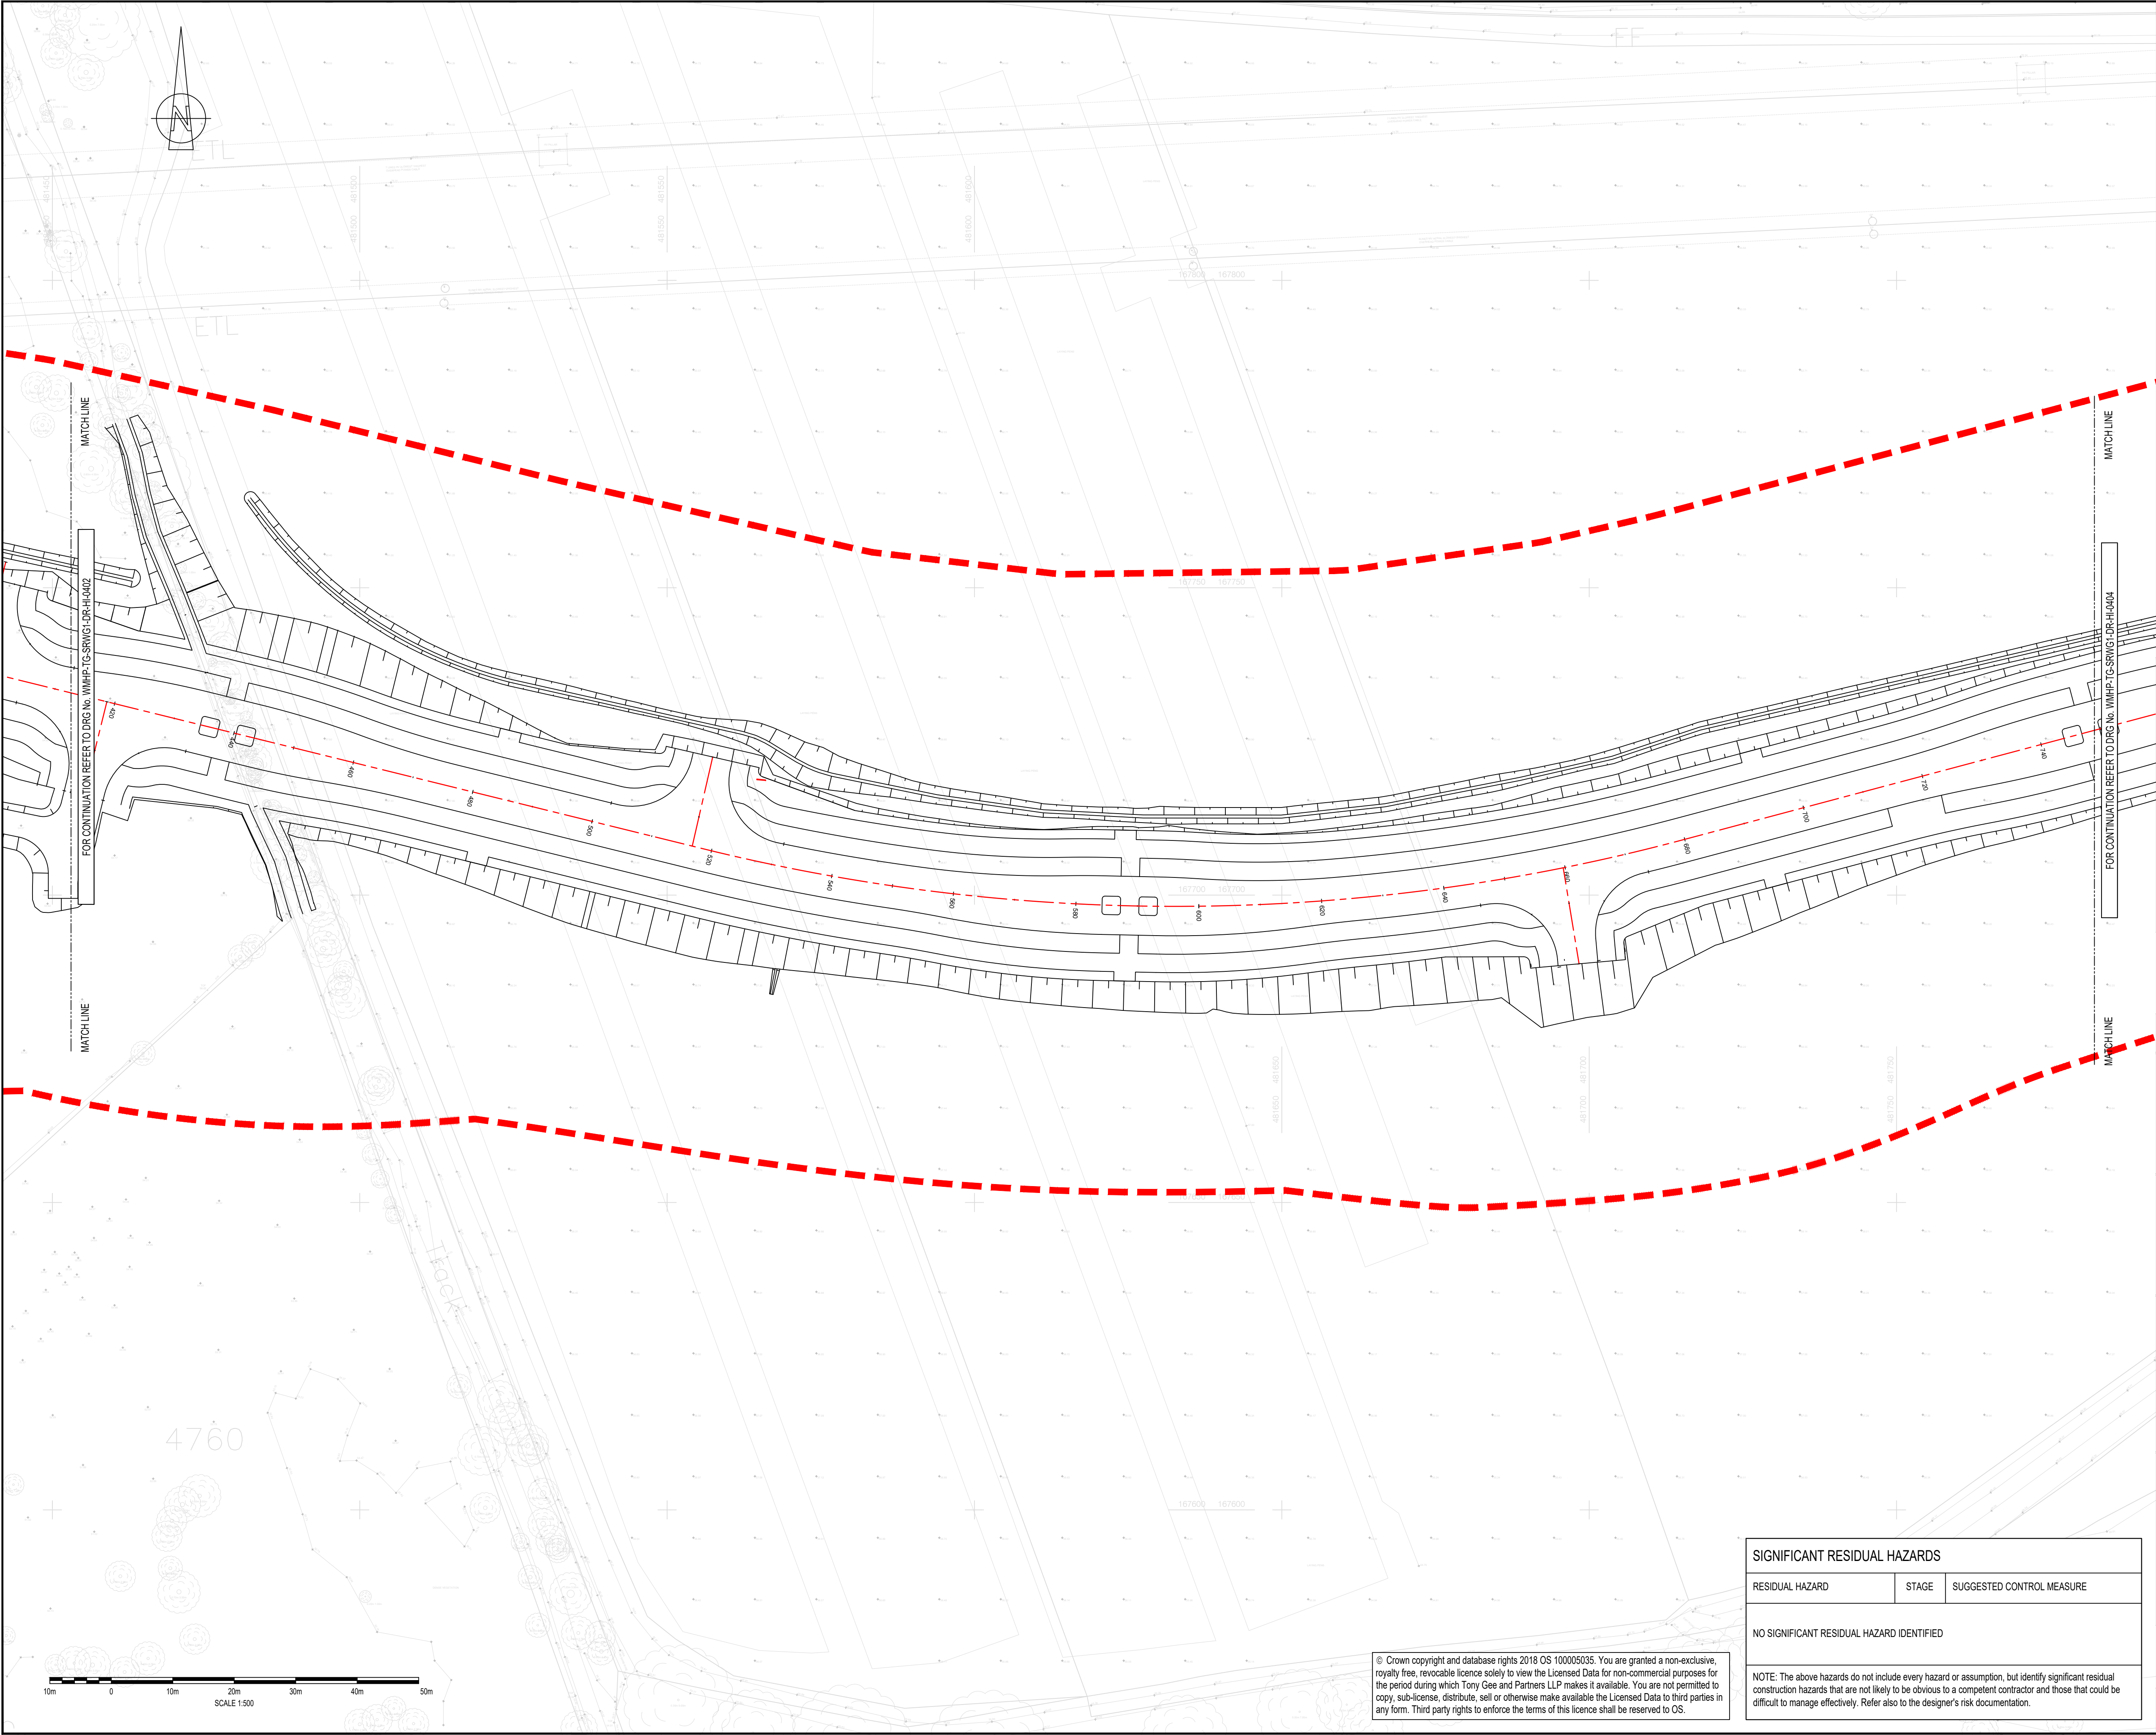

DO NOT SCALE

NOTES:
1. ALL DIMENSIONS ARE IN MILLIMETRES UNLESS NOTED OTHERWISE.
2. ALL LEVELS ARE IN METRES AOD UNLESS NOTED OTHERWISE.
3. DRAWING TO BE READ IN CONJUNCTION WITH SPECIFICATION REFERENCE WMHP-TG-SRWG1-SP-HI-0401 AND ROAD RESTRAINT DETAILS DRAWING WMHP-TG-SRWG1-DR-HI-0421.

LEGEND
[Red dashed line] PLANNING APPLICATION 192928 RED LINE BOUNDARY
[Green line] N2 PARAPET - SAFETY BARRIER TRANSITION
[Blue line] N1 PARAPET
[Purple line] SAFETY BARRIER
[Yellow line] TERMINAL
[Green line] OFF STRUCTURE PEDESTRIAN GUARDRAIL
[Yellow line] INDICATIVE LOCATION OF ON STRUCTURE PEDESTRIAN PARAPET (SEE RELEVANT STRUCTURES DRAWINGS)
[Red line] INDICATIVE LOCATION OF ON STRUCTURE PEDESTRIAN GUARDRAIL (SEE RELEVANT STRUCTURES DRAWINGS)

1 2 3 4 5 6 7 8 9 INSET

SHEET LOCATION PLAN
N.T.S

KEYPLAN

SWDR - SPINE ROAD AND WESTERN GATEWAY PHASE 1

P06	18/06/2025	GR	UPDATED FOR PLANNING CONDITION DISCHARGE	DJF	JC
REV	DATE	BY	DESCRIPTION	CHK	APP

DRAWING STATUS: SUITABLE FOR APPROVAL S5

DESIGNER:

Tony Gee
Consulting Civil, Structural and Geotechnical Engineers

CONTRACTOR:

Balfour Beatty

CLIENT:

WOKINGHAM BOROUGH COUNCIL
Shute End, Wokingham, Berkshire RG40 1BN
Tel: (0118) 974 6000 Web: www.wokingham.gov.uk

PROJECT:
WOKINGHAM MAJOR HIGHWAYS PROGRAMME
SPINE ROAD AND WESTERN GATEWAY PHASE 1

TITLE:
HIGHWAYS
ROAD RESTRAINTS
PLAN LAYOUT
SHEET 3

SCALE @ A1:
1:500

CHECKED:
BH

APPROVED:
JC

PROJECT NO:
C118047

DESIGNED:
MH

DRAWN:
MH

DATE:
March 21

DRAWING No:
WMHP-TG-SRWG1-DR-HI-0403

REV:
P06

File name: P:\BALFOUR\PROJECTS\2018\211847\BMA1-WP\DRAWINGS\WMHP-TG-SRWG1-DR-HI-0403.DWG, printed on 17 June 2025 11:33:05, by David Farrington

© Crown copyright and database rights 2018 OS 100005035. You are granted a non-exclusive, royalty free, revocable licence solely to view the Licensed Data for non-commercial purposes for the period during which Tony Gee and Partners LLP makes it available. You are not permitted to copy, sub-license, distribute, sell or otherwise make available the Licensed Data to third parties in any form. Third party rights to enforce the terms of this licence shall be reserved to OS.

SIGNIFICANT RESIDUAL HAZARDS		
RESIDUAL HAZARD	STAGE	SUGGESTED CONTROL MEASURE
NO SIGNIFICANT RESIDUAL HAZARD IDENTIFIED		
NOTE: The above hazards do not include every hazard or assumption, but identify significant residual construction hazards that are not likely to be obvious to a competent contractor and those that could be difficult to manage effectively. Refer also to the designer's risk documentation.		