


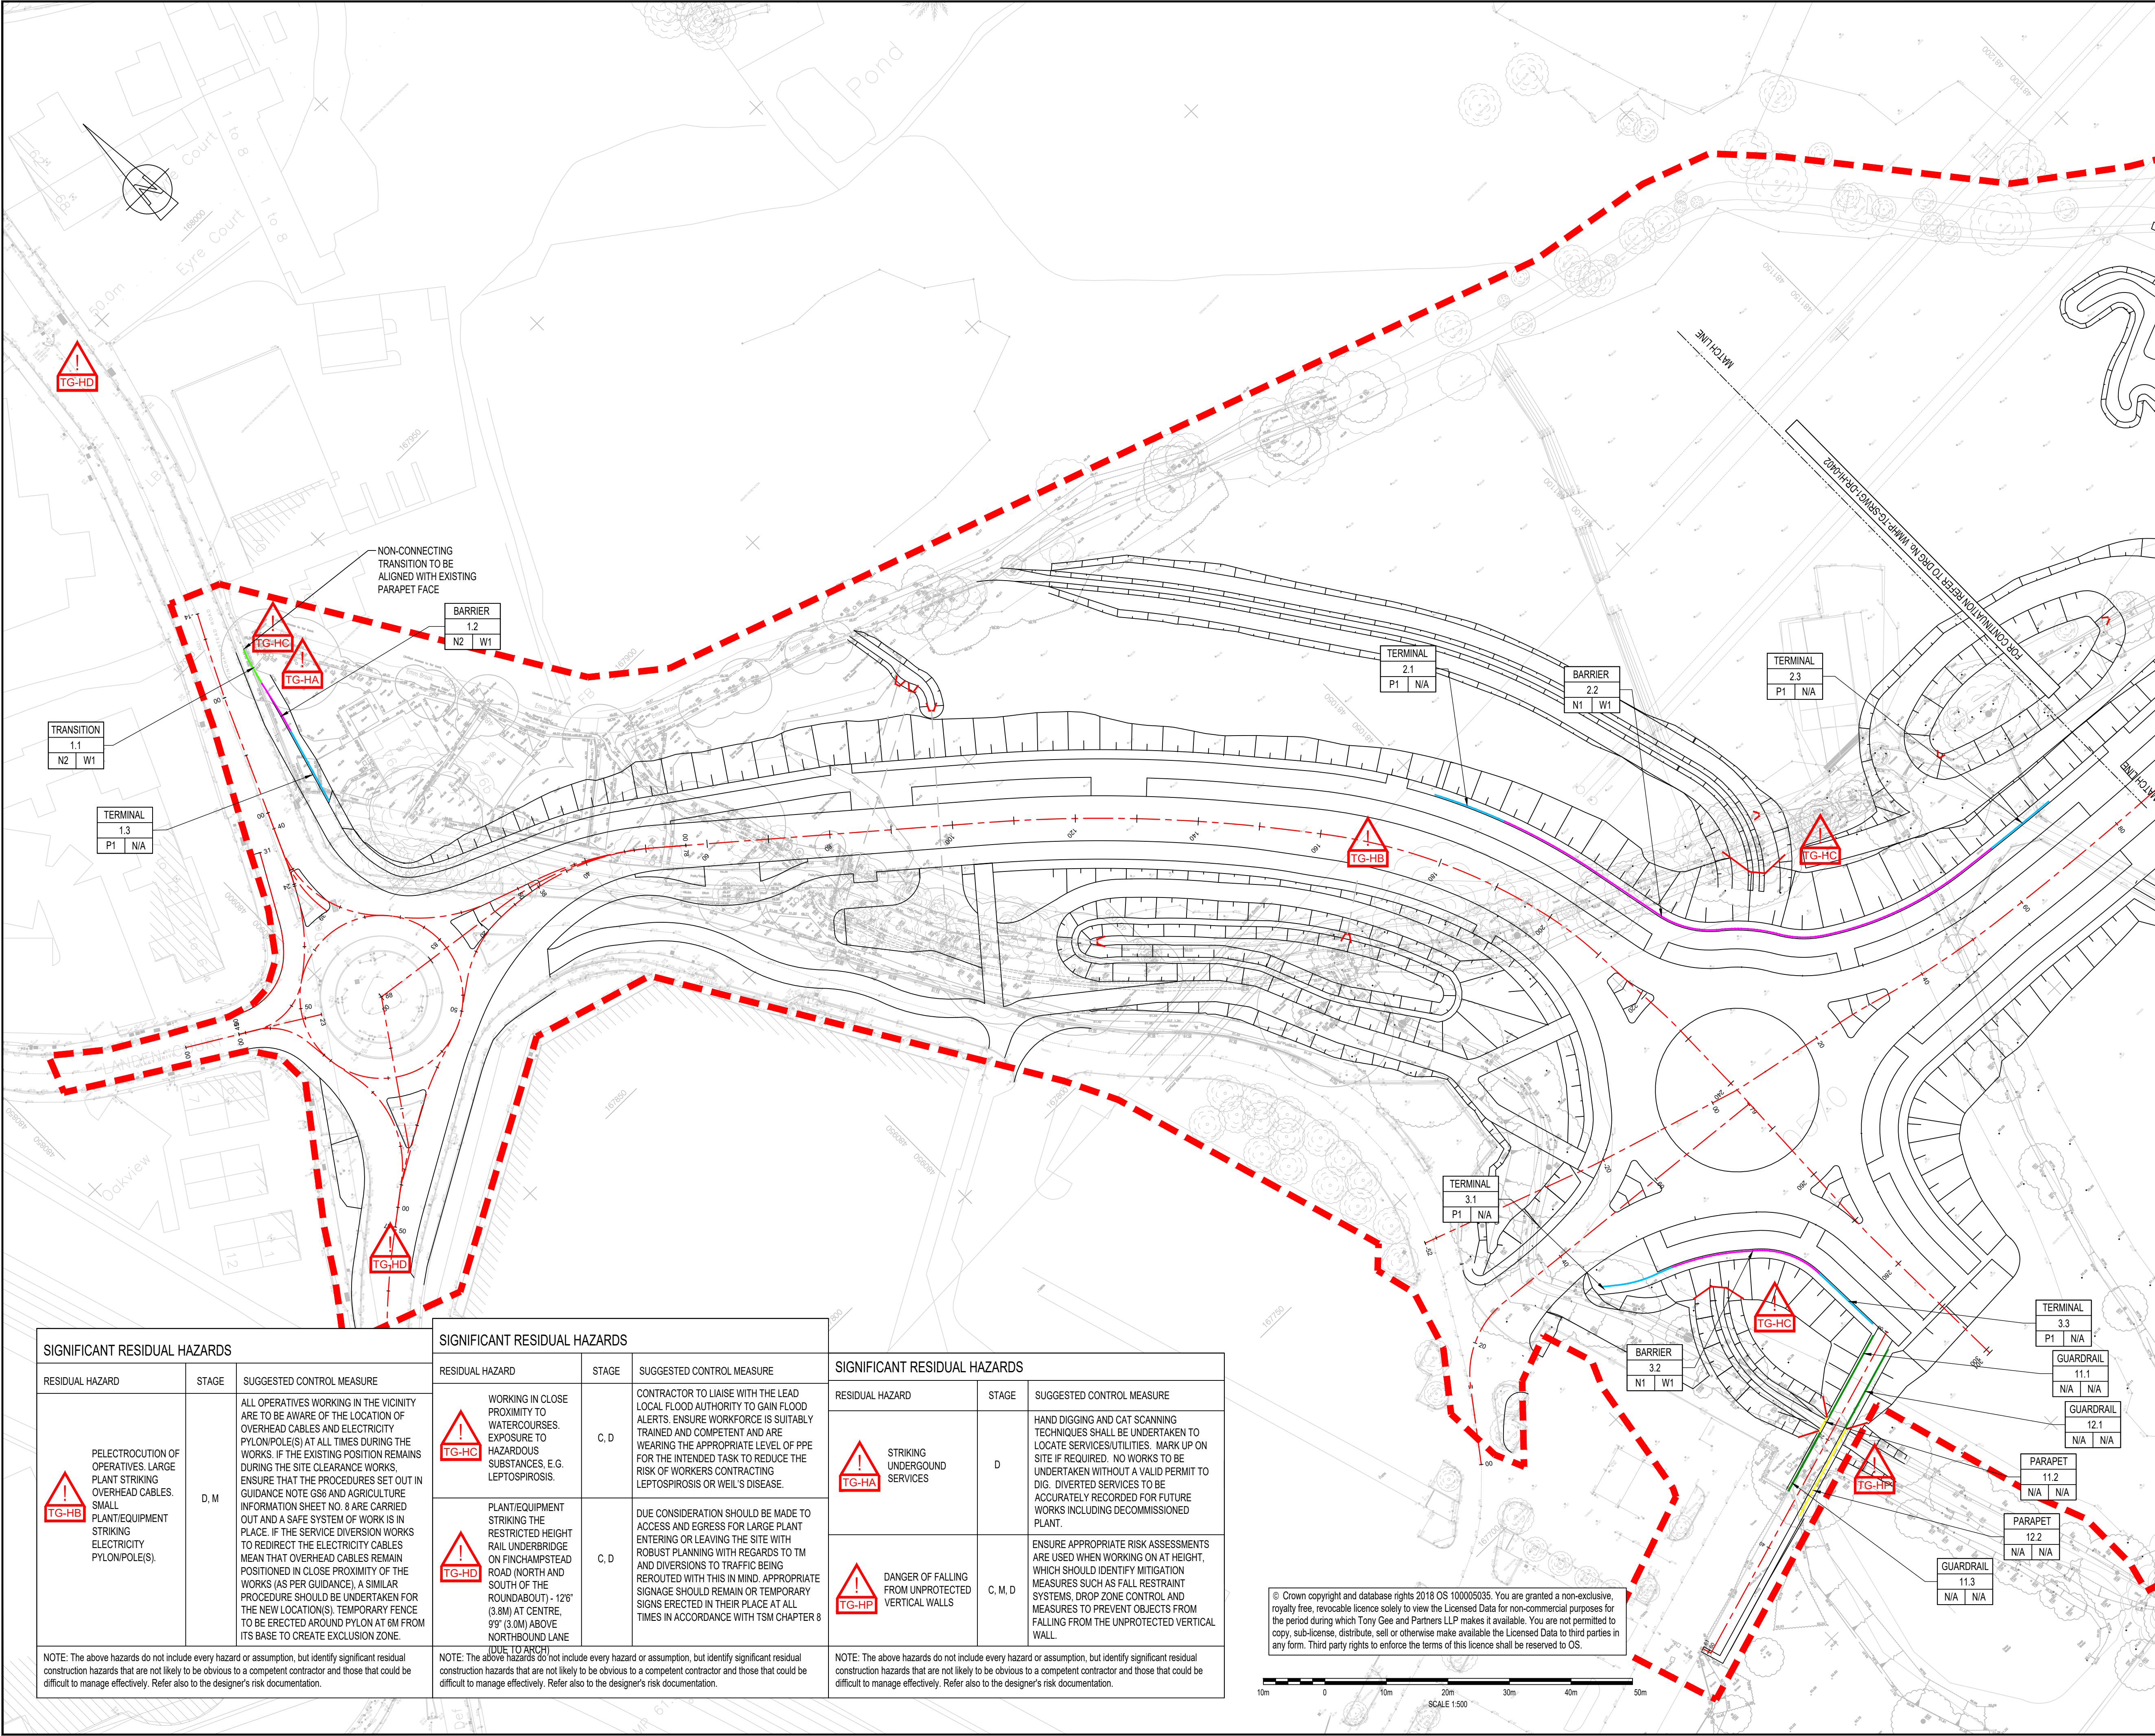

DO NOT SCALE

NOTES:
1. ALL DIMENSIONS ARE IN MILLIMETRES UNLESS NOTED OTHERWISE.
2. ALL LEVELS ARE IN METRES AOD UNLESS NOTED OTHERWISE.
3. DRAWING TO BE READ IN CONJUNCTION WITH SPECIFICATION REFERENCE WMHP-TG-SRWG1-SP-HI-0401 AND ROAD RESTRAINT DETAILS DRAWING WMHP-TG-SRWG1-DR-HI-0421.

LEGEND
PLANNING APPLICATION 192928 RED LINE BOUNDARY
N2 PARAPET - SAFETY BARRIER TRANSITION
N1 PARAPET
SAFETY BARRIER
TERMINAL
OFF STRUCTURE PEDESTRIAN GUARDRAIL
INDICATIVE LOCATION OF ON STRUCTURE PEDESTRIAN PARAPET (SEE RELEVANT STRUCTURES DRAWINGS)
INDICATIVE LOCATION OF ON STRUCTURE PEDESTRIAN GUARDRAIL (SEE RELEVANT STRUCTURES DRAWINGS)

SHEET LOCATION PLAN
N.T.S.

P07	18/06/2025	GR	UPDATED FOR PLANNING CONDITION DISCHARGE	DJF	JC
REV	DATE	BY	DESCRIPTION	CHK	APP

DRAWING STATUS: SUITABLE FOR APPROVAL S5

DESIGNER:

Tony Gee
Consulting Civil, Structural and Geotechnical Engineers

Tony Gee and Partners LLP
Hardy House
140 High Street
Esher, Surrey
KT10 9QJ
Tel: 01372 461600
www.tonygee.com

CLIENT:

WOKINGHAM BOROUGH COUNCIL

Shute End, Wokingham, Berkshire RG40 1BN
Tel: (0118) 974 6000 Web: www.wokingham.gov.uk

PROJECT:
SPINE ROAD AND WESTERN GATEWAY PHASE 1

TITLE:
HIGHWAYS
ROAD RESTRAINTS
PLAN LAYOUT
SHEET 1

SCALE @ A1: 1:500	CHECKED: BH	APPROVED: JC
PROJECT NO: C118047	DESIGNED: MH	DRAWN: MH
DRAWING No: WMHP-TG-SRWG1-DR-HI-0401	DATE: April 21	REV: P07

File name: IP:\A\DATA\PROJECTS\2018\C118047\BIM\01-WP\DRAWINGS\WMHP-TG-SRWG1-DR-HI-0401.DWG, printed on 17 June 2025 11:36:12, by David Frampton