


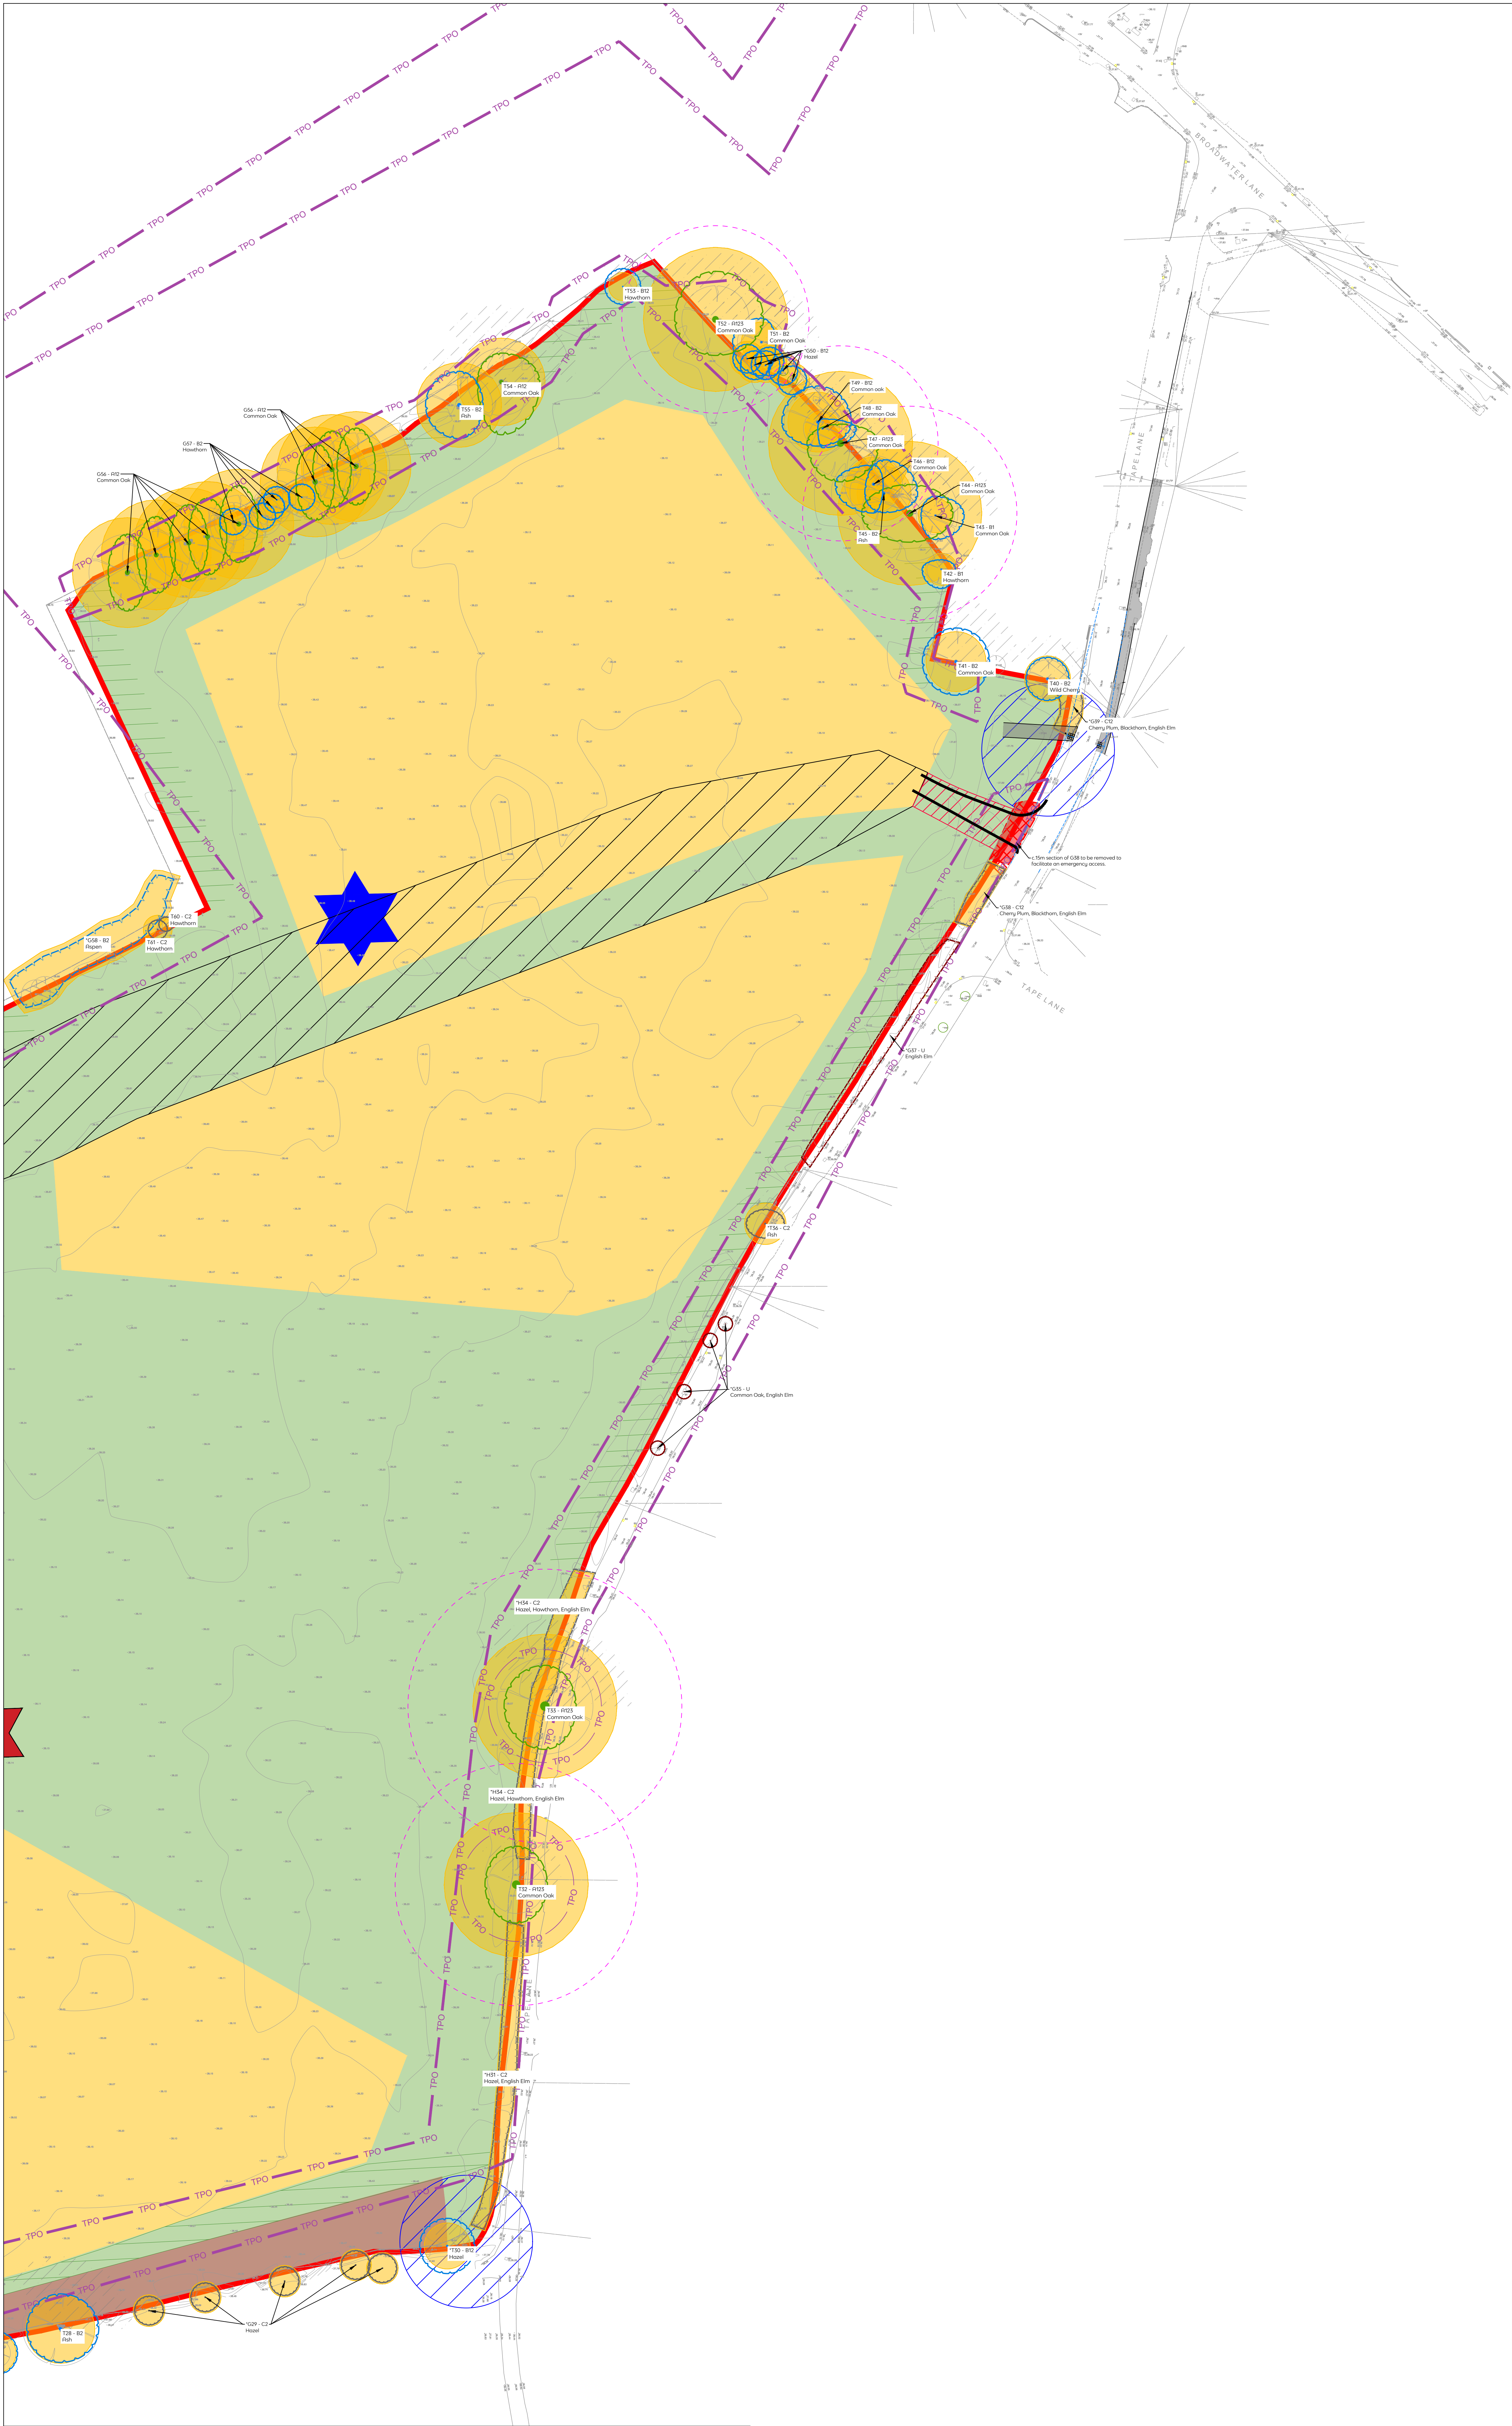

	Category A - Trees of High Quality and Value		Category U - Trees in Poor Condition		Veteran Tree Buffers
	Category B - Trees of Moderate Quality and Value		Root Protection Areas		Approximate Extent of Tree Preservation Orders (Areas and Individuals)
	Category C - Trees of Low Quality and Value		Tree Shading Constraints		Hedgerow Removal for Proposed Access

*Denotes trees and groups not identified on topographical survey. Locations approximated using measurements taken on site.



 Tyler Grange Head Office: 97 Icknield Street, Hockley, Birmingham, B18 6RU E:info@tylergrange.co.uk W:www.tylergrange.co.uk	Sheet Key:	1 2	This document should not be relied on or used in circumstances other than those for which it was prepared and for which Tyler Grange was appointed. Tyler Grange accepts no responsibility for this document to any other party other than the person by whom it was appointed. Tyler Grange Group Limited Copyright © Tyler Grange Group Limited 2024	C B R Rev Tape Lane Access overlay shown Updated Parameter Plan Parameter Plan added Description 02.07.2024 02.07.2024 20.06.2024 Date	Project title Lodge Road, Hurst Drawing title Preliminary Tree Retention and Removal Plan	Scale 1:500 @ A0 04.11.2024 Drawn Checked BV/JP JP
						Drawing number 16452_P02 (Sheet 2 of 2) Revision C