
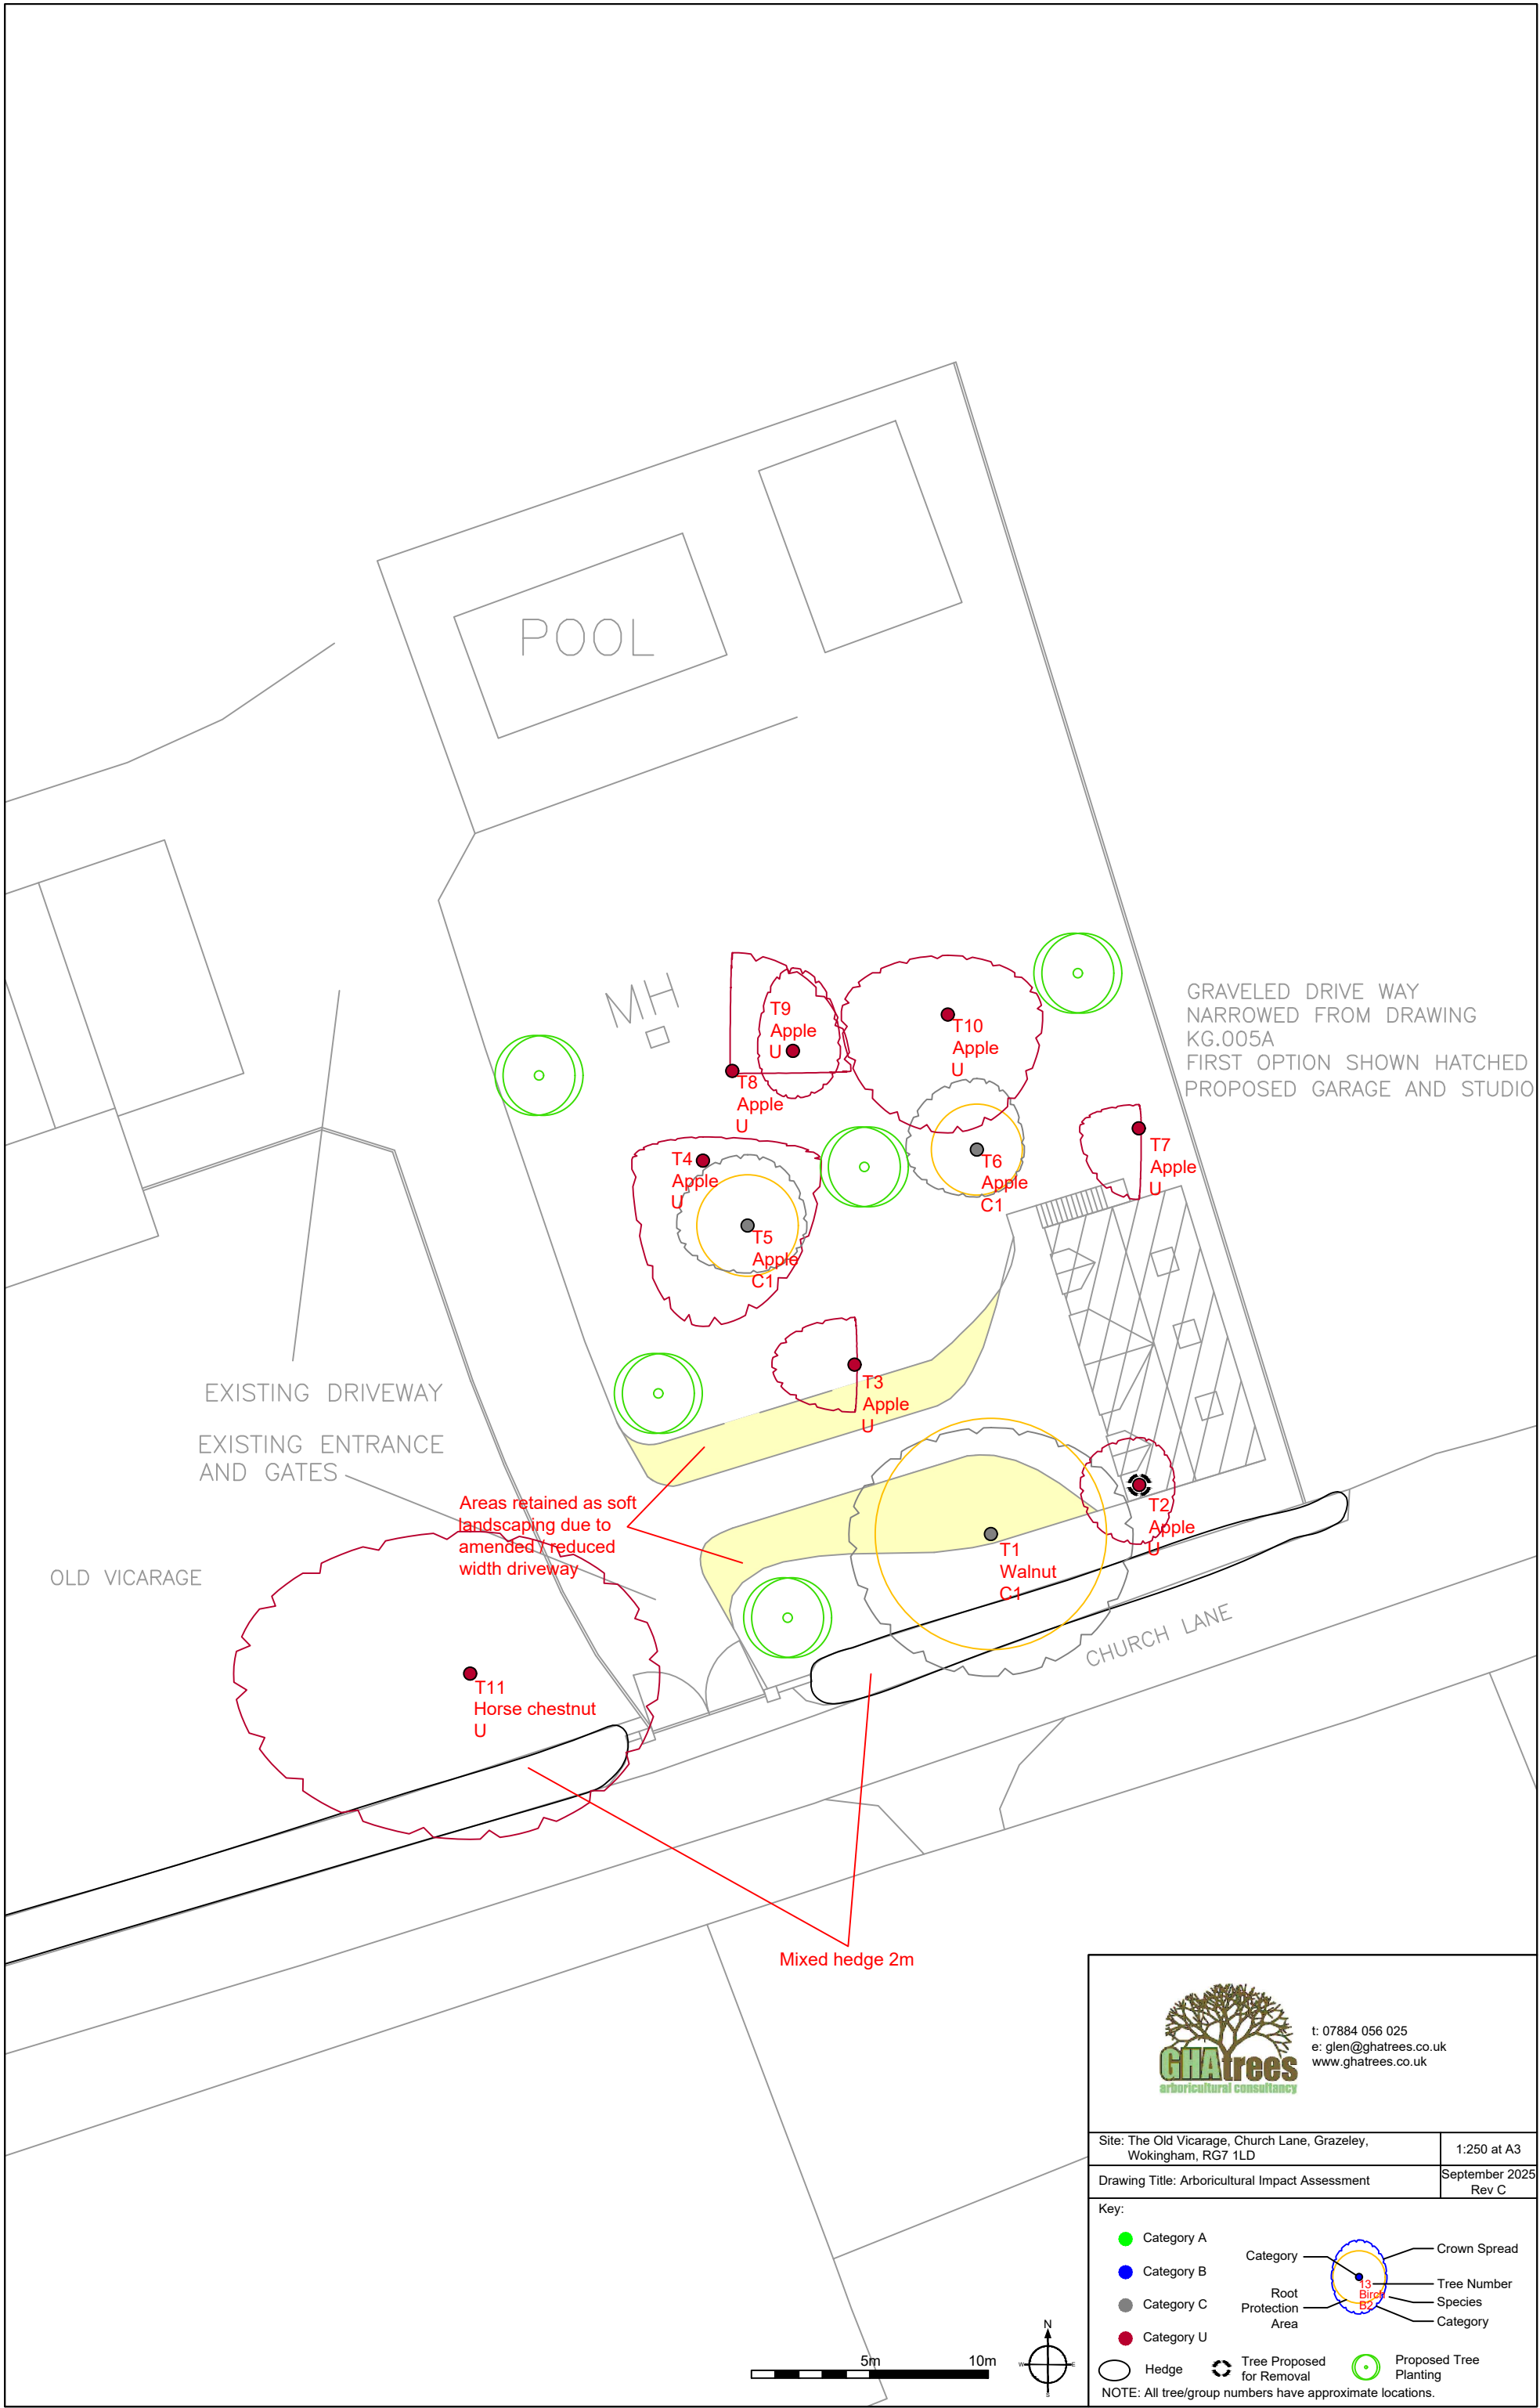


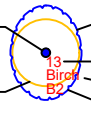

t: 07884 056 025
e: glen@ghatrees.co.uk
www.ghatrees.co.uk

Site: The Old Vicarage, Church Lane, Grazeley, Wokingham, RG7 1LD		1:250 at A3
Drawing Title: Arboricultural Impact Assessment		September 2025 Rev C
Key:		
● Category A		Crown Spread
● Category B		Tree Number
● Category C		Species
● Category U		Category
 Hedge	 Tree Proposed for Removal	 Proposed Tree Planting
NOTE: All tree/group numbers have approximate locations.		