




LOCATION PLAN (1:1250)

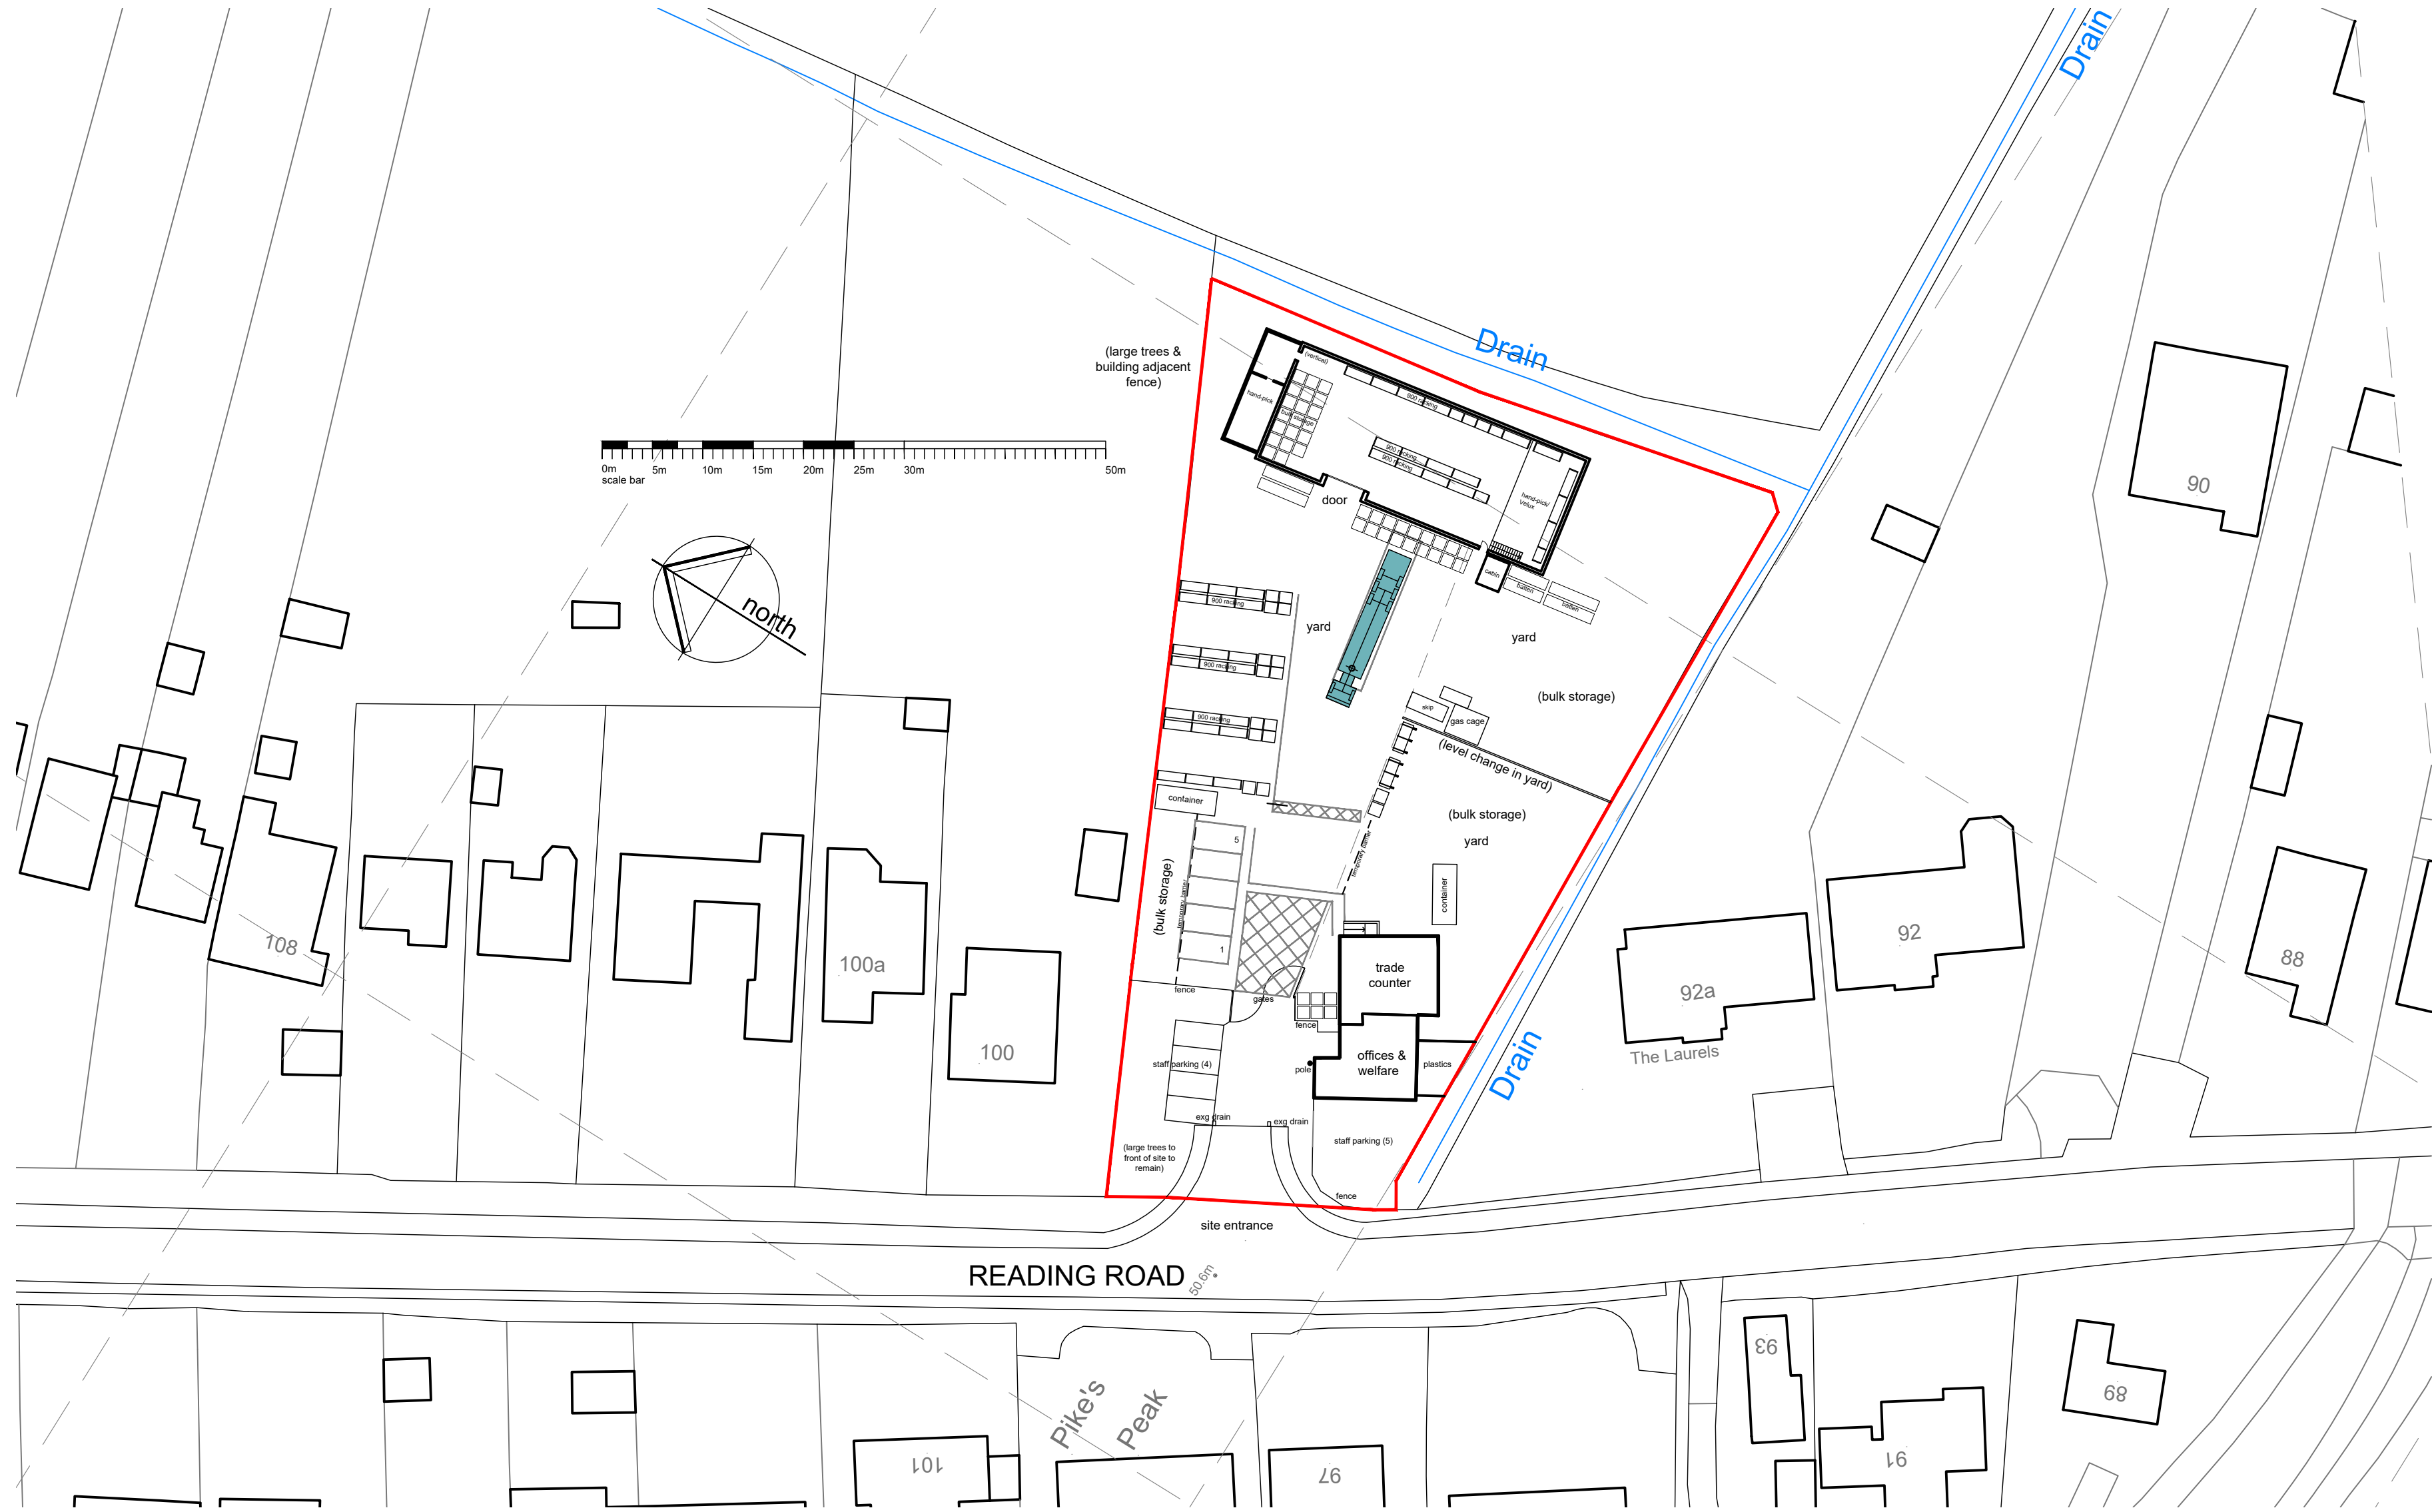

SITE BLOCK PLAN (1:500)