
 
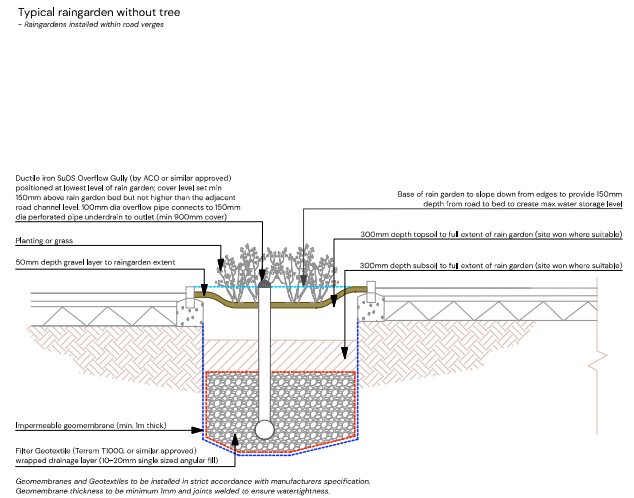
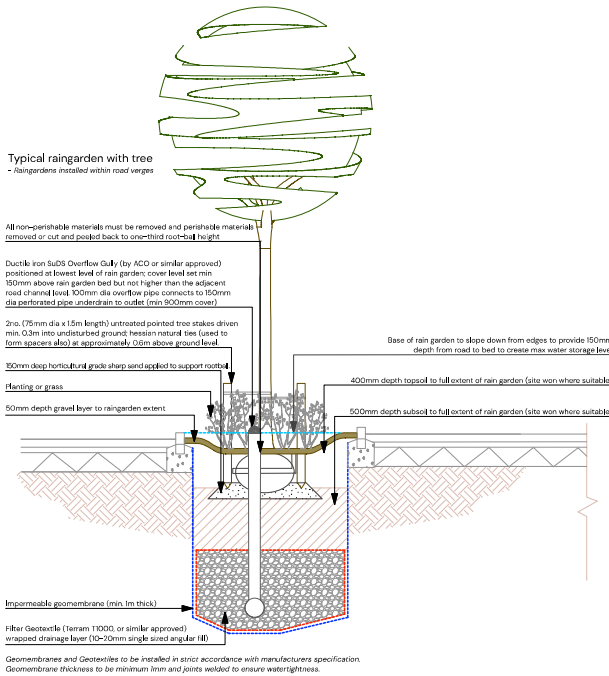


All Intellectual Property Rights (including but not limited to copyright) subsisting in or arising out of this drawing and the building works depicted are owned by Pegasus Planning Group Ltd (Pegasus Group) and may not be copied, adapted, disseminated, redrafted, modified and/or otherwise used without a written licence. Pegasus Group accepts no liability for any use of this drawing other than for its original purpose and by the original client except in circumstances where approved for use by the client. Pegasus Group is not responsible for any use of this drawing for any other purpose. 

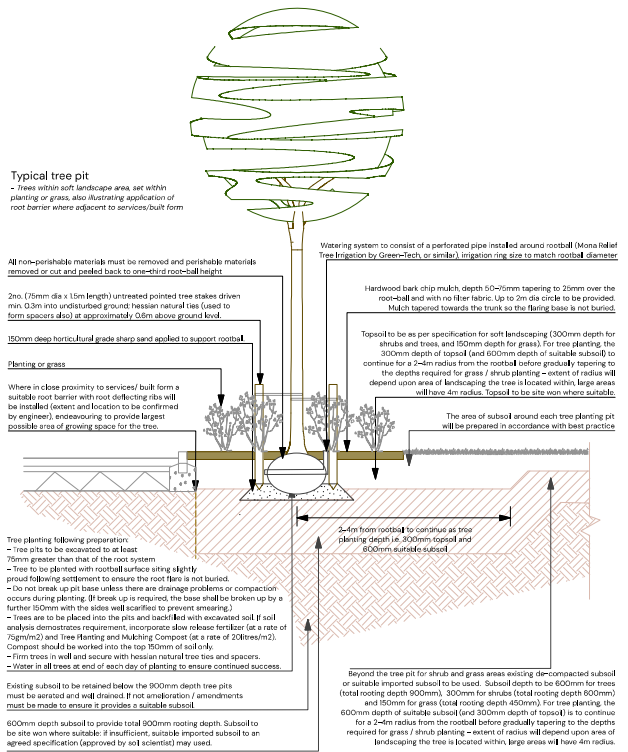

FINCHAMPSTEAD PARCEL 6 – TYPICAL TREE PIT AND RAIN GARDEN DETAILS

| PEGASUSGROUP.CO.UK | TEAM/DRAWN BY: IBD | APPROVED BY: IBD | DATE: 04/12/2025 | SCALE: 1:25@A1 | DRWG: P24-2400_EN_07 | CLIENT: VISTRY THAMES VALLEY |