





1 Existing Section AA
1:100

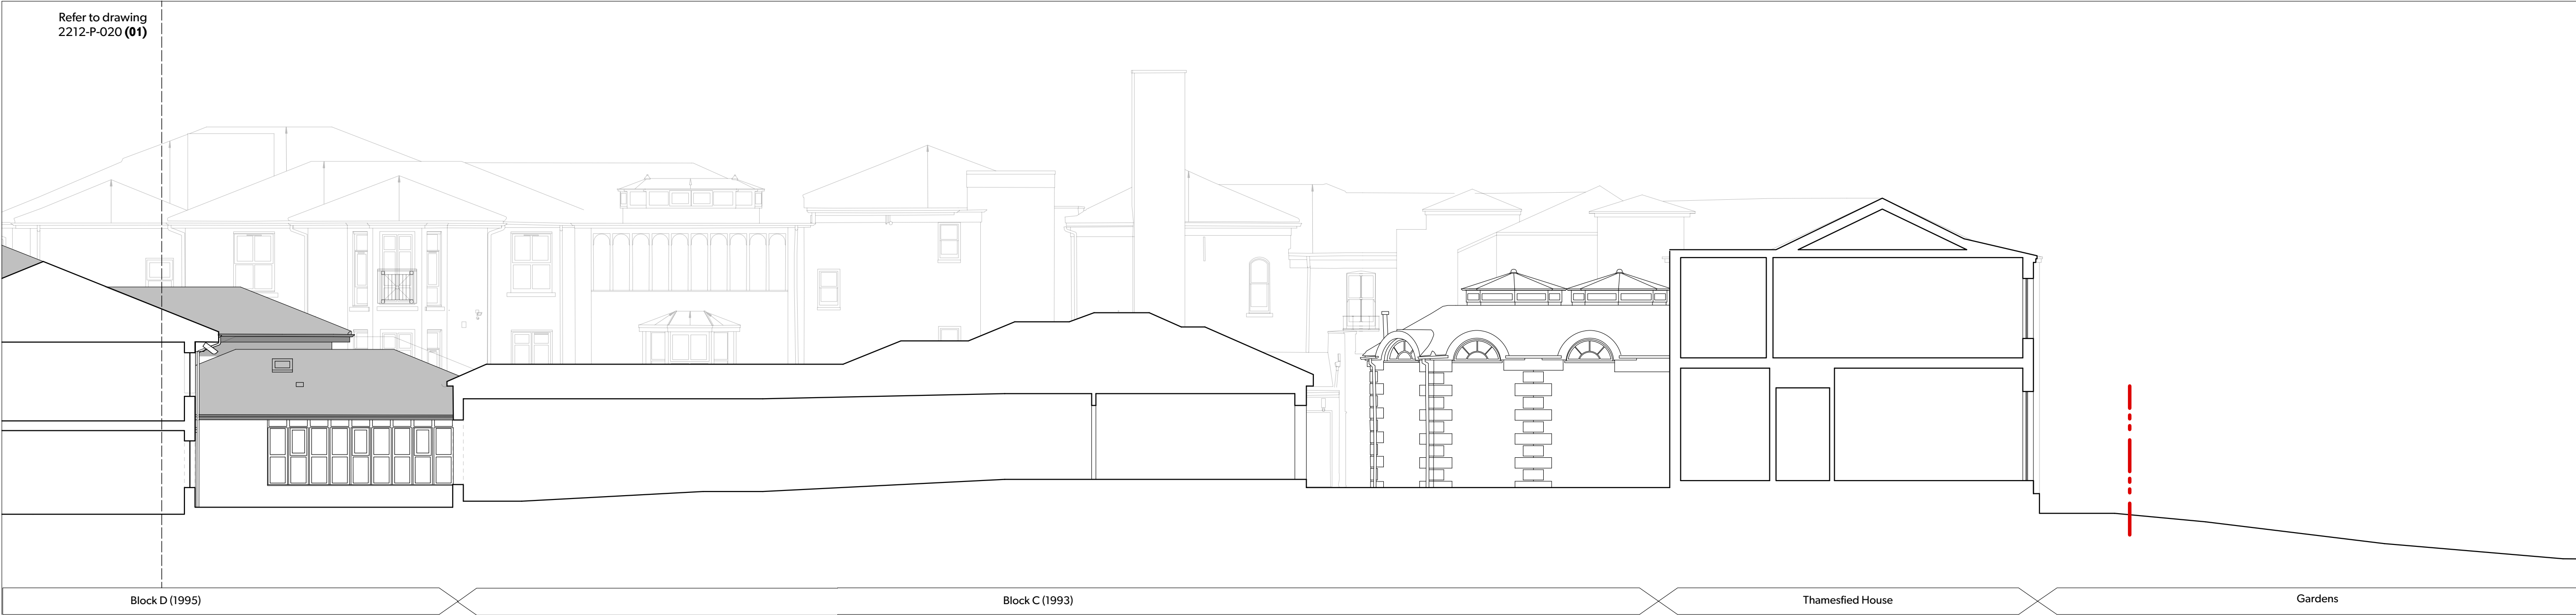

2 Existing Section AA
1:100

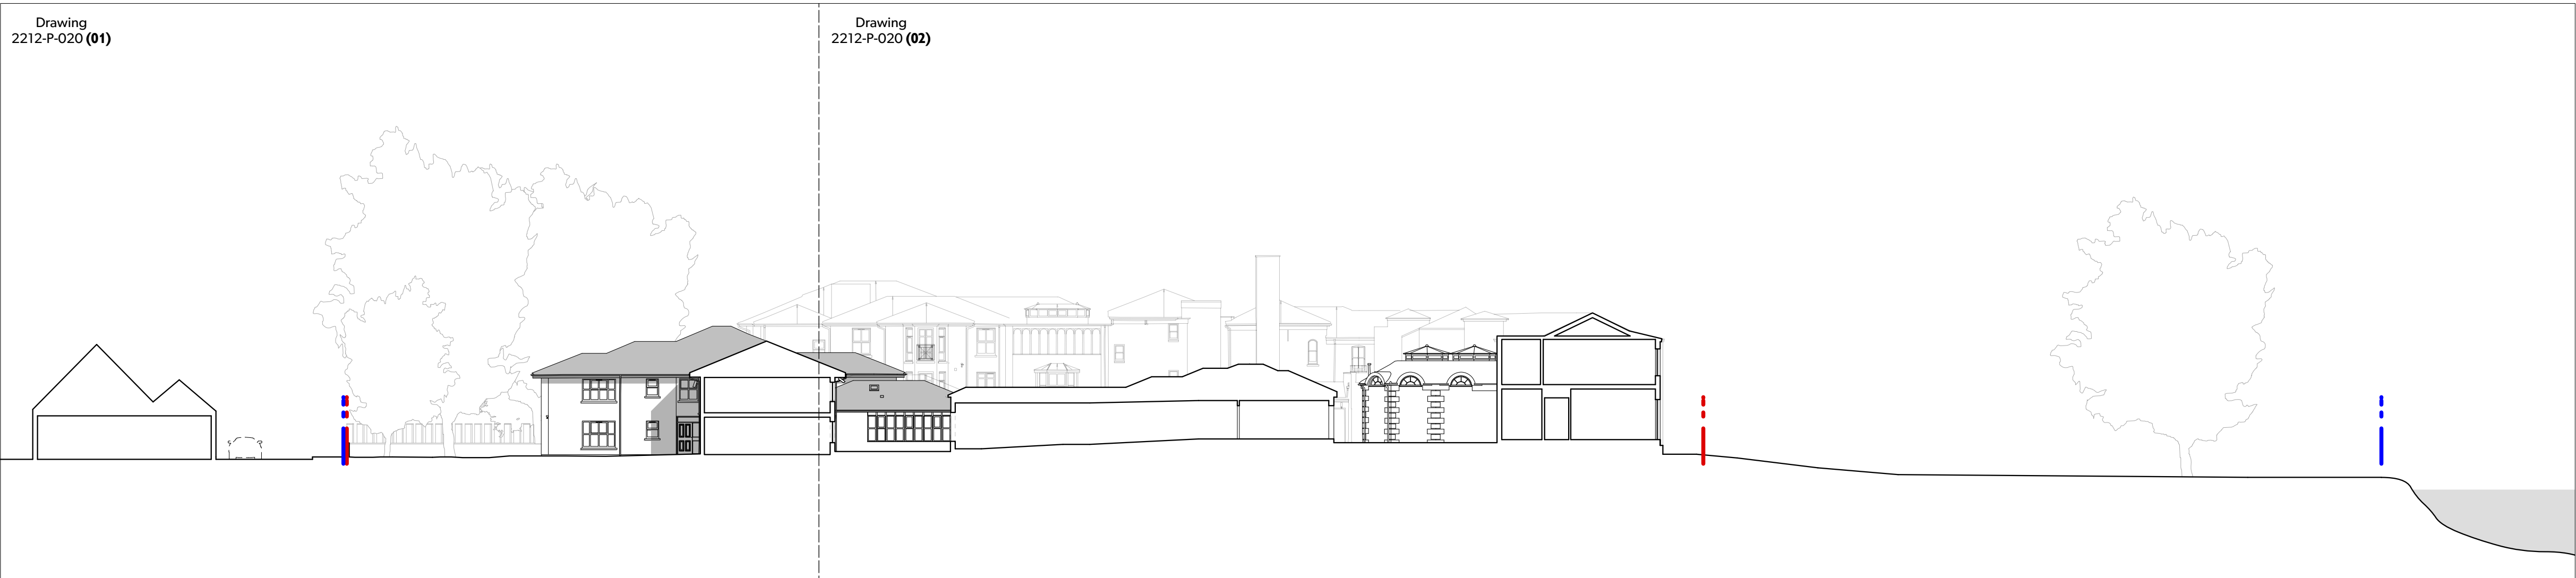

3 Existing Section AA
1:250

0 1m 5m


Notes

Do not scale for this drawing. Use written levels and dimensions only.

This drawing is to be read in conjunction with all other relevant documentation produced by Design Engine Architects, Consultants and Sub-Contractors drawings, schedules and Specifications.

Design Engine Drawing based on South West Surveys and Ordnance Survey Information. The site boundaries are those described by the client.

Location Key: Not to scale

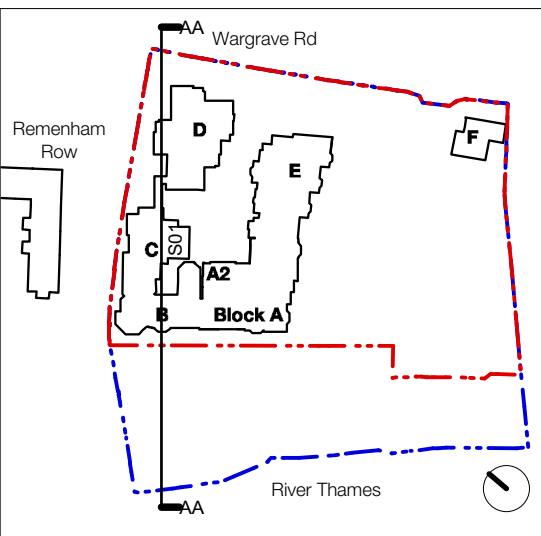

Key:

Site Application Boundary ————
Ownership Boundary ————

00	28/12/23	PLANNING ISSUE	KS	RPC
rev	date	notes	drawn	chkd

DESIGNENGINE
ARCHITECTS

Project Name	Date of Issue	Scale
Thamesfield	August 2023	1:100 @A1
Client	Project File	
Retirement Villages Group	Existing Site Section AA	
Issue	Project Number	Version
Stage 3	2212-P-020	00