


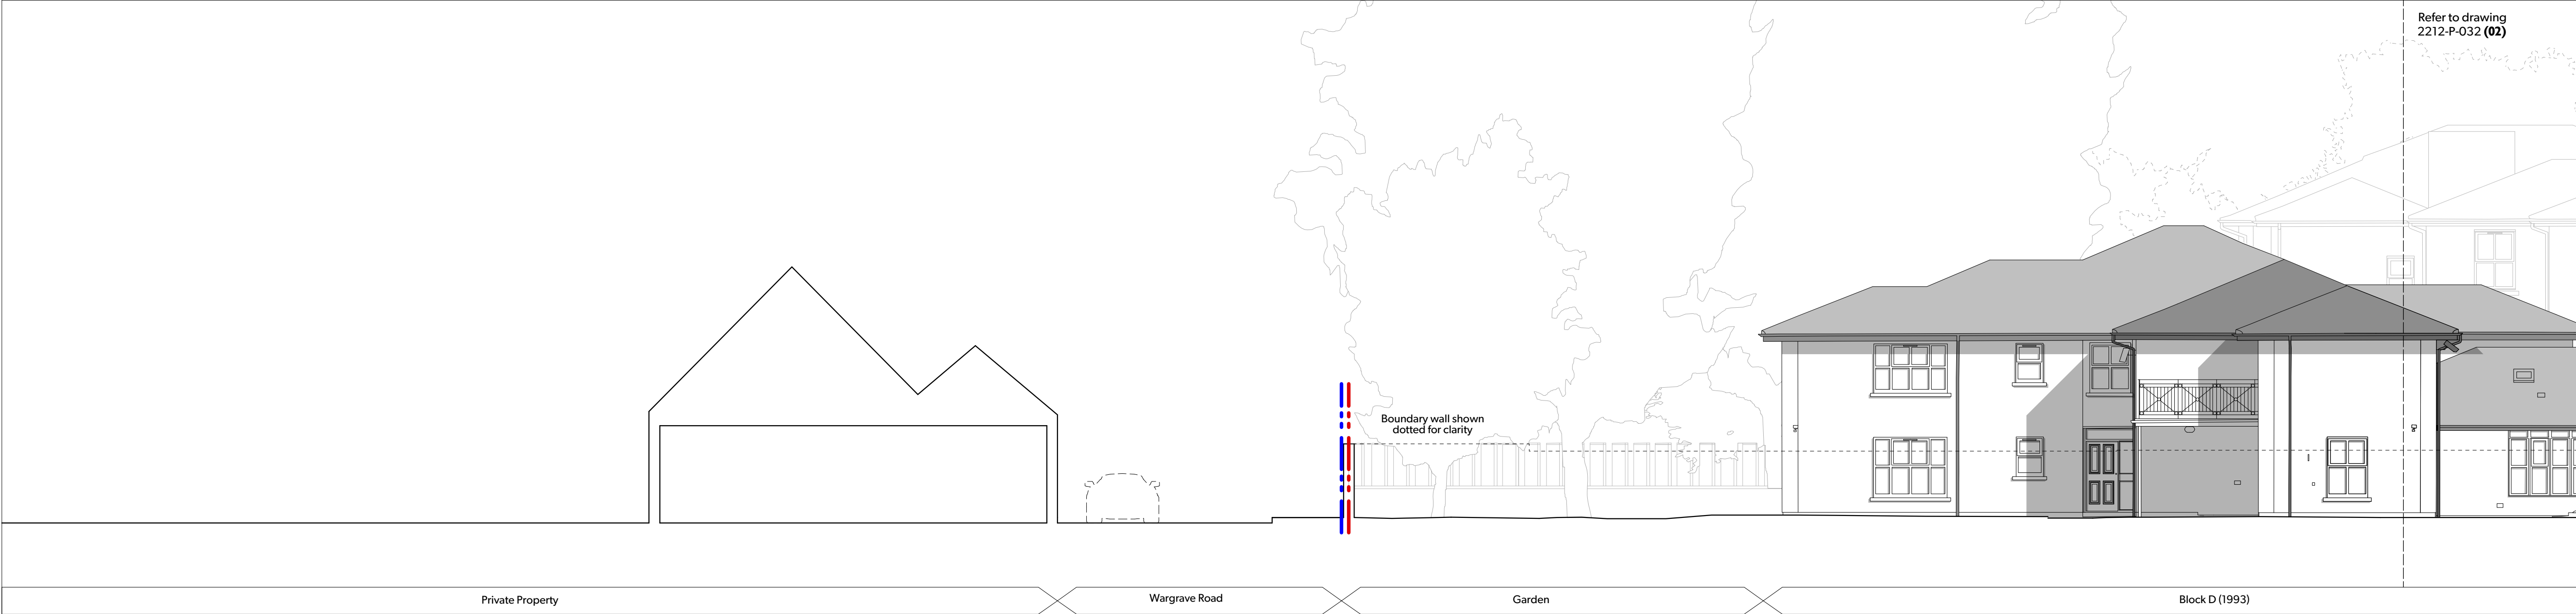

1 Existing North Elevation
1:100



2 Existing North Elevation
1:100



3 Existing North Elevation
1:250


Notes

Do not scale for this drawing. Use written levels and dimensions only.

This drawing is to be read in conjunction with all other relevant documentation produced by Design Engine Architects, Consultants and Sub-Contractors drawings, schedules and Specifications.

Design Engine Drawing based on South West Surveys and Ordnance Survey Information. The site boundaries are those described by the client.

Location Key: Not to scale

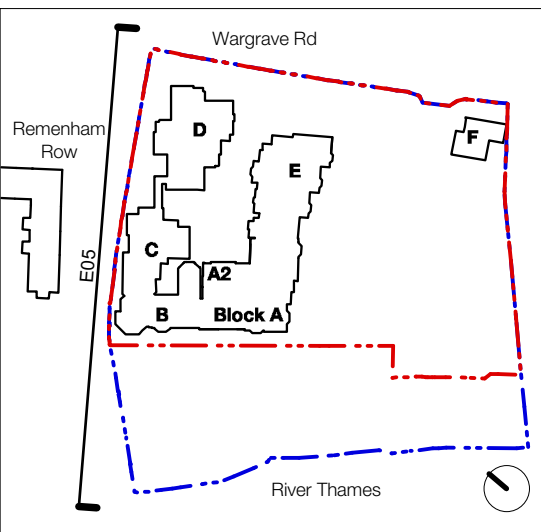

Key:

Site Application Boundary ————
Ownership Boundary ————

00	28/12/23	PLANNING ISSUE	KS	RPC
rev	date	notes	drawn	chkd

DESIGNENGINE
ARCHITECTS

Project Name	Thamesfield	Date of issue	August 2023	Scale	1:100 @A1
Client	Retirement Villages Group	Project Ref	Existing North Elevation		
Stage	Stage 3	Project Number	2212-P-032	Version	00