


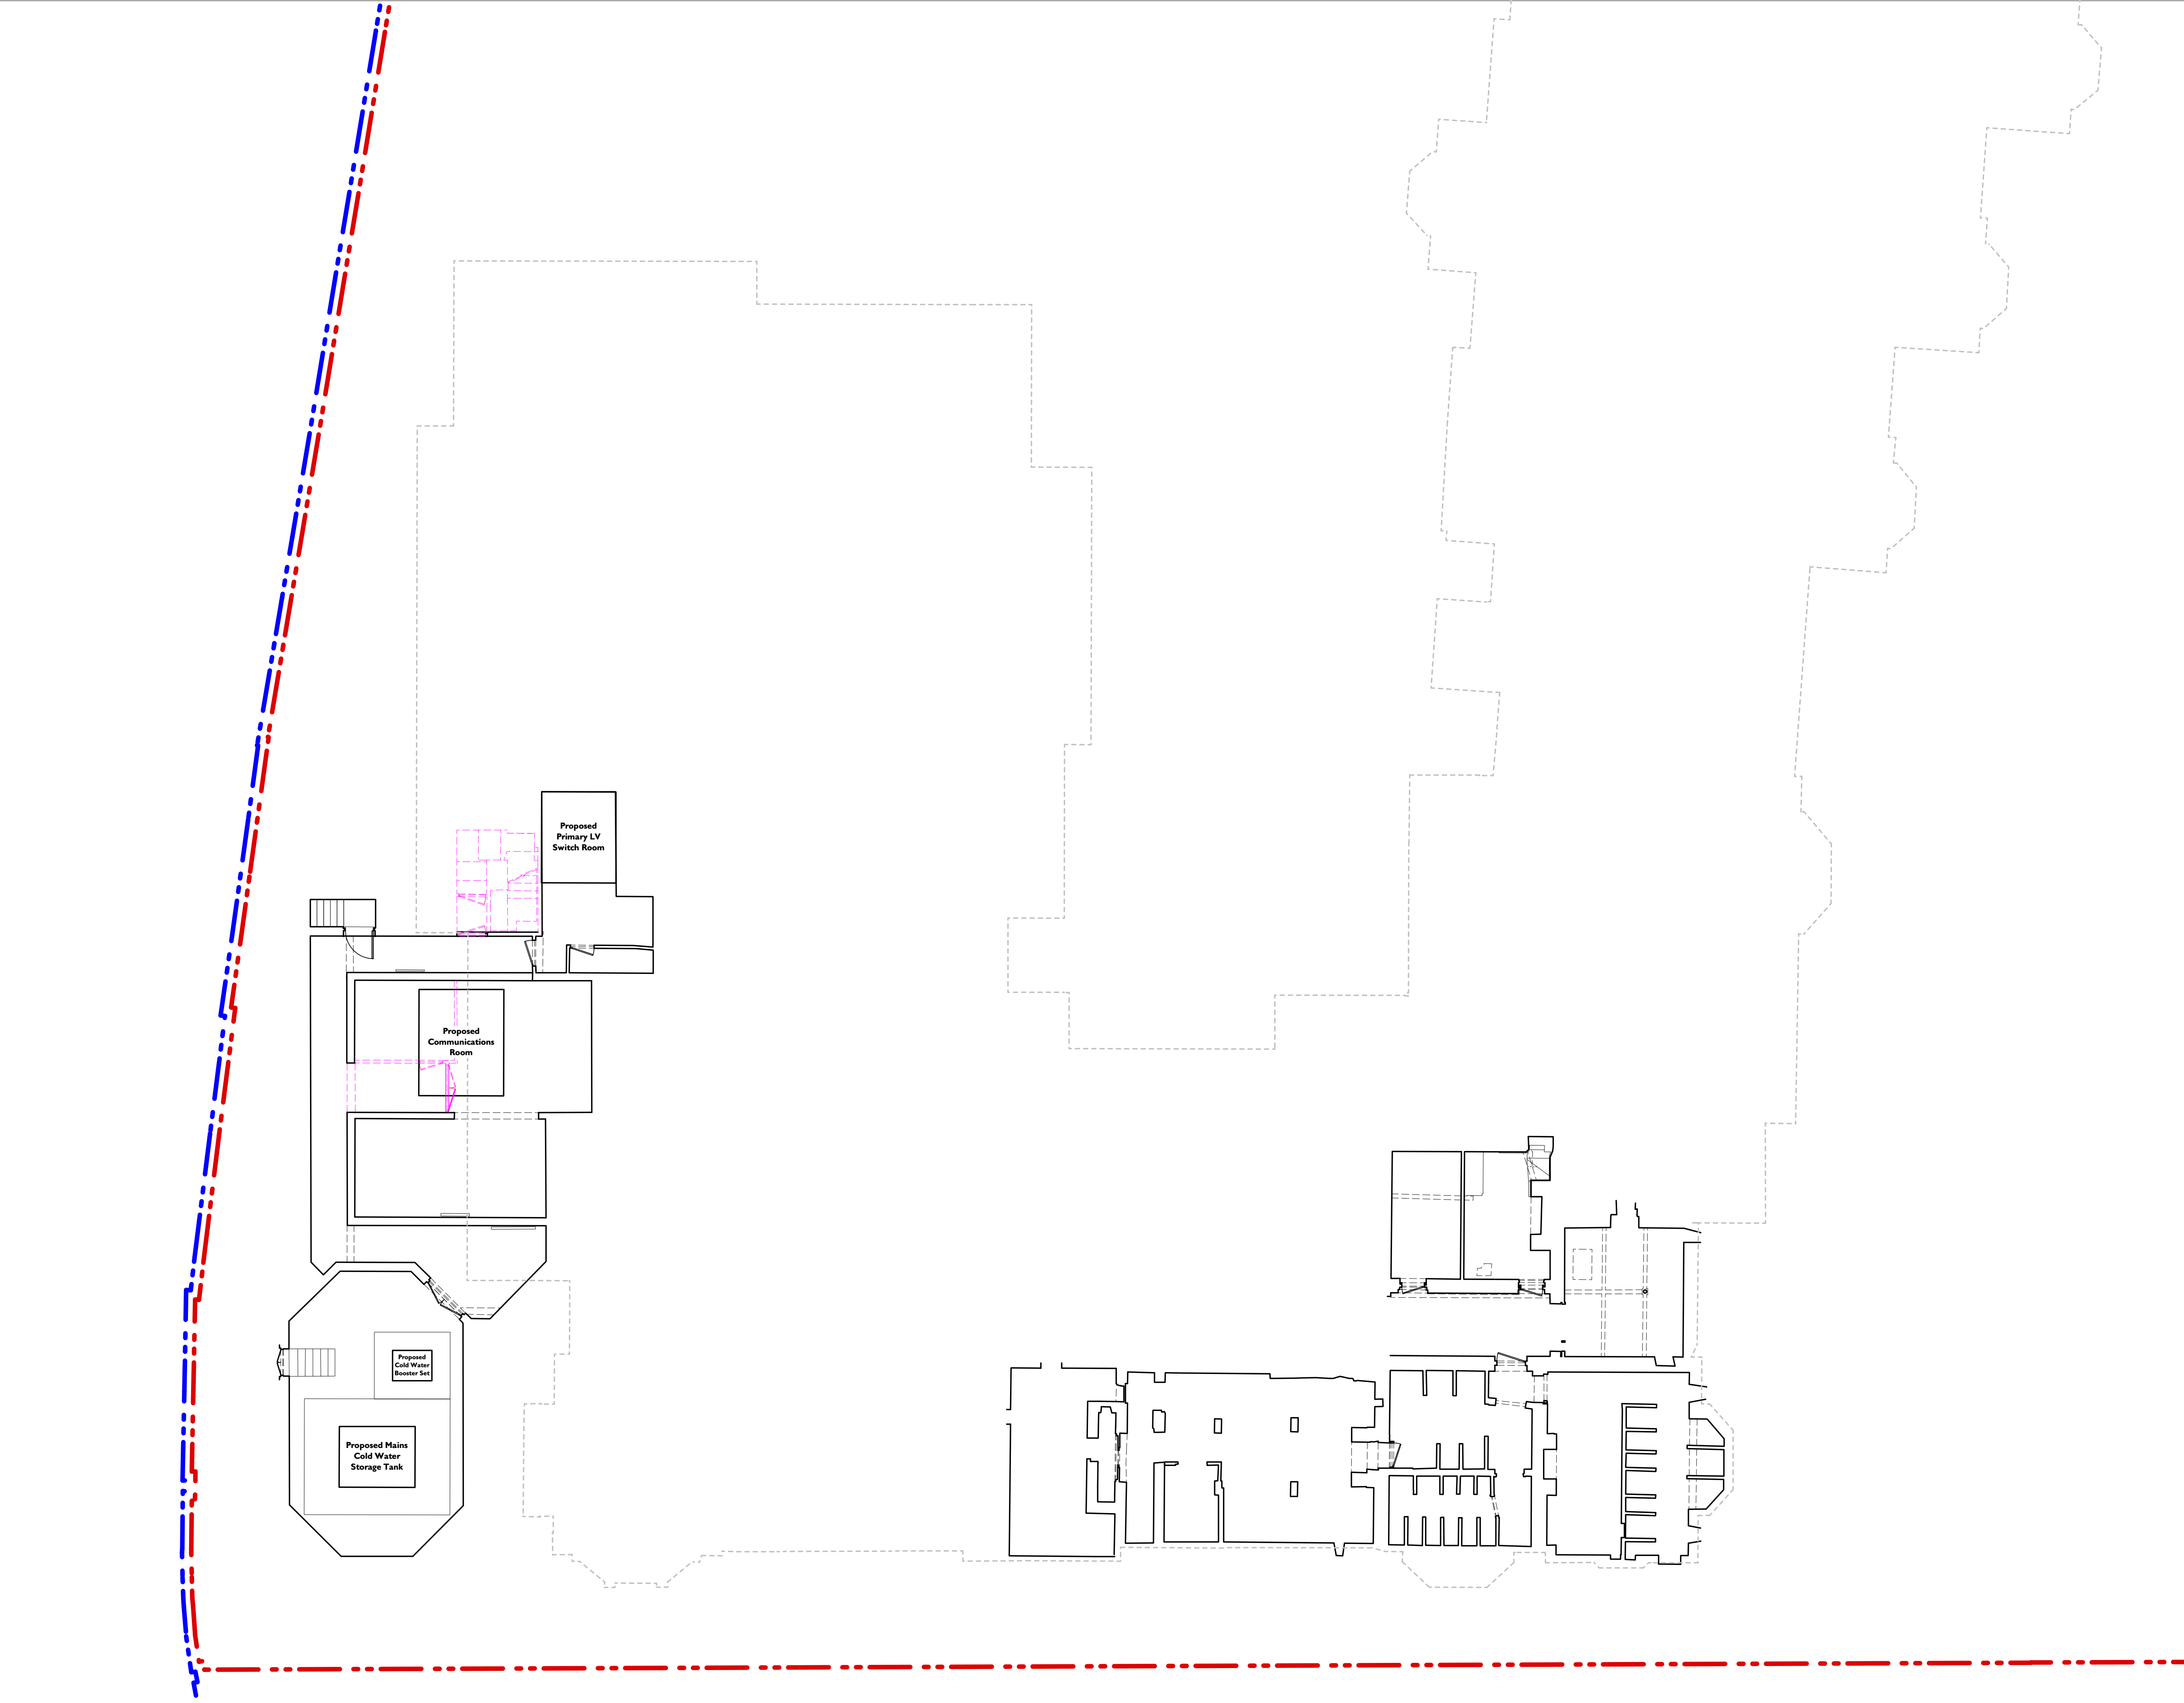

1 Proposed Basement Floor Plan
1:100




Notes

Do not scale for this drawing. Use written levels and dimensions only.

This drawing is to be read in conjunction with all other relevant documentation produced by Design Engine Architects, Consultants and Sub-Contractors drawings, schedules and Specifications.

Design Engine drawing based on Point 2 Surveyors Ltd drawings, dated July 2021. The site boundaries are those described by the client.

Location Key: Not to scale

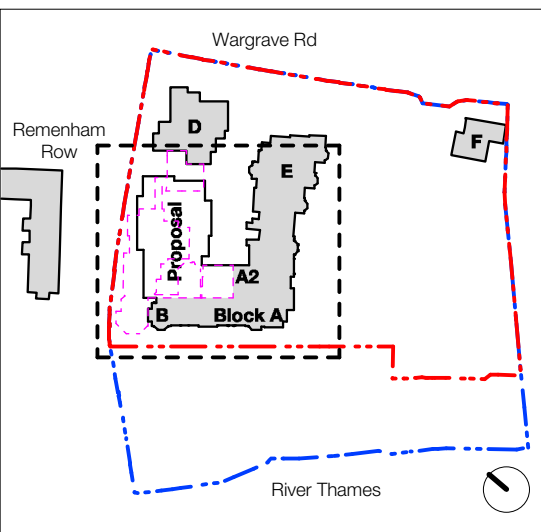

Key:

- Site Application Boundary
- Ownership Boundary
- Demolished

00	28/12/23	PLANNING ISSUE	KS	RPC
rev	date	notes	drawn	chkd

DESIGNENGINE
ARCHITECTS

Project Name	Date of issue	Scale
Thamesfield	August 2023	1:100 @A1
Client	Designing the	Project
Retirement Villages Group	Proposed Plans - Basement Floor	

Stage	Project Number	Version
Stage 3	2212-P-200	00