


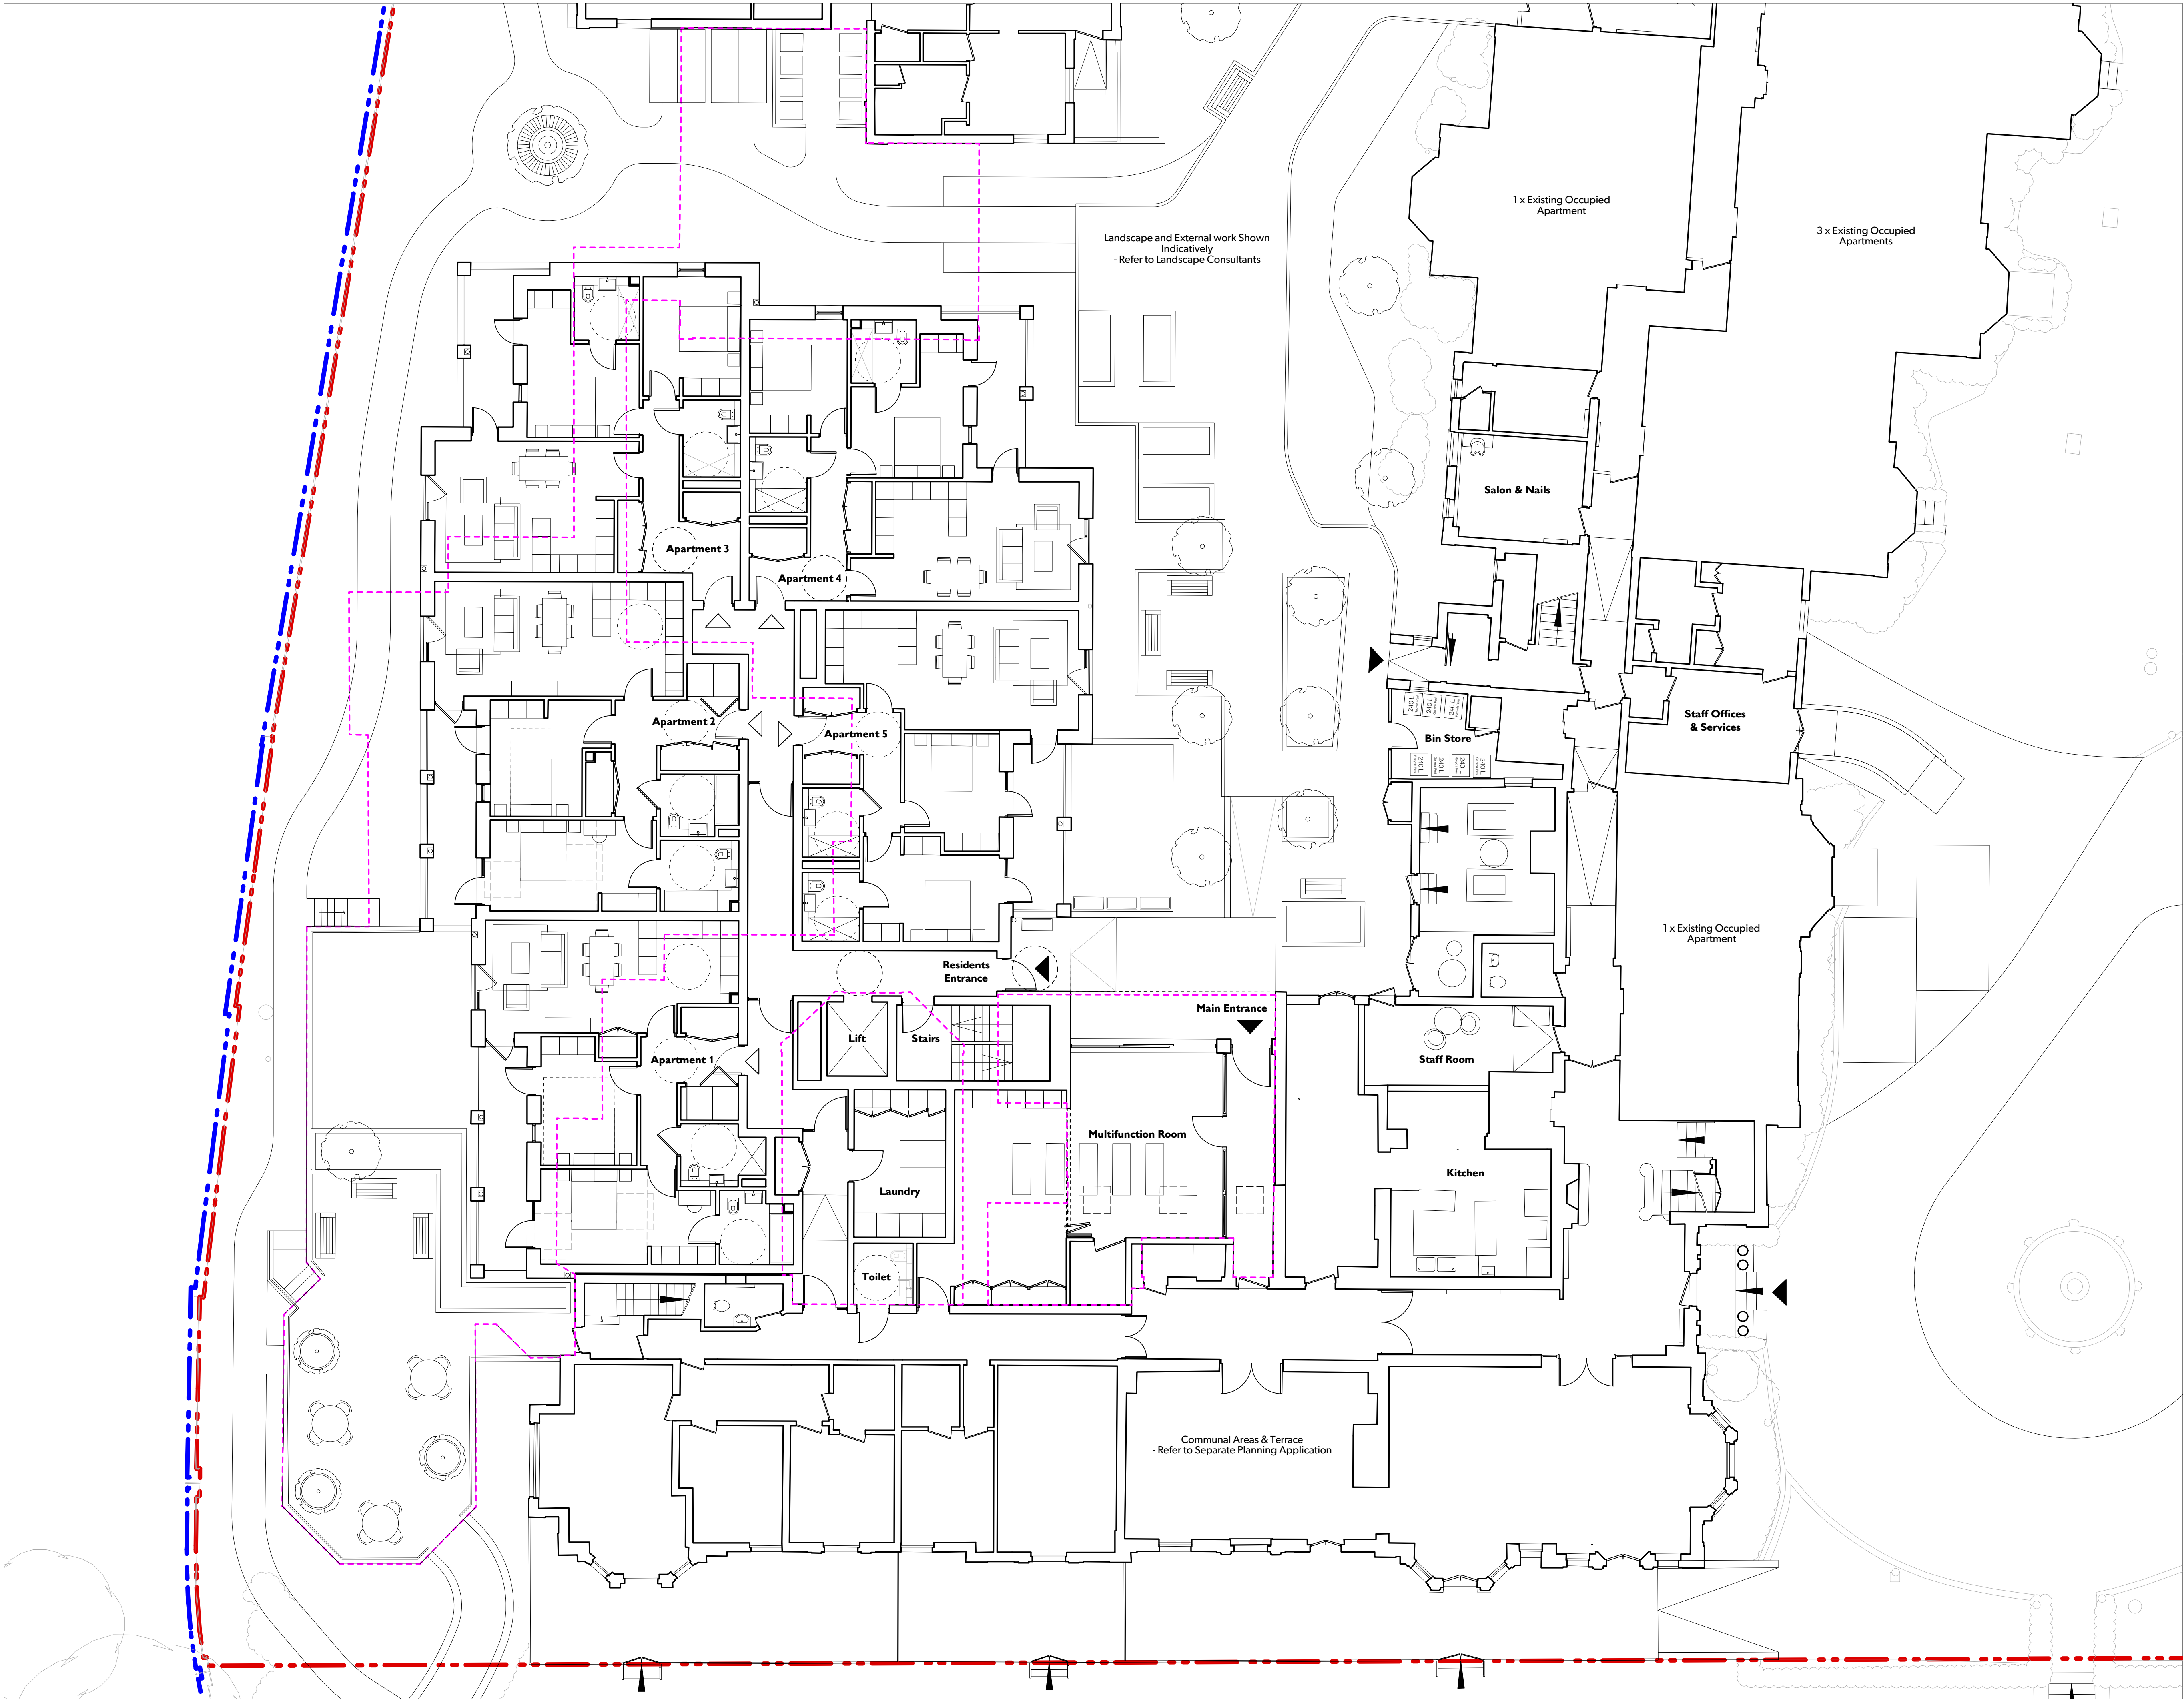


Notes

Do not scale for this drawing. Use written levels and dimensions only.

This drawing is to be read in conjunction with all other relevant documentation produced by Design Engine Architects, Consultants and Sub-Contractors drawings, schedules and Specifications.

Design Engine drawing based on Point 2 Surveyors Ltd drawings, dated July 2021. The site boundaries are those described by the client.

Location Key: Not to scale

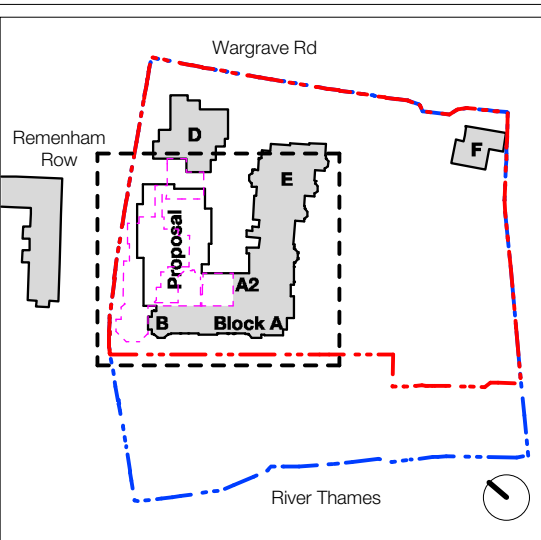

Key:

Site Application Boundary - Red dashed line

Ownership Boundary - Blue dashed line

Demolished - Pink dashed line

00	28/12/23	PLANNING ISSUE	KS	RPC
rev	date	notes	drawn	chekd

DESIGNENGINE
ARCHITECTS

Project Name: Thamesfield
Date of issue: August 2023
Scale: 1:100 @A1

Client: Retirement Villages Group
Drawing No: Proposed Plans - Ground Floor

Stage: Stage 3
Drawing No: 2212-P-201
Page: 00