


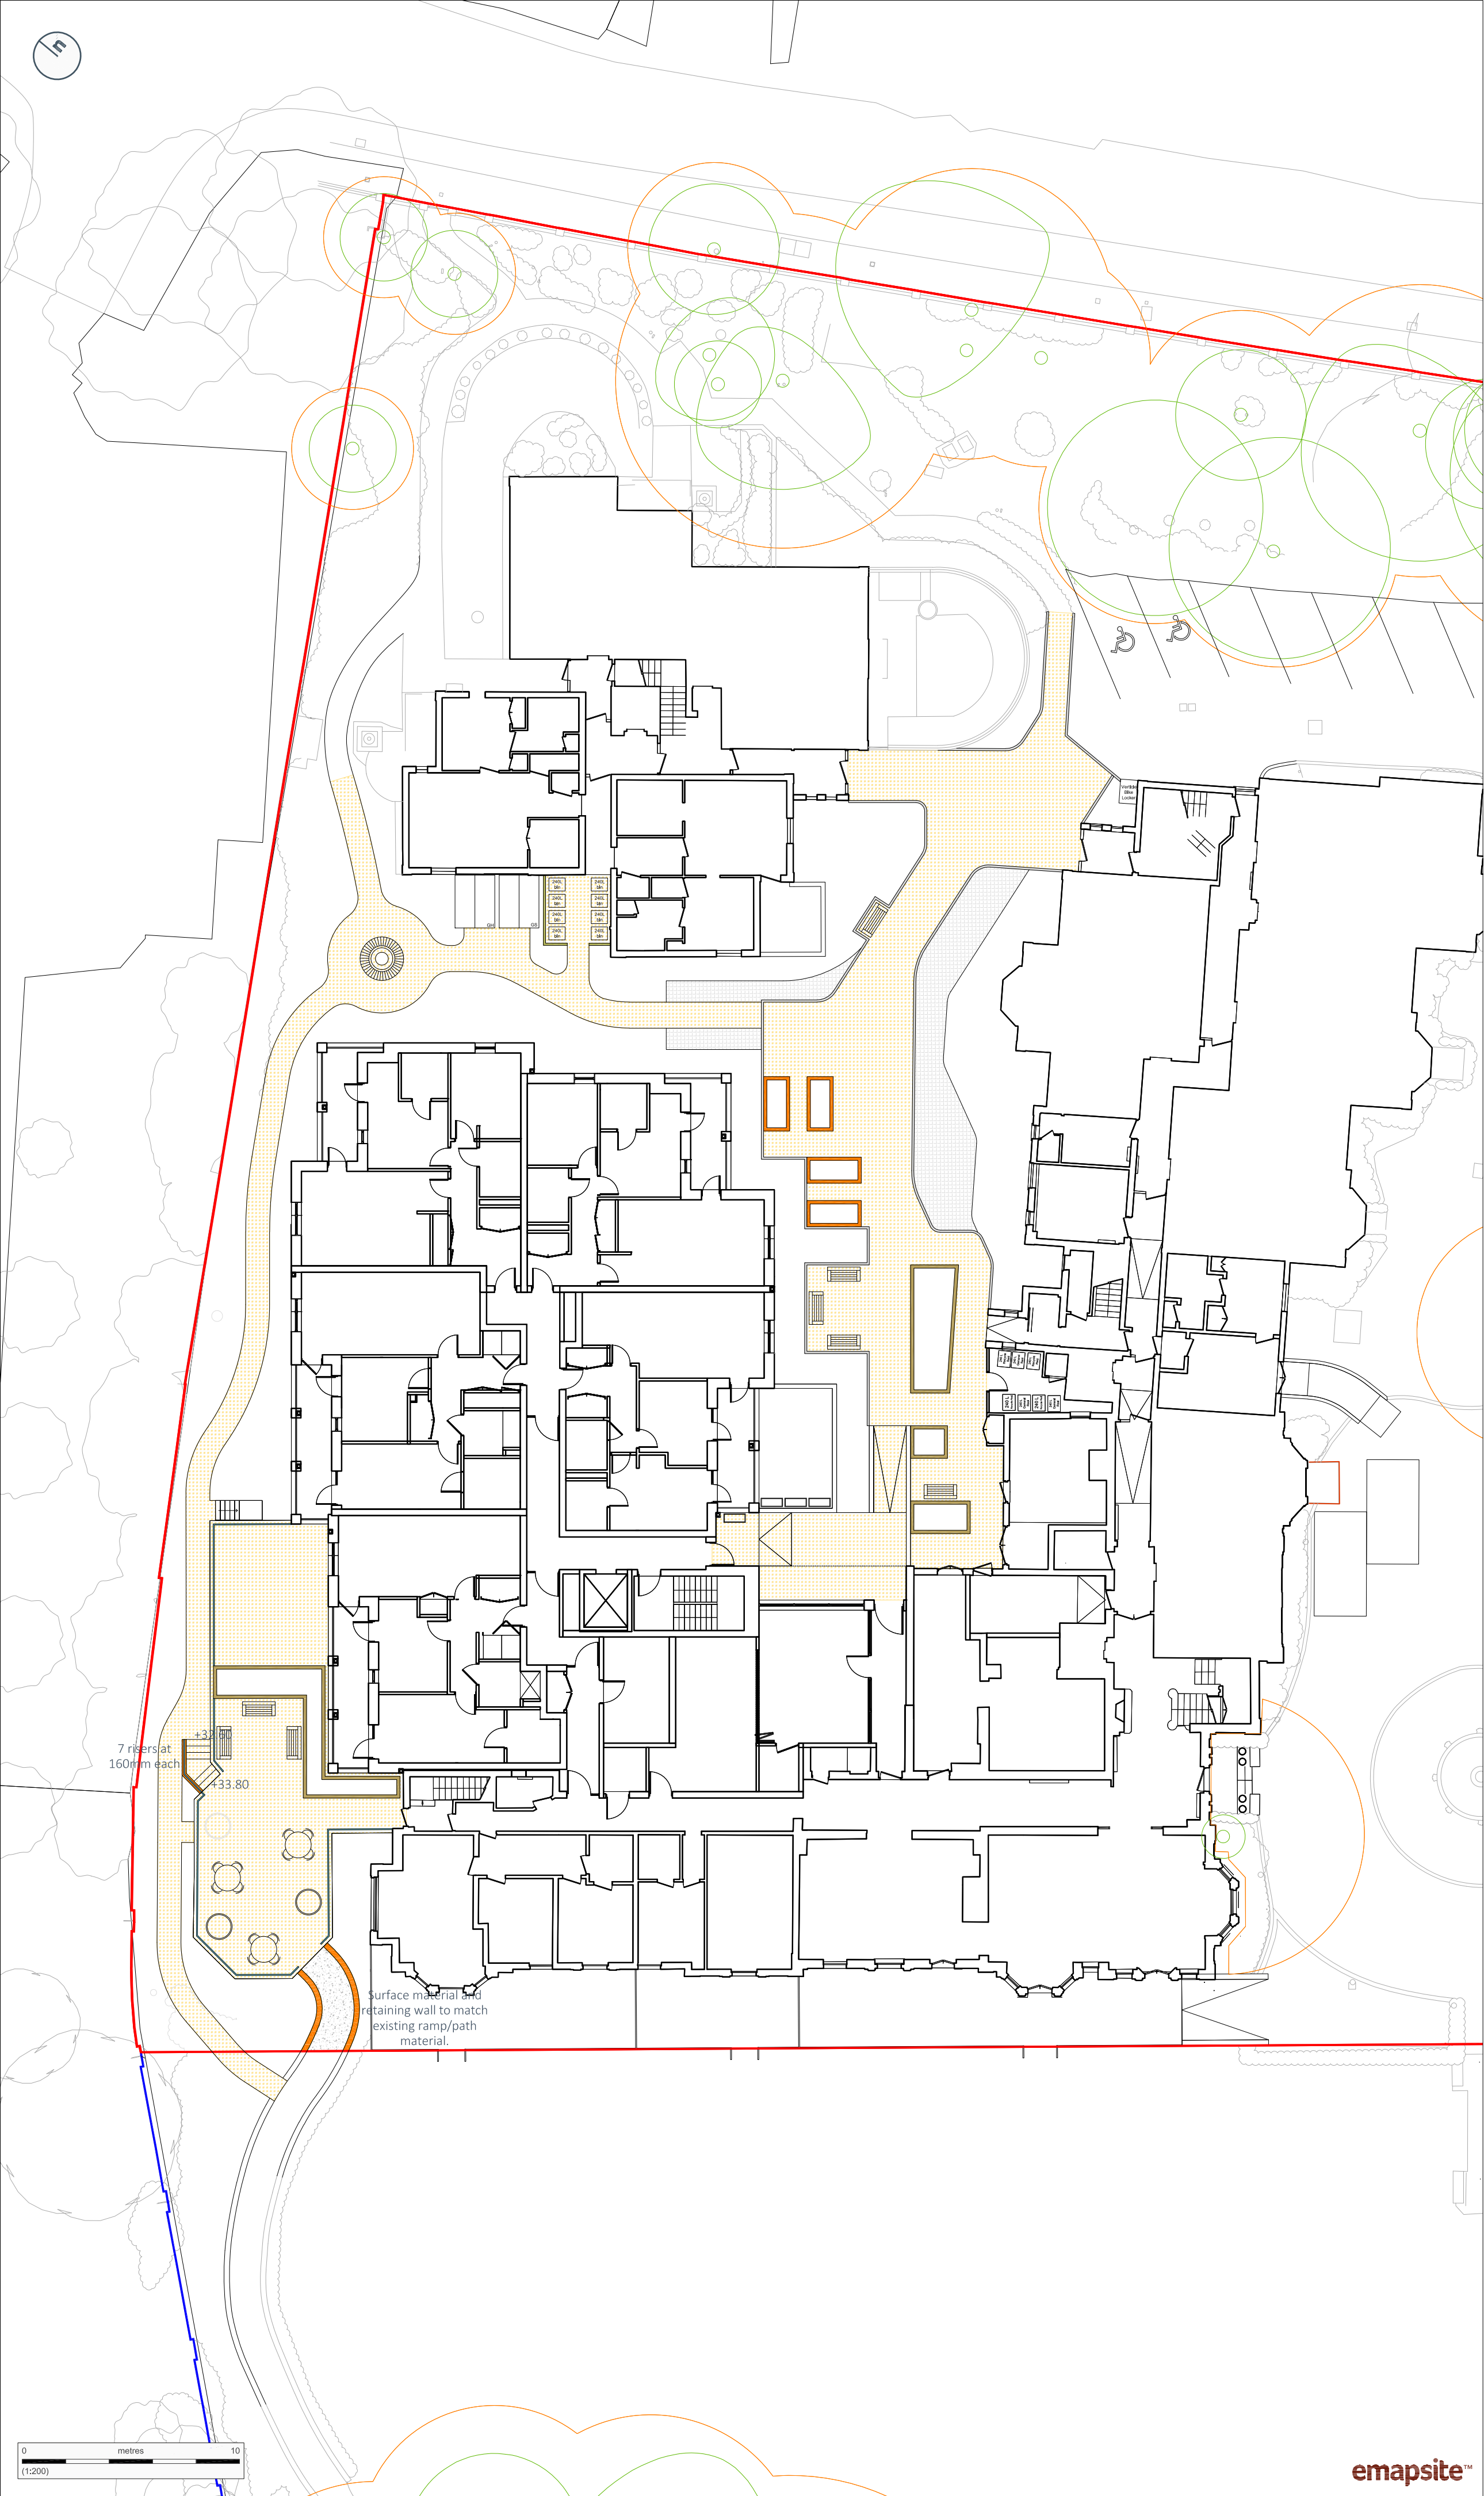

Copyright of Turley
This drawing is for illustrative purposes only and should not be used for any construction or estimation purposes. To be scaled for planning application purposes only. No liability or responsibility is accepted arising from reliance upon the information contained within this drawing.
Plans reproduced by permission of Ordnance Survey on behalf of The Controller of Her Majesty's Stationery Office. © Crown Copyright and database right (2022). Ordnance Survey Licence number (0100031673).

- KEY**
- Application boundary
 - Ownership boundary
 - Resin Bound Gravel
Buff Colour. Permeable. Installed to product specification. Setts edging to courtyard. Aluminum edging to paths beyond courtyard and patio.
 - Setts
Single row of 100 x 100mm setts. Buff Colour. Laid flush to adjacent surfaces. Installation to engineers specification.
 - Suregreen PP40 Porous Paver Grass Finish
Or similar approved, suitable for Fire Engine overrun. Laid flush to adjacent hard surfaces. Installed to product specification.
 - Raised Beds
Height 60cm inc coping. Brick finish same as bricks to new building.
 - Allotment Beds
Height 60cm inc coping. Brick finish same as bricks to new building. To be filled with a soil/compost mix.
 - Retaining wall
Height min 1.1m above step level inc coping. Brick finish same as bricks to new building.
 - Greenhouse
6ft x 8ft. Timber or aluminum frame, apex. Concrete base. RVG product choice.
 - Garden Shed
6ft x 8ft. Pressure treated timber, tongue and groove, apex. Concrete base. RVG product choice.
 - Garden Bench
Hardwood timber. With back and arm rests. Freestanding. RVG product choice.
 - Circular Tree Bench
D.2m approx. Hardwood timber. With back rest. RVG product choice.
 - Table and Chairs
Freestanding. RVG product choice.
 - Large Planters
Freestanding. RVG product choice.
 - Small Planters
Freestanding. RVG product choice.
 - Vertical Bike Locker
Galvanised steel. RVG product choice. Installed to manufacturers specifications.
 - Fence Screen to Bin Store
6ft horizontal double slatted panels (slats mounted alternately on the front and back of the panel). Pressure treated timber. Timber or concrete posts.
 - Balustrade to patio
To match balustrades to terrace or to balconies.
 - Existing tree retained
 - Combined root protection area

CLIENT
Retirement Villages Group

PROJECT
Thamesfield Retirement Village

DRAWING
Courtyard & Patio Hard Landscape Plan

PROJECT NUMBER
RETH3002

DRAWING NUMBER 05 **DRAWN / CHECK BY** RM

REVISION A **STATUS** Final

DATE November 2023 **SCALE** 1:200 @ A2



emapsite™

Turley