

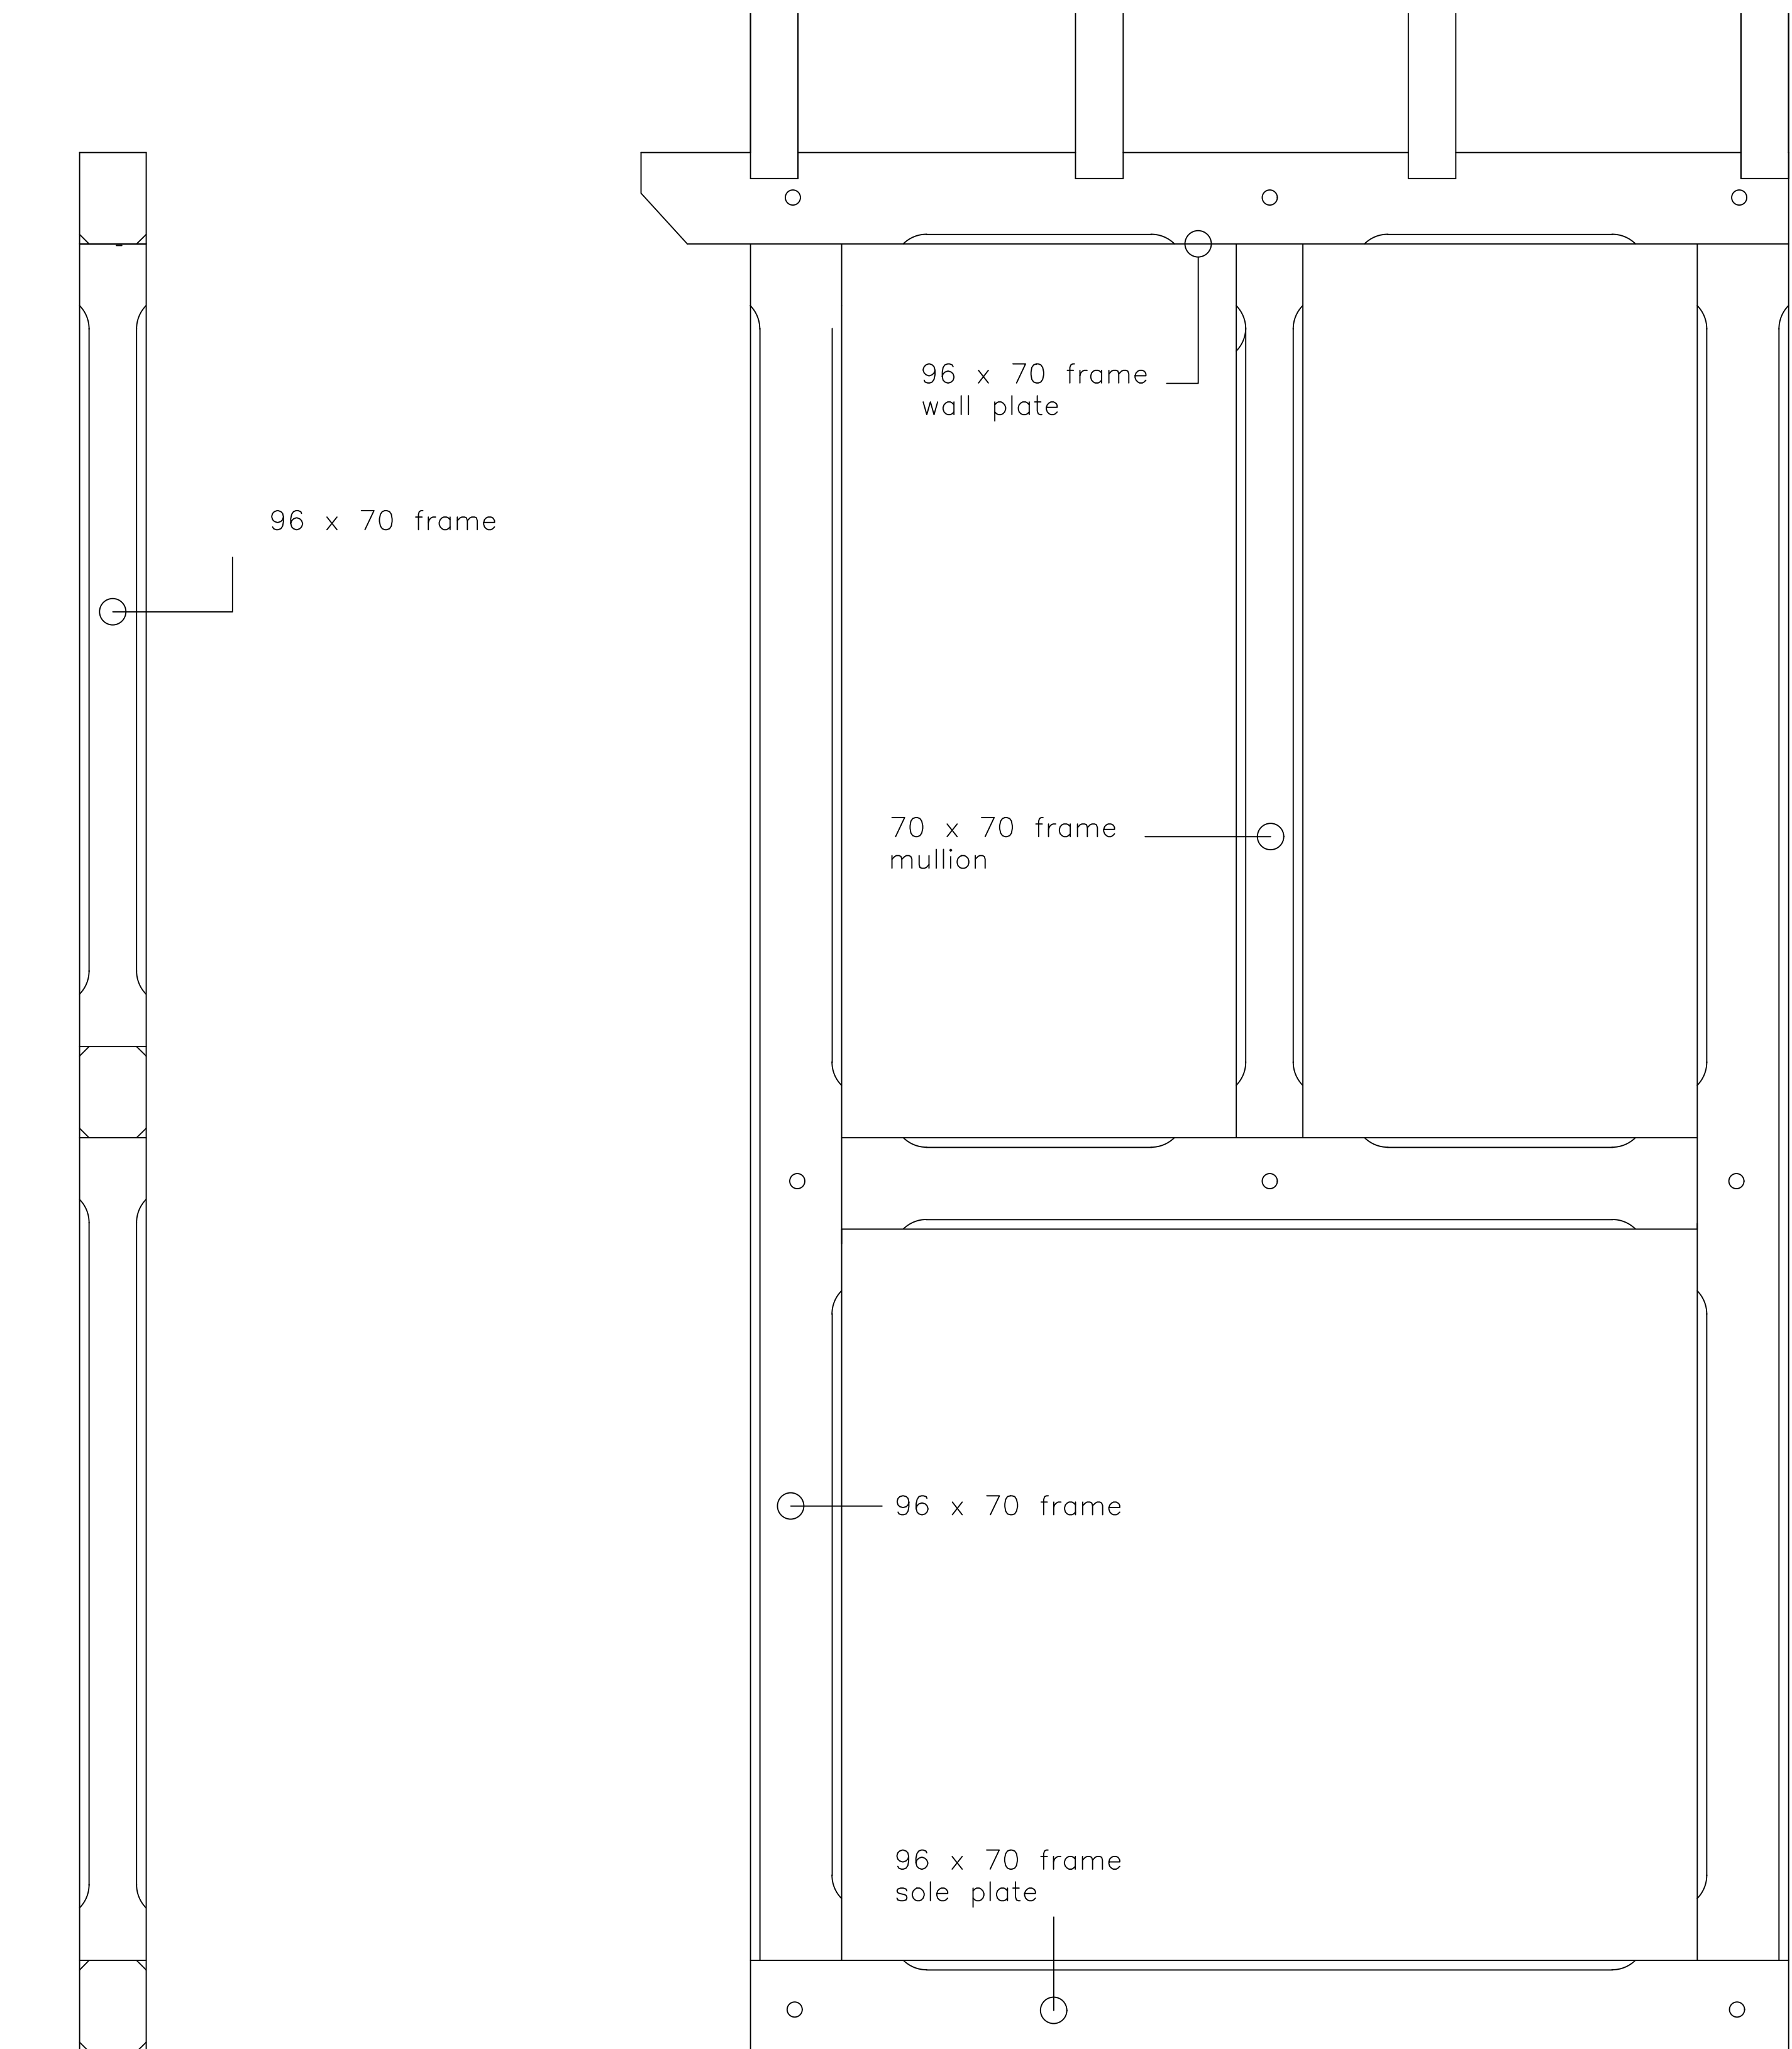


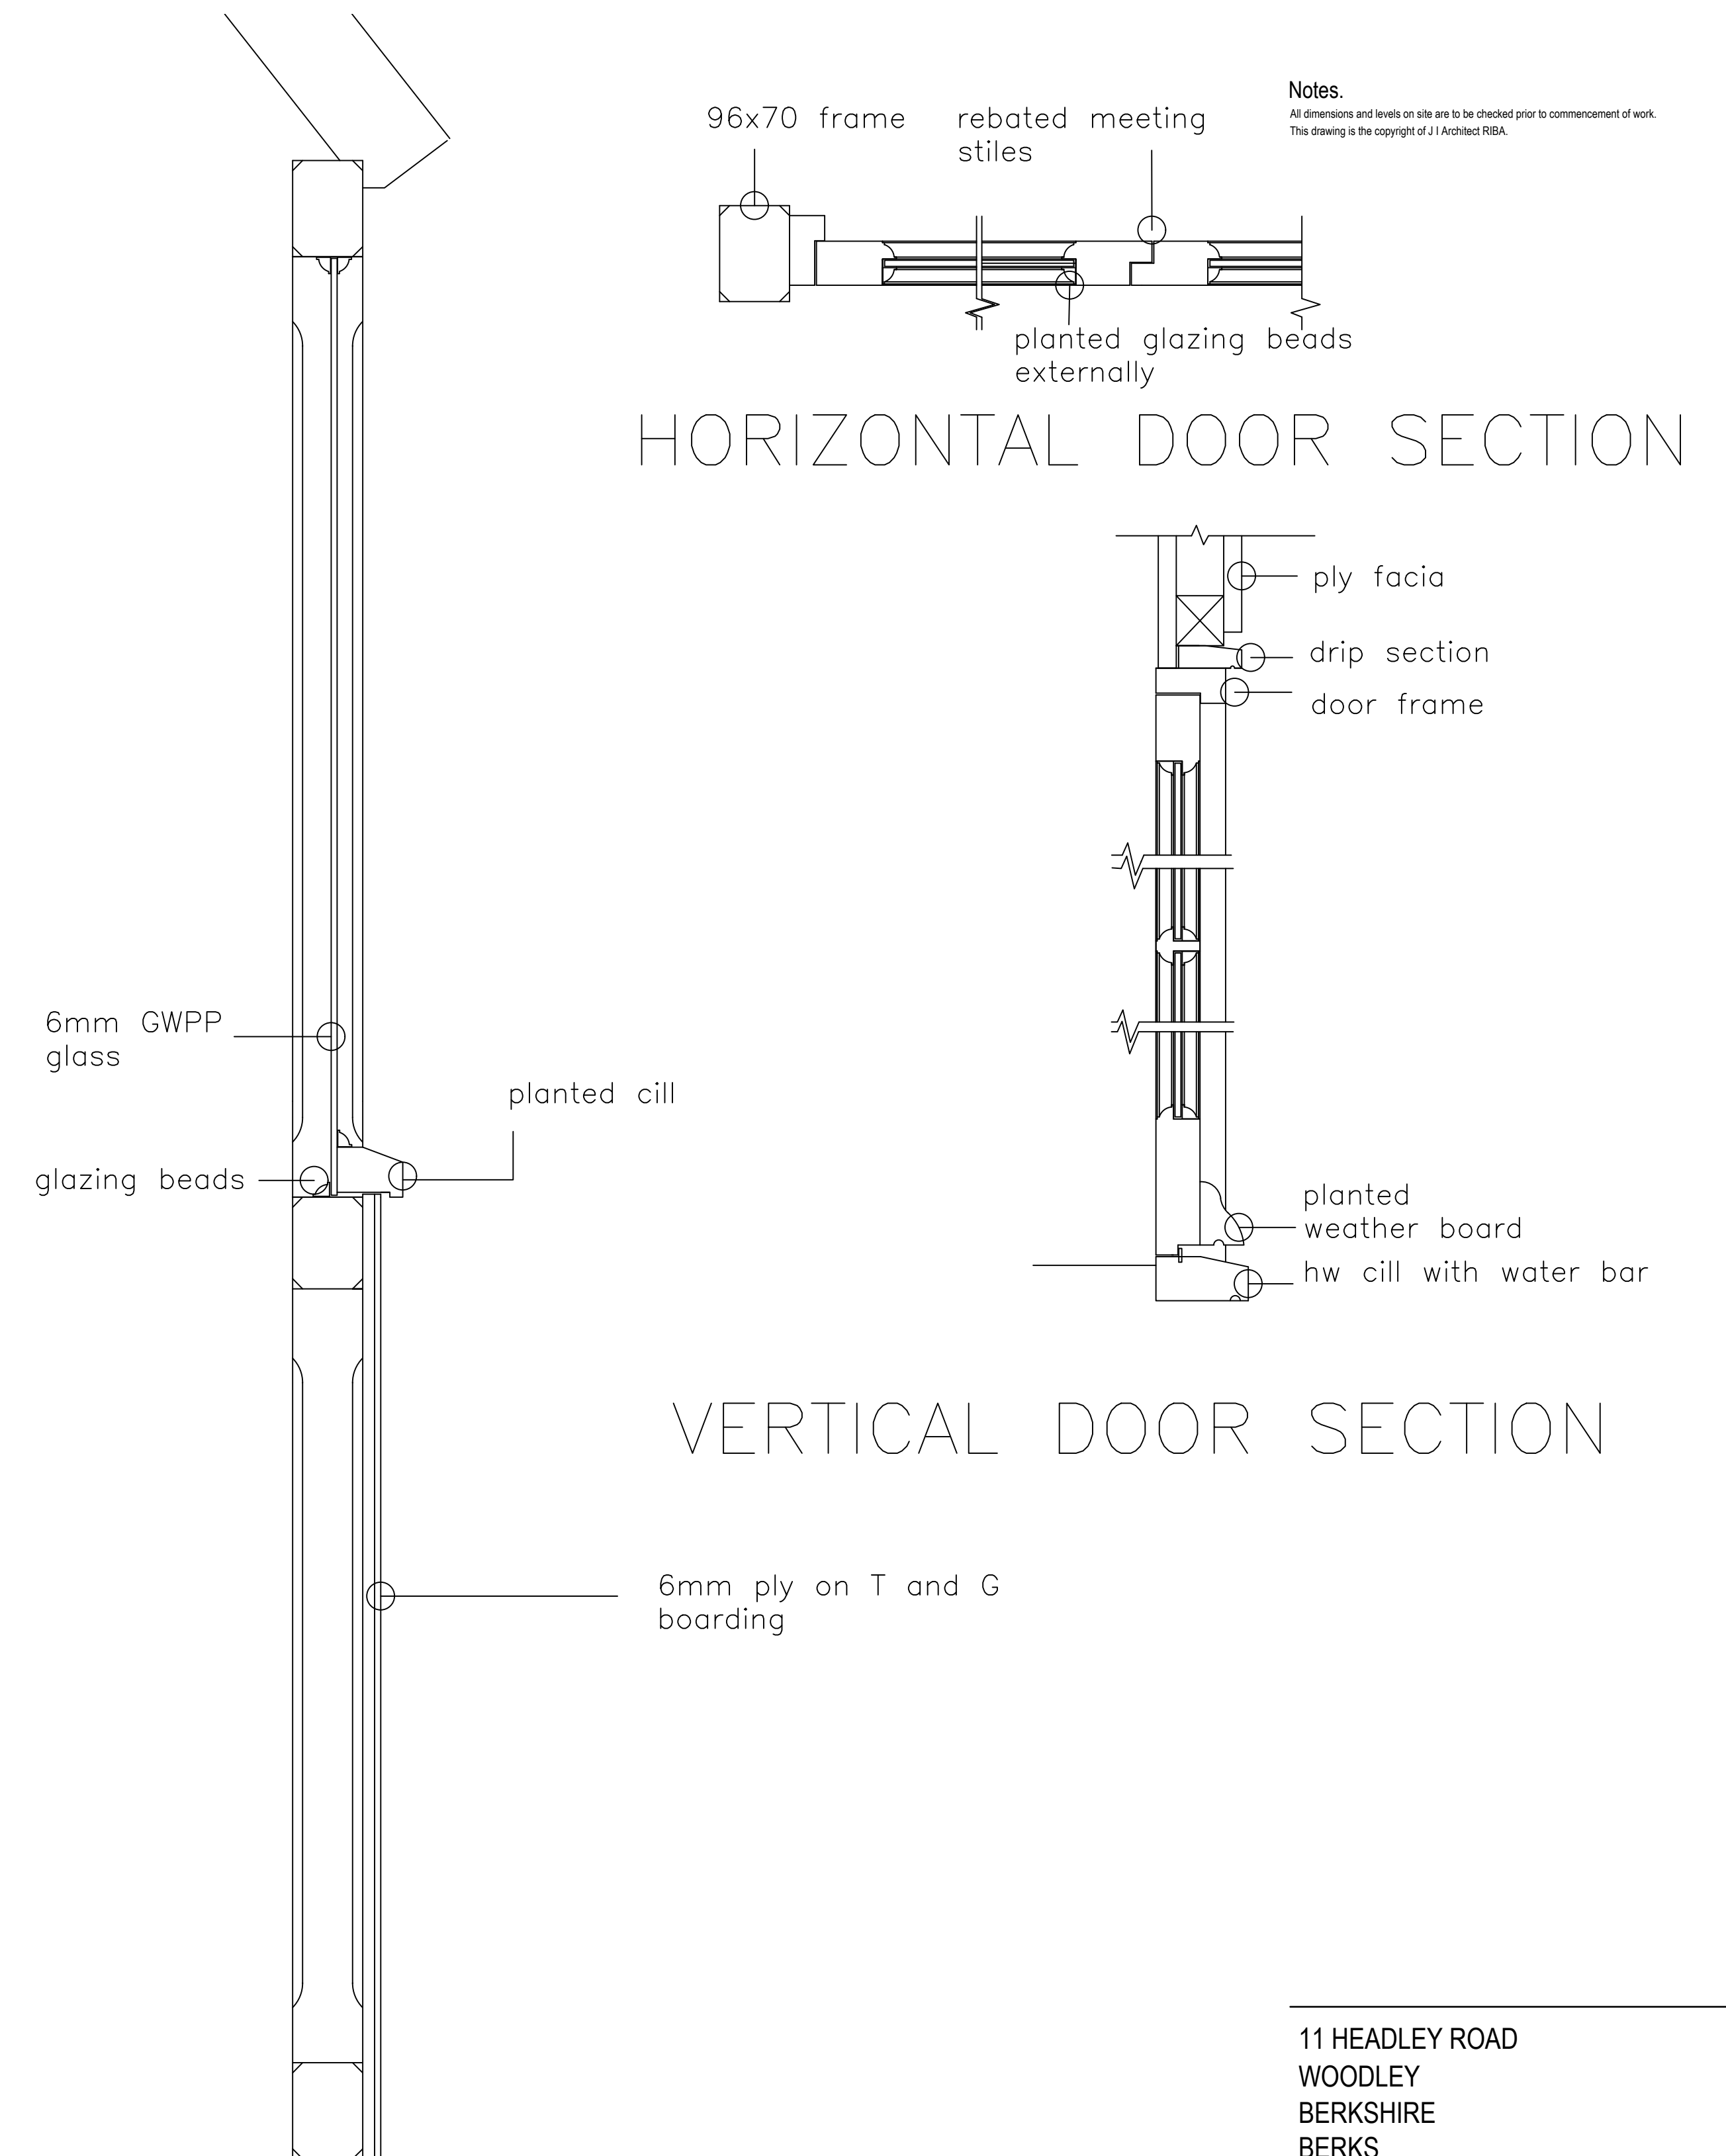

PORCH VERTICAL FRAME SECTION INTERNAL PORCH FRAME ELEVATION

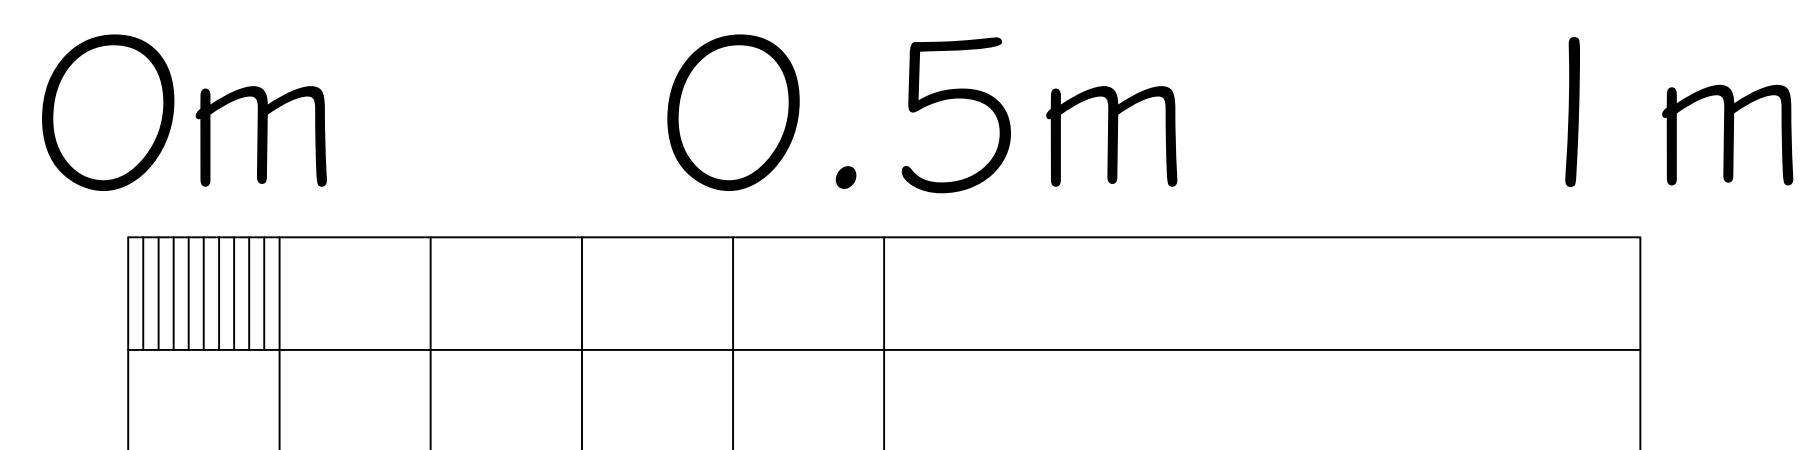

PORCH VERTICAL FRAME SECTION SHOWING LATER CLADDING


Notes.
All dimensions and levels on site are to be checked prior to commencement of work.
This drawing is the copyright of J I Architects RIBA

11 HEADLEY ROAD
WOODLEY
BERKSHIRE
BERKS

HICKS DEVELOPMENTS

EXISTING PORCH DETAILS (3)

SCALE 1:5 DATE 24.05.2025

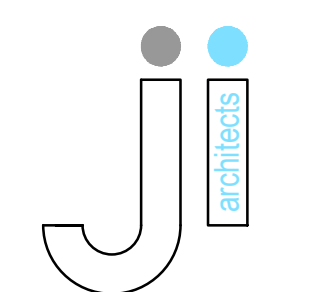

J I Architects
5 Butt Street
Minchinhampton
Gloucestershire GL6 9JP
01453 451 457
john@jiarchitects.co.uk