



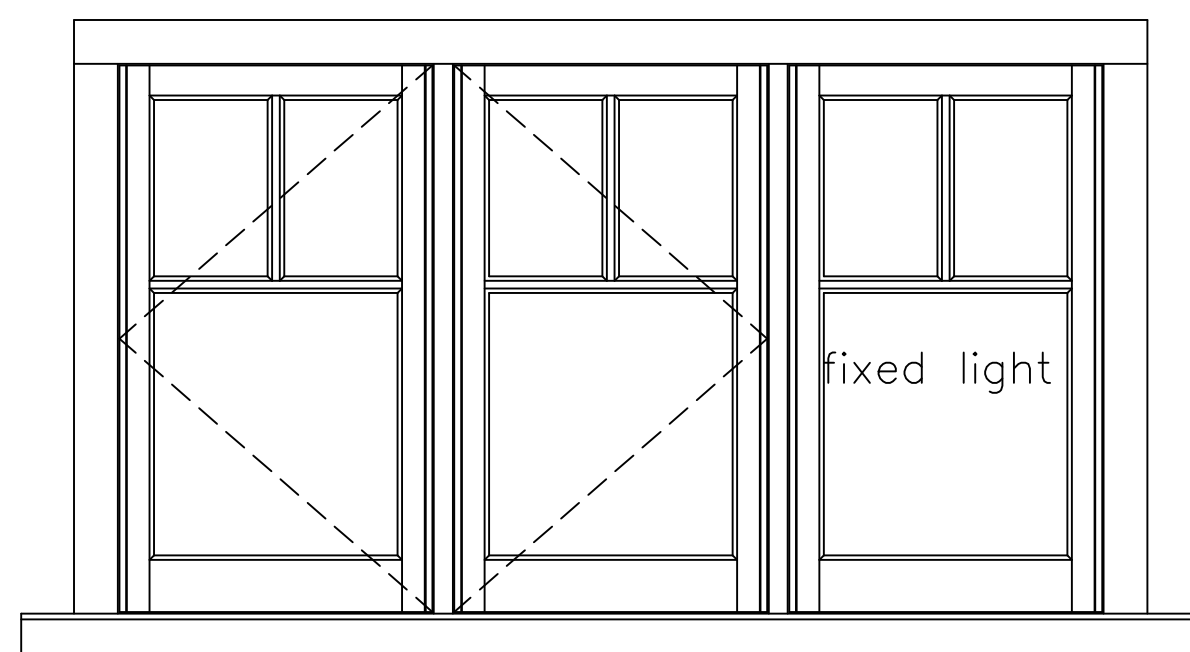


Window A External

Frame set back 60mm
into structural opening.
Cill nose projects 30mm from brickwork.
Cill is radiused and planted from previous
repair

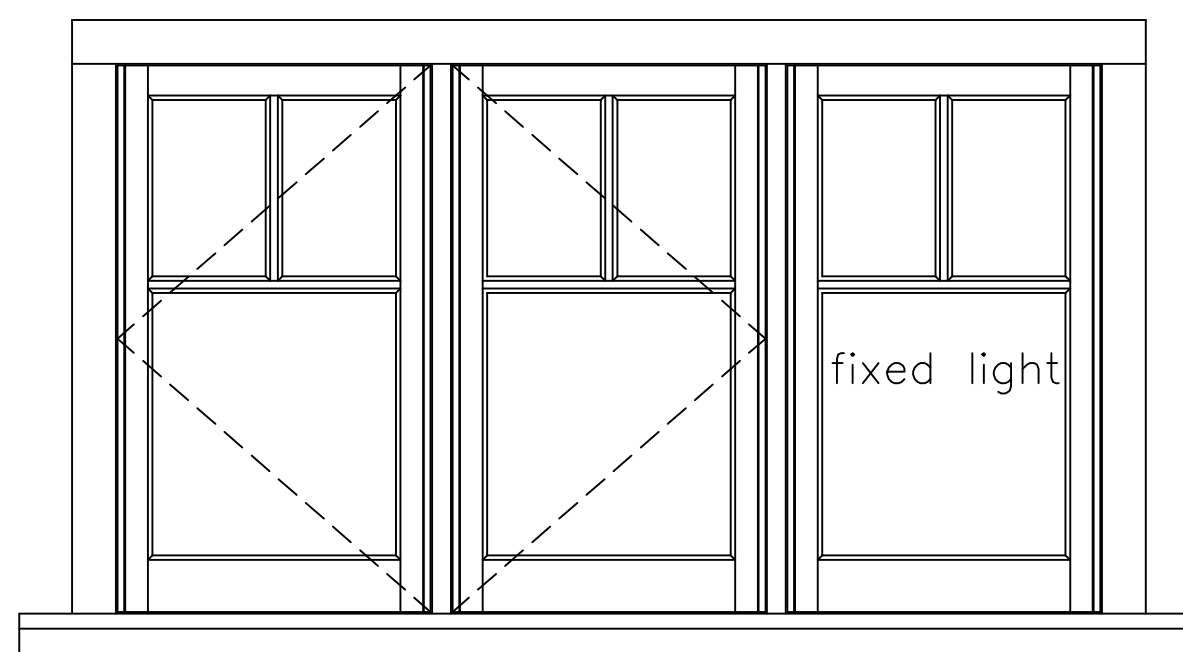


Window B External

Frame set back 60mm
into structural opening
Cill nose projects 30mm from brickwork.
Cill is bull nosed and planted from
previous repair.

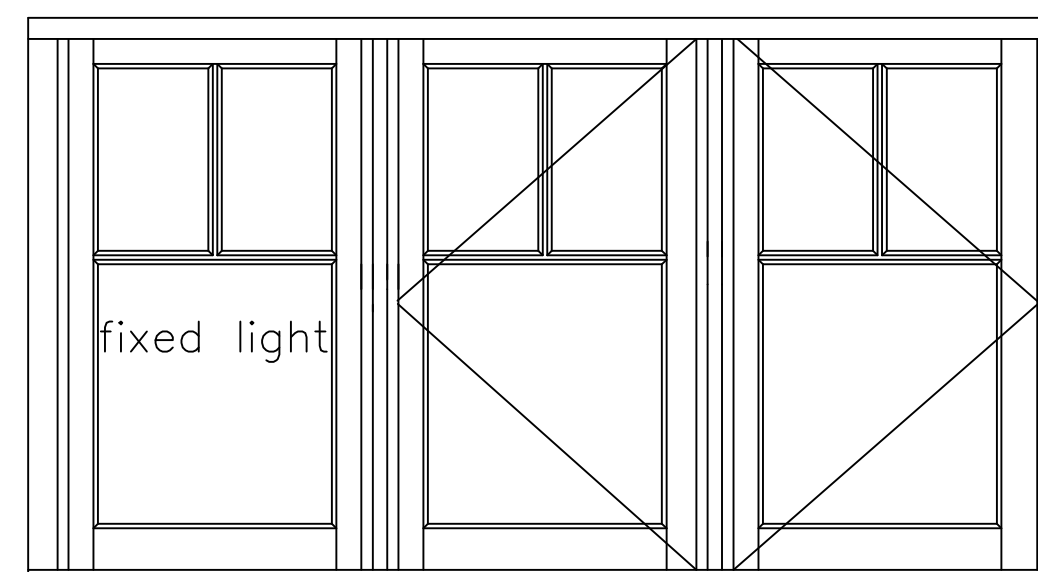


Window A Internal

Existing iron pear drop casement stays
and latch (with morticed keeps)
Pair of 5 knuckle hinges per opening light
All ironmongery carefully removed, cleaned
redecorated and re fitted in same
locations as existing

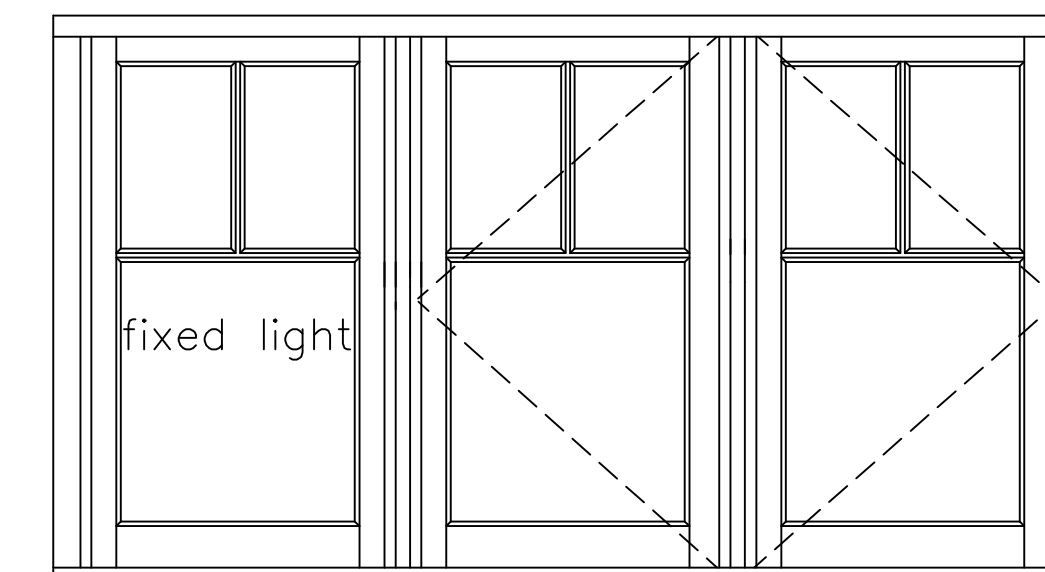


Window B Internal

Existing iron pear drop casement stays
and latch (with morticed keeps)
Pair of 5 knuckle hinges per opening light
All ironmongery carefully removed, cleaned
redecorated and re fitted in same
locations as existing

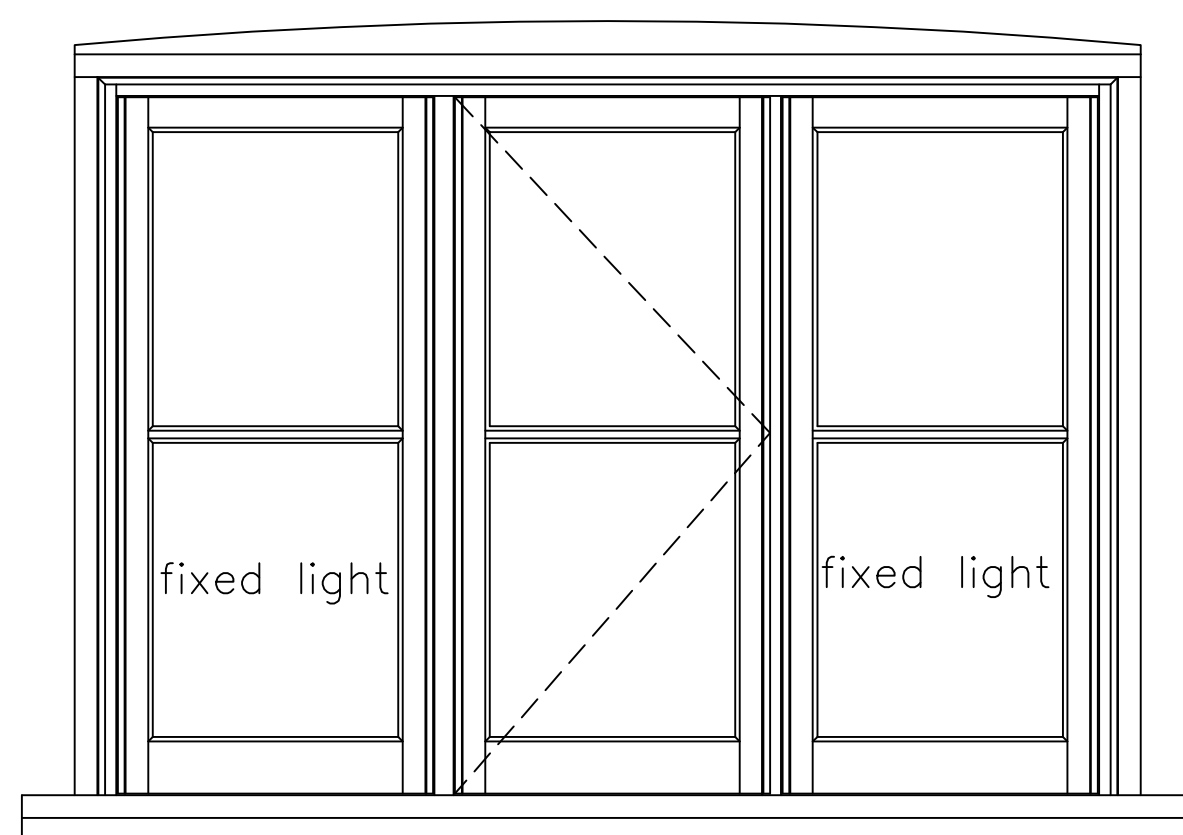


Window C External

Frame set back 6–10mm
into structural opening
Cill nose projects 60mm from brickwork.
Cill is bull nosed and planted from
previous repair

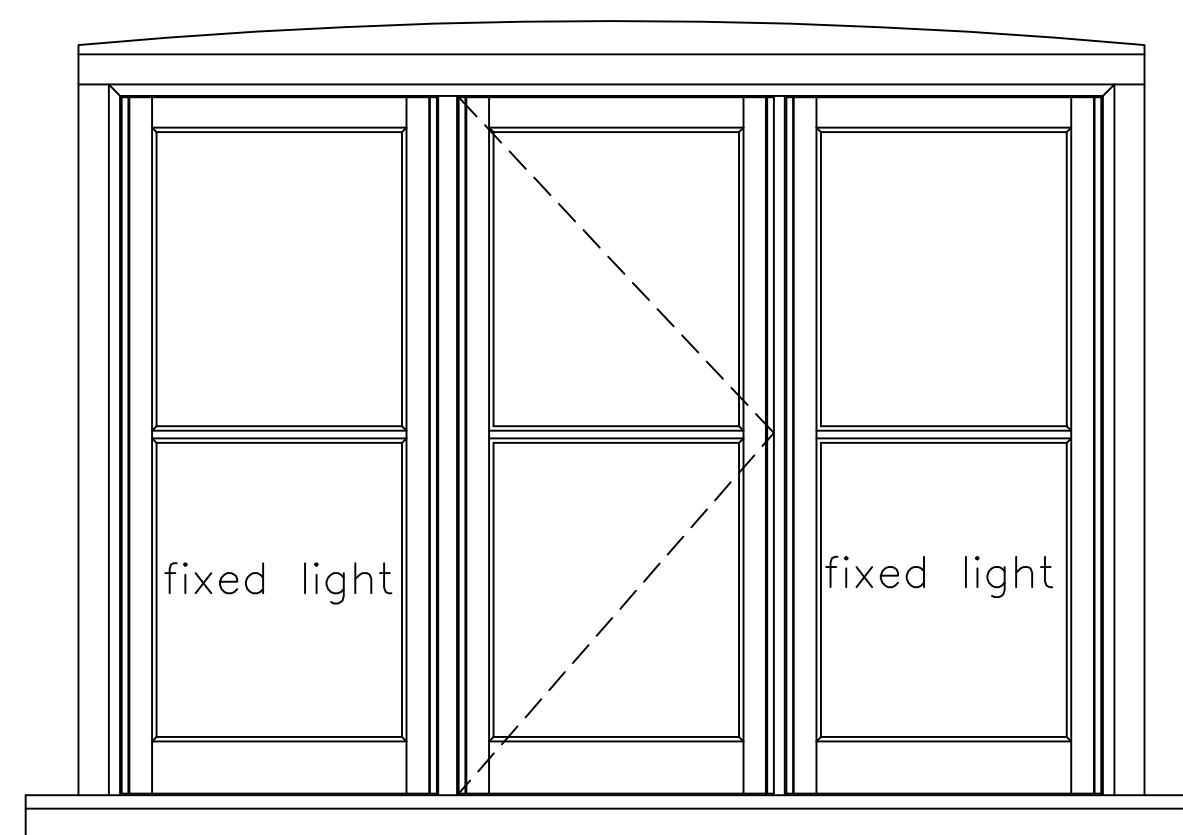


Window D External

Frame set back 6–10mm
into structural opening.
Cill projects 70mm from brickwork.
Cill is bull nosed and planted from
previous repair

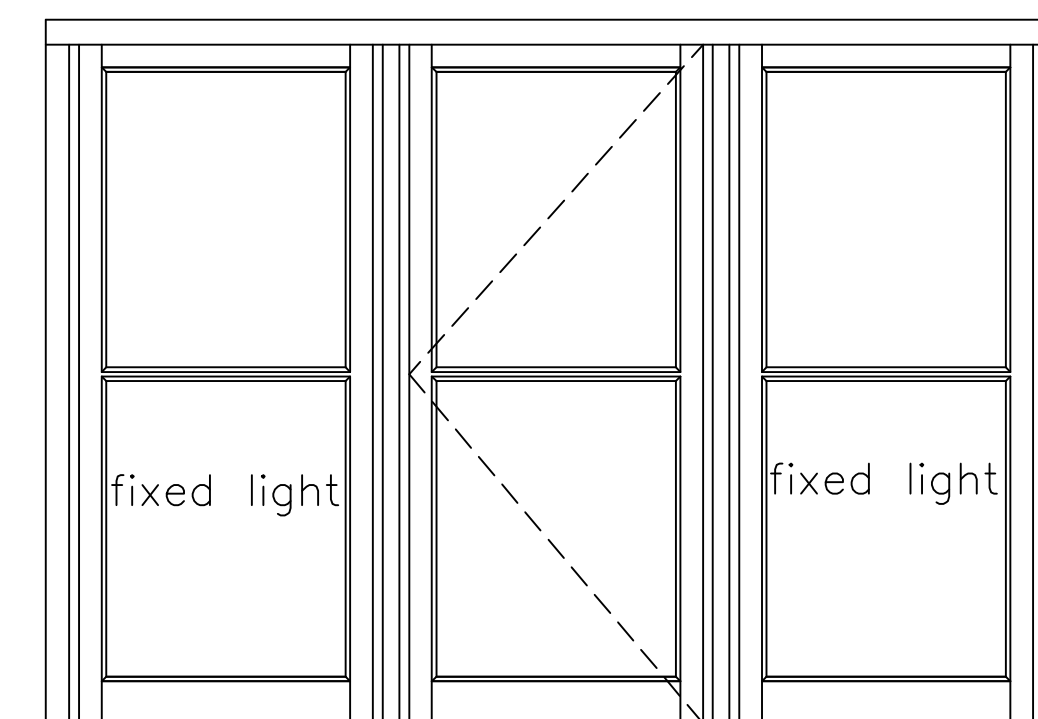


Window C Internal

Existing iron monkey tail casement stay
and latch (with morticed keeps)
Pair of 5 knuckle hinges per opening light
All ironmongery carefully removed, cleaned
redecorated and re fitted in same location
as existing

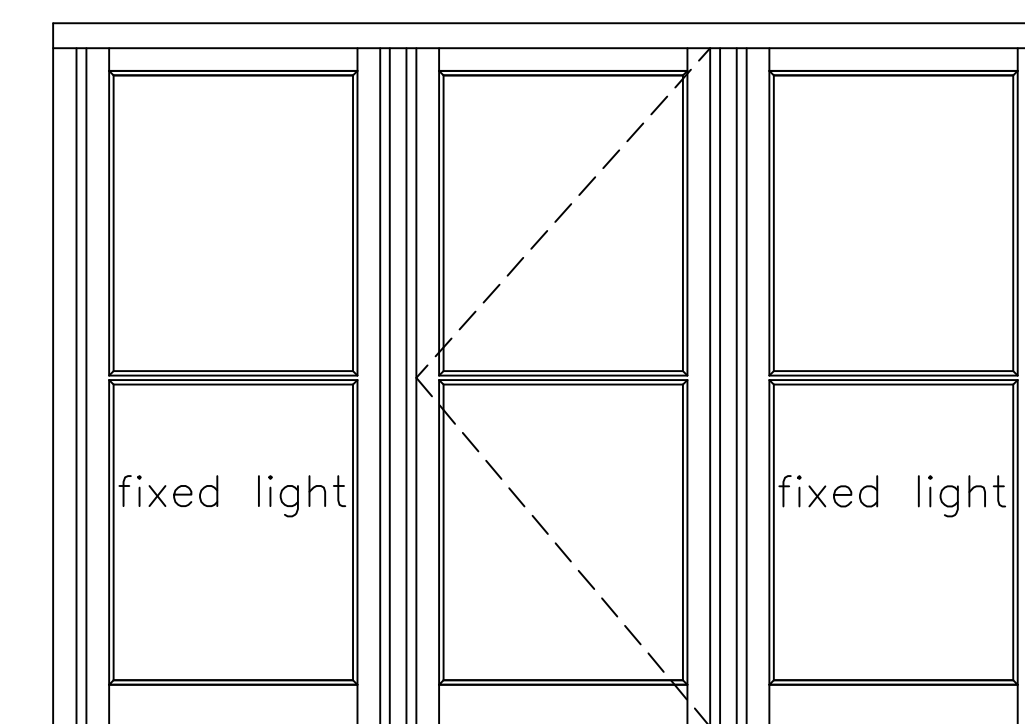

Window D Internal

Existing iron monkey tail casement stays and
latch (with morticed keeps)
Pair of 5 knuckle hinges per opening light.
All ironmongery carefully removed, cleaned
redecorated and refitted in same location as
existing

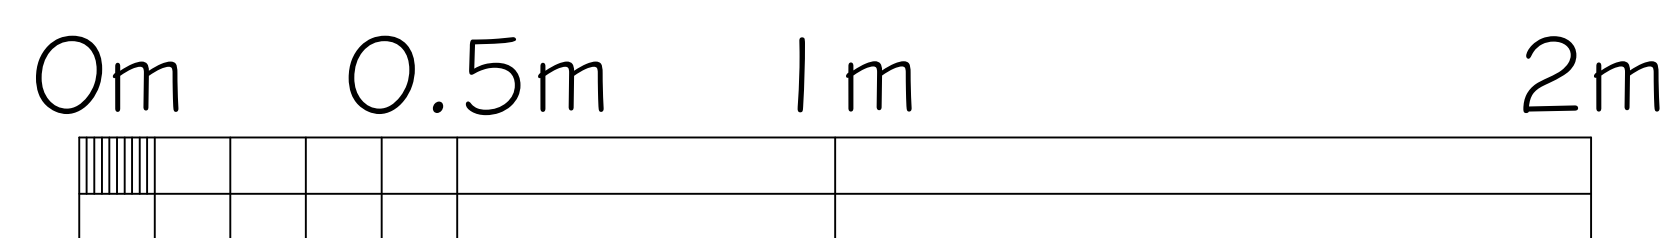

All details and sections of heads, jambs, glazing bars and
casement frames to match existing in all respects


11 HEADLEY ROAD
WOODLEY
BERKSHIRE
BERKS

HICKS DEVELOPMENTS

WINDOWS A TO D
EXISTING ELEVATIONS

SCALE 1:10

DATE 20.05.2025

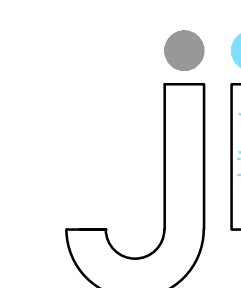

J I Architects
5 Butt Street
Minchinhampton
Gloucestershire GL6 9JP
01453 451 457
john@jiarchitects.co.uk