

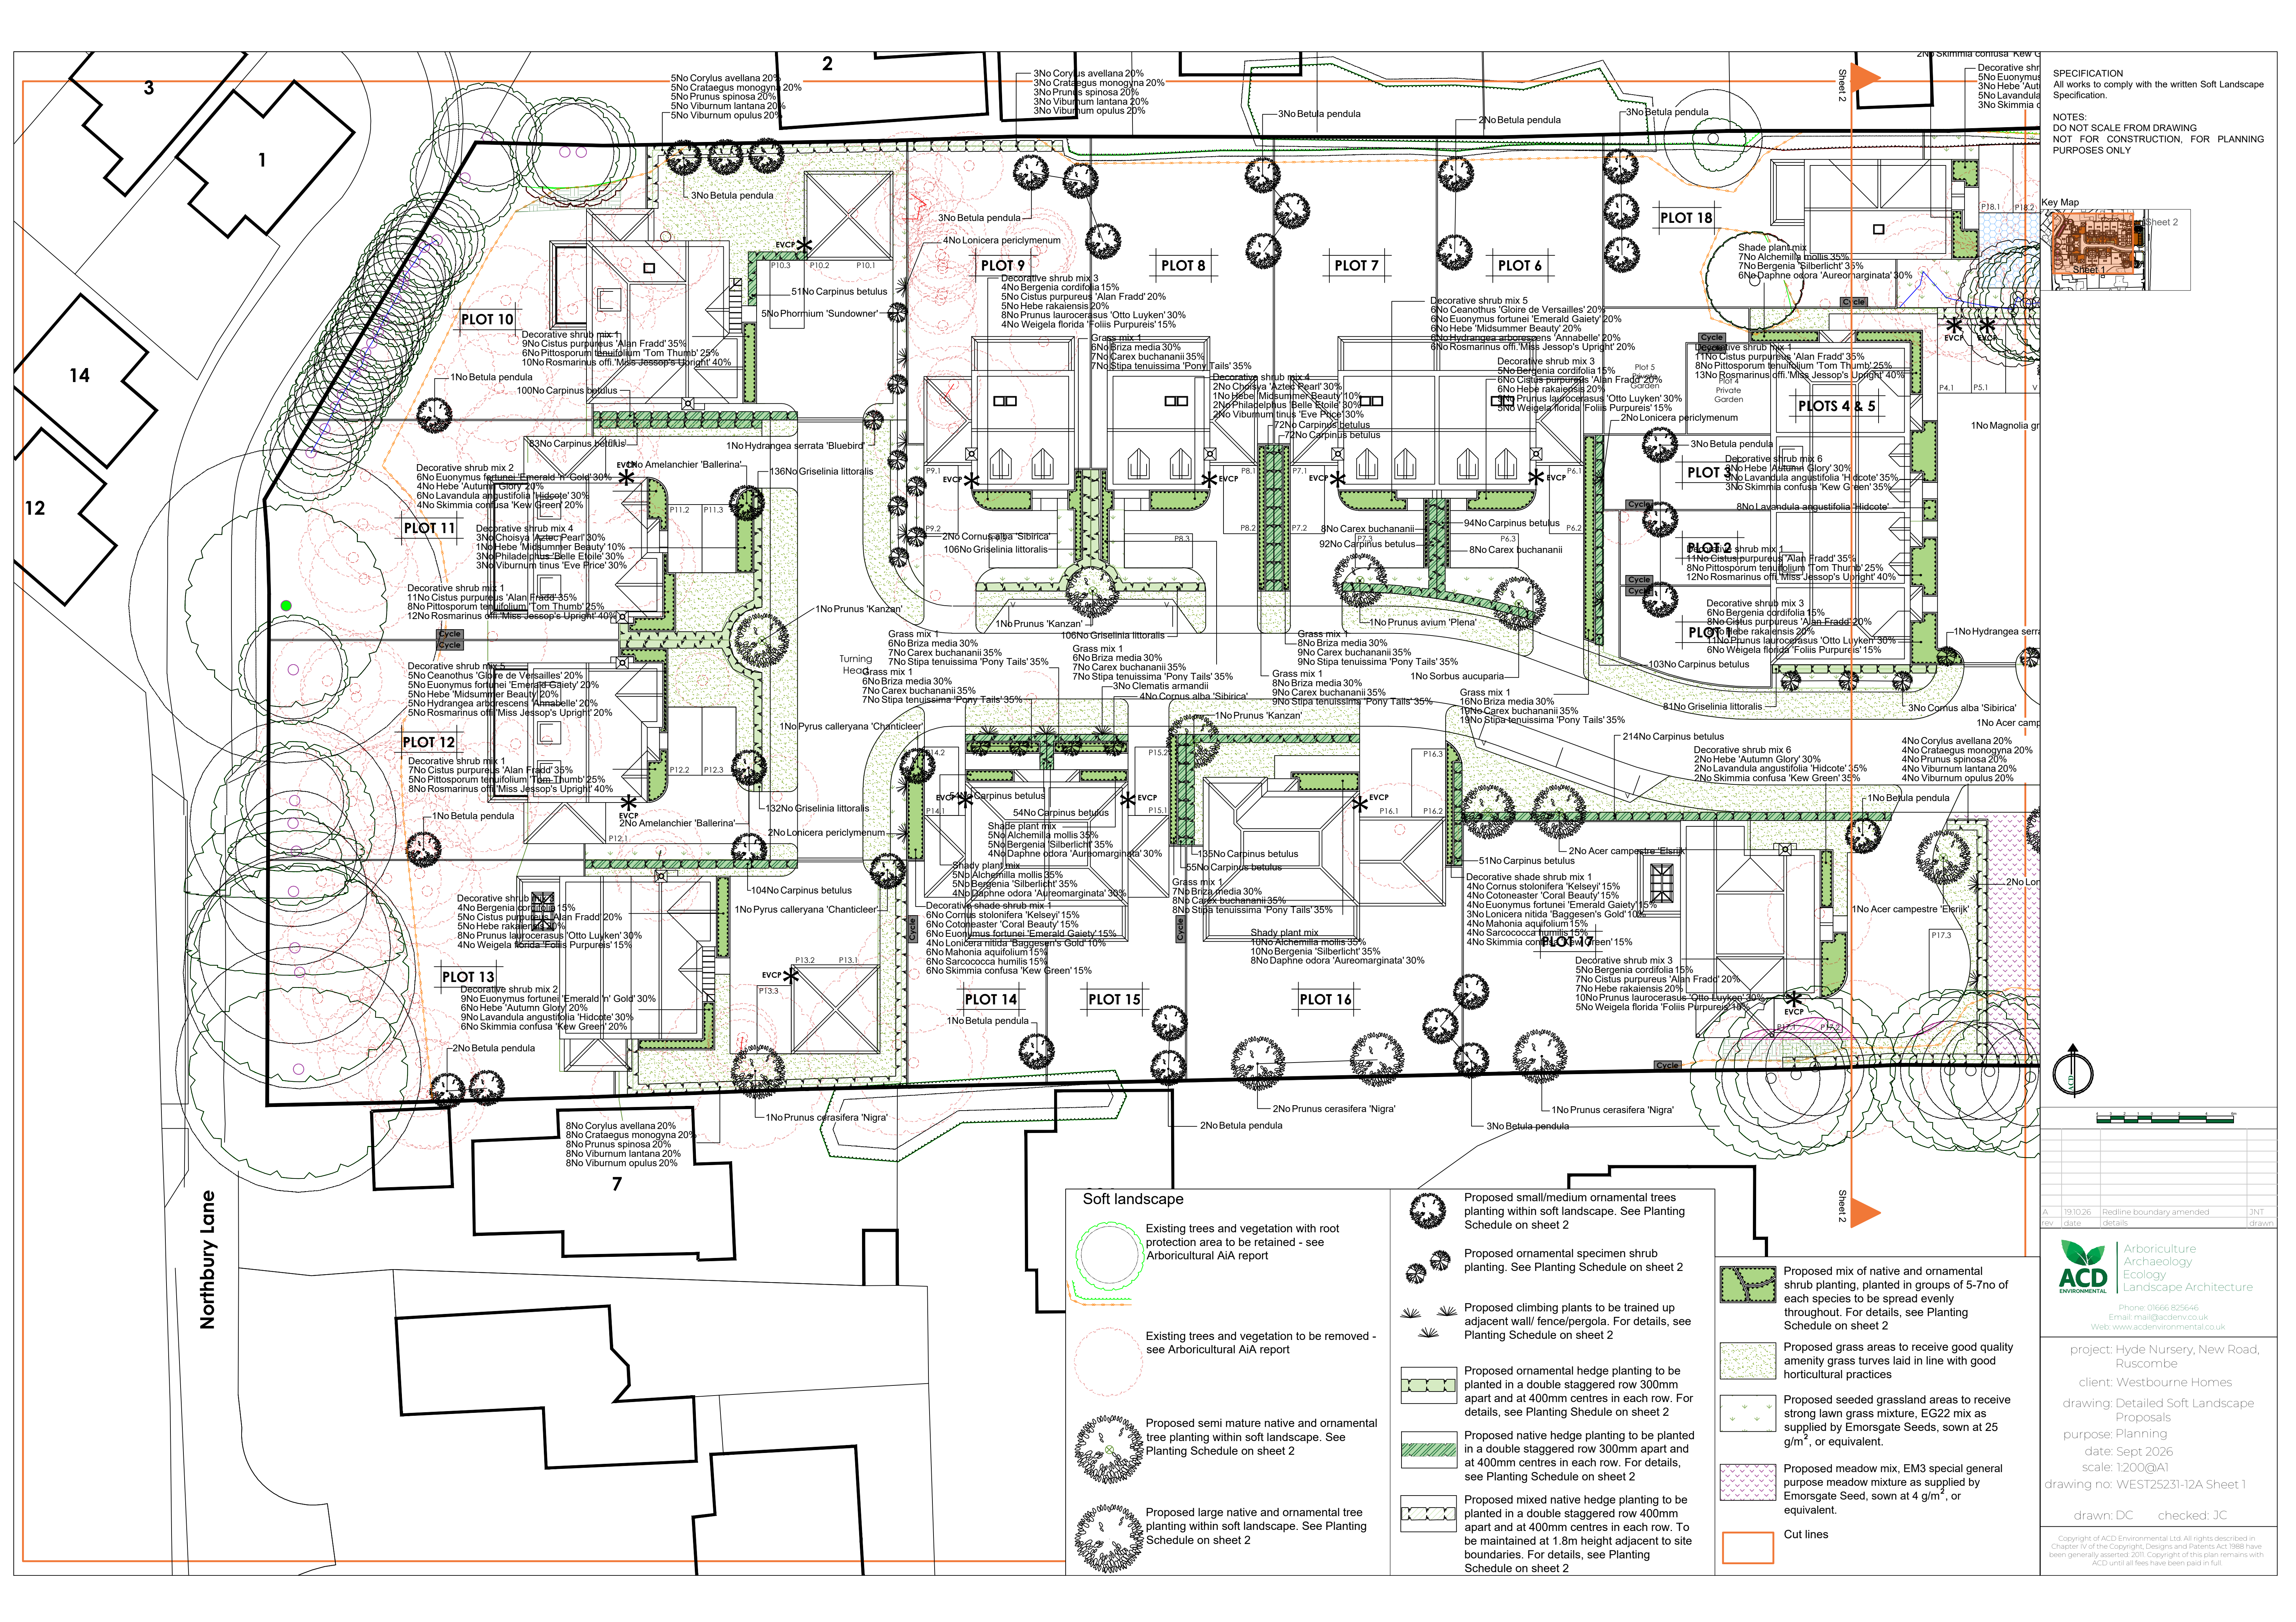


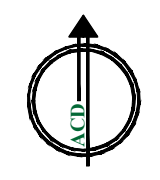

SPECIFICATION
All works to comply with the written Soft Landscape Specification.

NOTES:
DO NOT SCALE FROM DRAWING
NOT FOR CONSTRUCTION, FOR PLANNING PURPOSES ONLY

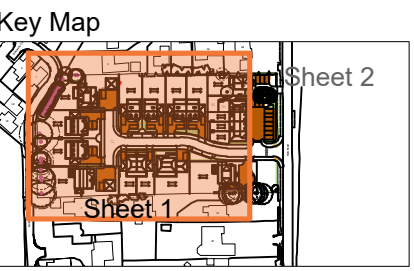

A	19.10.26	Redline boundary amended	JNT
rev	date	details	drawn



Arbiculture
Archaeology
Ecology
Landscape Architecture

Phone: 01666 825646
Email: mail@acdenv.co.uk
Web: www.acdenvironmental.co.uk

project: Hyde Nursery, New Road, Ruscombe

client: Westbourne Homes

drawing: Detailed Soft Landscape Proposals

purpose: Planning

date: Sept 2026

scale: 1:200@A1

drawing no: WEST25231-12A Sheet 1

drawn: DC checked: JC

Copyright of ACD Environmental Ltd. All rights reserved in Chapter 14 of the Copyright, Designs and Patents Act 1988 have been generally asserted 2011. Copyright of this plan remains with ACD until all fees have been paid in full