


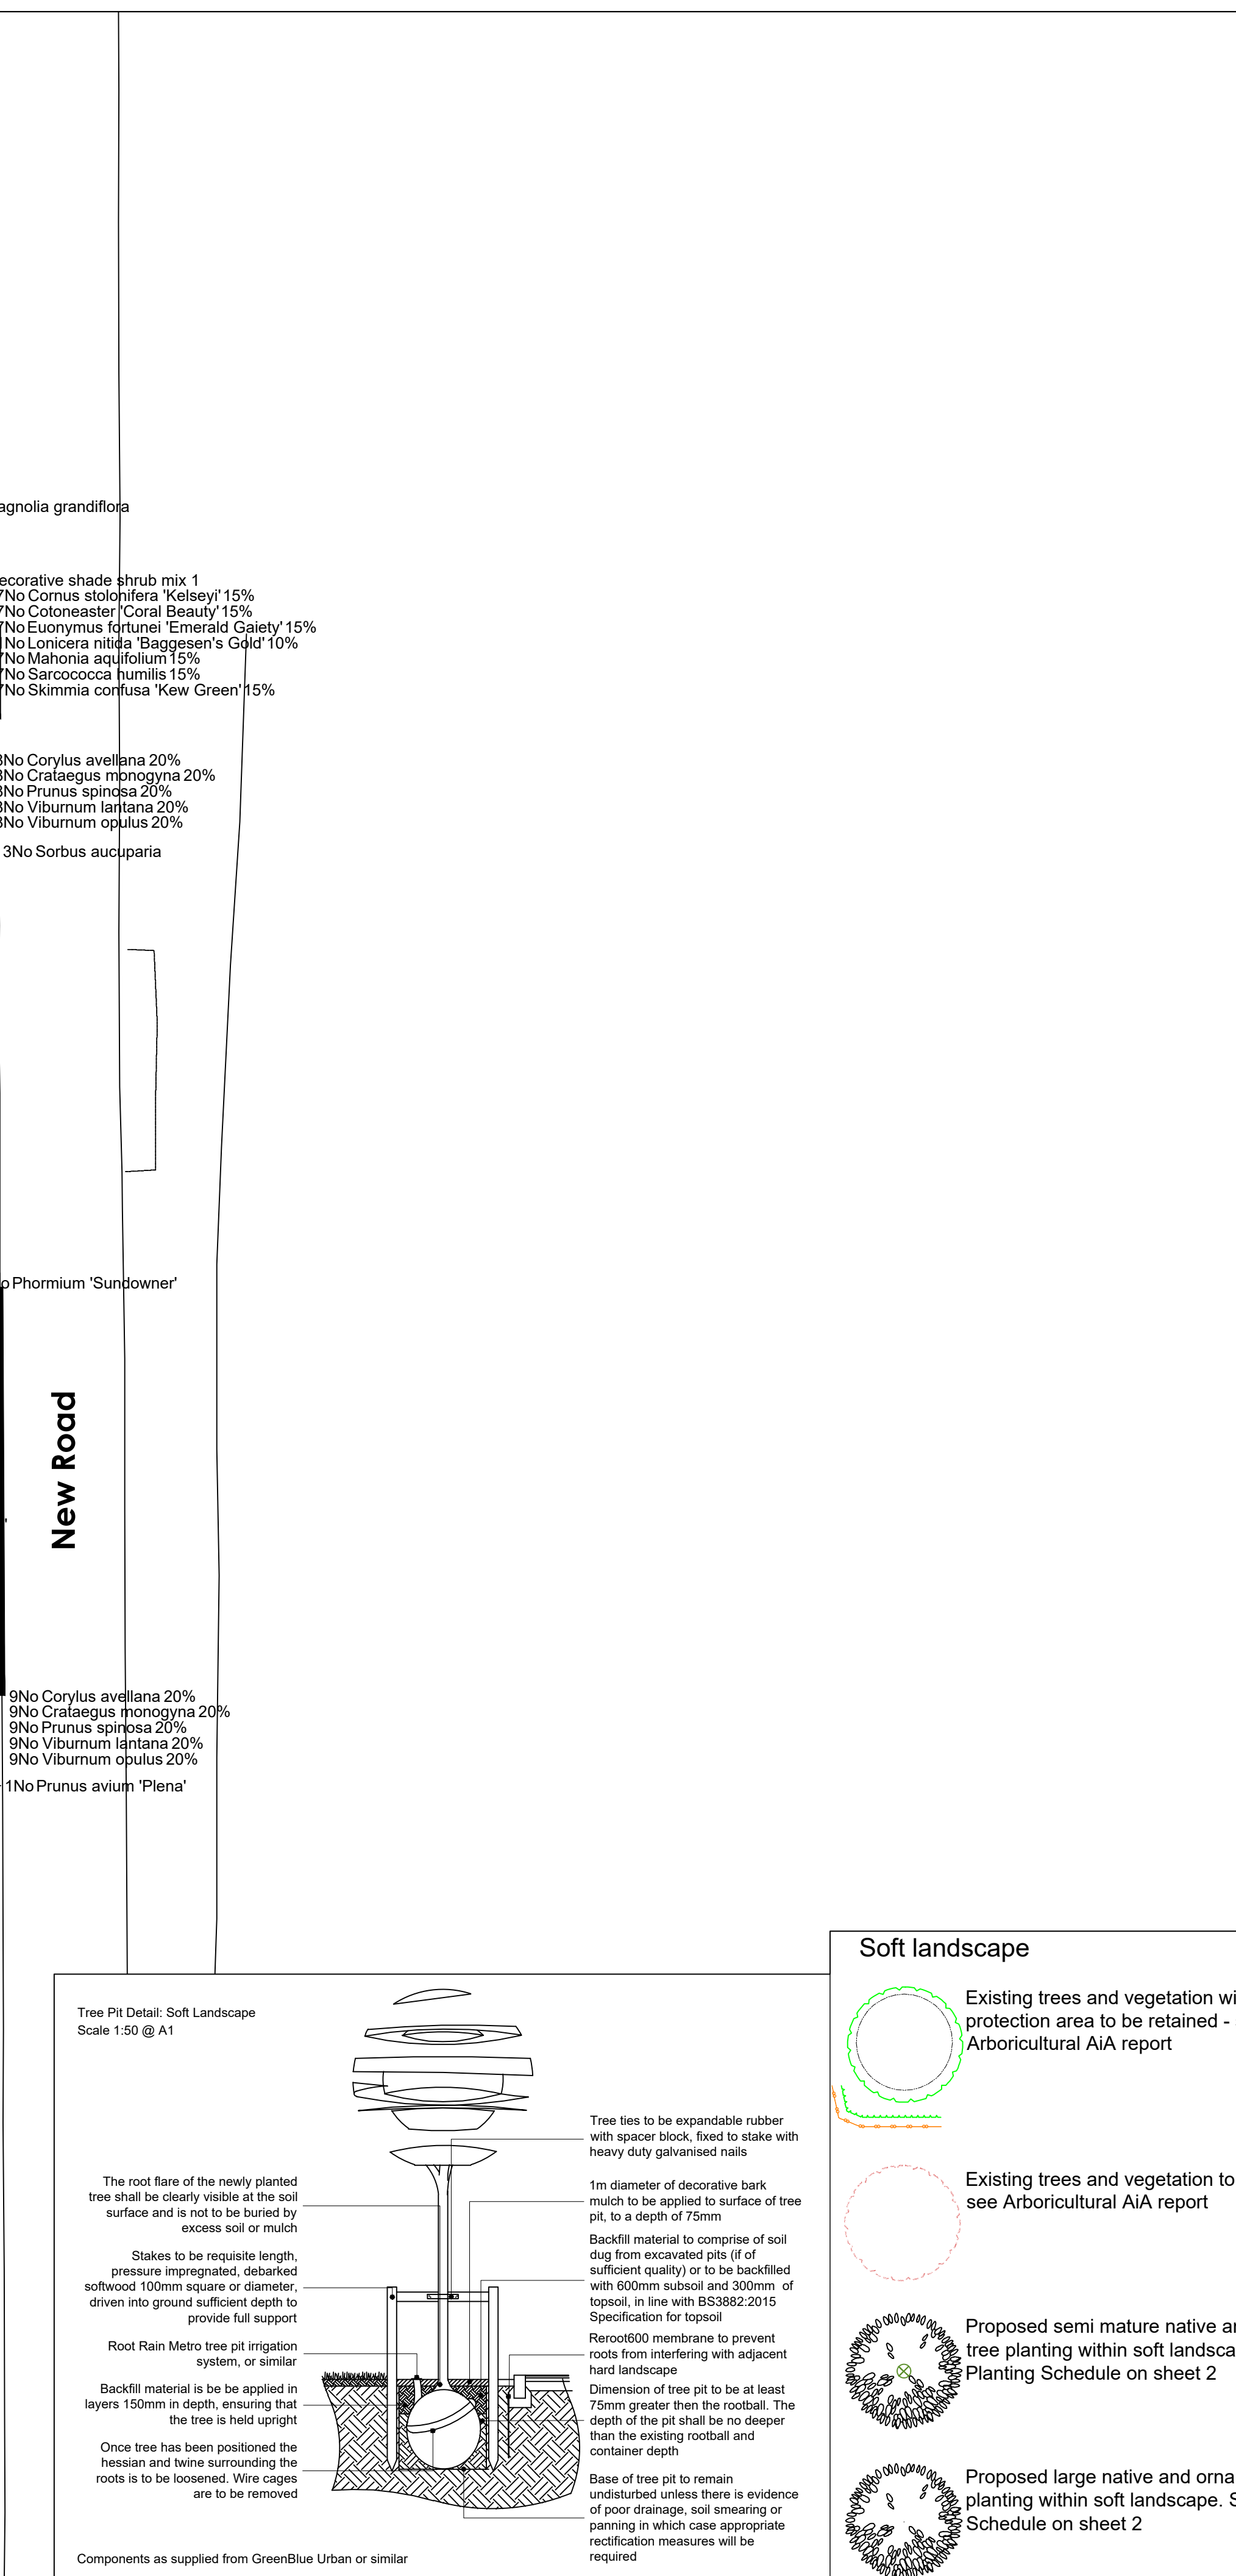

Number	Height	Pot Size	Species	Specification	Density	Percentage Contribution
27 -		3L	Alchemilla mollis	C	4/m ²	35%
27 -		3L	Bergenia 'Silberlicht'	C	4/m ²	35%
22 -	40-60cm	5L	Daphne odora 'Aureomarginata'	Bushy :C	4/m ²	30%
Total .76 -						

A map showing a street grid. A large orange rectangle is drawn over the map, labeled 'Sheet 2' in the top right corner. The rectangle is divided into two sections by a vertical line. The left section is labeled 'Sheet 1' in the bottom left corner. The map shows various buildings, streets, and a river or canal on the left side.



 Arboriculture
Archaeology
Ecology
Landscape Architecture

Phone: 01666 825646
Email: mail@acdenv.co.uk
Web: www.acdenvironmental.co.uk

project: Hyde Nursery, New Road,
Ruscombe
client: Westbourne Homes
drawing: Detailed Soft Landscape
Proposals
purpose: Planning
date: Sept 2026
scale: 1:200@A1
drawing no: WEST25231-12A Sheet 2

drawn: DC checked: JC

Copyright of ACD Environmental Ltd. All rights described in Chapter IV of the Copyright, Designs and Patents Act 1988 have been generally asserted: 2011. Copyright of this plan remains with ACD until all fees have been paid in full.