


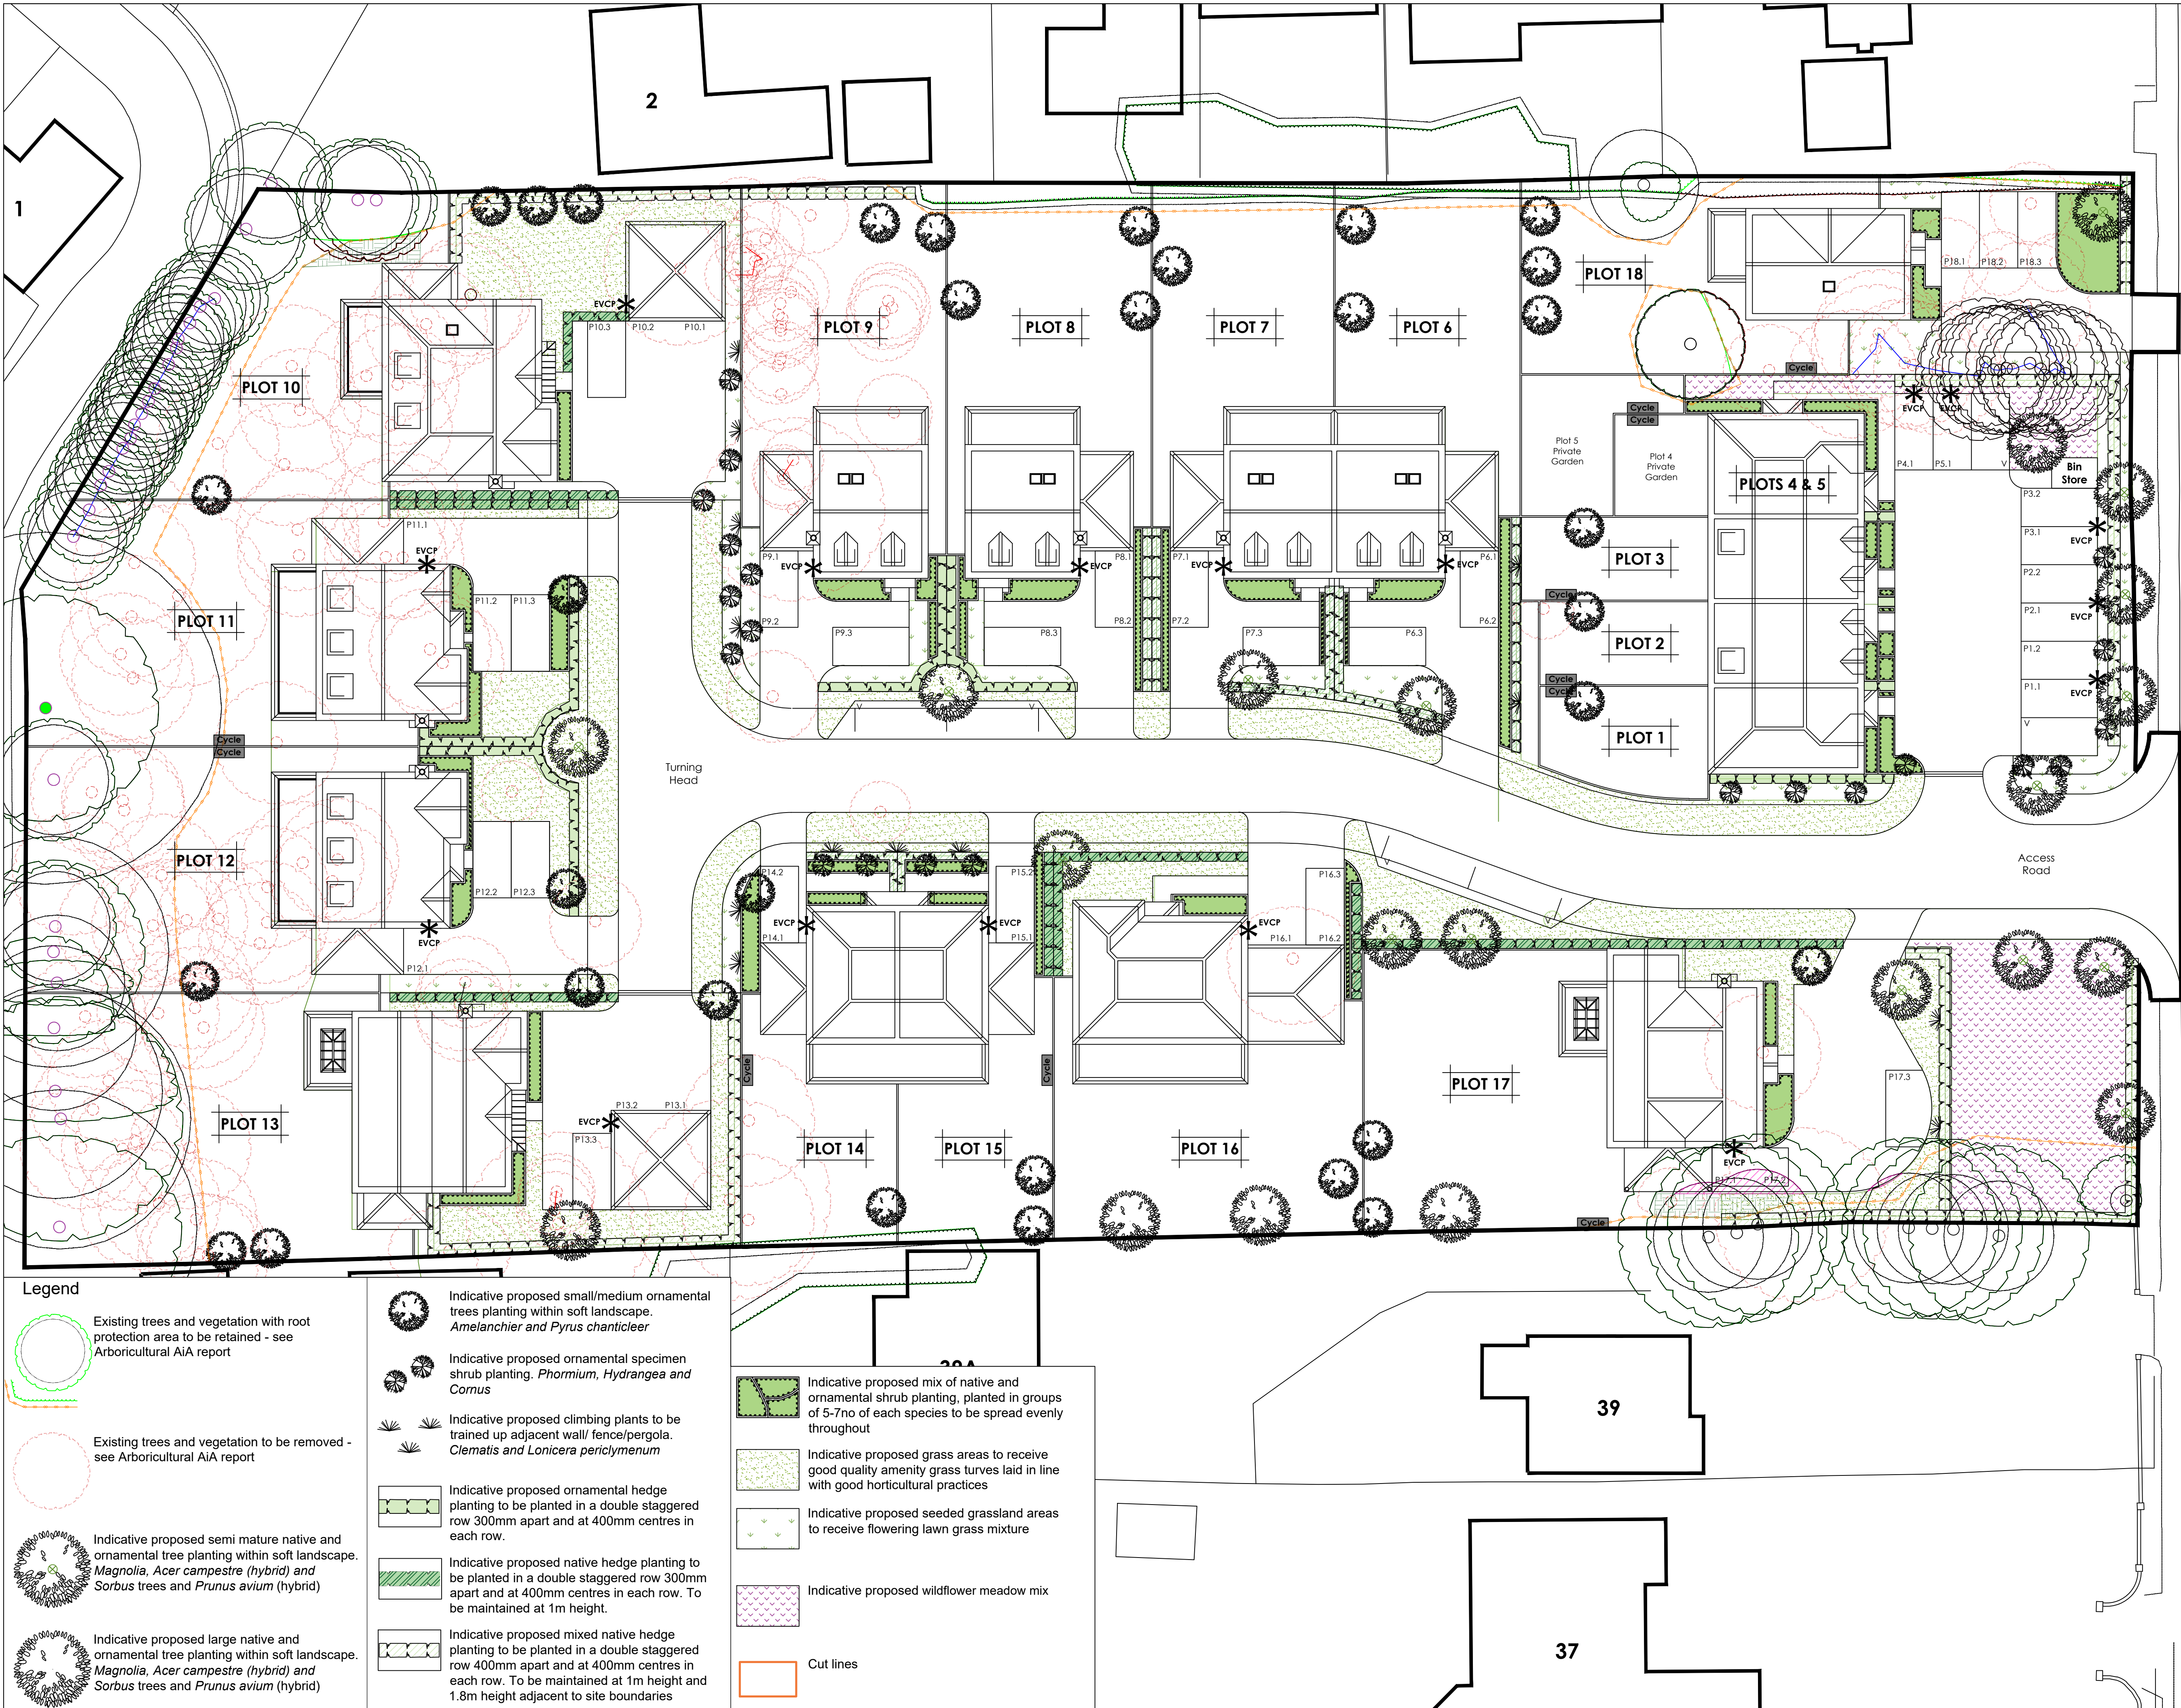

SPECIFICATION
All works to comply with the written Soft Landscape Specification.

NOTES:
DO NOT SCALE FROM DRAWING
NOT FOR CONSTRUCTION, FOR PLANNING PURPOSES ONLY



B	19.10.26	Layout change	JNT
A	17.09.26	Updated following comments	DC
rev	date	details	drawn

ACD ENVIRONMENTAL | Arboriculture
Archaeology
Ecology
Landscape Architecture

Phone: 01666 825646
Email: mail@acdenv.co.uk
Web: www.acdenvironmental.co.uk

project: Hyde Nursery, New Road, Ruscombe
client: Westbourne Homes

drawing: Schematic landscape
Proposals
purpose: Planning
date: Sept 2026
scale: 1:200@A1
drawing no: WEST25231-11B
drawn: DC checked: JC

Copyright of ACD Environmental Ltd. All rights described in Chapter IV of the Copyright, Designs and Patents Act 1988 have been generally asserted 2011. Copyright of this plan remains with ACD until all fees have been paid in full.