


GROUND FLOOR

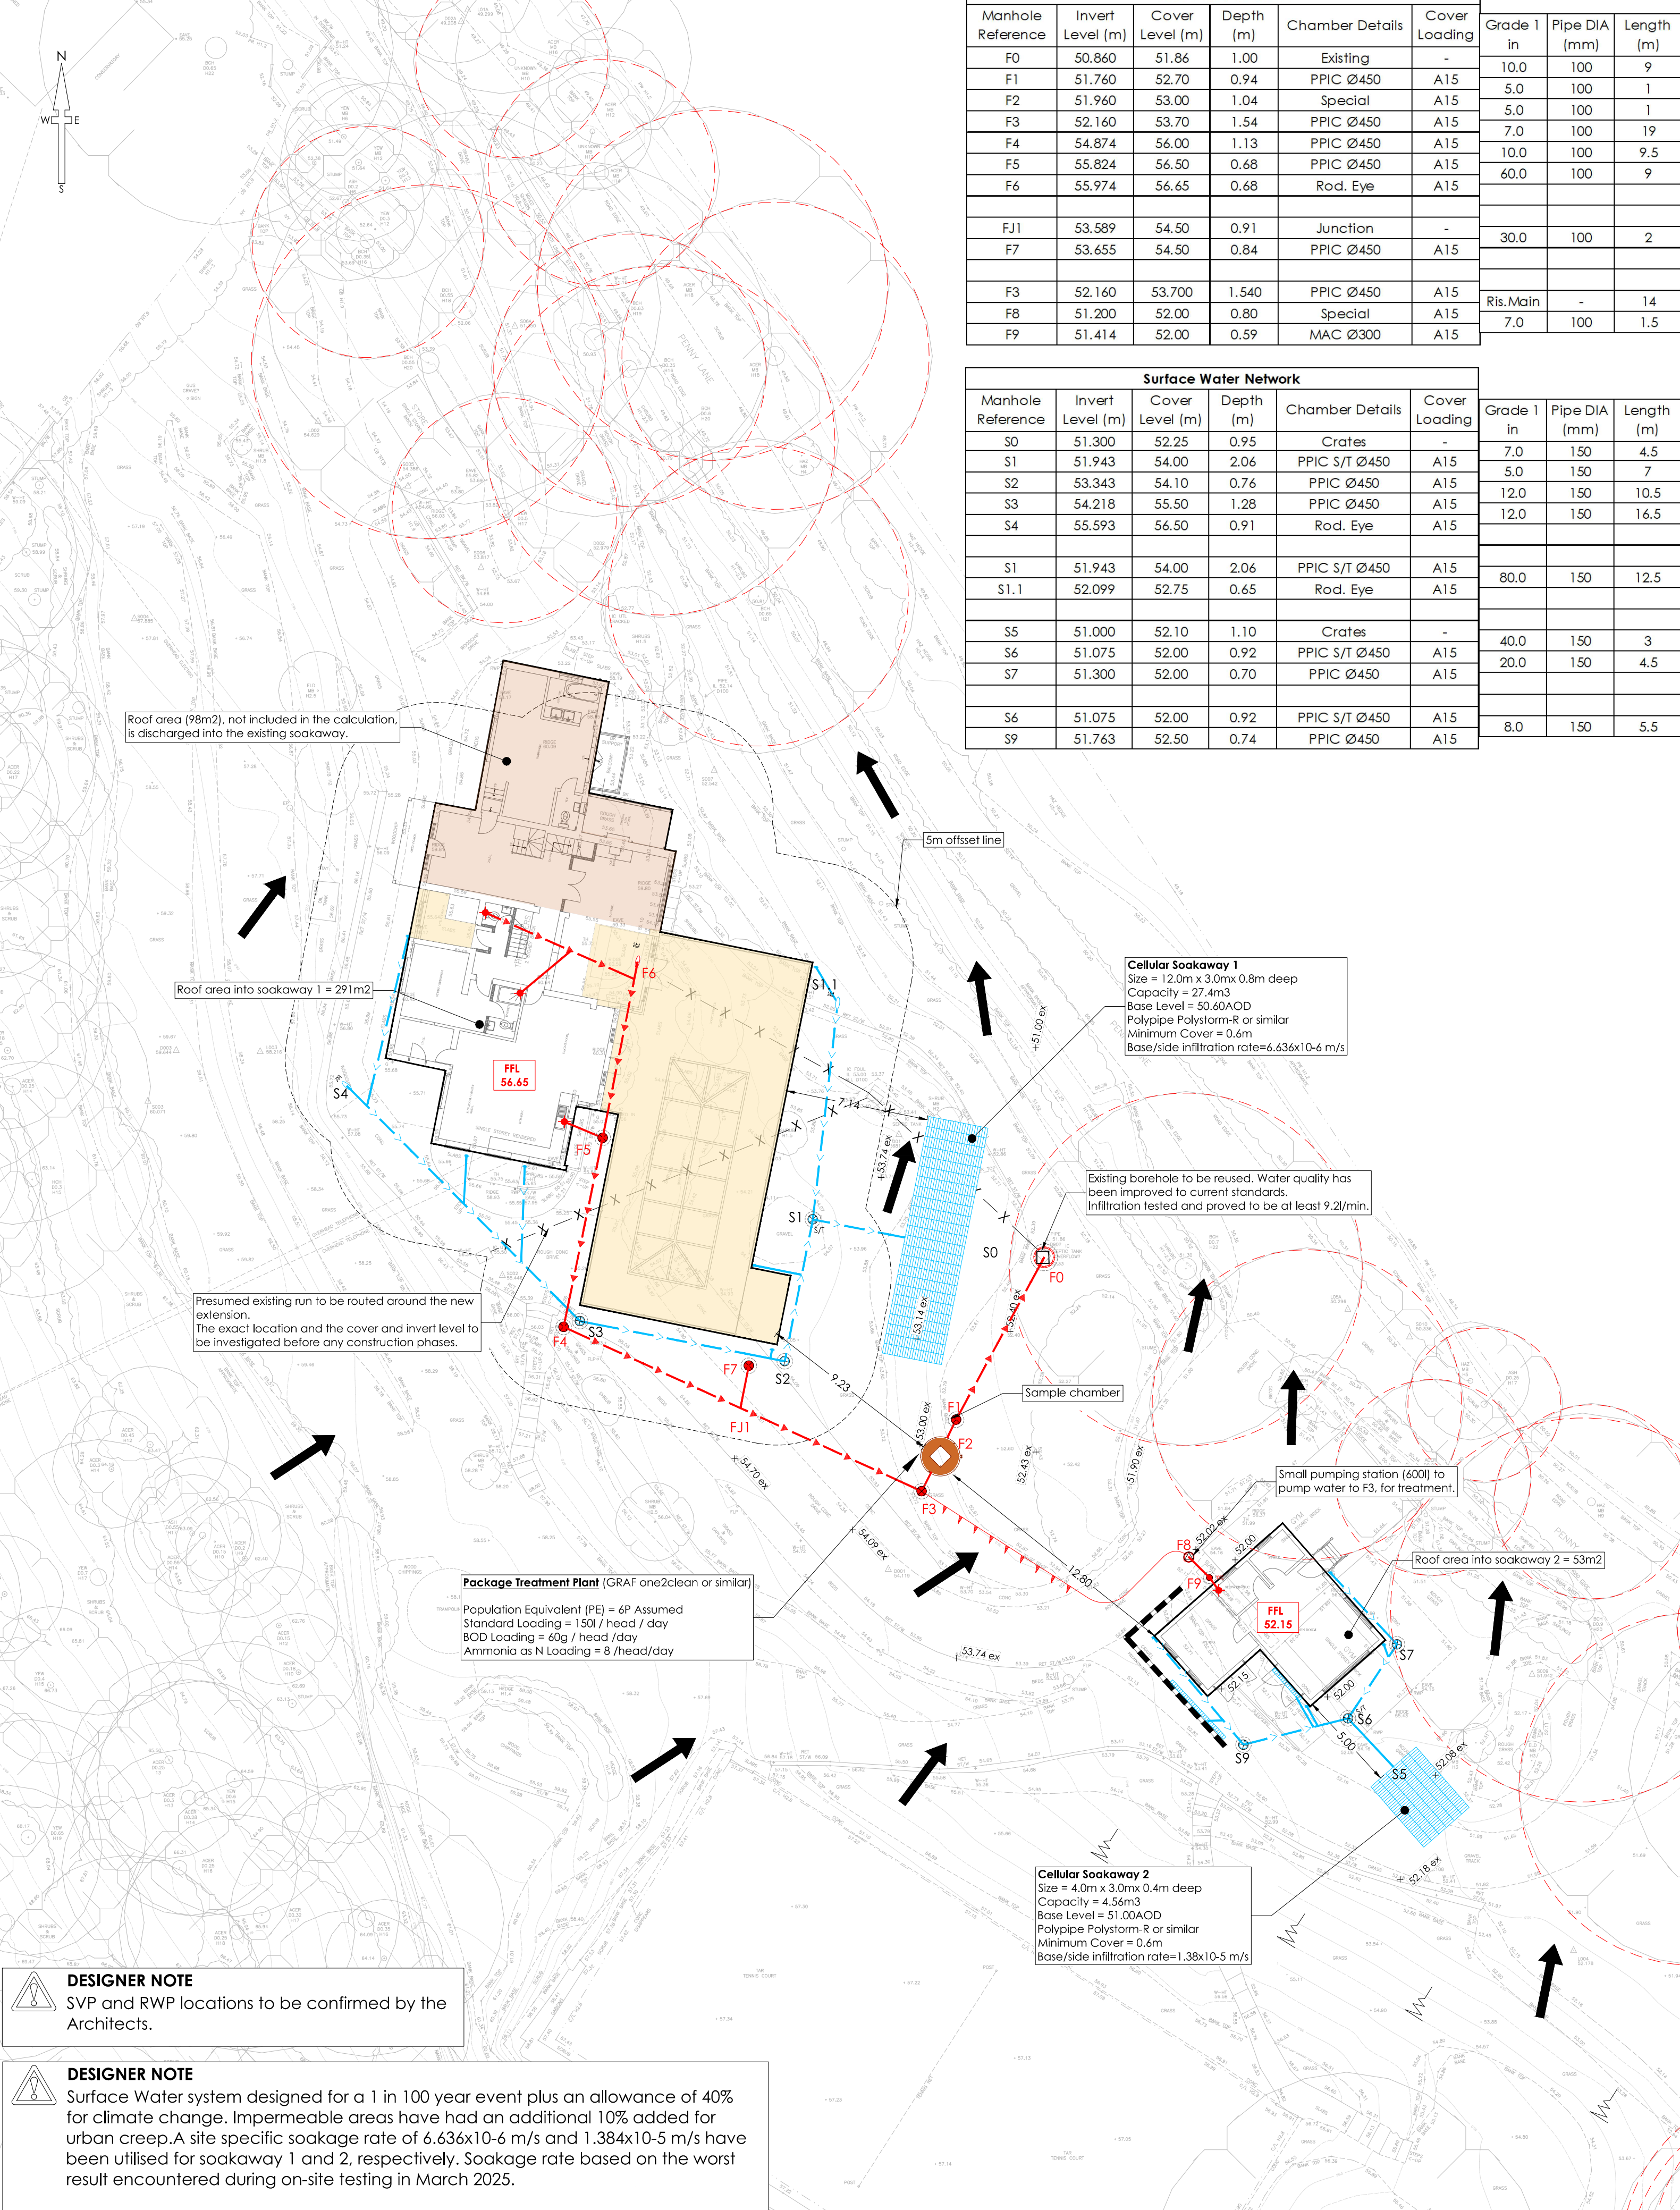

LOWER GROUND FLOOR

