ROOF PLAN / FIRST FLOOR

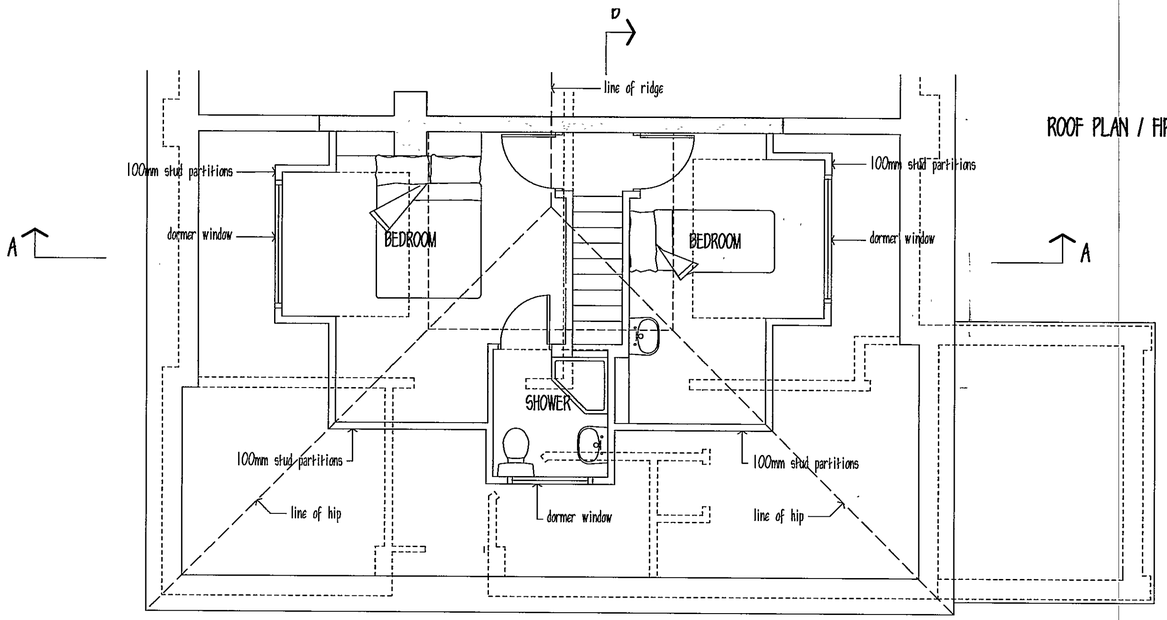

GROUND FLOOR

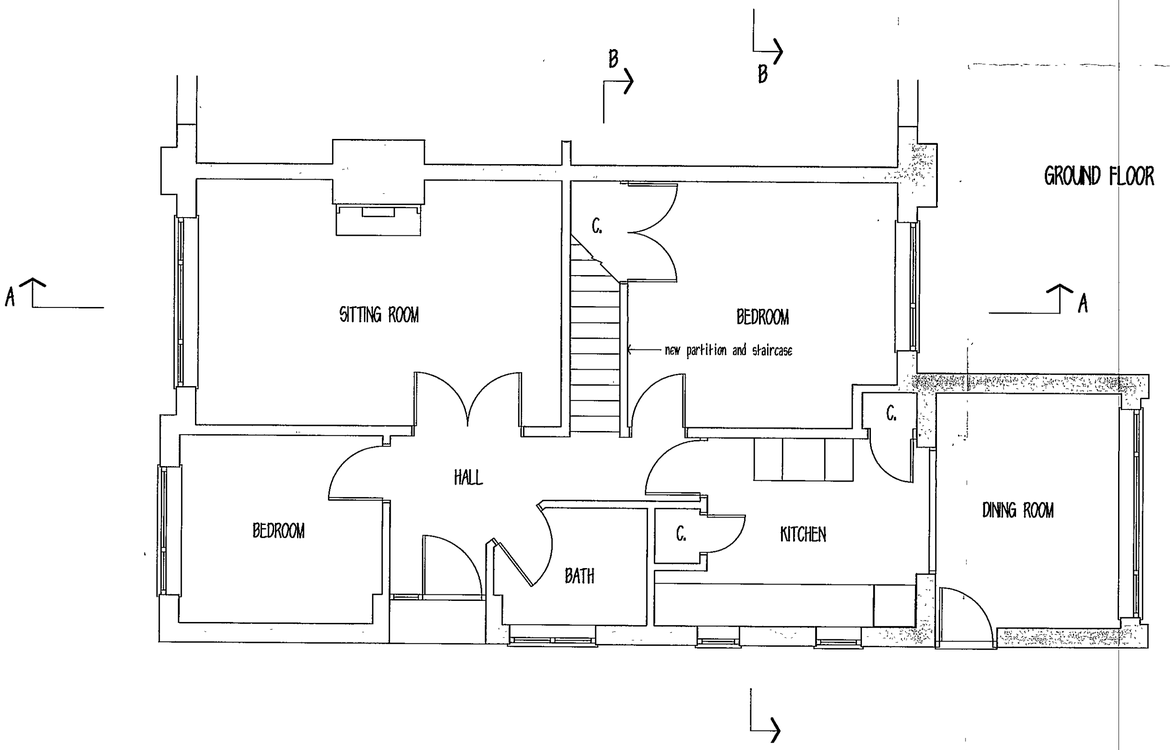

APPROVED

9 27/11/03

MURSELL & COMPANY
Chartered Building Surveyors
PO Box 334 THATCHAM RG19 3EN
Tel : (01635) 872000 Fax : (01635) 861515

© MURSELL & COMPANY (Newbury) LIMITED

Client
MR & MRS M REID

Job Title
20 PADDOCK HEIGHTS
TWYFORD
READING RG10 0AR

Drawing Title
FLOOR & ROOF PLANS

PROPOSED

Scale 1:50

Date October 2002 | Drawn by anh

Drawing No.
K.09.13 / 03 B

15 NOV 2002 8007



PART NORTH-EAST ELEVATION

LBC facing brickwork

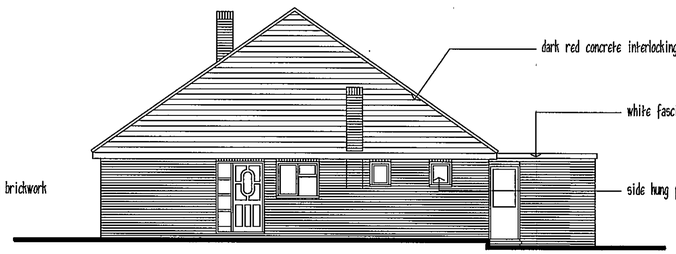

NORTH-WEST ELEVATION

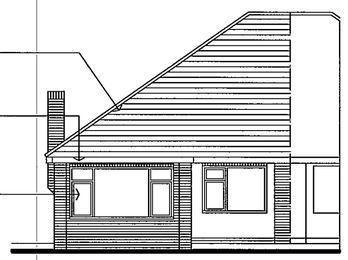

PART SOUTH-EAST ELEVATION

SECTION THRO' A-A

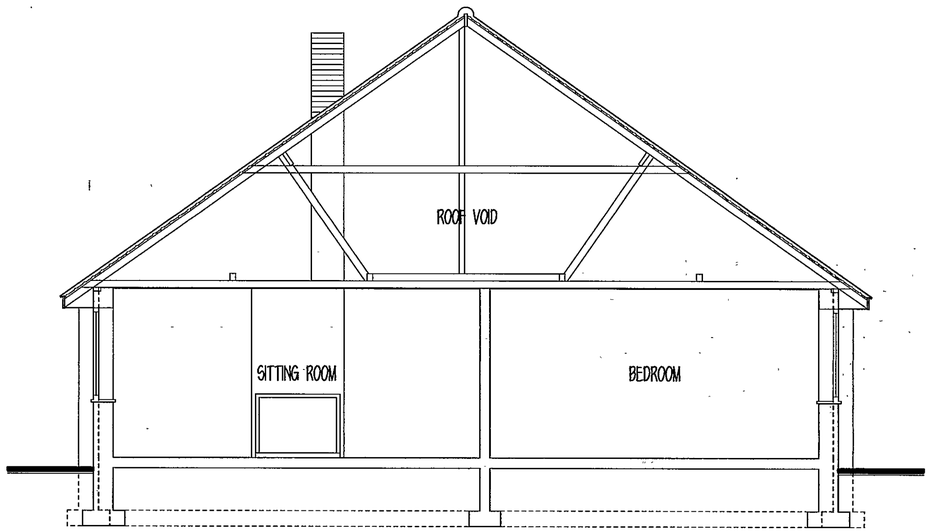

SECTION THRO' B-B

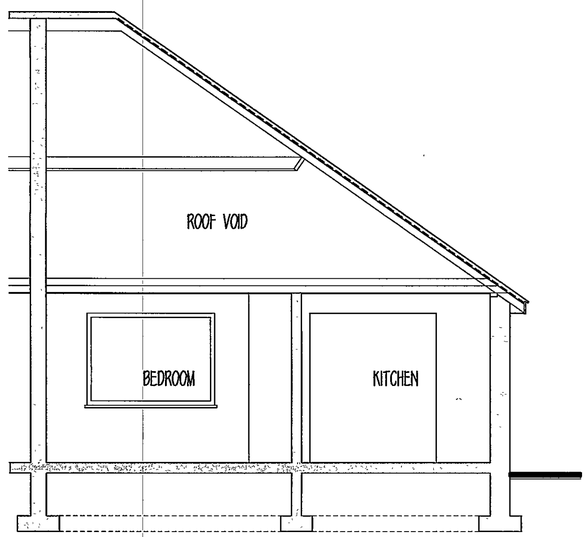

MURSELL & COMPANY
Chartered Building Surveyors
PO Box 334 THATCHAM RG19 3EN
Tel : (01635) 872000 Fax : (01635) 861515

© MURSELL & COMPANY (Newbury) LIMITED

Client
MR & MRS M REID

Job Title
2 PADDOCK HEIGHTS
TWYFORD
READING RG10 0AR

Drawing Title
ELEVATIONS & SECTIONS

EXISTING

Scale 1:100 & 1:50

Date October 2002 | Drawn by anh

Drawing No.
K.09.13 / 02

15 NOV 2002

8067

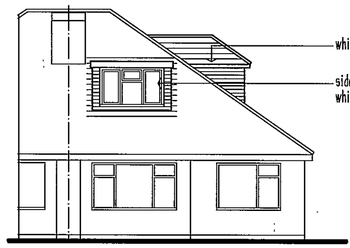

PART NORTH-EAST ELEVATION



NORTH-WEST ELEVATION

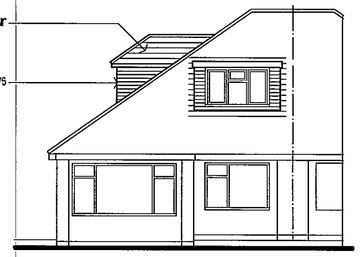

PART SOUTH-EAST ELEVATION

APPROVED

SECTION THRO' A-A

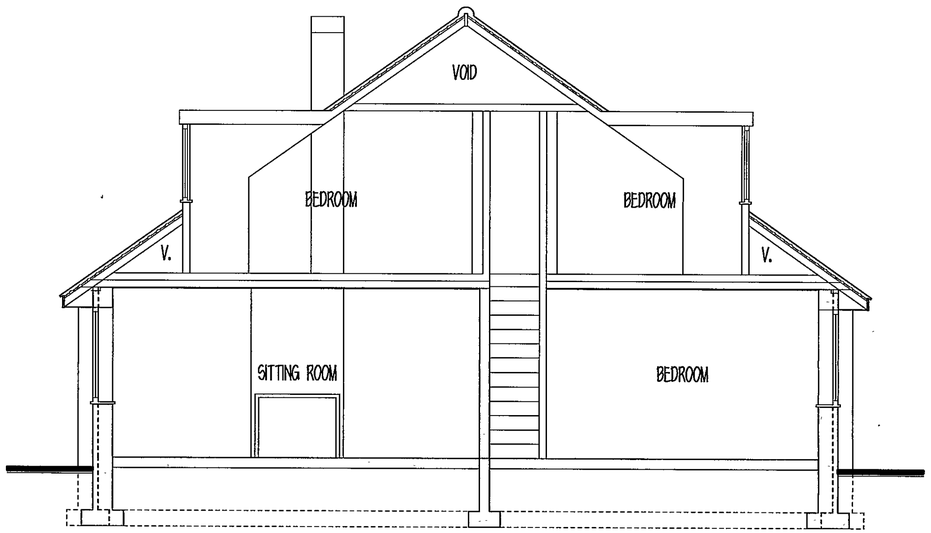

SECTION THRO' B-B

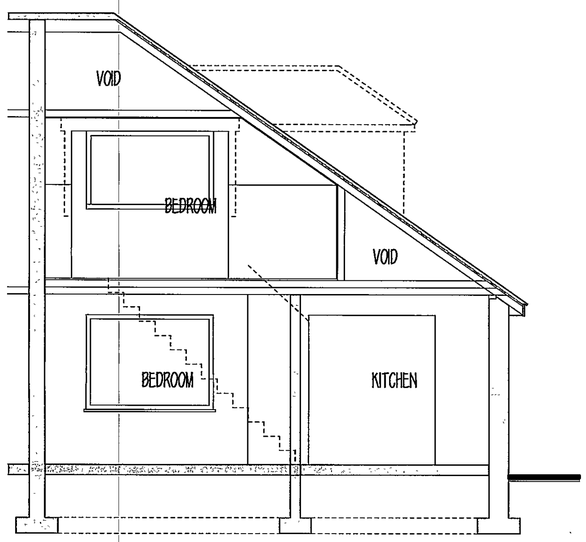

MURSELL & COMPANY
Chartered Building Surveyors.
PO Box 334 THATCHAM RG19 3EN
Tel : (01635) 872000 Fax : (01635) 861515

© MURSELL & COMPANY (Newbury) LIMITED

Client
MR & MRS M REID

Job Title
20 PADDOCK HEIGHTS
TWYFORD
READING RG10 0AR

Drawing Title
ELEVATIONS & SECTIONS

PROPOSED

Scale 1:100 & 1:50

Date October 2002 | Drawn by anh

Drawing No.
K.09.13 / 04

15 NOV 2002

3337

D 27/1/03

ADDITIONAL PLAN

8007



SITE PLAN

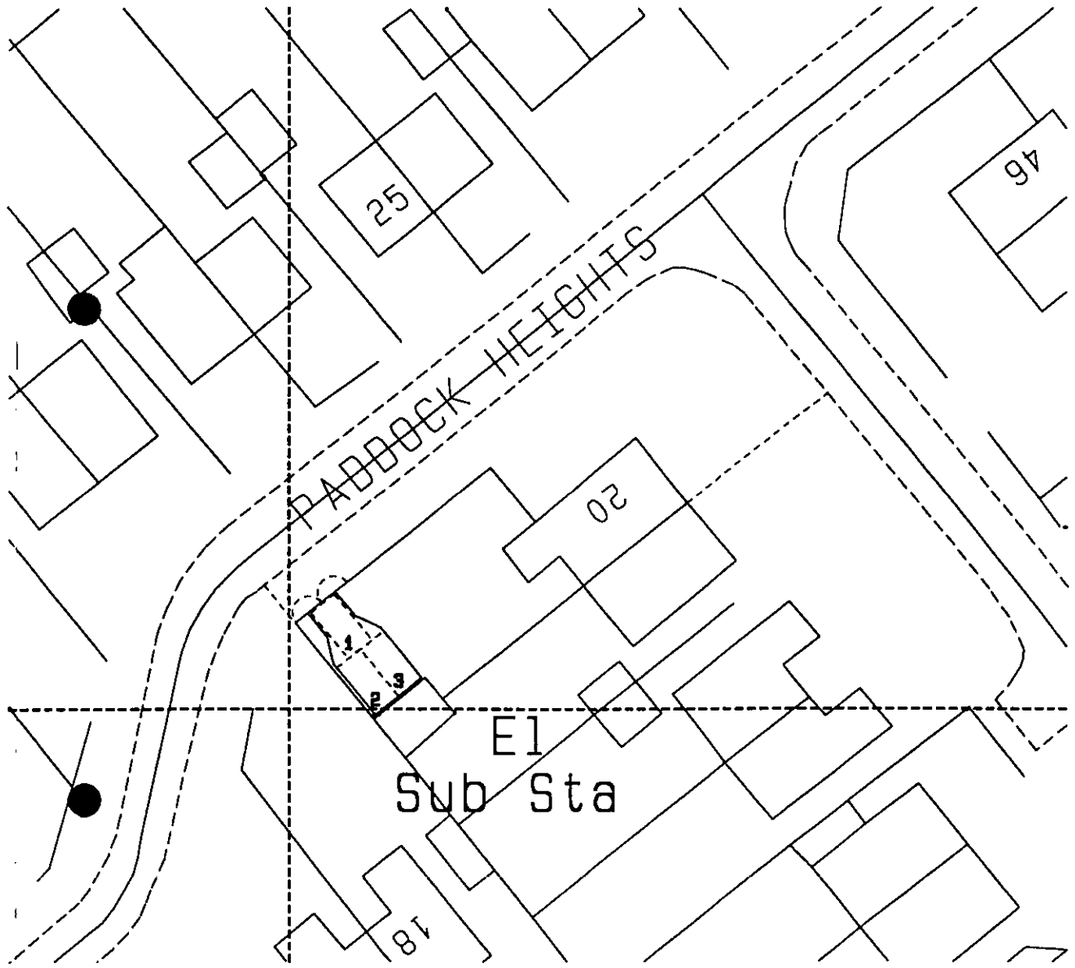

Crown Copyright. All rights reserved. Licence Number 100020449

LOCATION PLAN

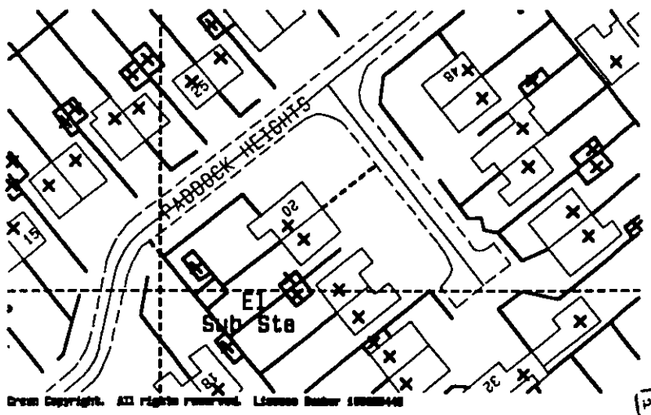

PLANNING SERVICES | RPT
POL
CC
APP
CS
16 DEC 2002
COPIES TO

MURSELL & COMPANY Chartered Building Surveyors PO Box 334 THATCHAM RG19 3EN Tel : (01635) 872000 Fax : (01635) 861515	Client MR & MRS M REID	Job Title 20 PADDOCK HEIGHTS TWYFORD RG10 0AR	Drawing Title SITE & LOCATION LAYOUT PLANS	Drawn by anh Scale 1:1250 1:500	Drawing No. K. 09.13 / 05 A Date NOVEMBER 2002 © MURSELL & COMPANY (Newbury) LIMITED

ADDITIONAL PLAN

LOCATION PLAN

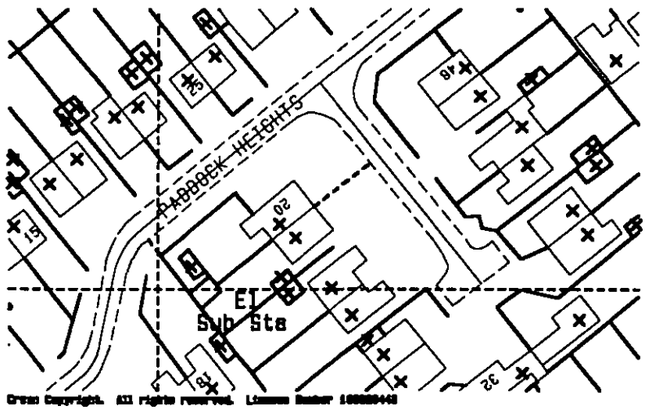

Crown Copyright. All rights reserved. Licence Number 100020448

16 DEC 2002

SITE PLAN

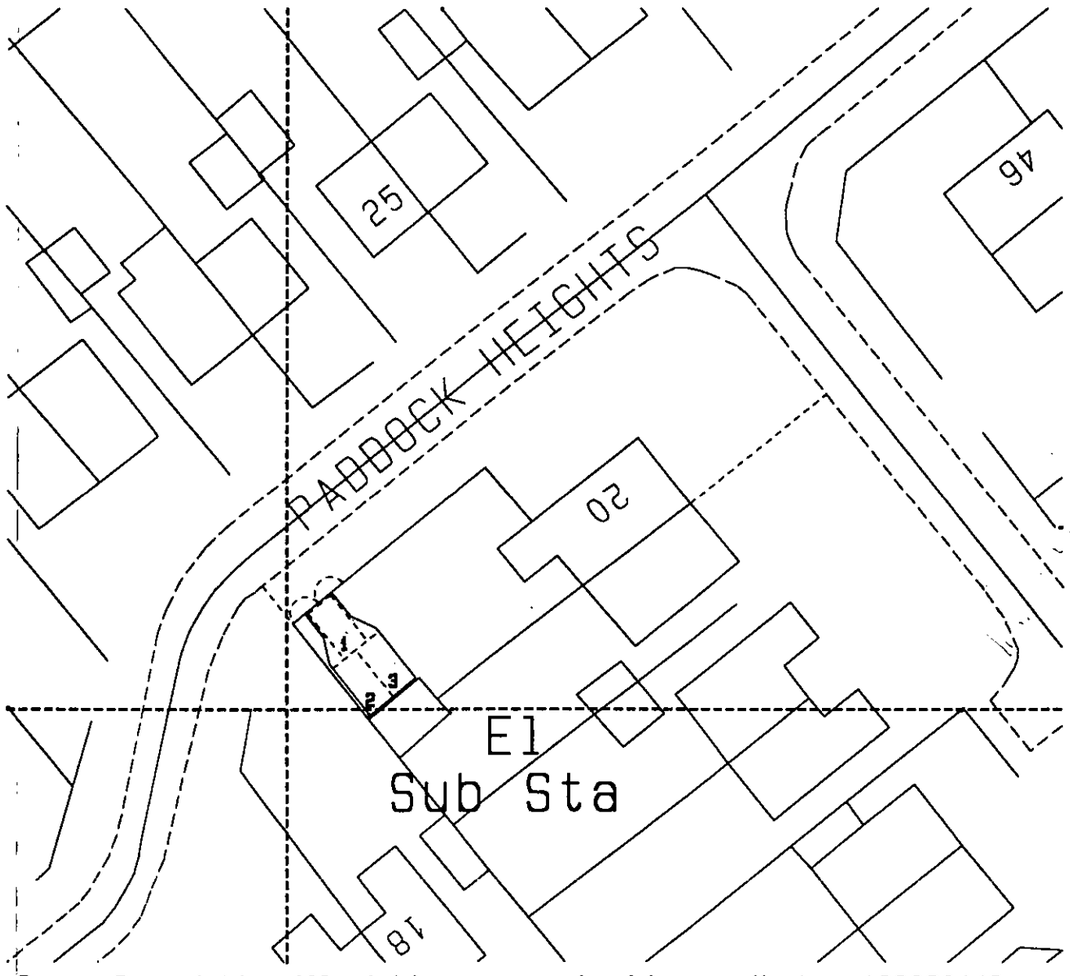

Crown Copyright. All rights reserved. Licence Number 100020448

MURSELL & COMPANY Chartered Building Surveyors PO Box 334 THATCHAM RG19 3EN Tel : (01635) 872000 Fax : (01635) 861515	Client MR & MRS M REID	Job Title 20 PADDOCK HEIGHTS TWYFORD RG10 0AR	Drawing Title SITE & LOCATION LAYOUT PLANS	Drawn by anh Scale 1:1250 1:500	Drawing No. K.0913 / 05 A Date NOVEMBER 2002 © MURSELL & COMPANY (Newbury) LIMITED

15.NOV.2002 8007

APPROVED

LOCATION PLAN

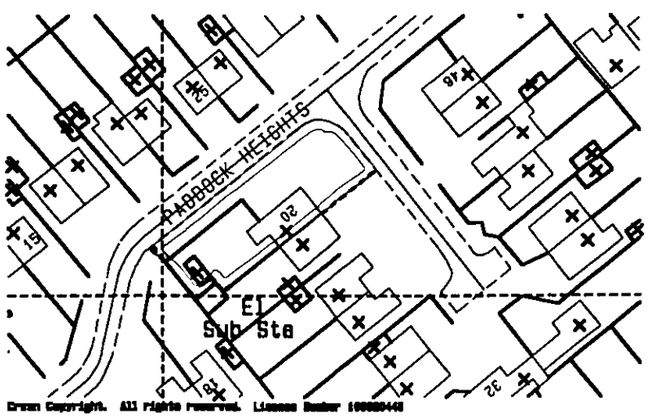

Crown Copyright. All rights reserved. Licence Number 100020449

SITE PLAN

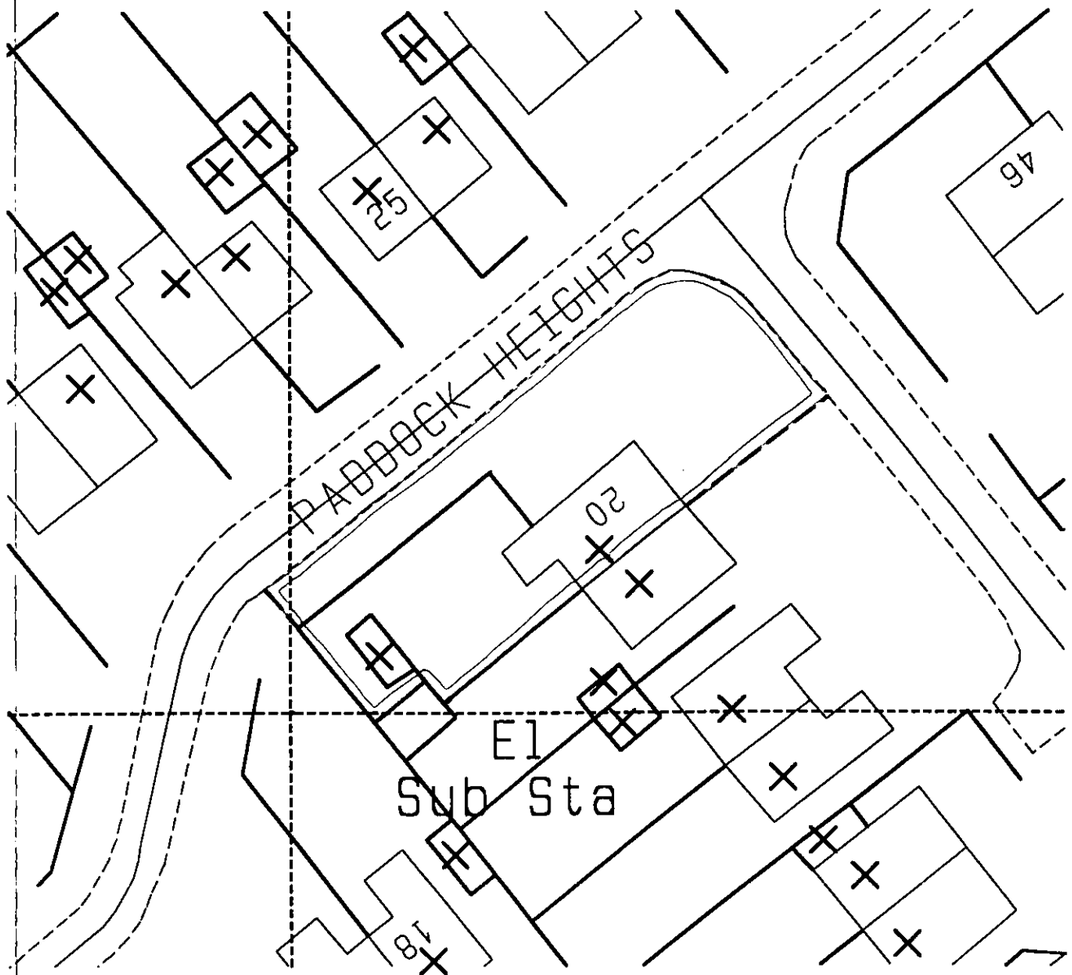

Crown Copyright. All rights reserved. Licence Number 100020449

MURSELL & COMPANY Chartered Building Surveyors PO Box 334 THATCHAM RG19 3EN Tel : (01635) 872000 Fax : (01635) 861515	Client MR & MRS M REID	Job Title 20 PADDOCK HEIGHTS TWYFORD RG10 0AR	Drawing Title SITE & LOCATION LAYOUT PLANS	Drawn by anh Scale 1:1250 1:500	Drawing No. K. 09.13 / 05 Date NOVEMBER 2002 © MURSELL & COMPANY (Newbury) LIMITED

15.NOV.2002 8007

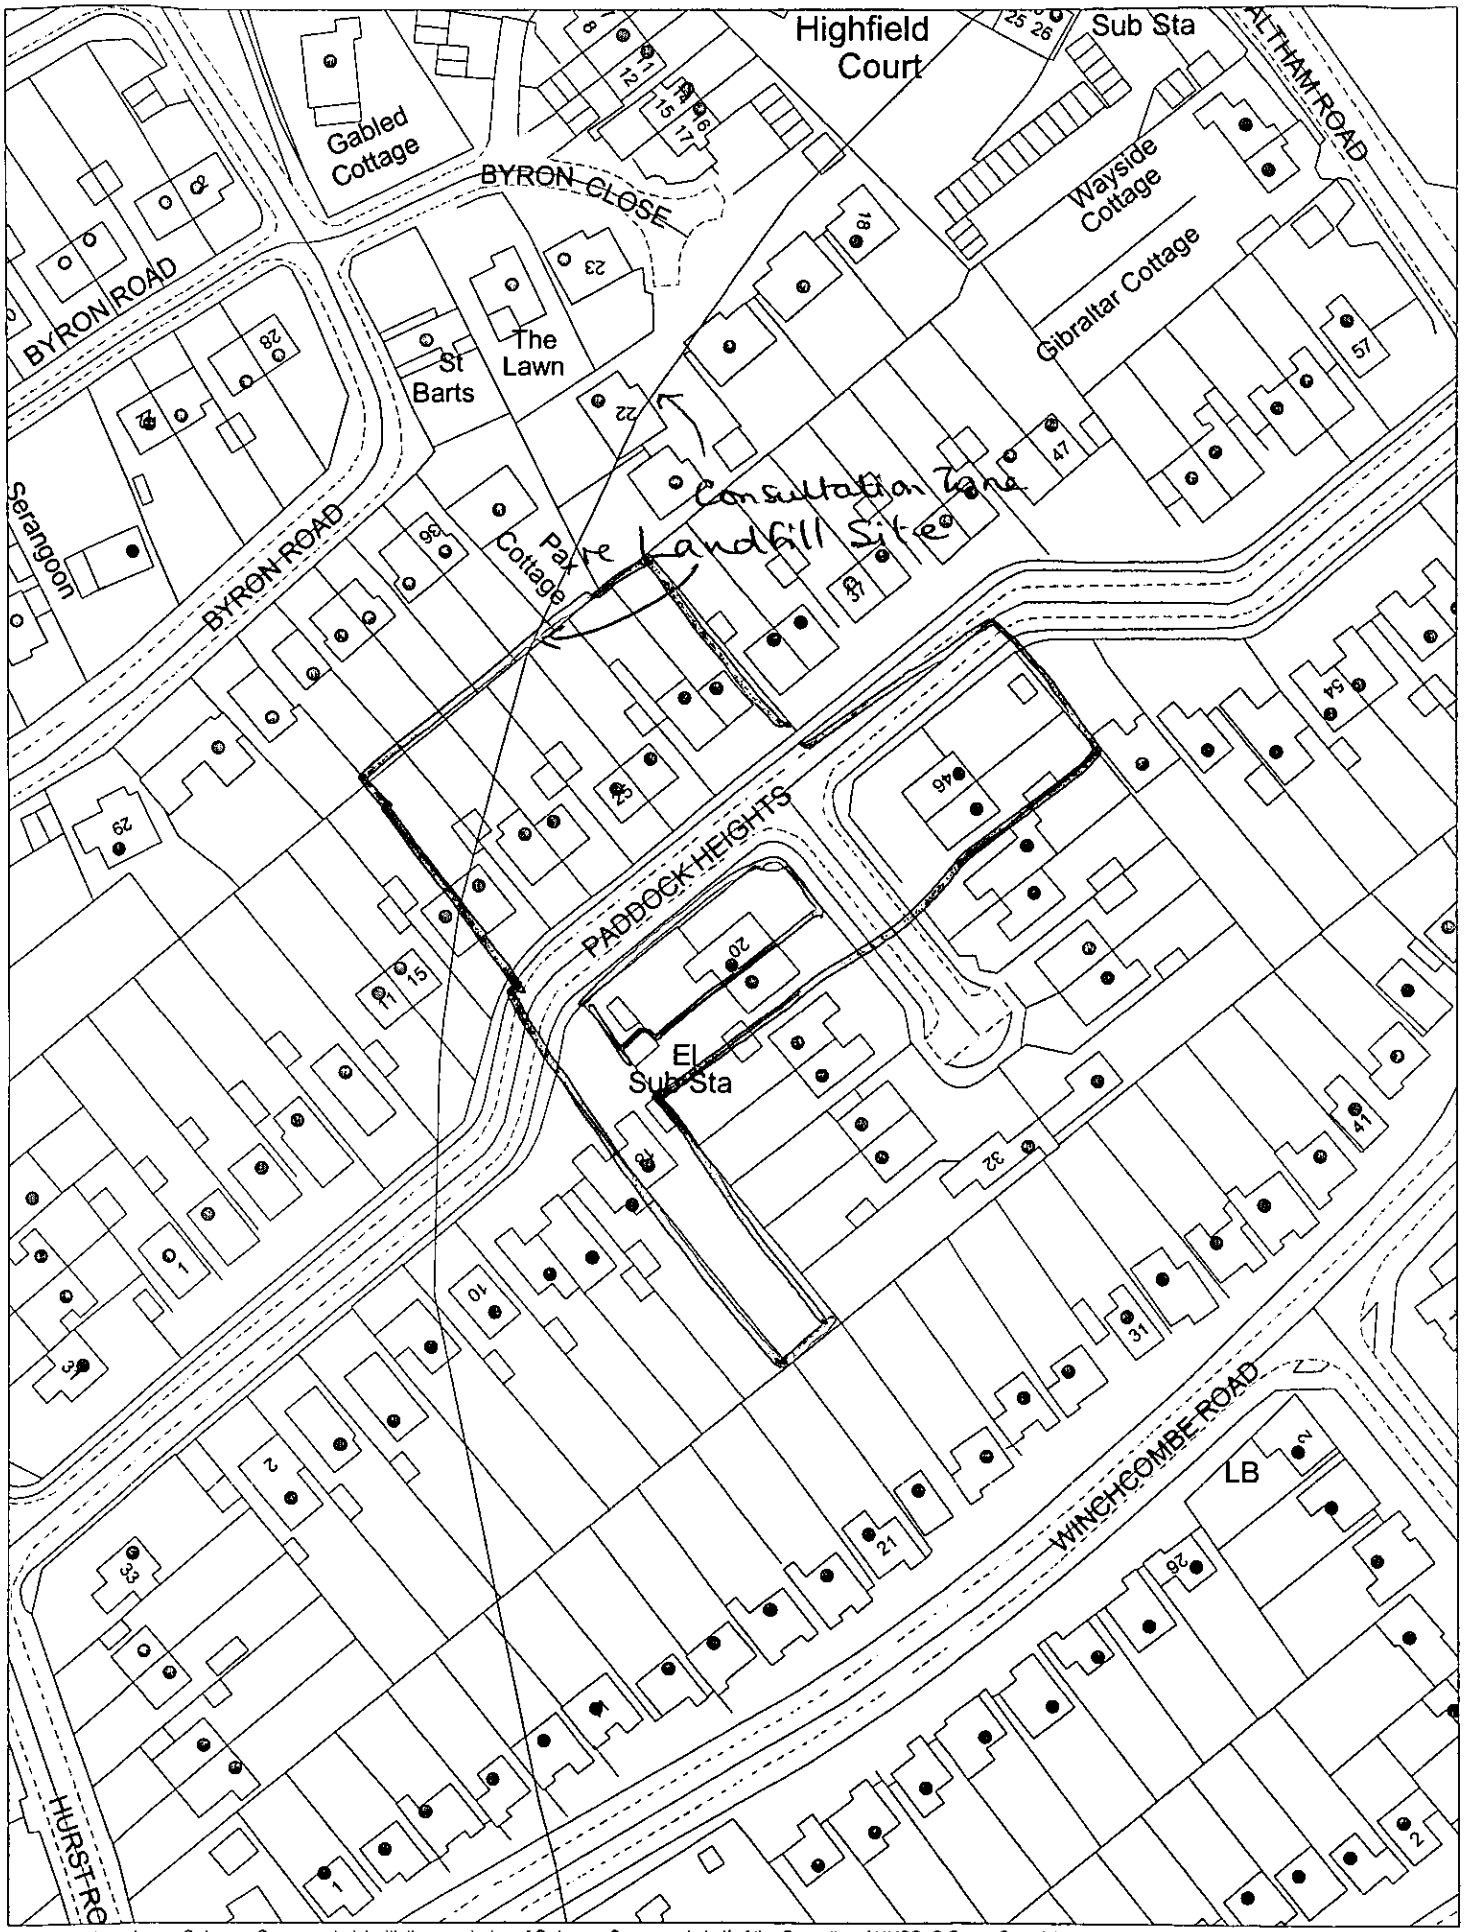

This map is based upon Ordnance Survey material with the permission of Ordnance Survey on behalf of the Controller of HMSO. © Crown Copyright. Unauthorised reproduction infringes Crown Copyright and may lead to prosecution or civil proceedings.Wokingham District Council Licence LA086134

Development Control,Wokingham District Council.
20 November 2002

Scale: 1 : 1250

N
W E
S